



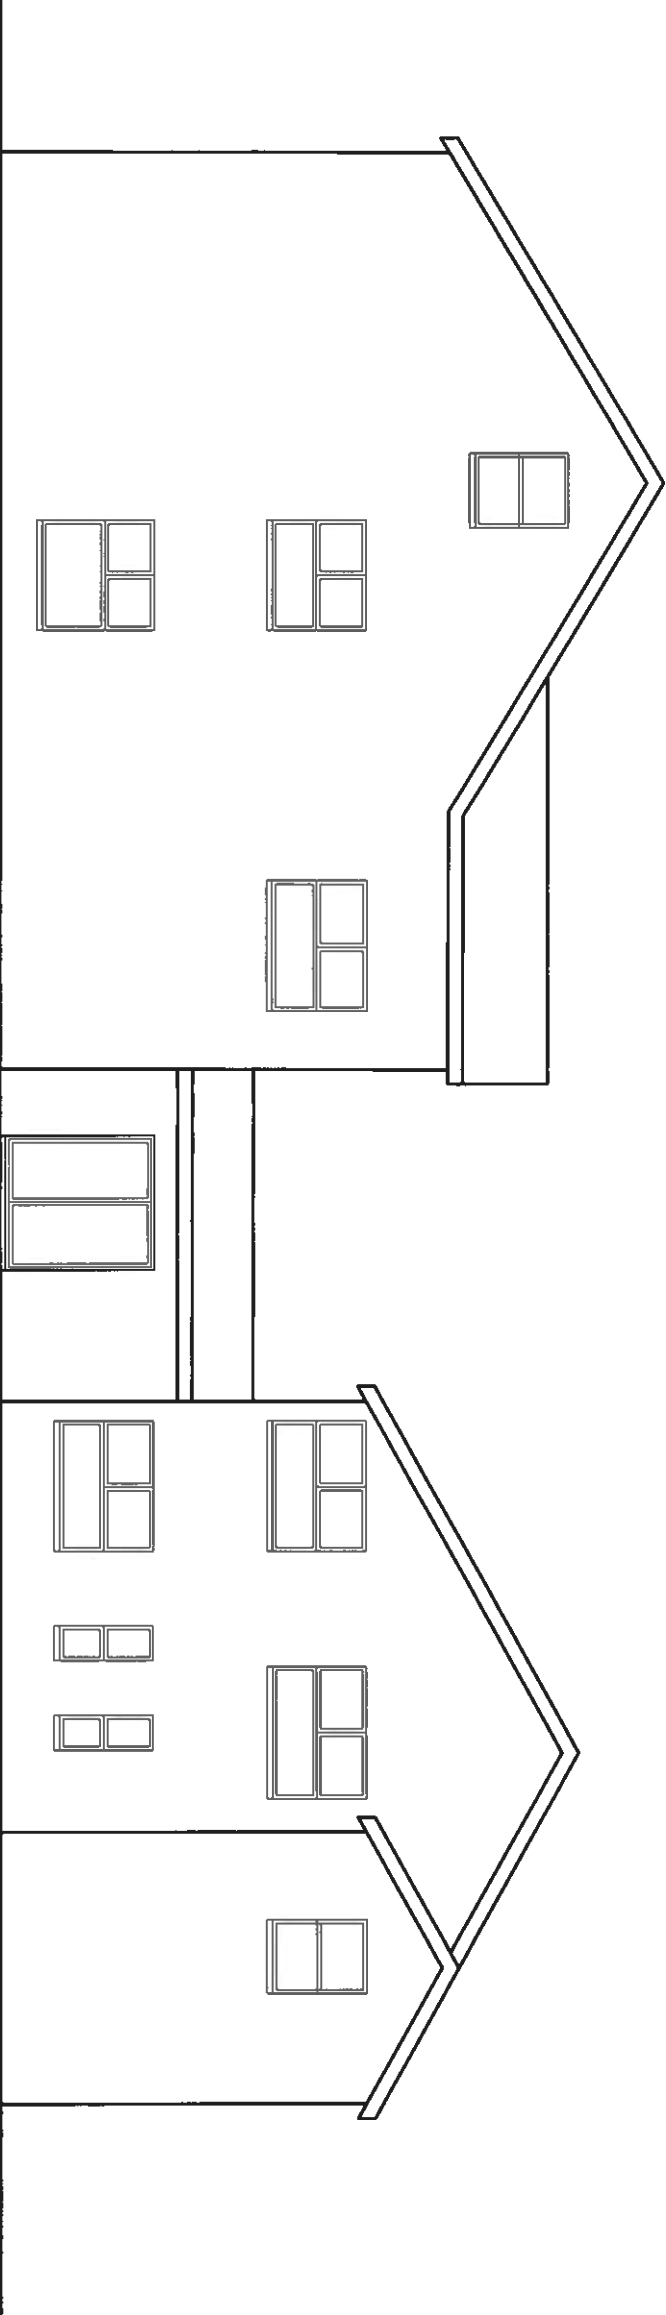

EXISTING FRONT ELEVATION

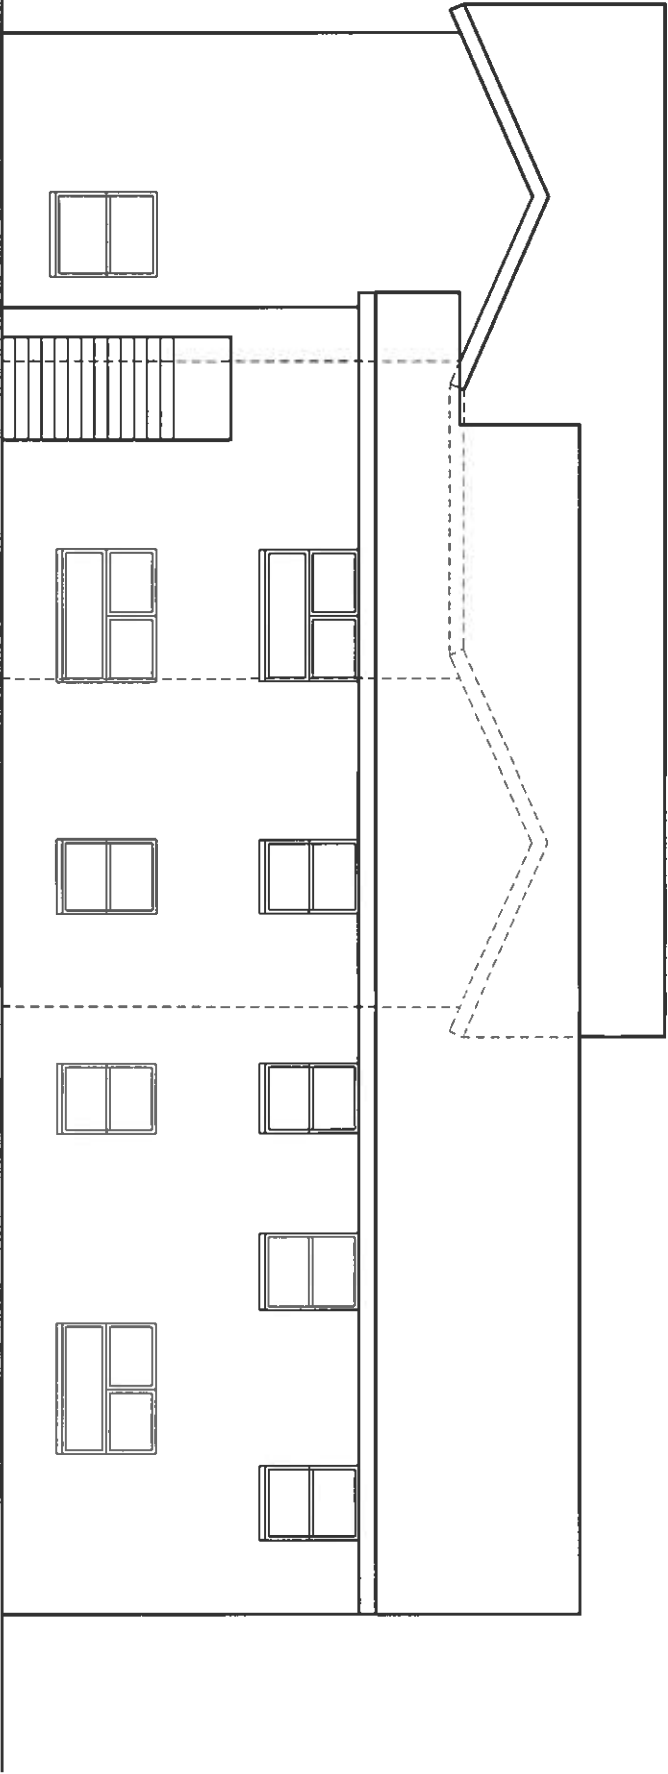

EXISTING SIDE ELEVATION

Drawing Title:

GYNBARGOED HOUSE
CARE HOME

Date: APRIL 2021	Drawn By: KG
Scale: 1:100	Approved: JP
Project Ref No.	Drawing No.
	Revision Ref
	102

CDS (Newbridge Ltd)

Design Services

t 0177240331

f .

e jcp/389@aol.com

w .

CDS (Newbridge) LTD

Osmington Cottage

149th Cottage

Newbridge

NP11 3NR

ORIGINAL DRAWING SIZE = A3

