


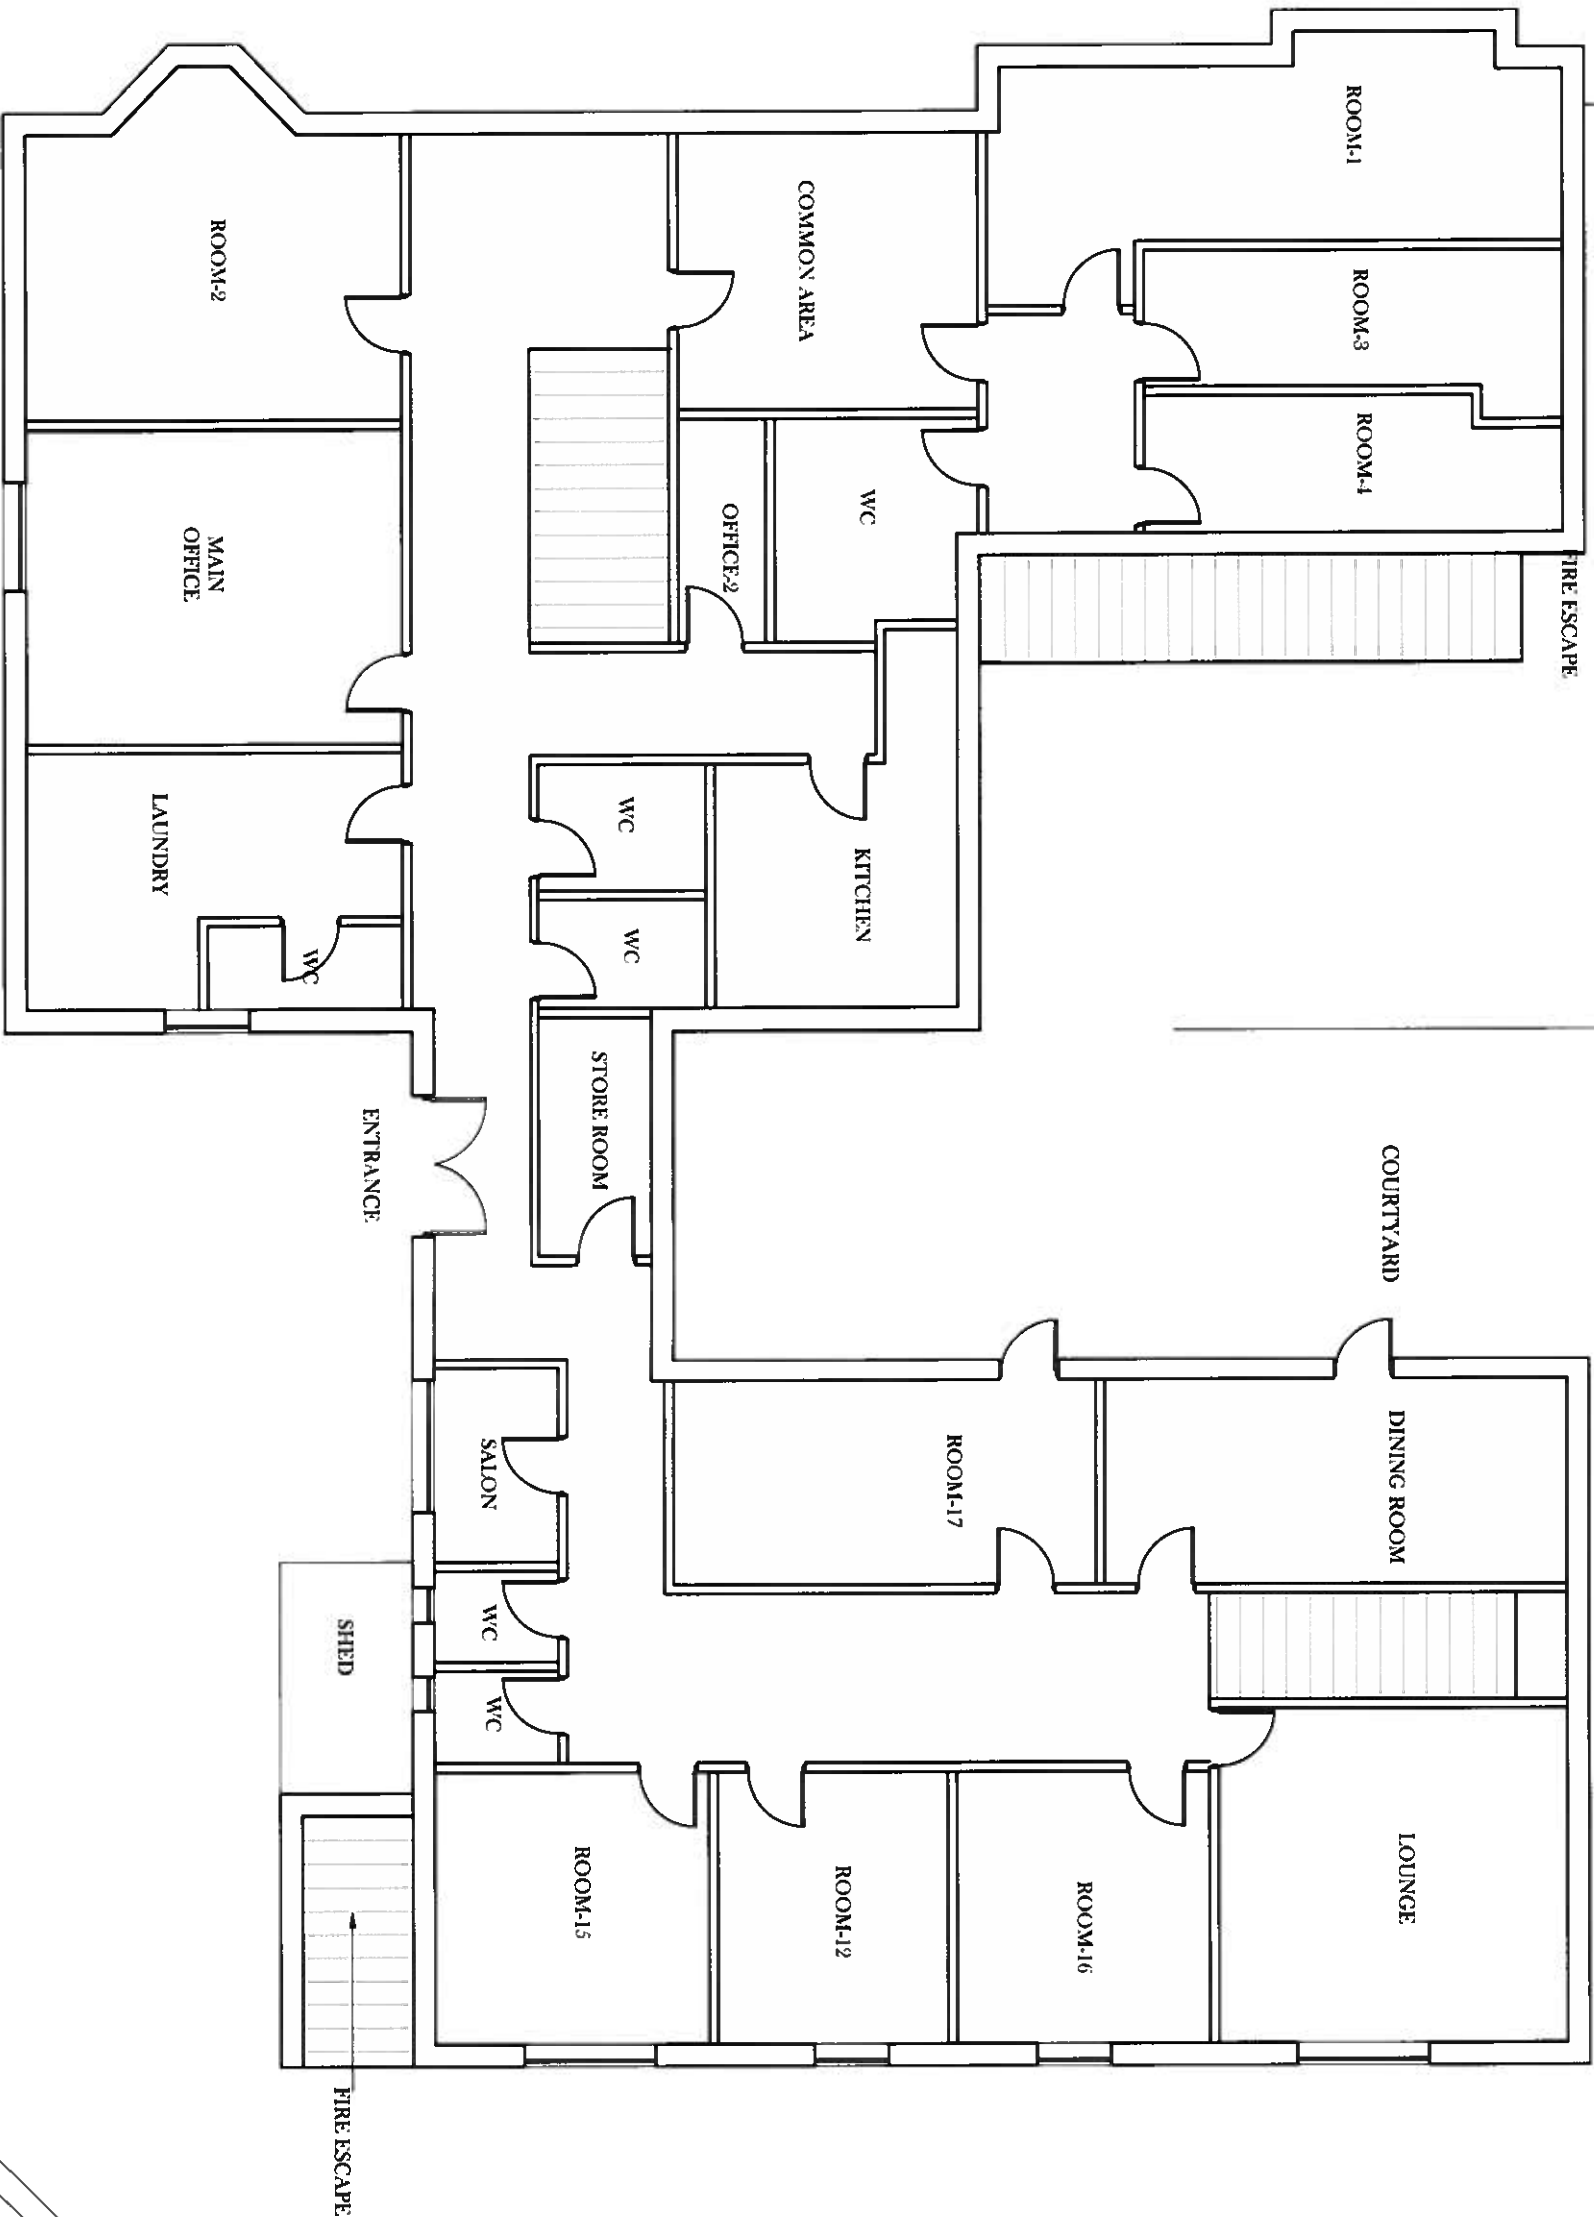

EXISTING GROUND FLOOR PLAN

Drawing Title :-			
GYNBARGOED HOUSE			
CARE HOME			
Date : APRIL 2021	Drawn By : RG		
Scale : 1/100	Approved : JP		
Project Ref No.	Drawing No.	Revision Ref.	
	101		

Cds (Newbridge Ltd) 
Design Services

0772240351
jpp38@cds.com
w .

CDS (Newbridge) LTD
Owlthymon Cottage
Tryn College
Newbridge
NP11 3NR

