


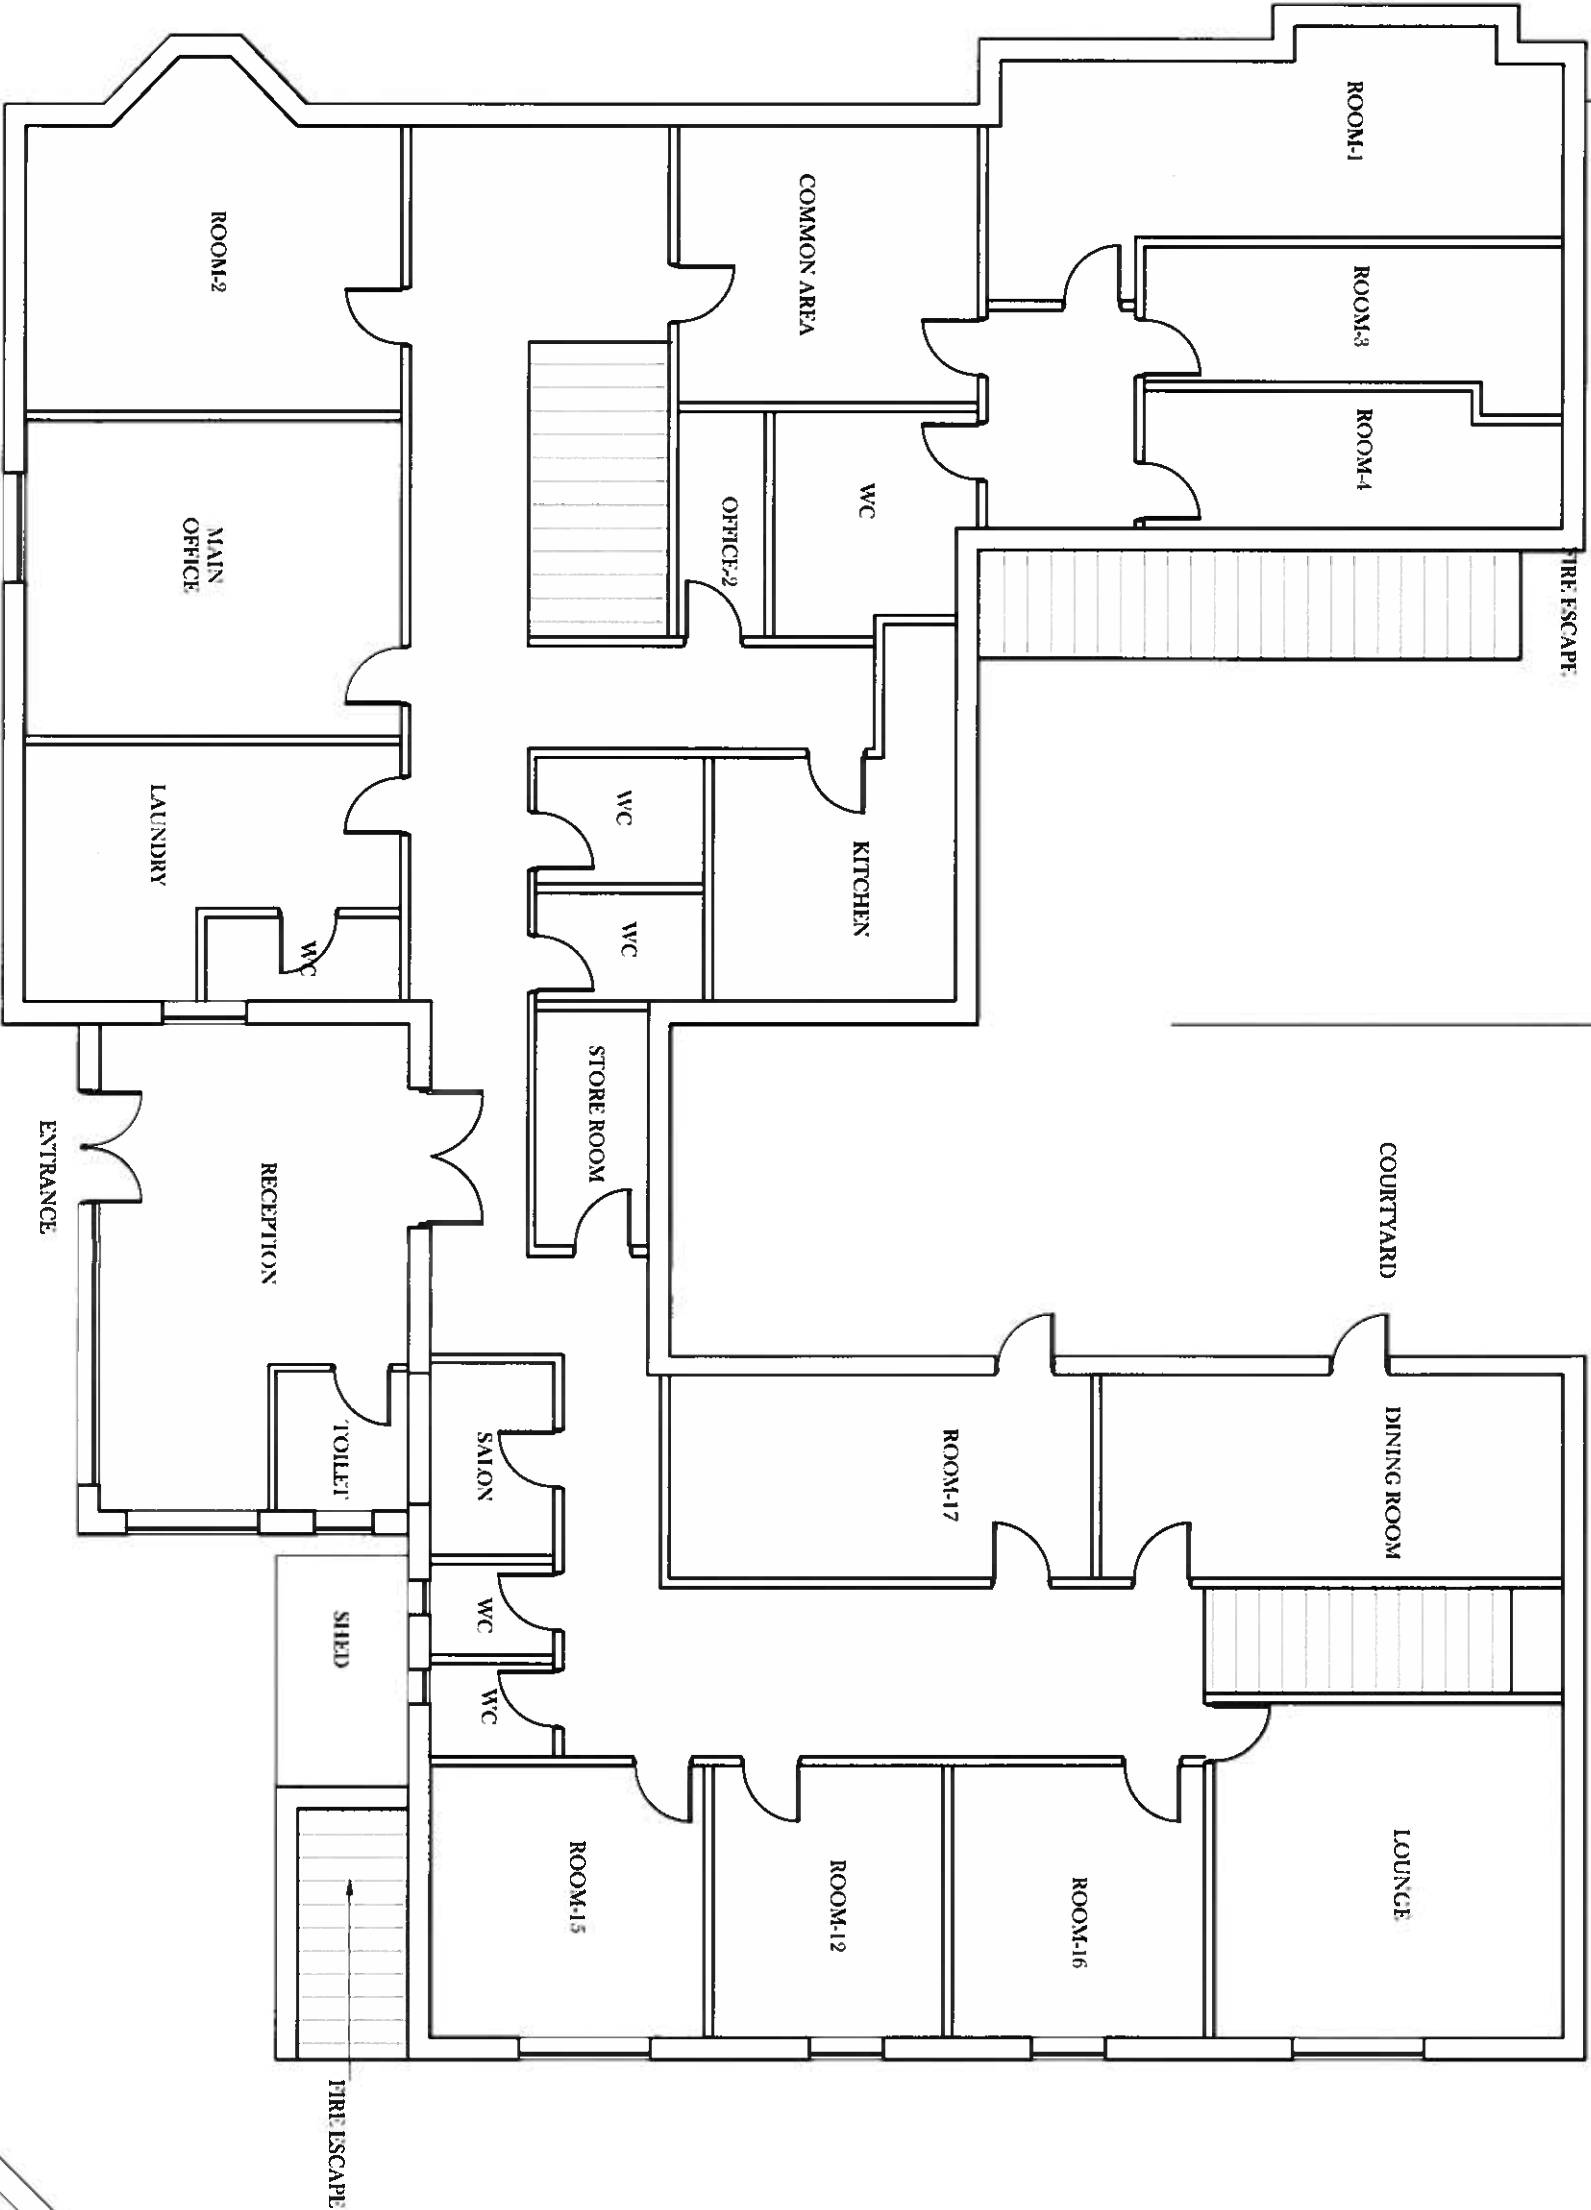

PROPOSED GROUND FLOOR PLAN

Drawing Title : GYNBARGOEED HOUSE CARE HOME			
Date : APRIL 2021	Drawn By : KG		
Scale : 1:100	Approved : JP		
Project Ref No.	Drawing No.	Revision Ref.	
	201		

cds (Newbridge Ltd) 
Design Services

1 077240351
1 -
e jop138@aol.com
w -

CDs (Newbridge) LTD
Cwmlynnon Cottage
Trefyn Collage
Newbridge
NP11 3NR

