




FOR PLANNING ONLY

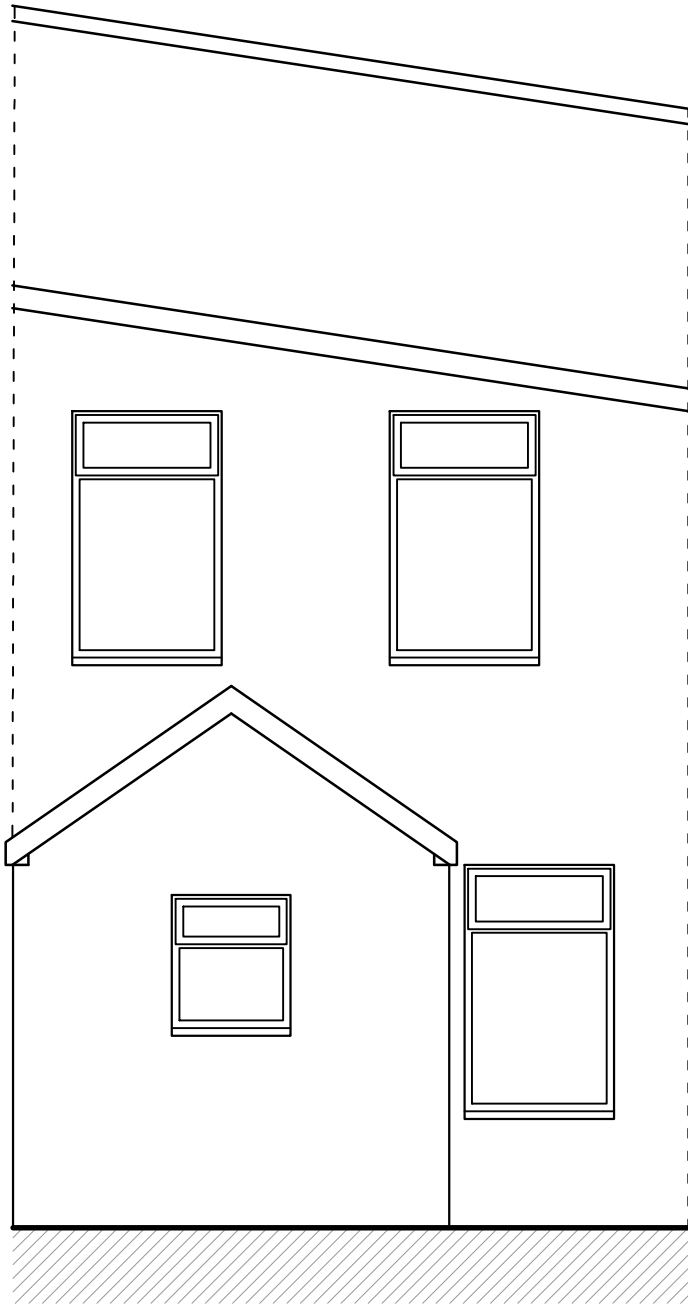


EXISTING REAR ELEVATION

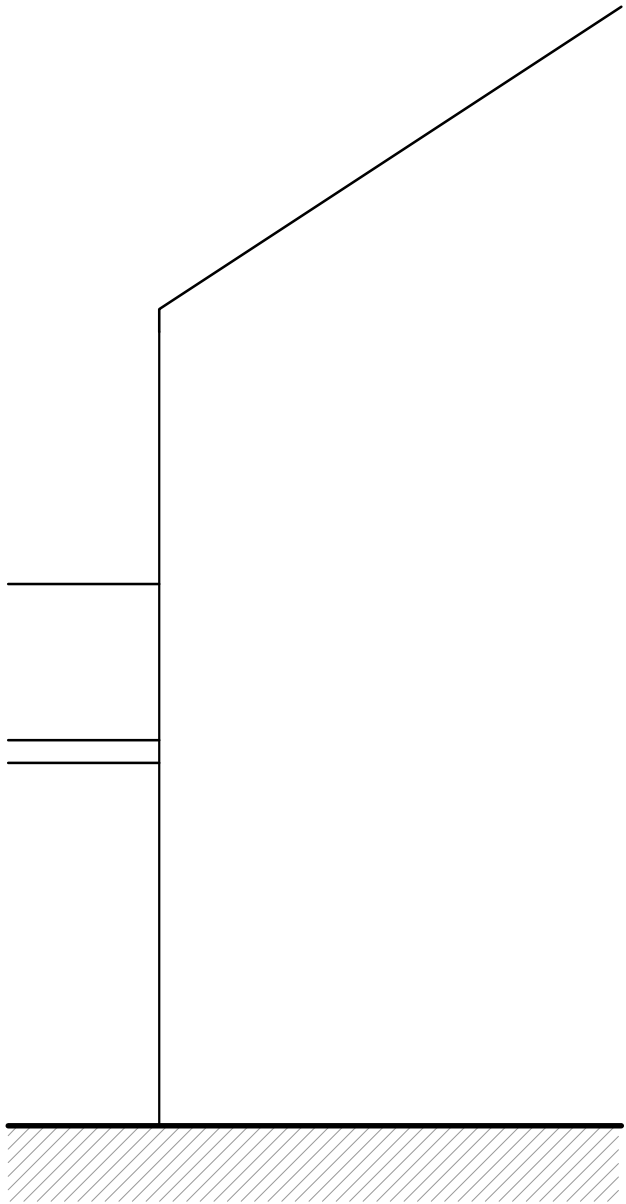


EXISTING CROSS SECTION

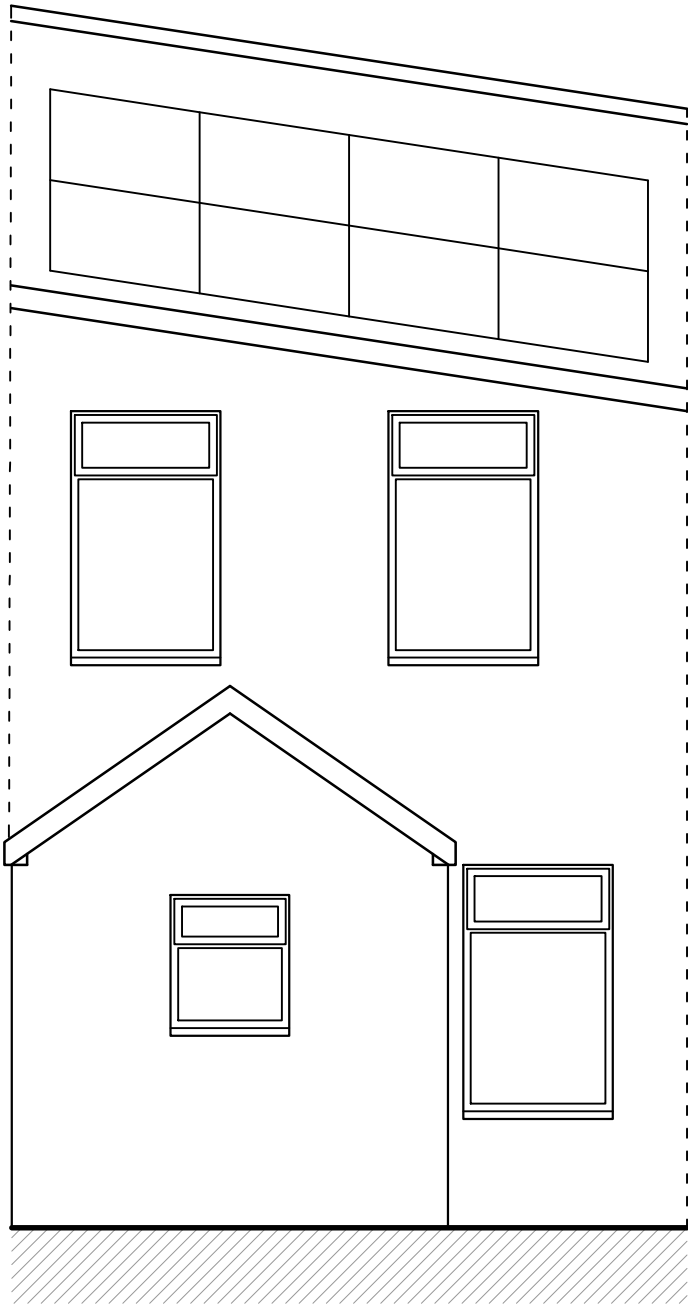

PROPOSED REAR ELEVATION

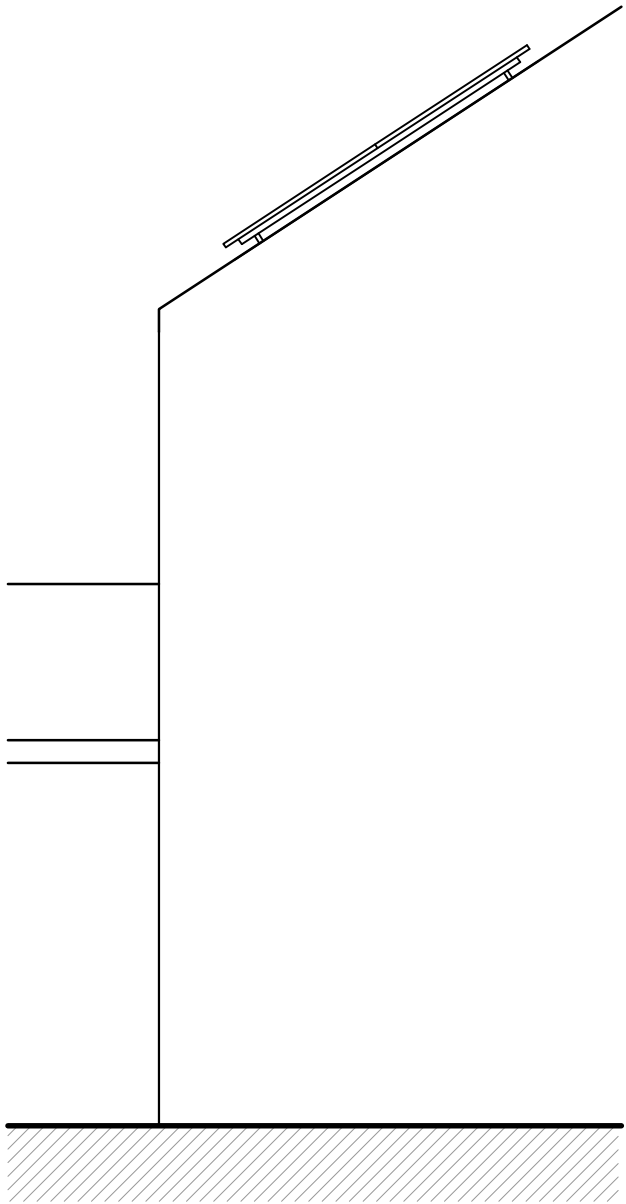

PROPOSED CROSS SECTION

 

A: Unit 4
Galeri
Doc Fictoria
Caernarfon
Gwynedd
E: info@bds-gwynedd.co.uk
T: 01248 295 093



© This drawing is the property of BDS Gwynedd and must not be copied in whole or in part without their written permission. All discrepancies and errors or omissions must be reported to BDS Gwynedd prior to works commencing. This drawing must not be scaled.

Address: **Solar PV Panels**
44 Webster Street, Treharris

Title: **Existing and Proposed Elevations**

Drawn: HGJ Checked: - Date: 17.03.26
Scale: 1:50@A2 Job: 12875 Drawing No: AL.02.01 Rev: A