



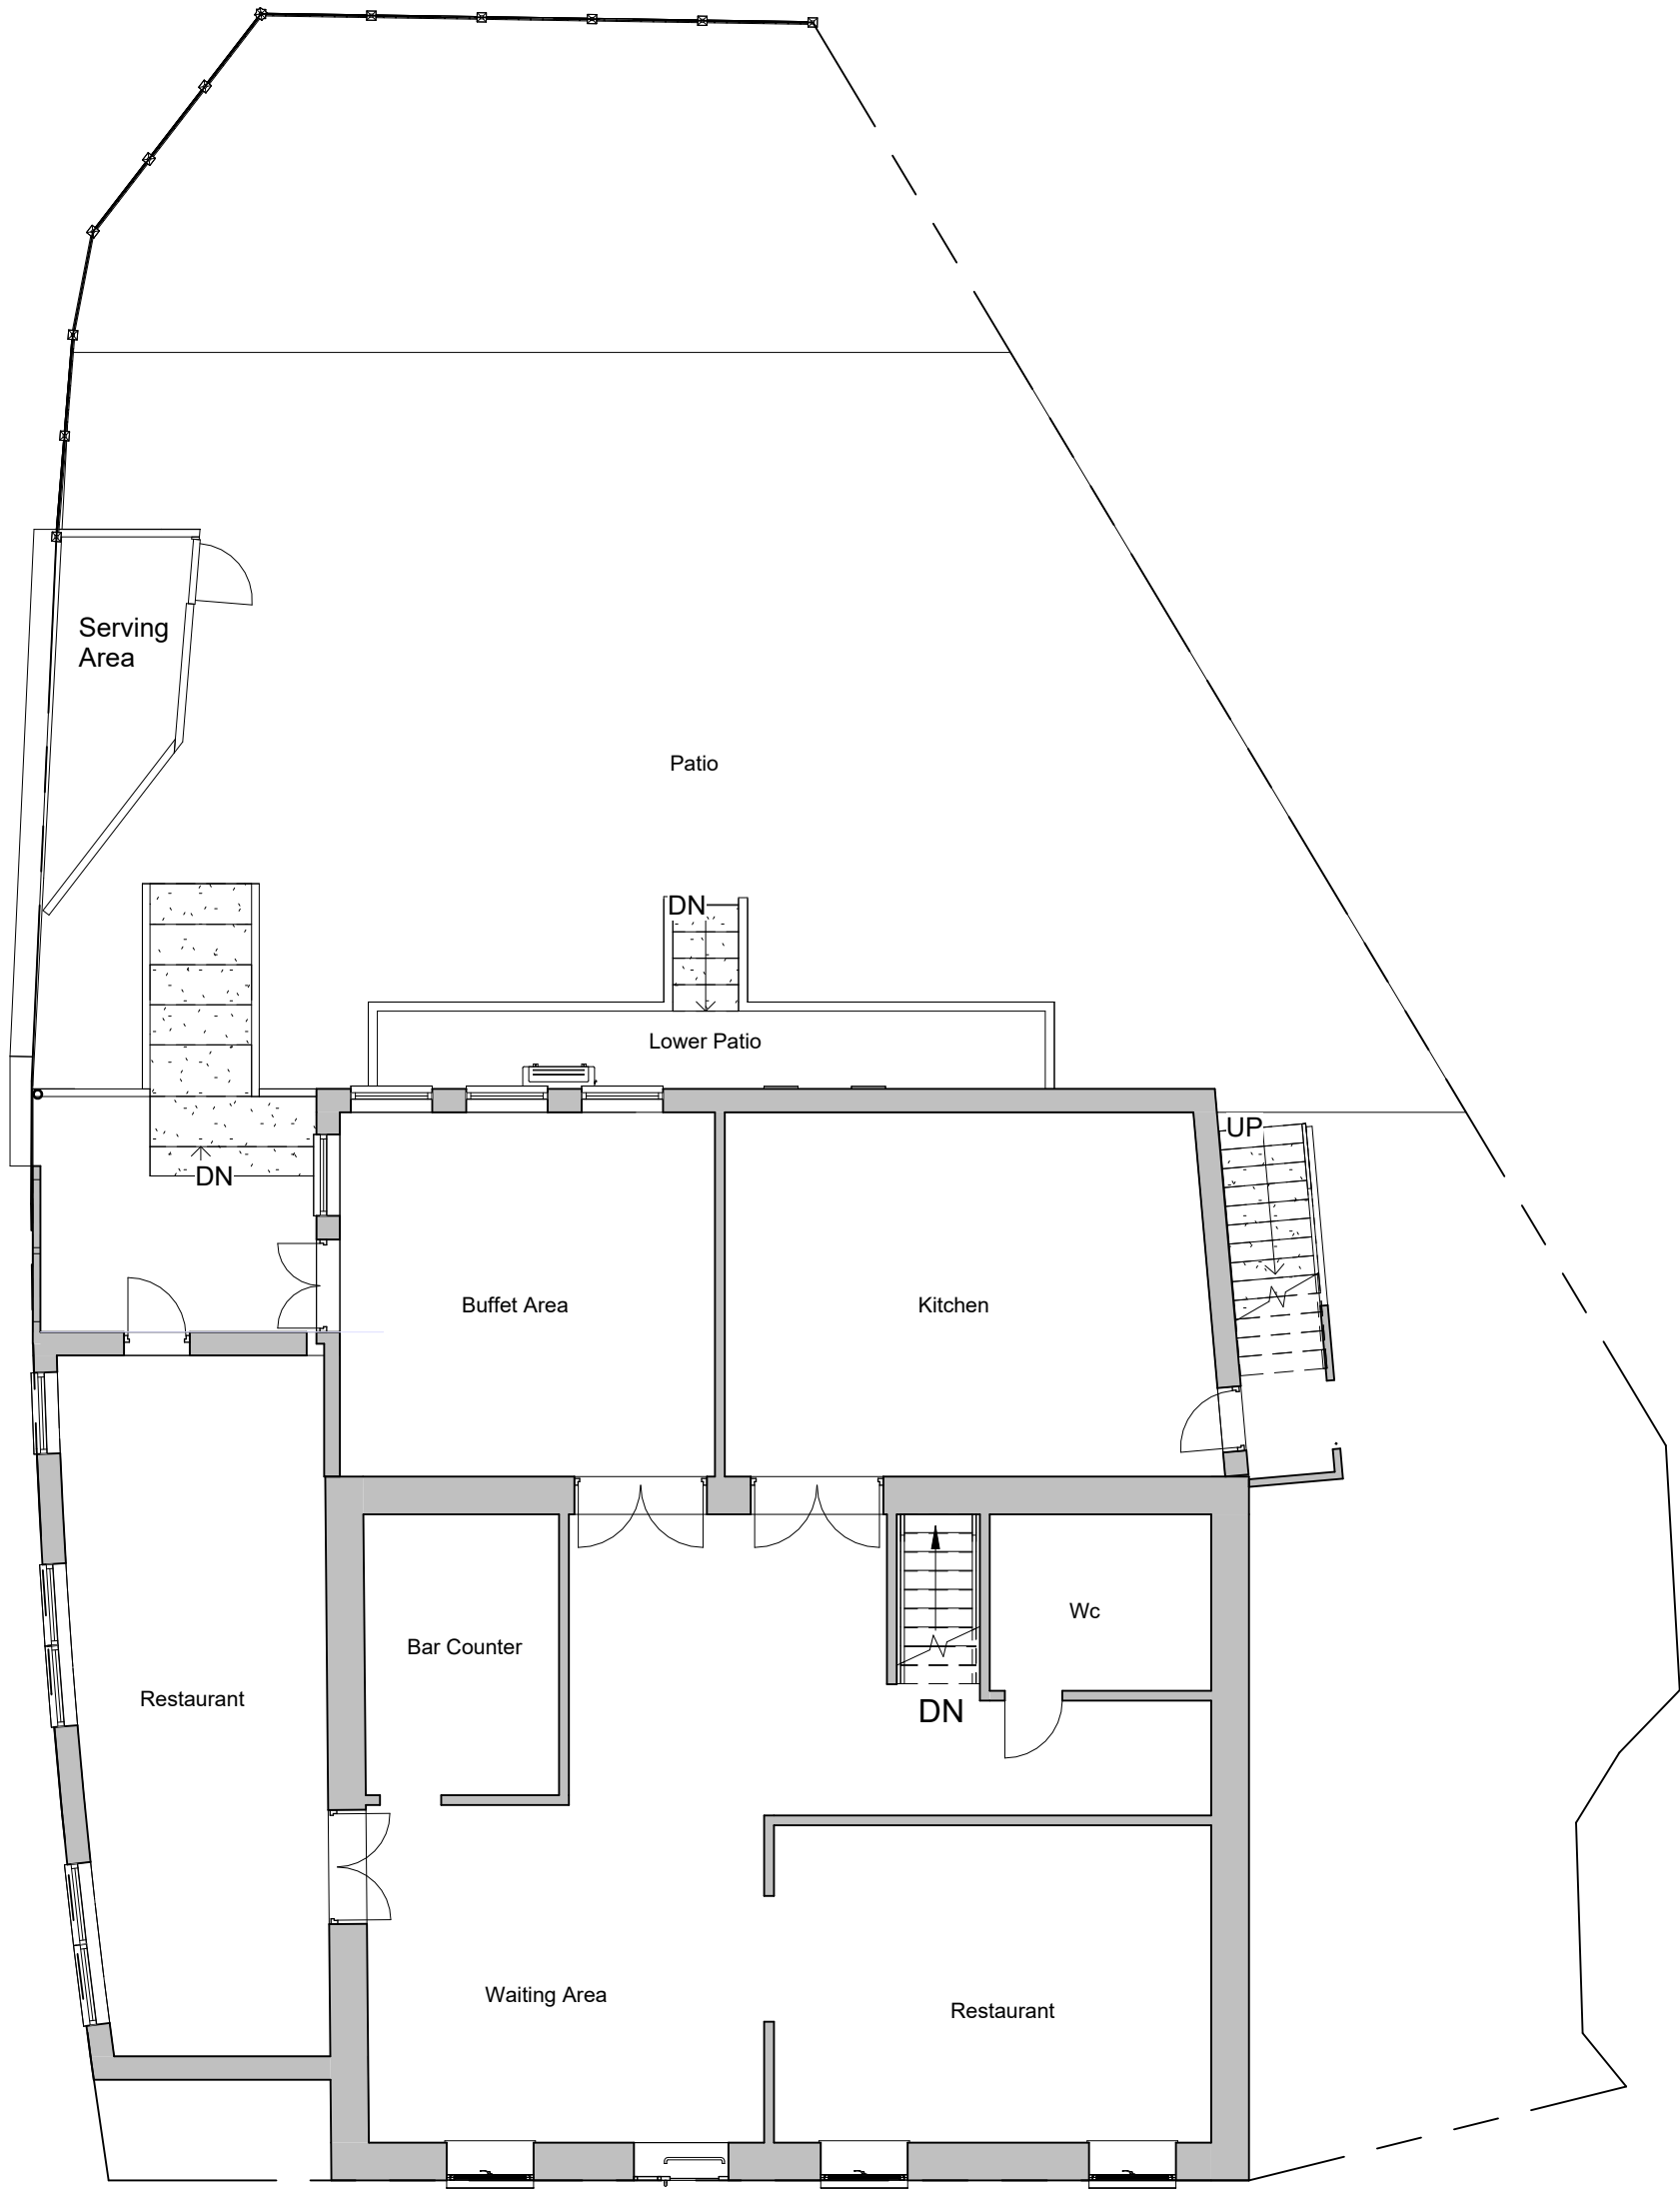


1 Existing Ground Floor
1 : 100

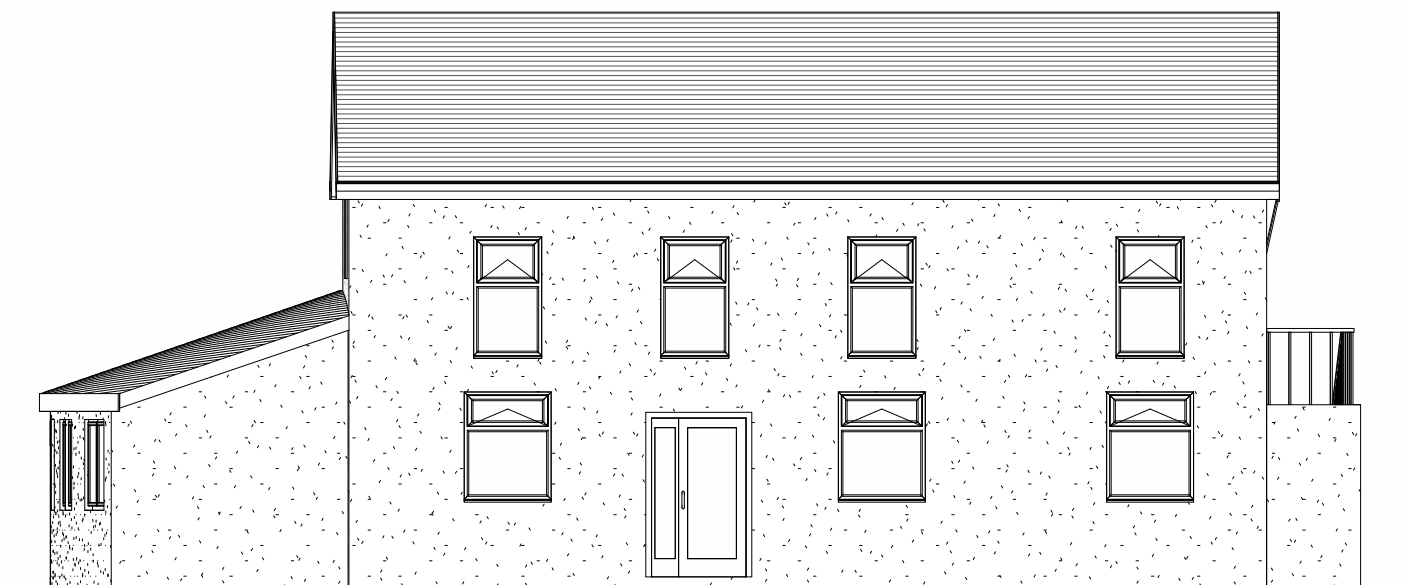


1 Existing Front Elevation
1 : 100



3 Existing Side 1 Elevation
1 : 100

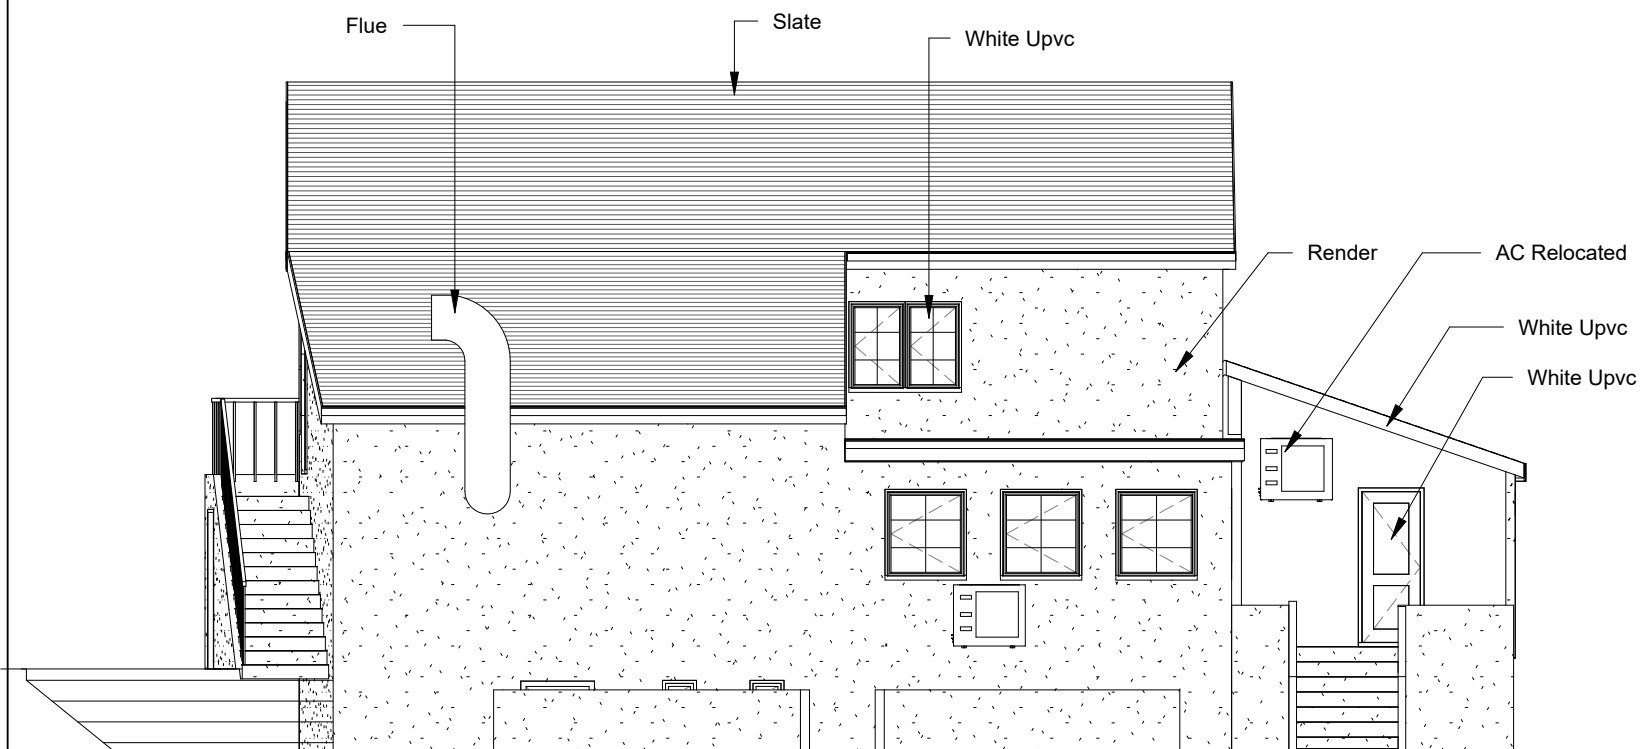

2 Existing Rear Elevation
1 : 100

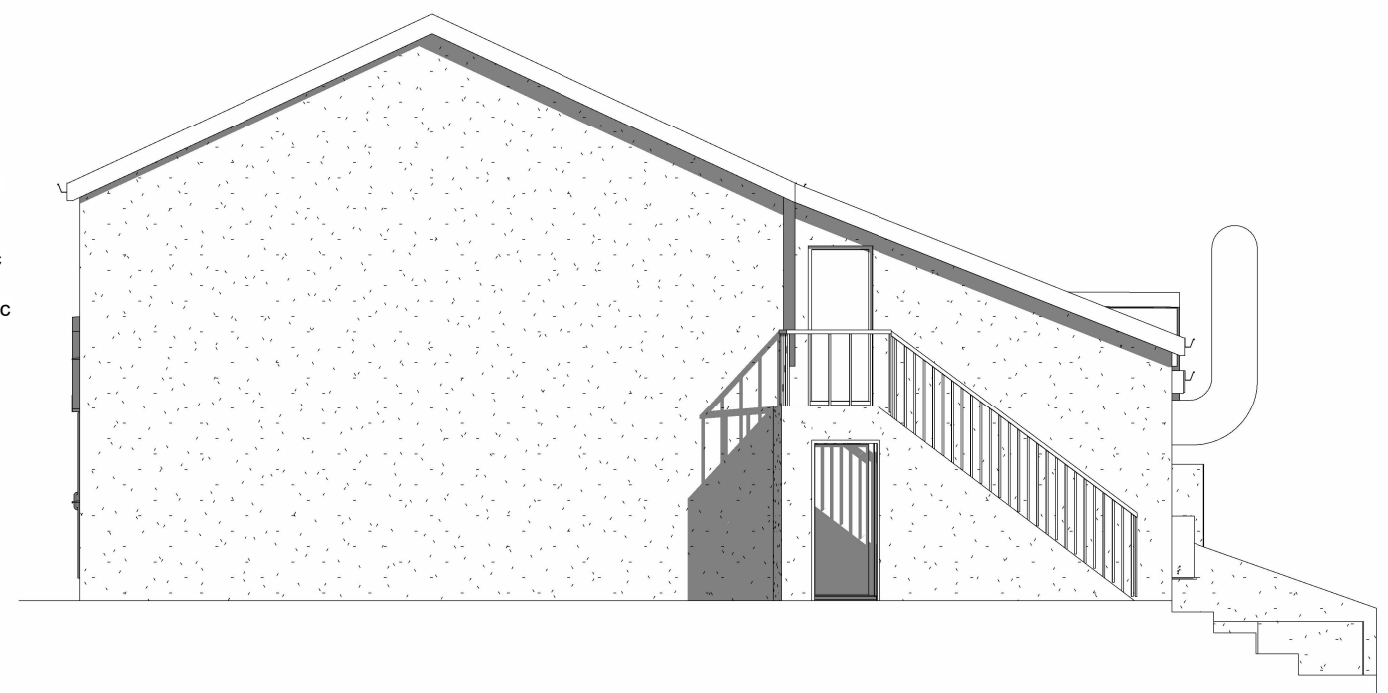

4 Existing Side 2 Elevation
1 : 100

PROJECT
Canopy to rear, extenal wc and new porch
to rear

INDIGO DESIGN (Part of 3dcadwales Ltd) 5 Ashlea Drive,
Merthyr Tydfil, CF47 0NY Tele 01685 385746 Mob -
07940913216 Email: philip@3dcadwales.co.uk

SHEET
Existing Elevations

Address
Red Spice, 1 Bethesda St, Merthyr
Tydfil CF47 8LL.


This Drawing is Copyright,
Dimensions to be checked
on site and not scaled from
this drawing

PURPOSE OF ISSUE
Planning Approval




DRWAING NUMBER
RS-02


Checked by JH		Drawn by PH	Scale (@ A3) 1 : 100
Rev No	Description		Date
A	Issue		6/06/2021

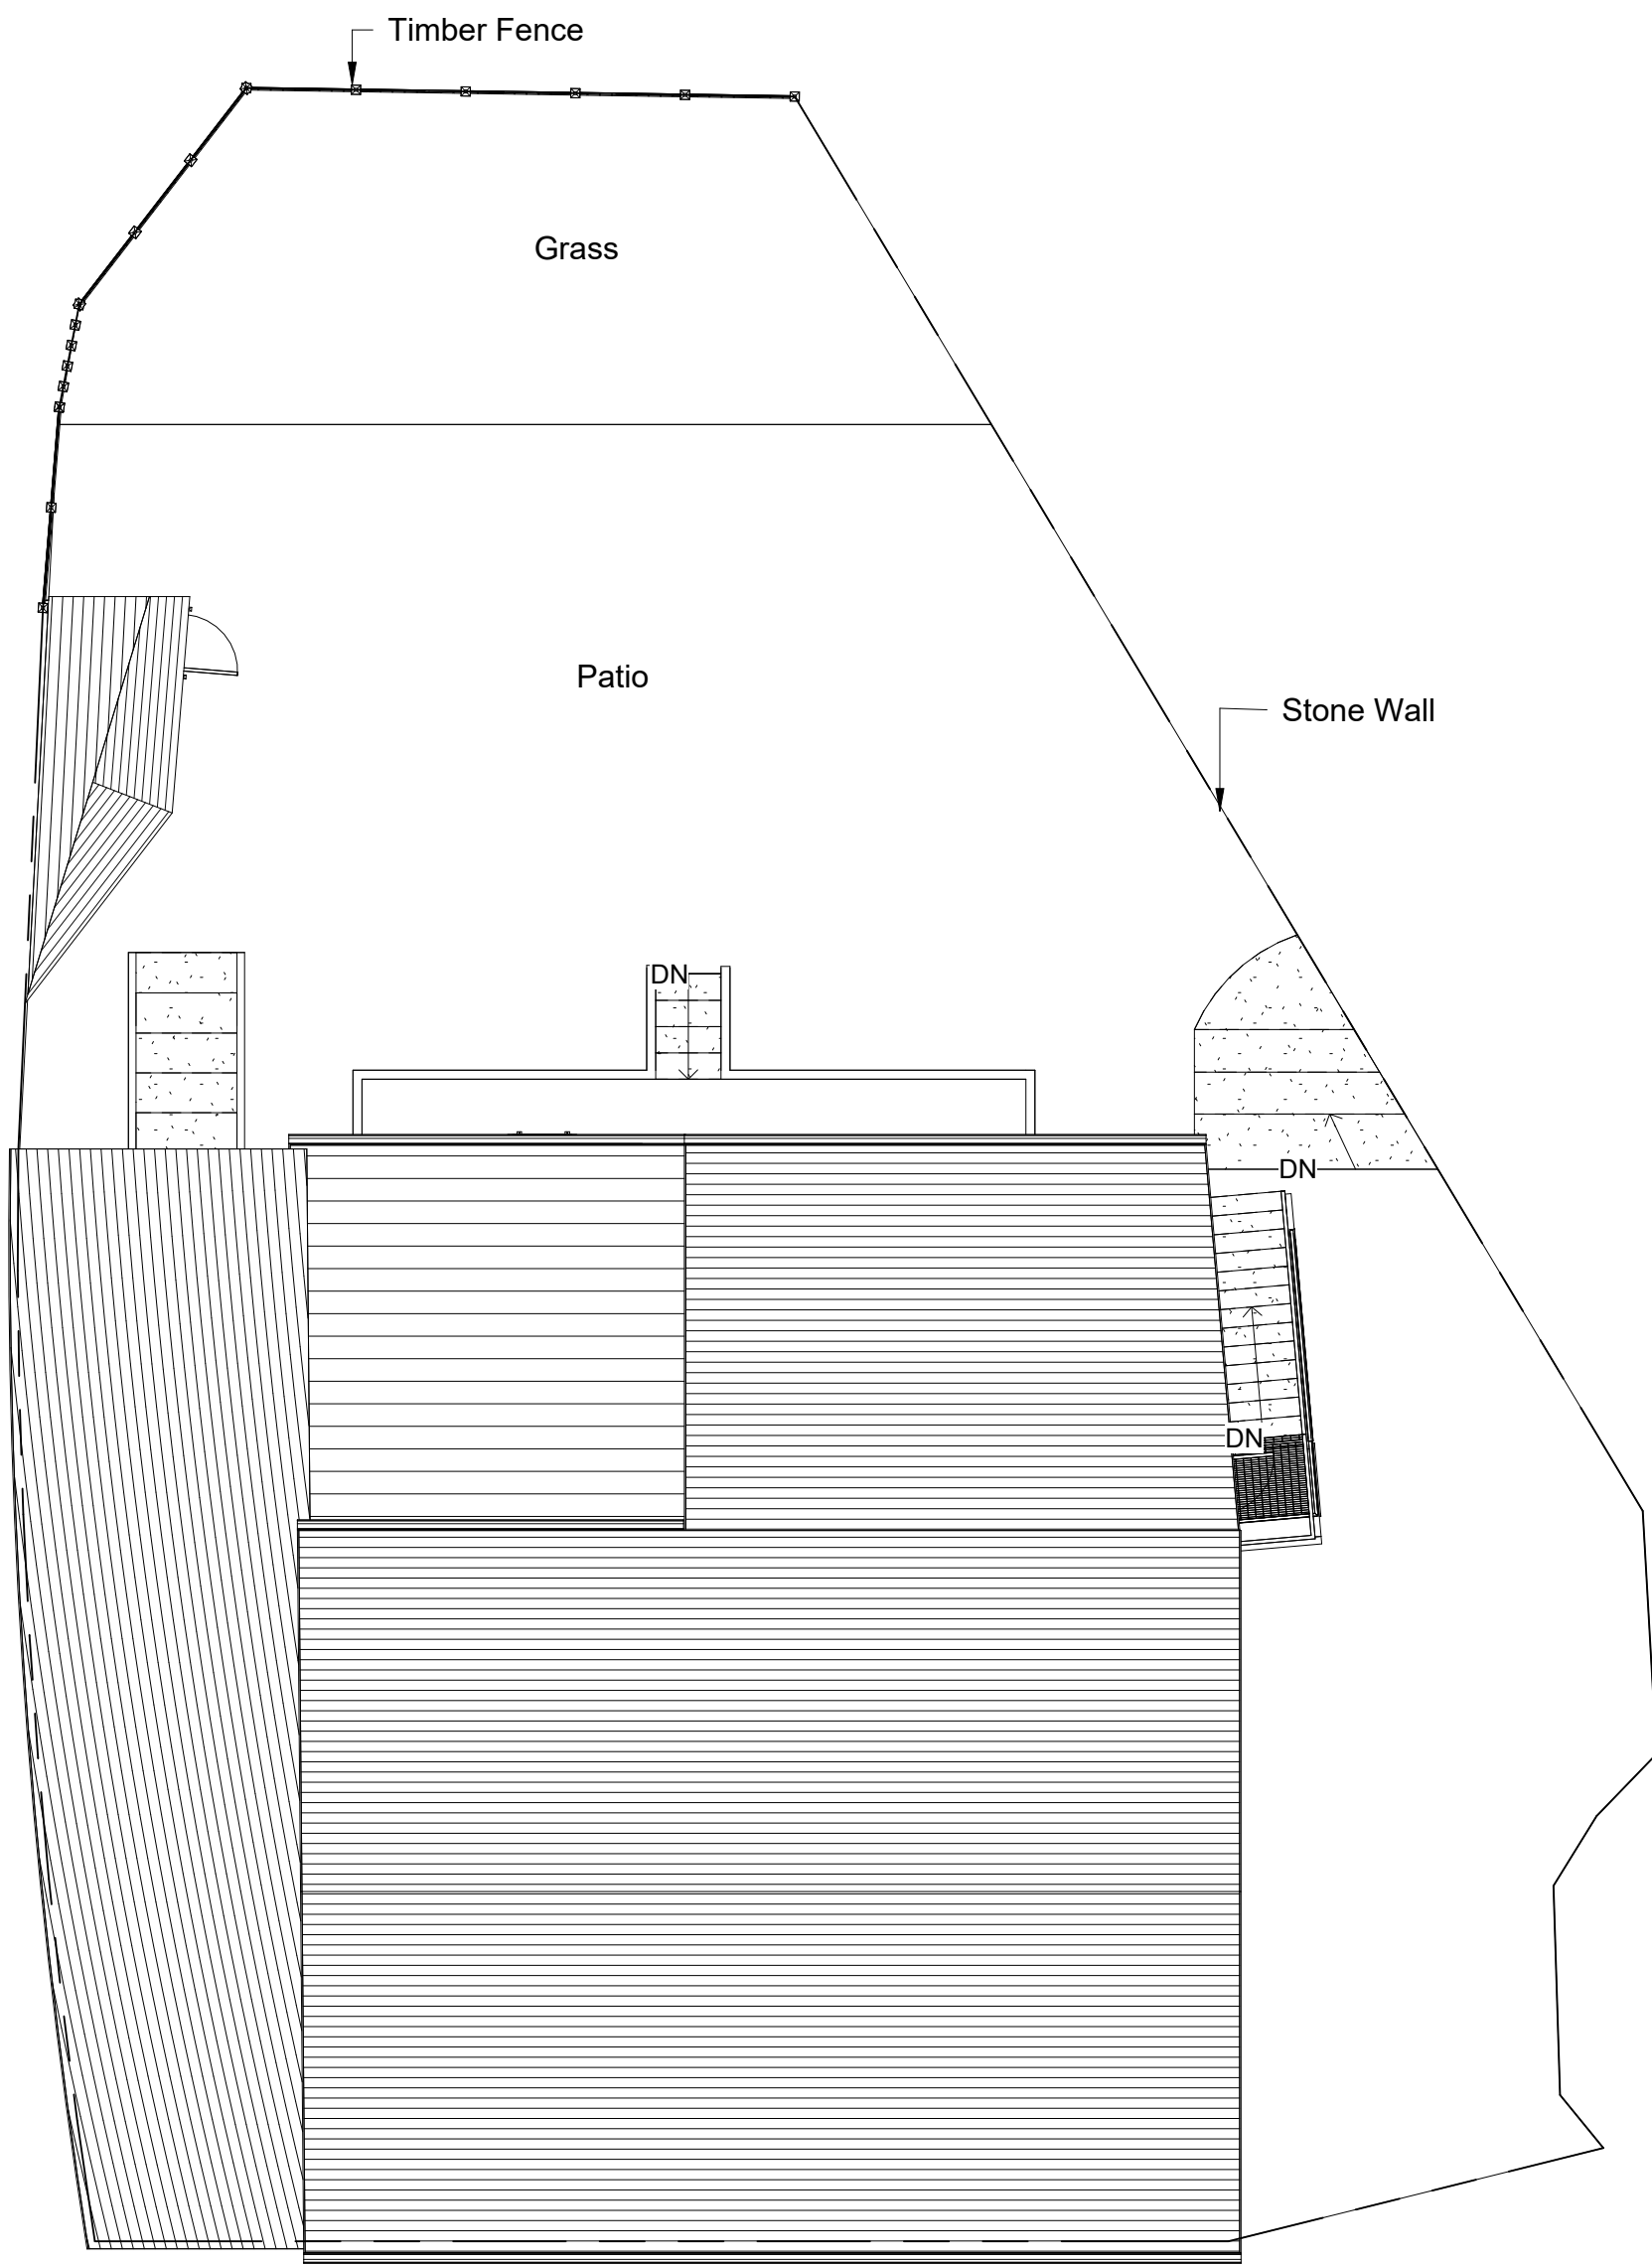

1 Existing Site
1 : 100

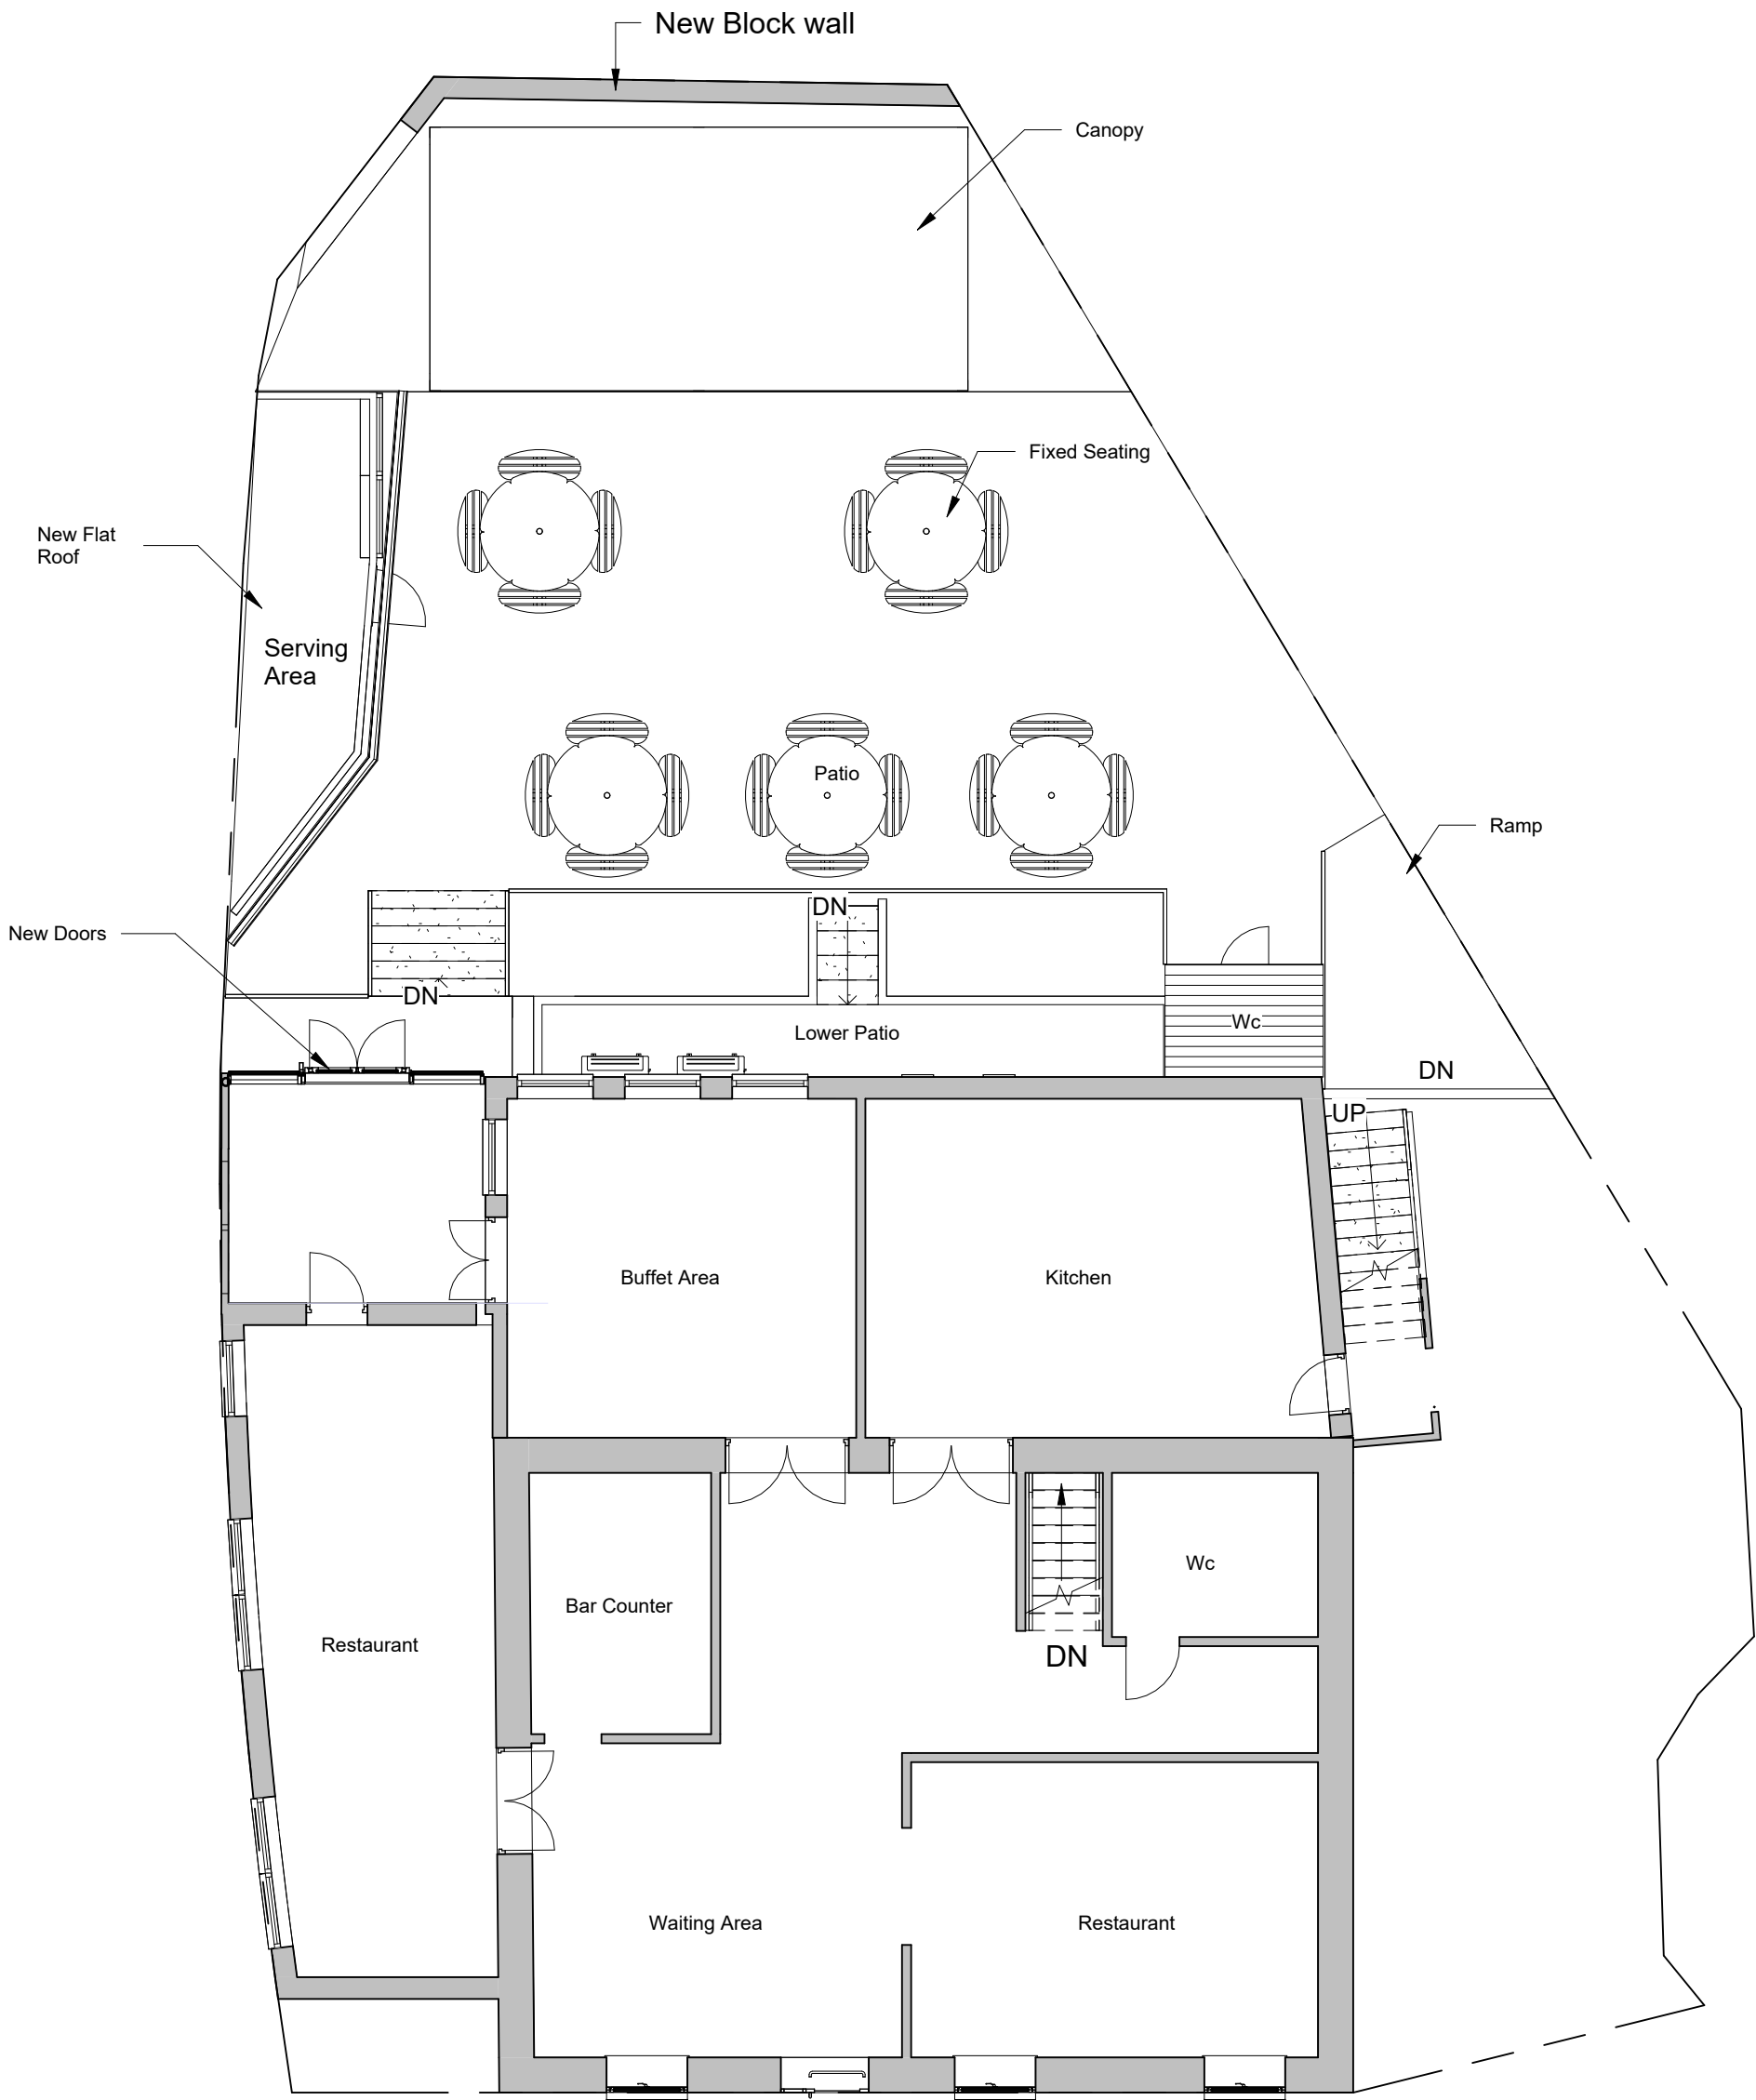


1 Proposed Ground Floor
1 : 100

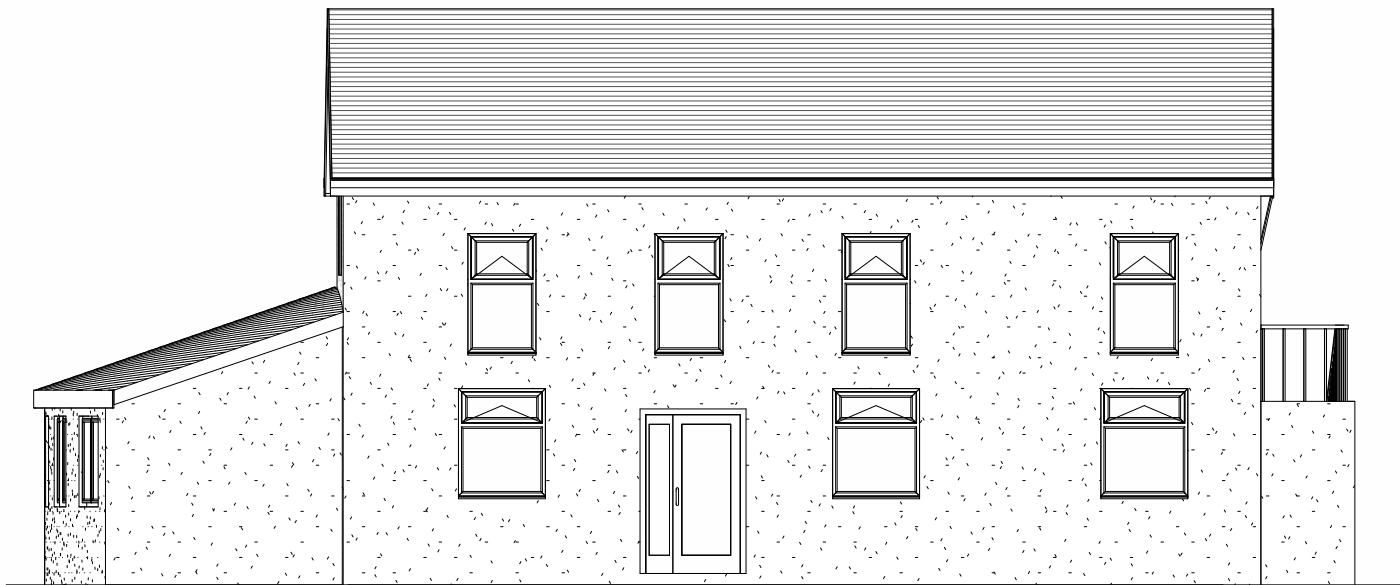

1 Proposed Front Elevation
1 : 100



3 Proposed Side 1 Elevation
1 : 100

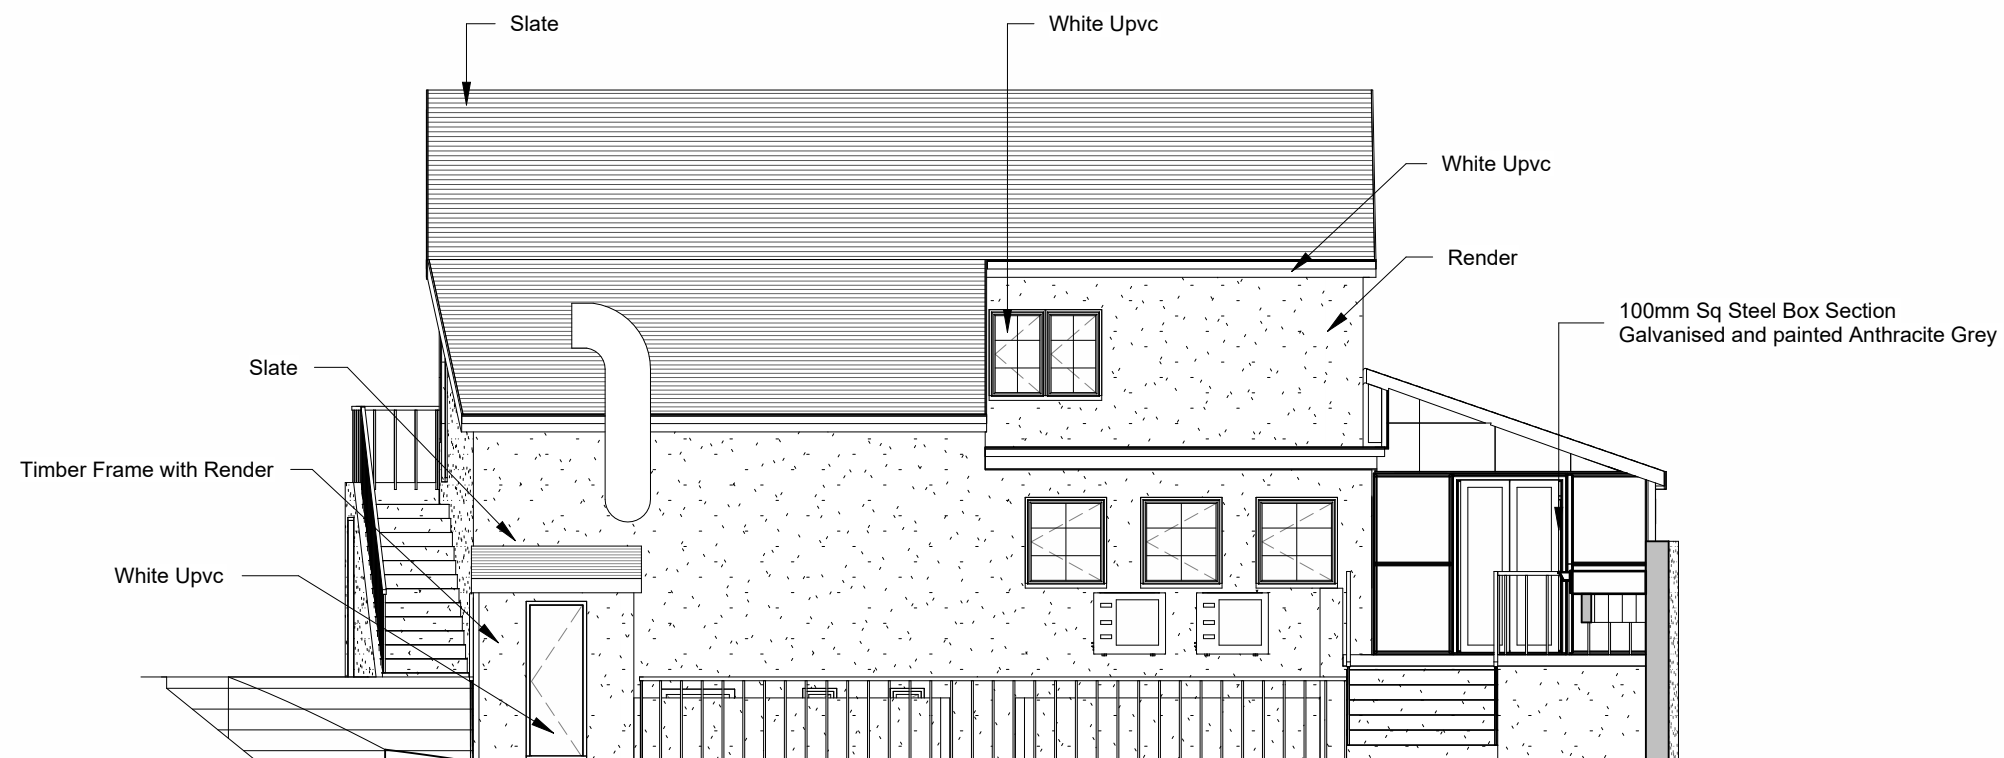

2 Proposed Rear Elevation
1 : 100

PROJECT
Canopy to rear, extenal wc and new porch
to rear

INDIGO DESIGN (Part of 3dcadwales Ltd) 5 Ashlea Drive,
Merthyr Tydfil, CF47 0NY Tele 01685 385746 Mob -
07940913216 Email: philip@3dcadwales.co.uk

SHEET
Proposed Elevations

Address
Red Spice, 1 Bethesda St, Merthyr
Tydfil CF47 8LL.

This Drawing is Copyright,
Dimensions to be checked
on site and not scaled from
this drawing

PURPOSE OF ISSUE
Planning Approval



DRWAING NUMBER
RS-05

Checked by		Drawn by	Scale (@ A3)
JH		PH	1 : 100
Rev No	Description		Date
A	Issue		6/06/2021