


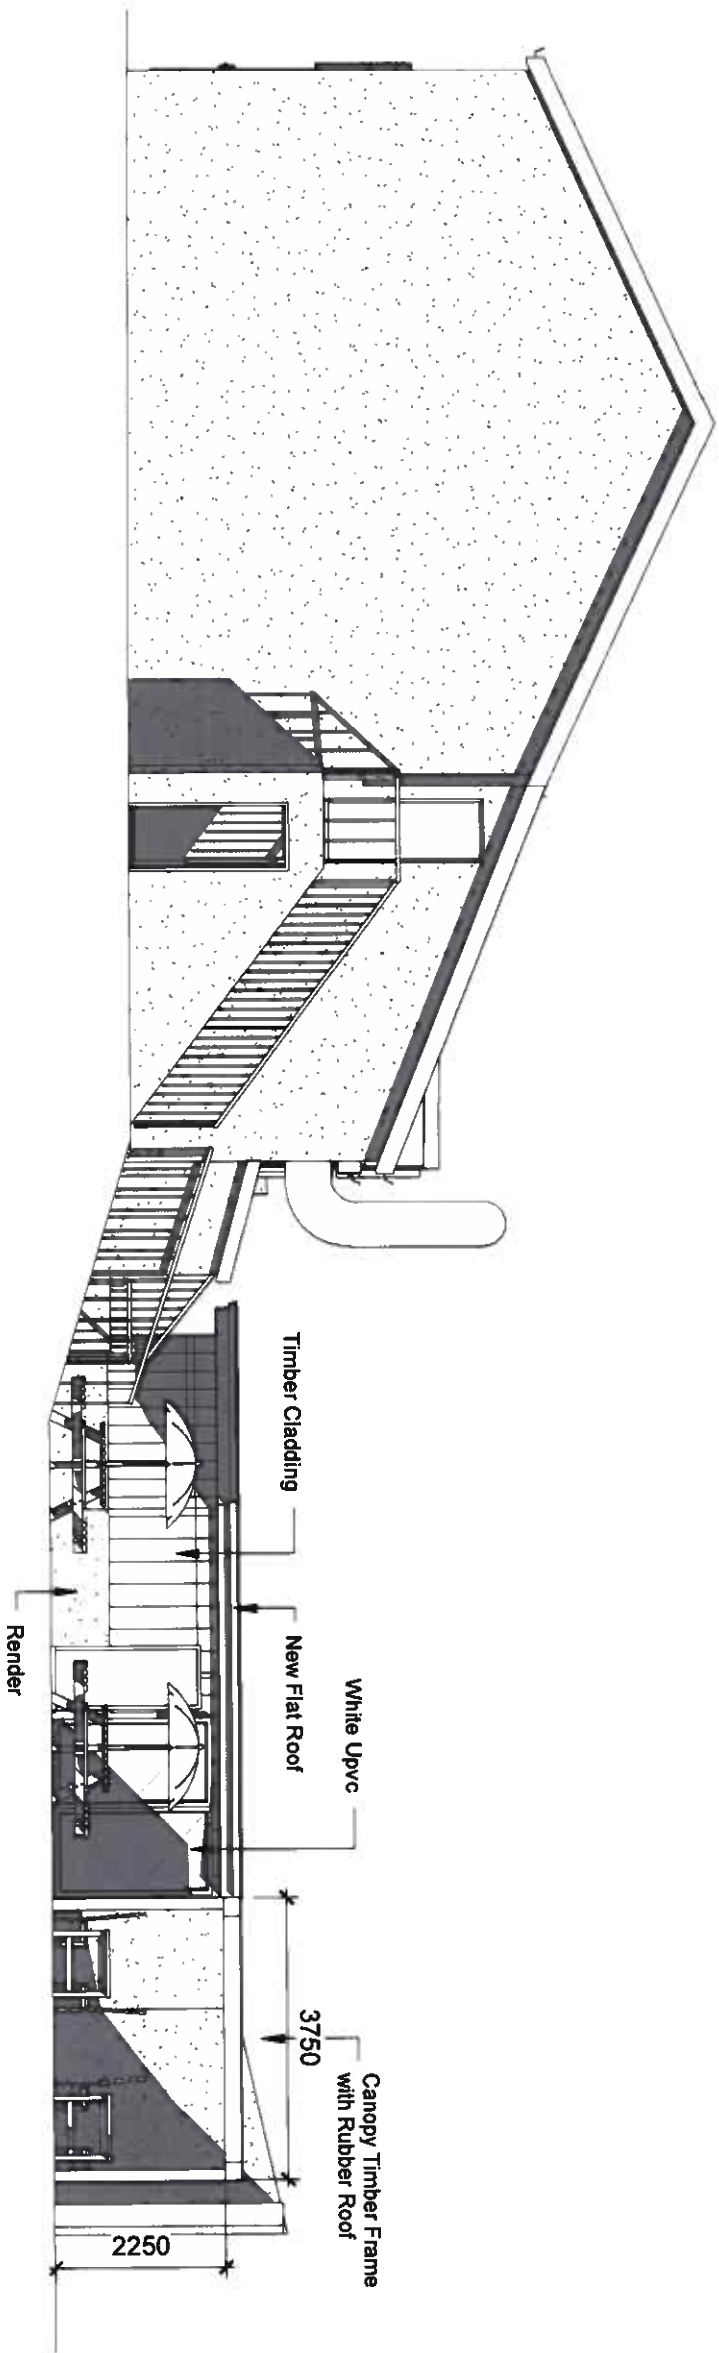

1 Proposed Side 2 Elevation
1 : 100

INDIGO DESIGN (Part of 3dcadwales Ltd) 5 Ashlea Drive,
Merthyr Tydfil, CF47 0NY Tele 01685 385746 Mob -
07940913216 Email: philip@3dcadwales.co.uk

This Drawing is Copyright,
Dimensions to be checked from
on site and not scaled from
this drawing



PURPOSE OF ISSUE DRAWING NUMBER

Planning Approval RS-06

PROJECT Canopy to rear, external wc and new
porch to rear


SHEET


Proposed Side 2 Elevation

Address Red Spice, 1 Bethesda St, Merthyr
Tydfil CF47 8LL.


Checked by Drawn by Scale (@ A3)
JH PH 1 : 100

Rev No	Description	Date
A	Issue	6/06/2021
B	Revised Shown	08/06/2021

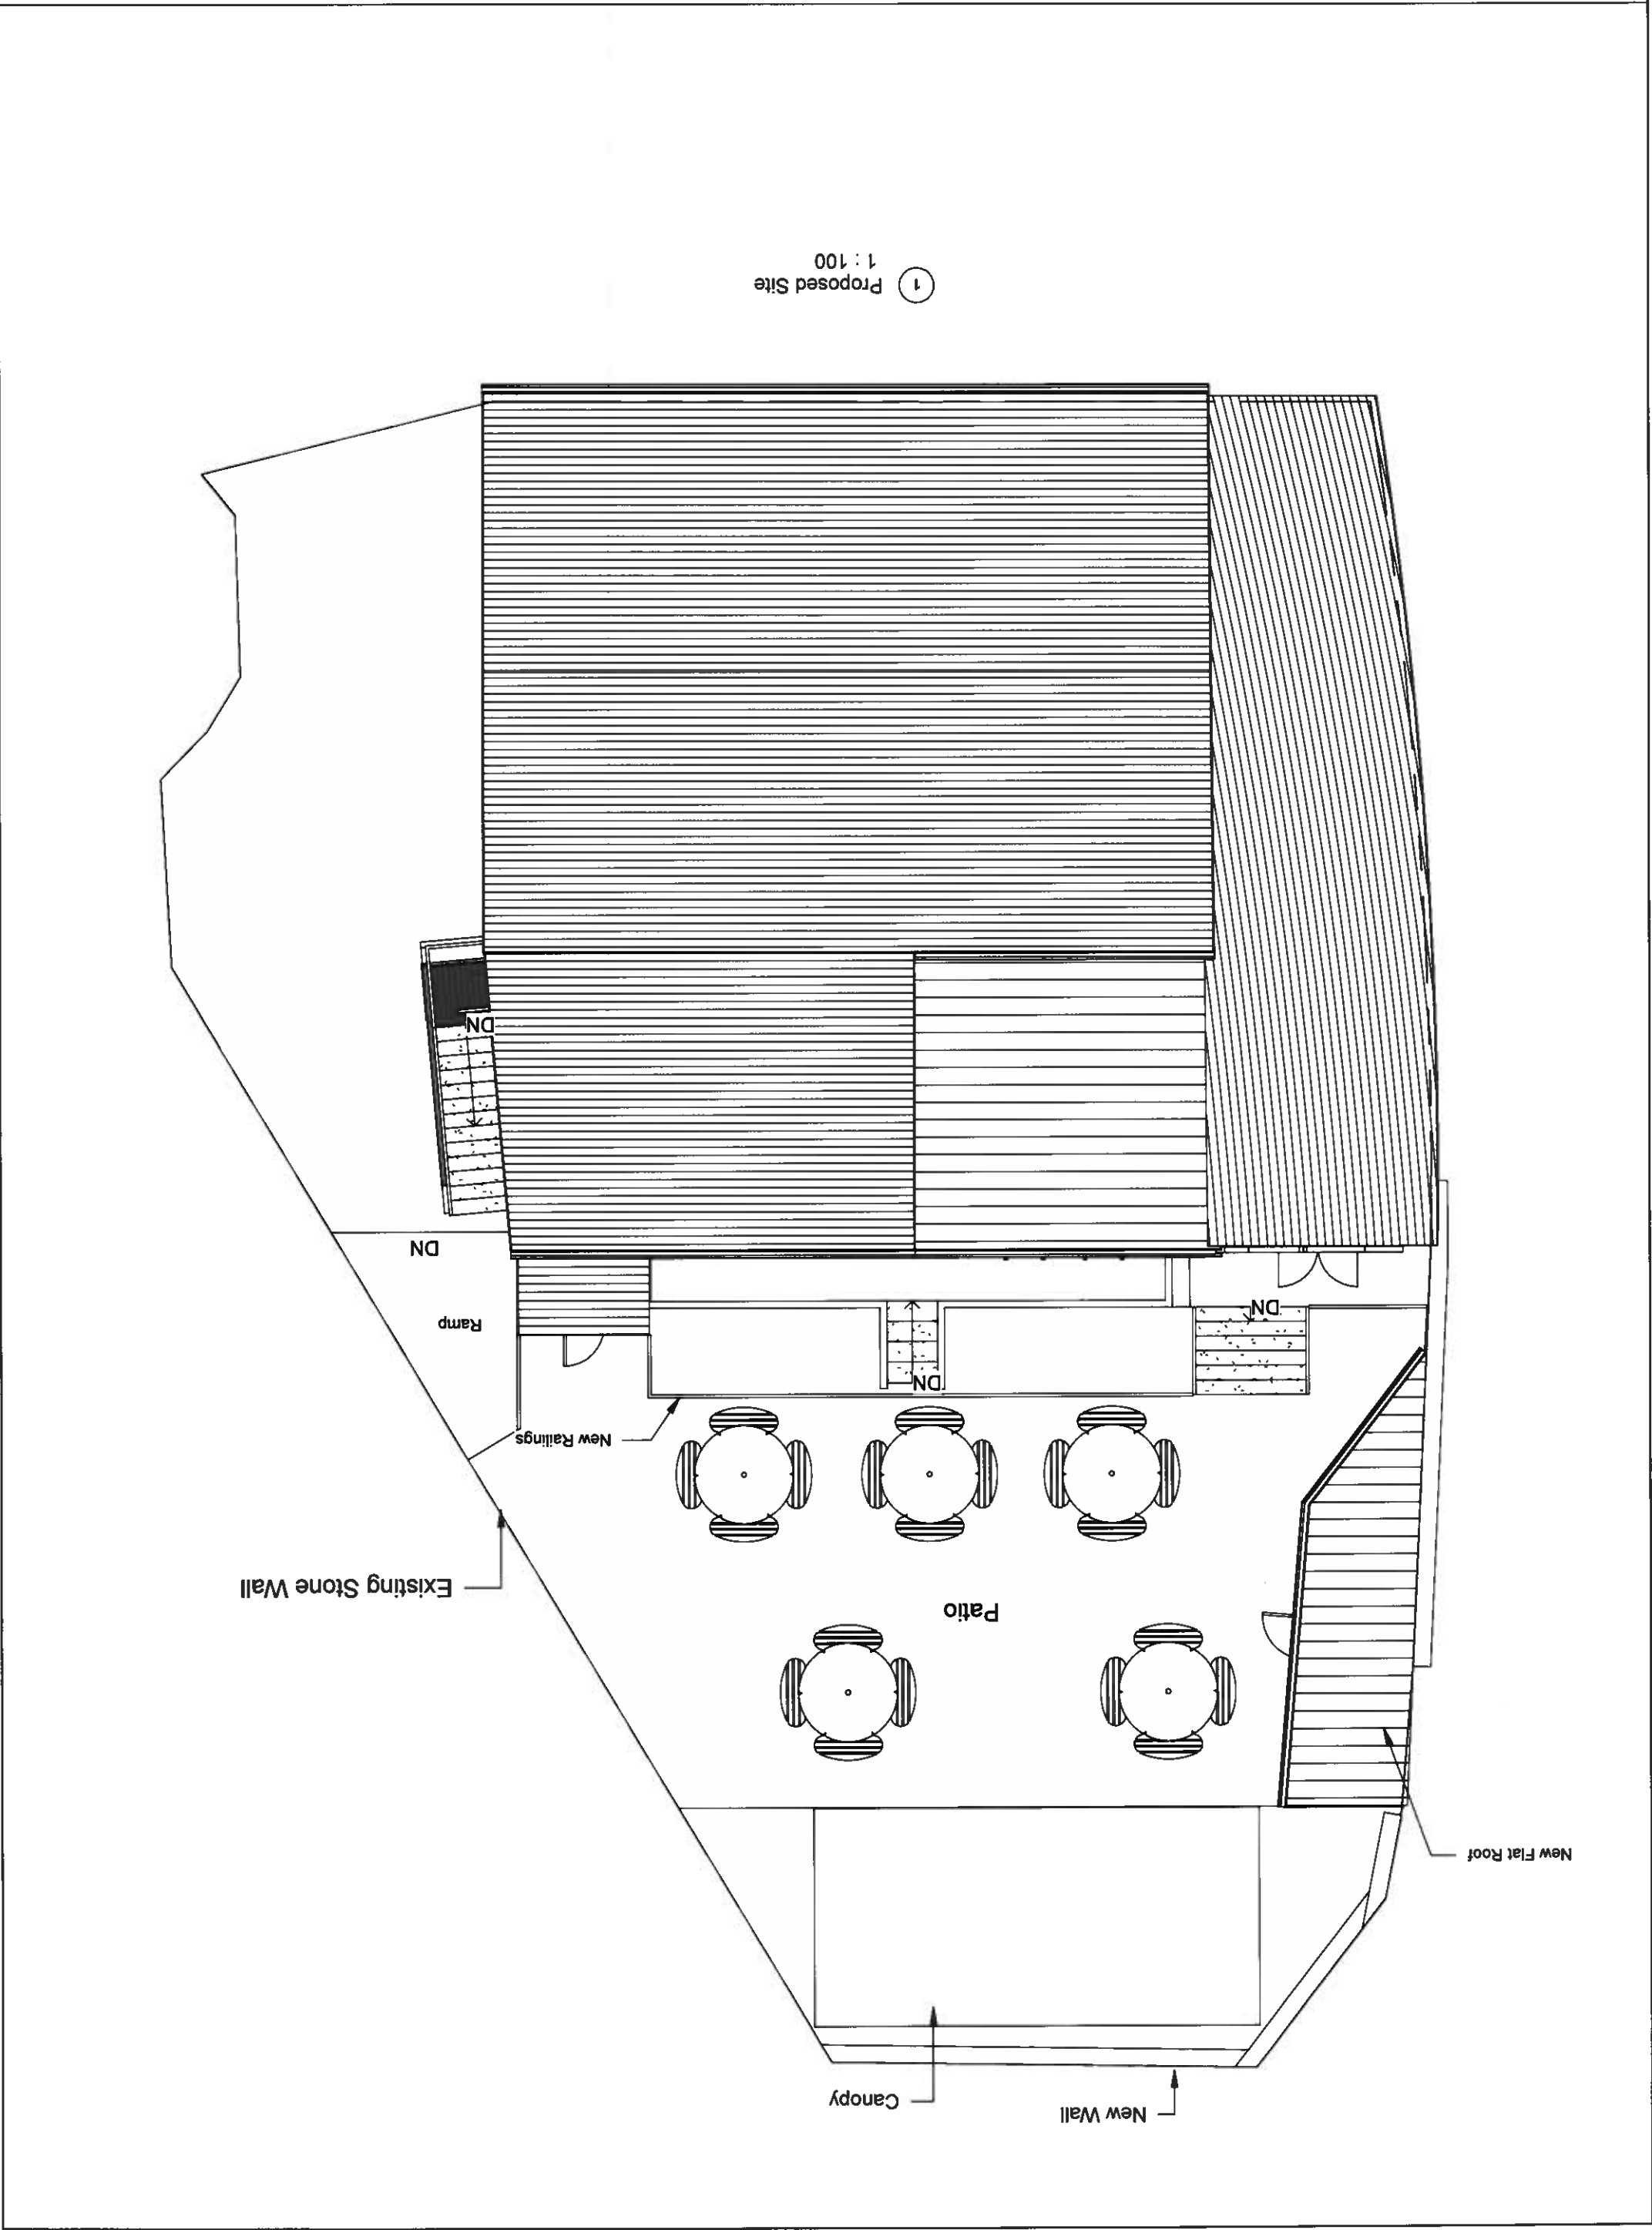

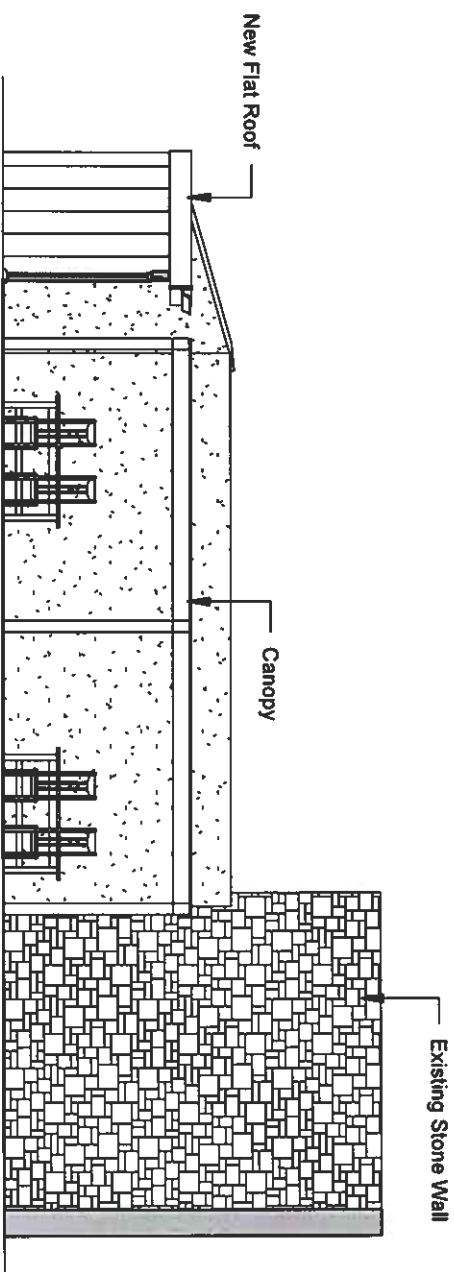

1 Enclosed Seating Area Front Elevation
1 : 100

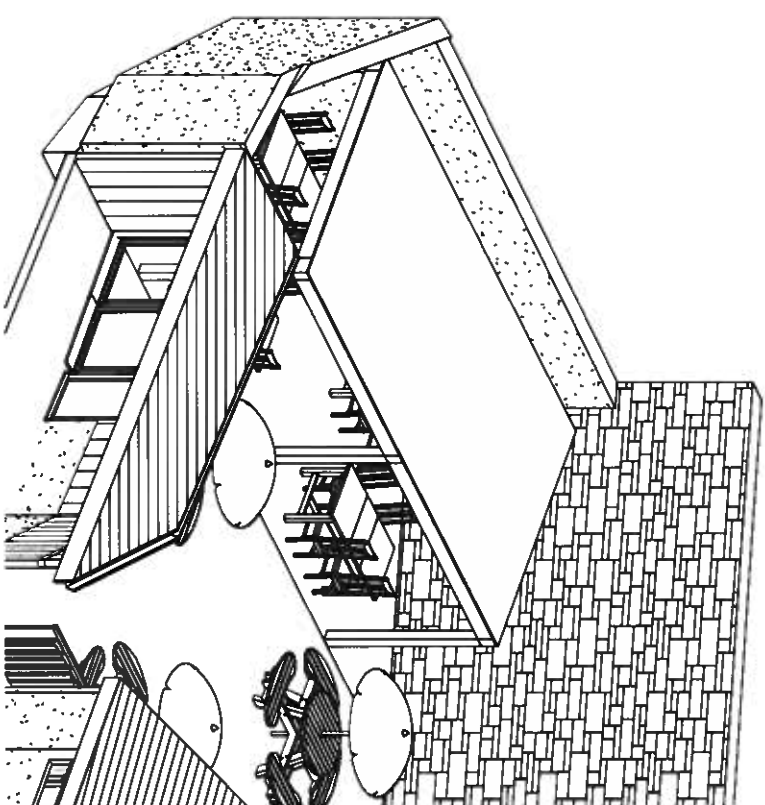

2 Proposed External Area

INDIGO DESIGN (Part of 3dcadwales Ltd) 5 Ashlea Drive,
Merthyr Tydfil, CF47 0NY Tele 01685 385746 Mob -
07940913216 Email: philip@3dcadwales.co.uk

This Drawing is Copyright,
Dimensions to be checked
on site and not scaled from
this drawing



PURPOSE OF ISSUE	DRAWING NUMBER
Planning Approval	RS-08


PROJECT Canopy to rear, external wc and new
porch to rear

SHEET
Enclosed Seating Area Front Elevation

Address Red Spice, 1 Bethesda St, Merthyr
Tydfil CF47 8LL.

Checked by	Drawn by	Scale (@ A3)
JH	PH	1 : 100

Rev No	Description	Date
A	Issue	6/06/2021

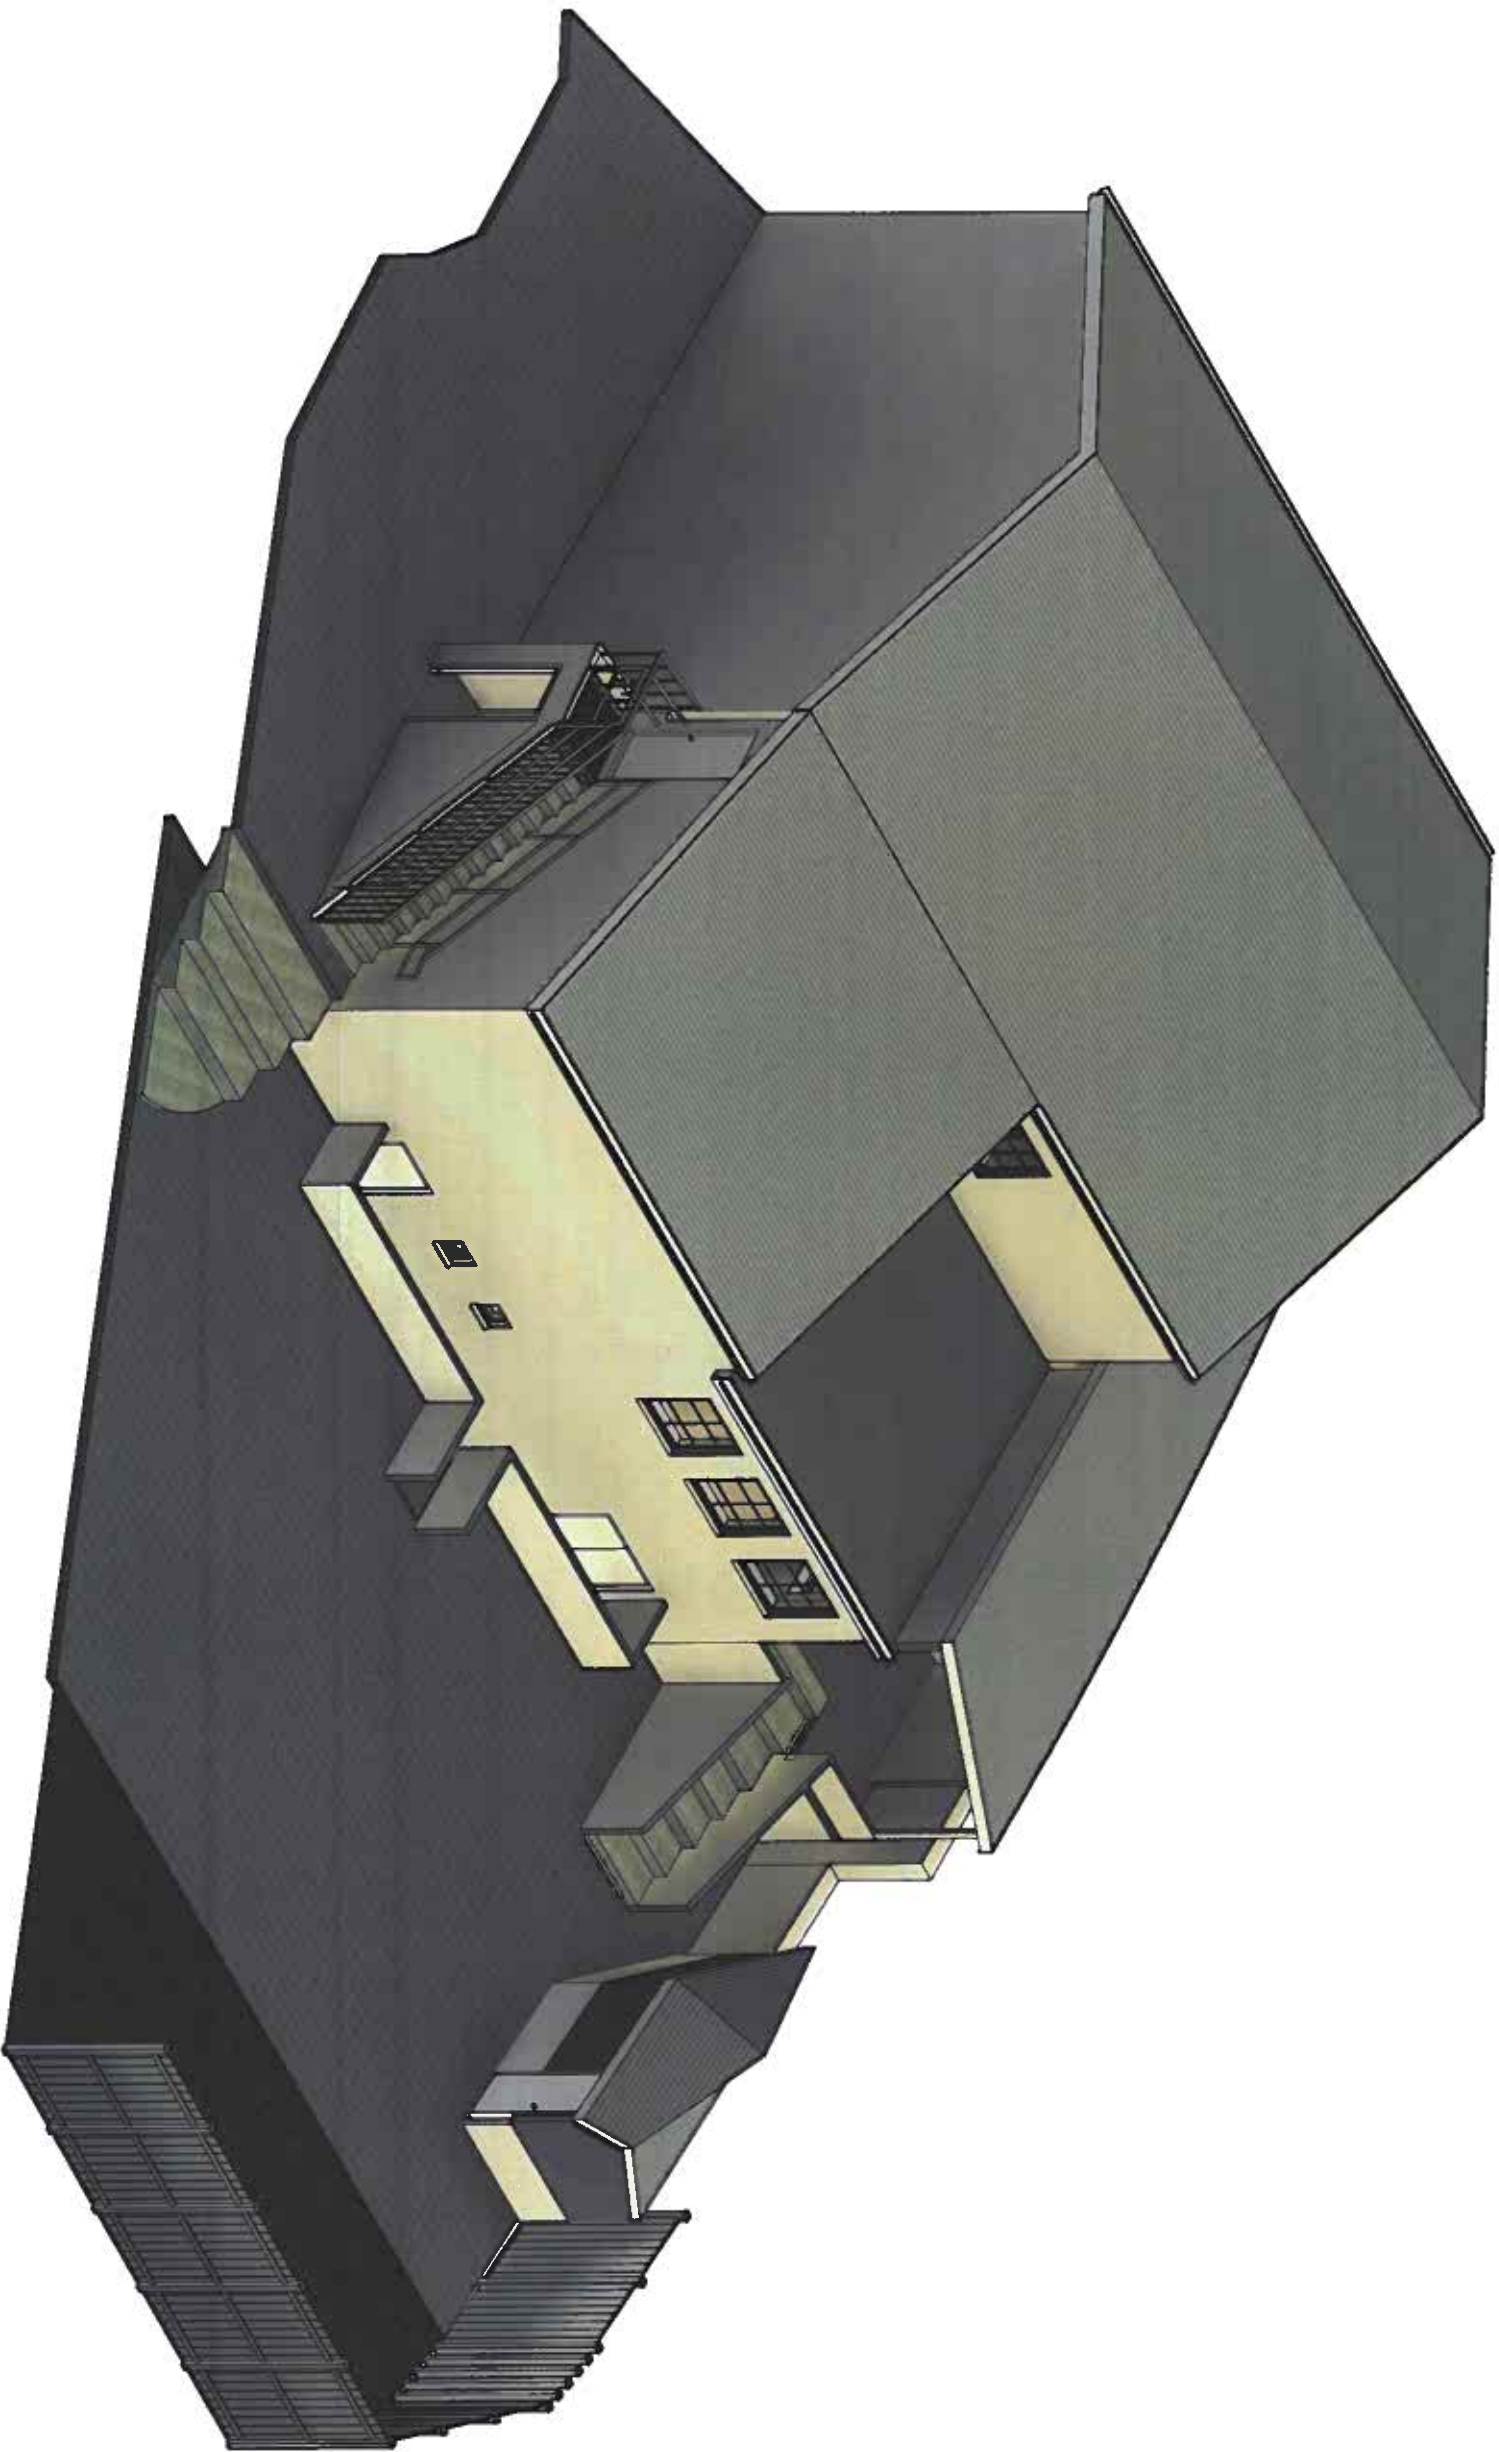

1 Existing Illustration

INDIGO DESIGN (Part of 3dcadwales Ltd) 5 Ashlea Drive,
Merthyr Tydfil, CF47 0NY Telephone 01685 385746 Mob -
07940913216 Email philip@3dcadwales.co.uk

This Drawing is Copyright,
Dimensions to be checked
on site and not scaled from
this drawing



PURPOSE OF ISSUE DRAWING NUMBER

Planning Approval RS-09

PROJECT Canopy to rear, external wc and new
porch to rear

SHEET


Existing Illustrations

Address Red Spice, 1 Bethesda St, Merthyr
Tydfil CF47 8LL.

Checked by JH Drawn by PH Scale (@ A3)

Rev No A Description Date

Issue 6/06/2021

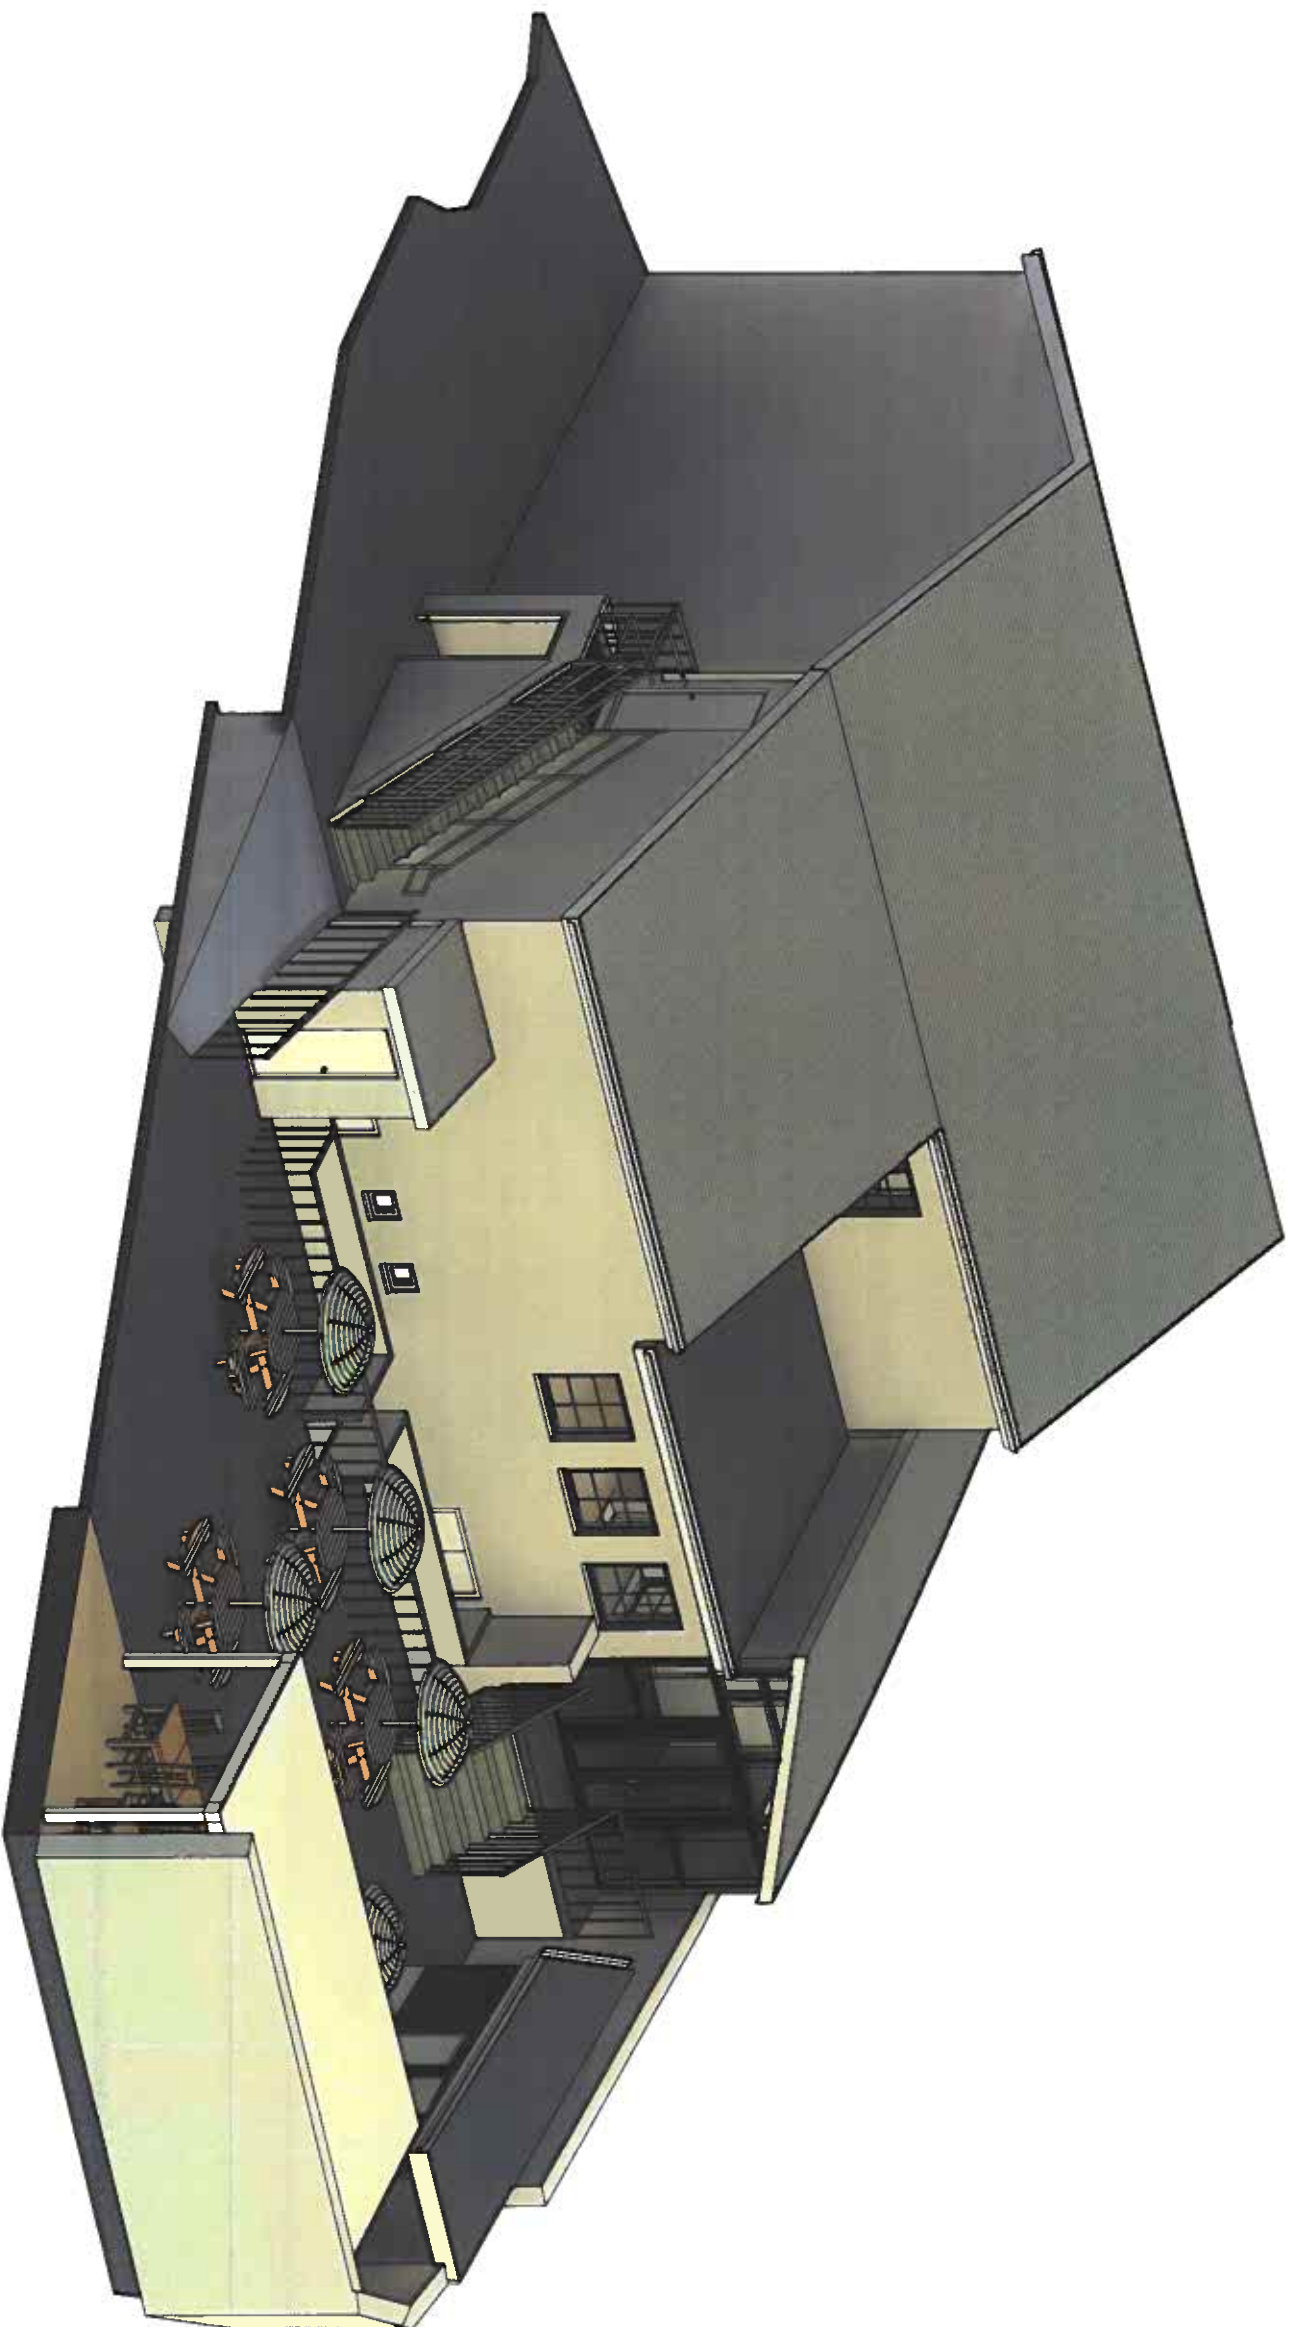

1 Proposed Illustration

INDIGO DESIGN (Part of 3dcadwales Ltd) 5 Ashlea Drive,
Merthyr Tydfil, CF47 0NY Tele 01685 365746 Mob -
07940913216 Email philip@3dcadwales.co.uk

This Drawing is Copyright.
Dimensions to be checked
on site and not scaled from
this drawing



PURPOSE OF ISSUE DRAWING NUMBER

Planning Approval RS-10

PROJECT Canopy to rear, external wc and new
porch to rear

SHEET

Proposed Illustration

Address Red Spice, 1 Bellesda St, Merthyr
Tydfil CF47 8LL.

Checked by JH Drawn by PH Scale (@ A3)

Rev No A Description Date
Issue 6/06/2021
