


EXISTING



Front Elevation
Scale 1 : 100




Rear Elevation

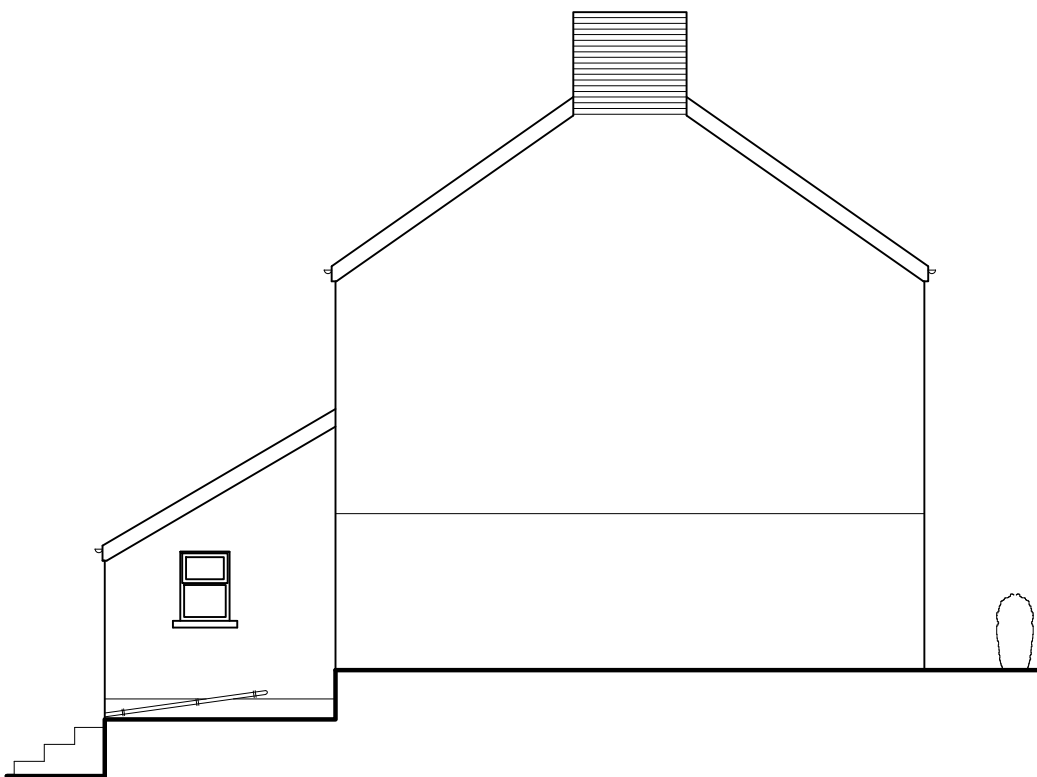


Side Elevation



Side Elevation

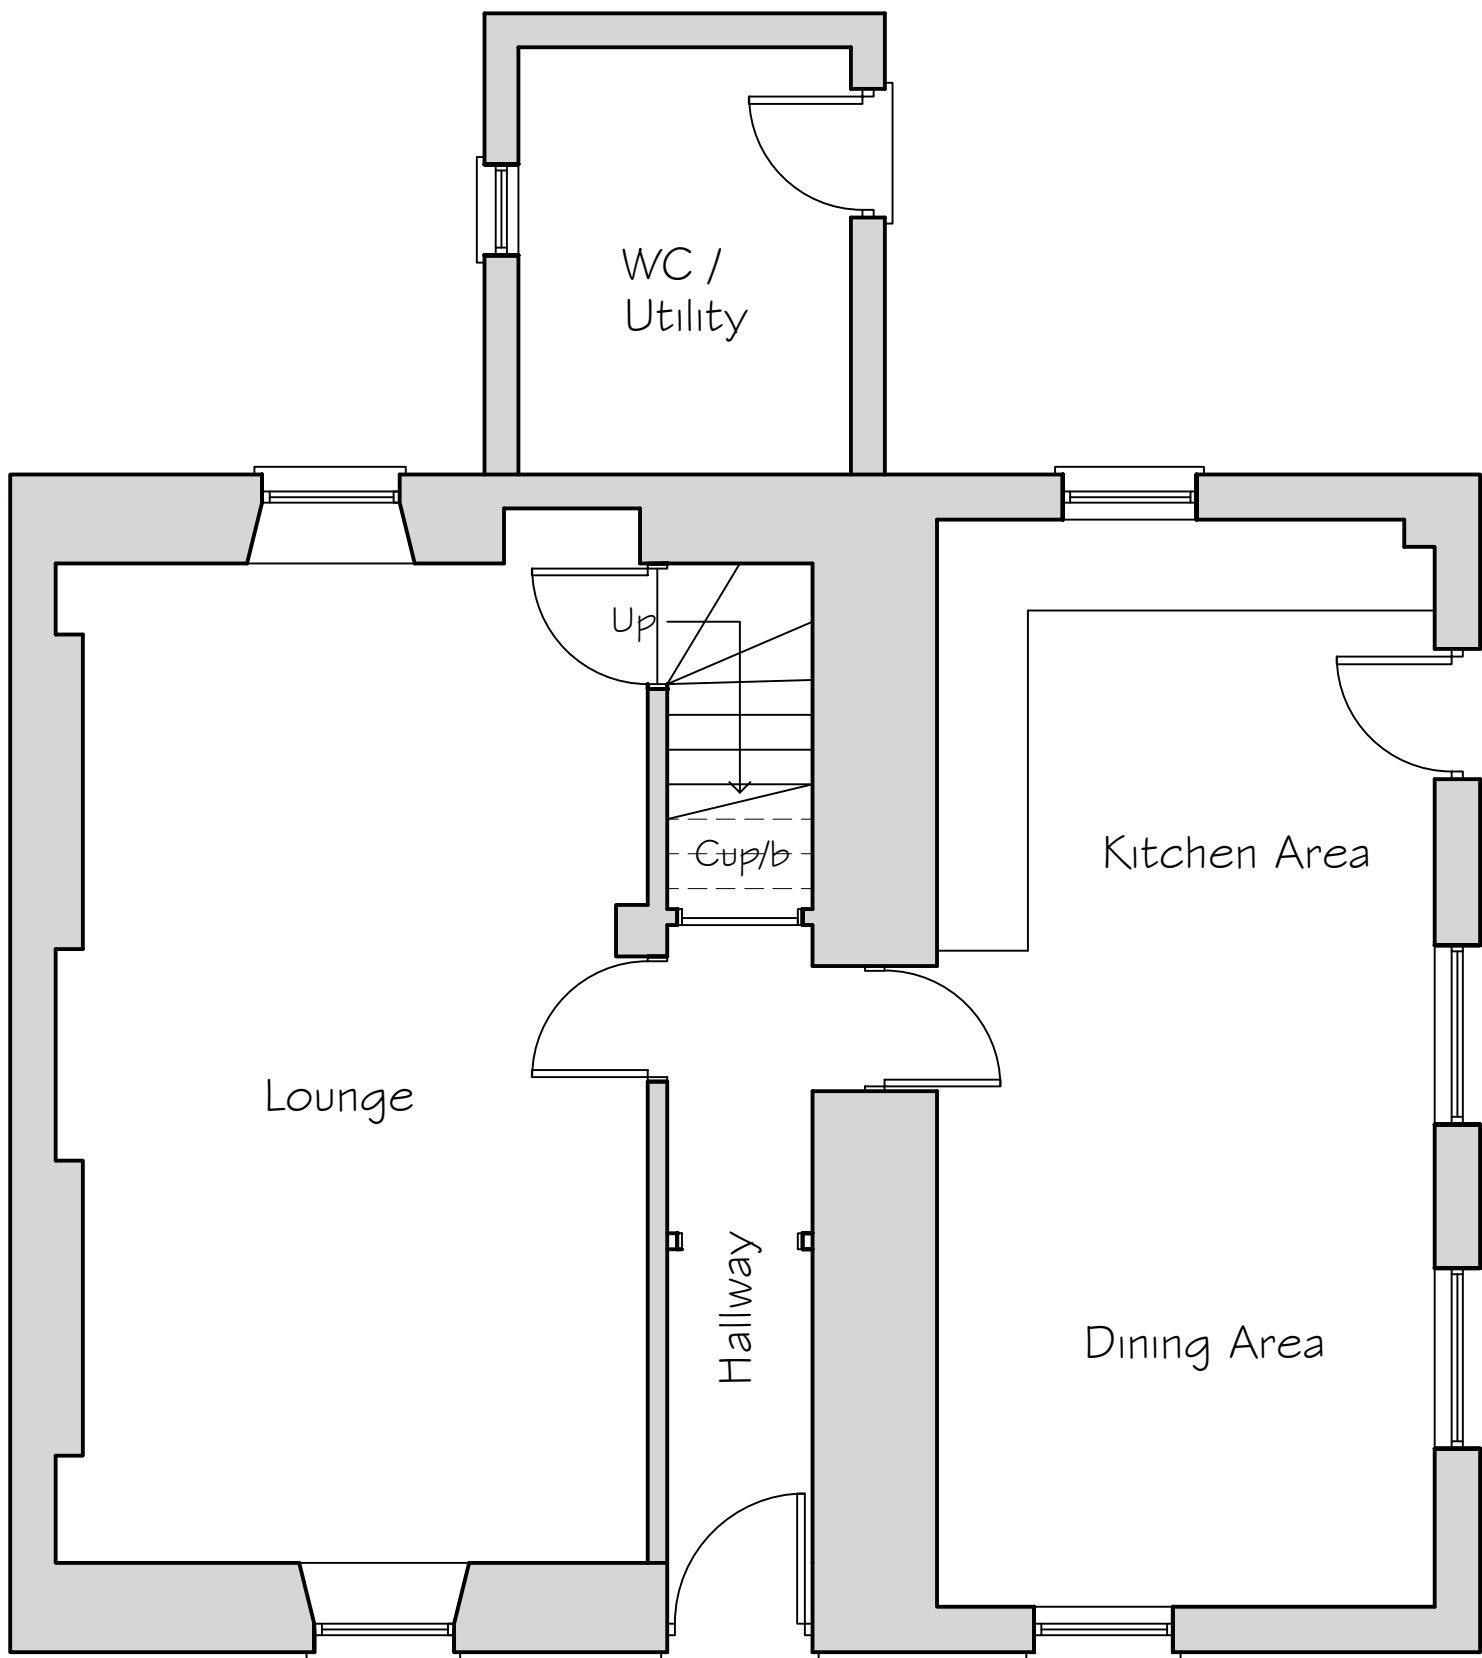

Ground Floor

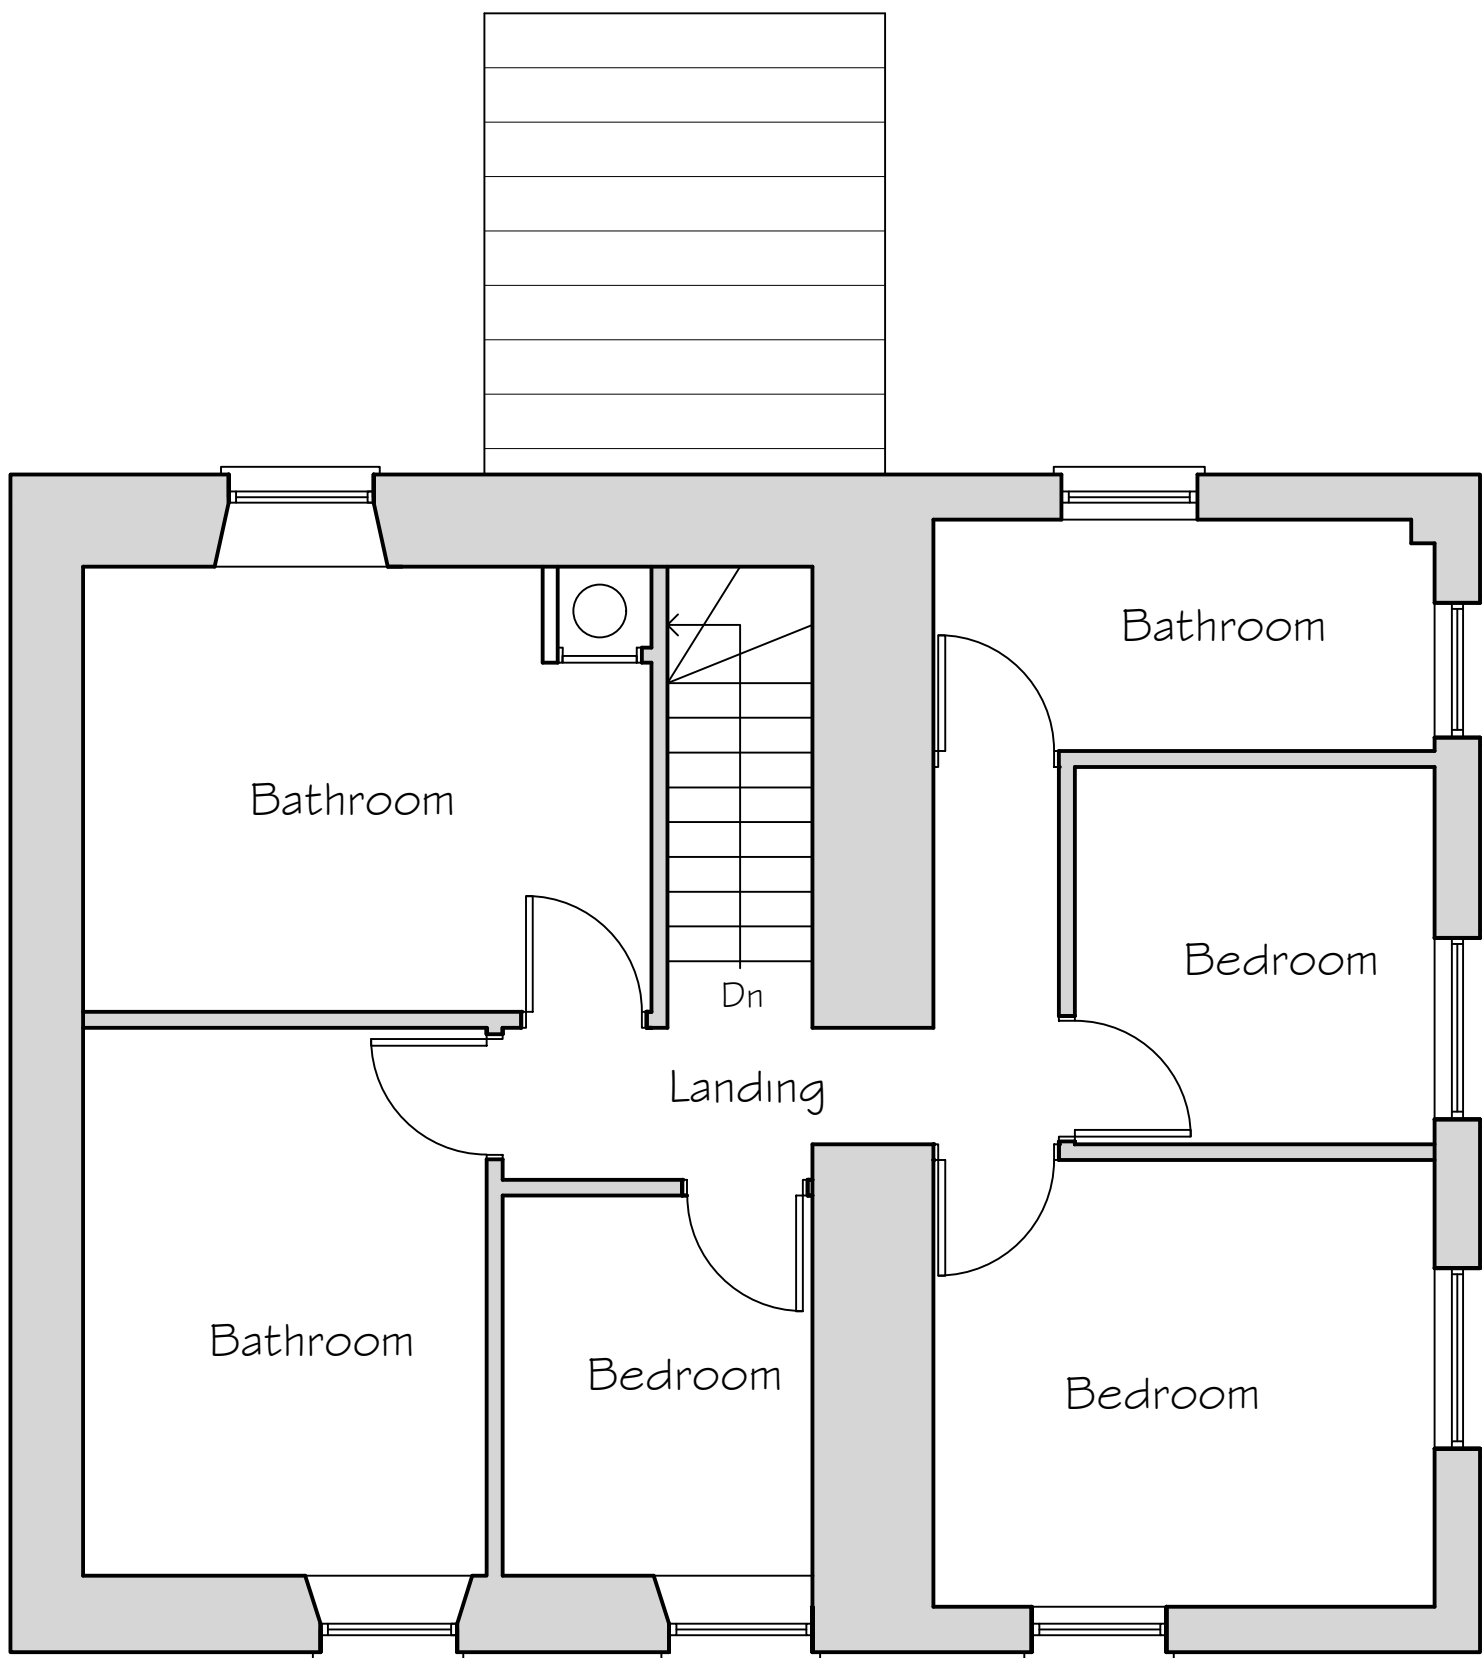

First Floor

Note: This drawing is copyright ©

Monarch
Architectural Services Ltd

Revision:

Project:
Proposed Single Storey Side
Garden Room Extension, Front Porch
with Internal and External Alteration
at:
S Melin Caioach
Trelewis
Merthyr Tydfil
CF46 5RU
Client:
Mrs N. Poole

Title:
Existing Plans and Elevation

Date: June 2021
Scale: 1 : 50, @ A1
Drawn: W. S.

Drawing No. 21 / 10 / 01	Rev.
-----------------------------	------