


PROPOSED



Front Elevation
Scale 1 : 100



Rear Elevation

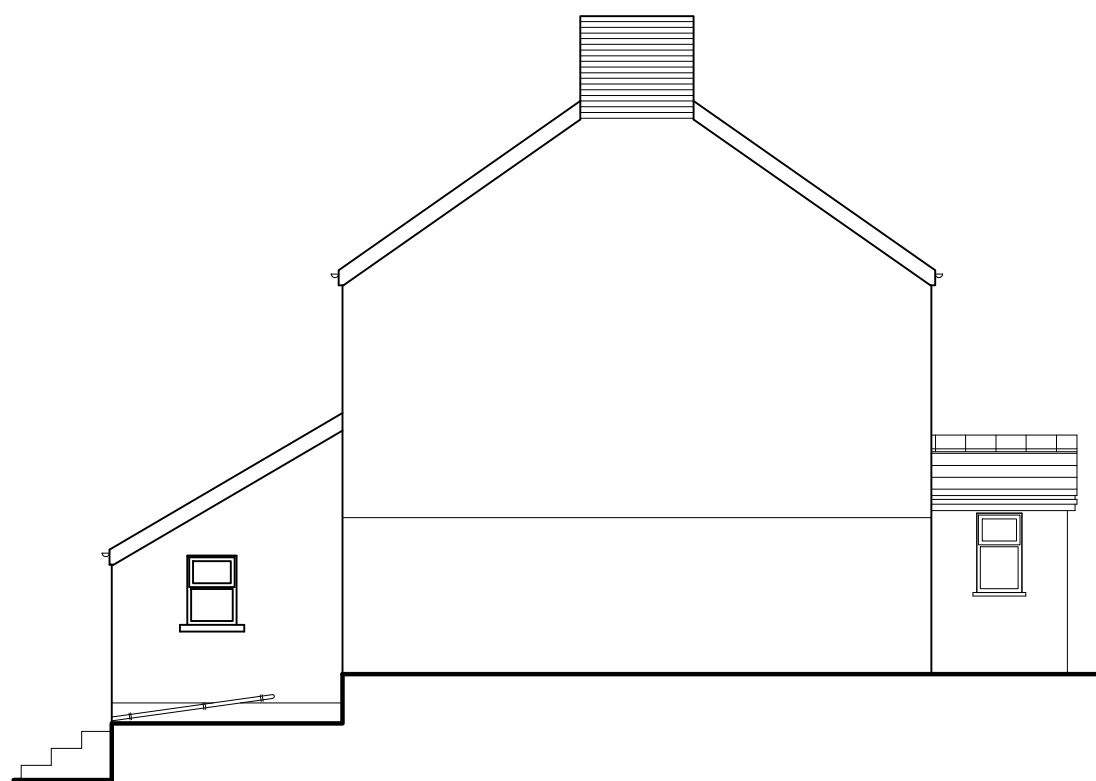


Side Elevation




Side Elevation

FINISHES	
Roof Covering:	Fibre Cement slates - to Match Existing
Walls:	Fine Down Smooth Render - Colour White
Doors/Windows:	Upvc - Colour: White to match existing
Fascia/Guttering:	Upvc - Colour: White to match existing

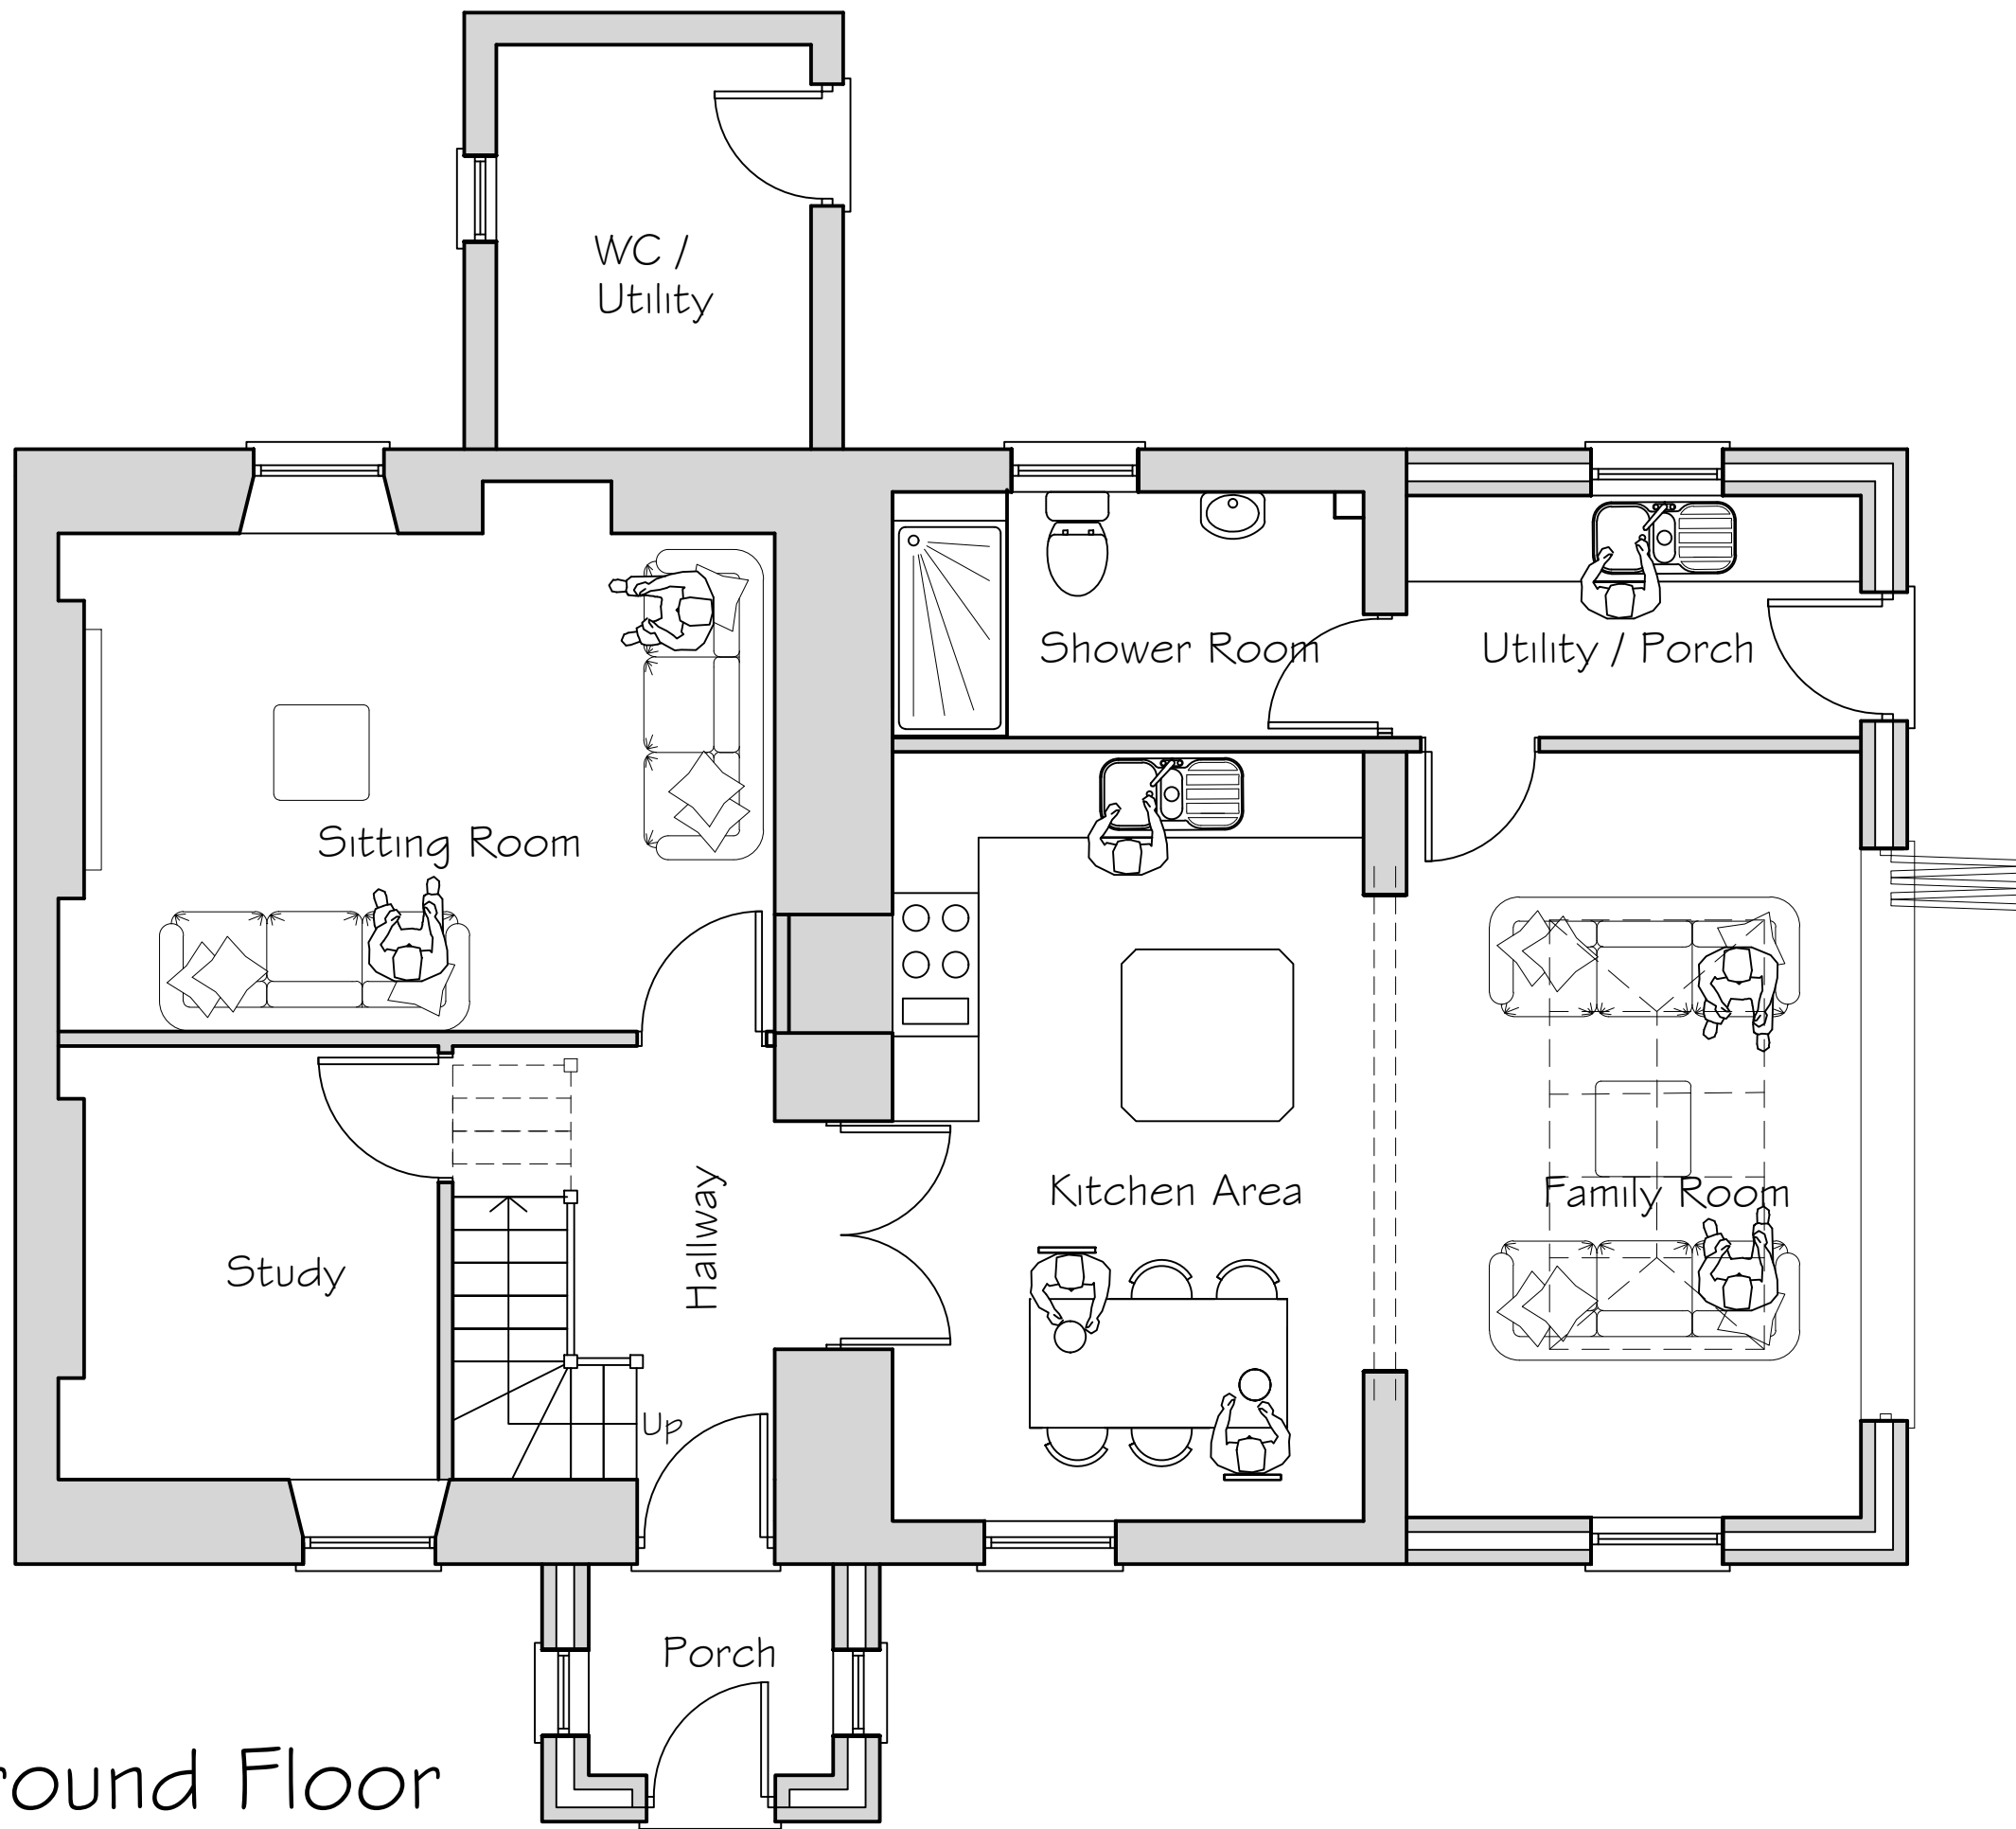

Ground Floor

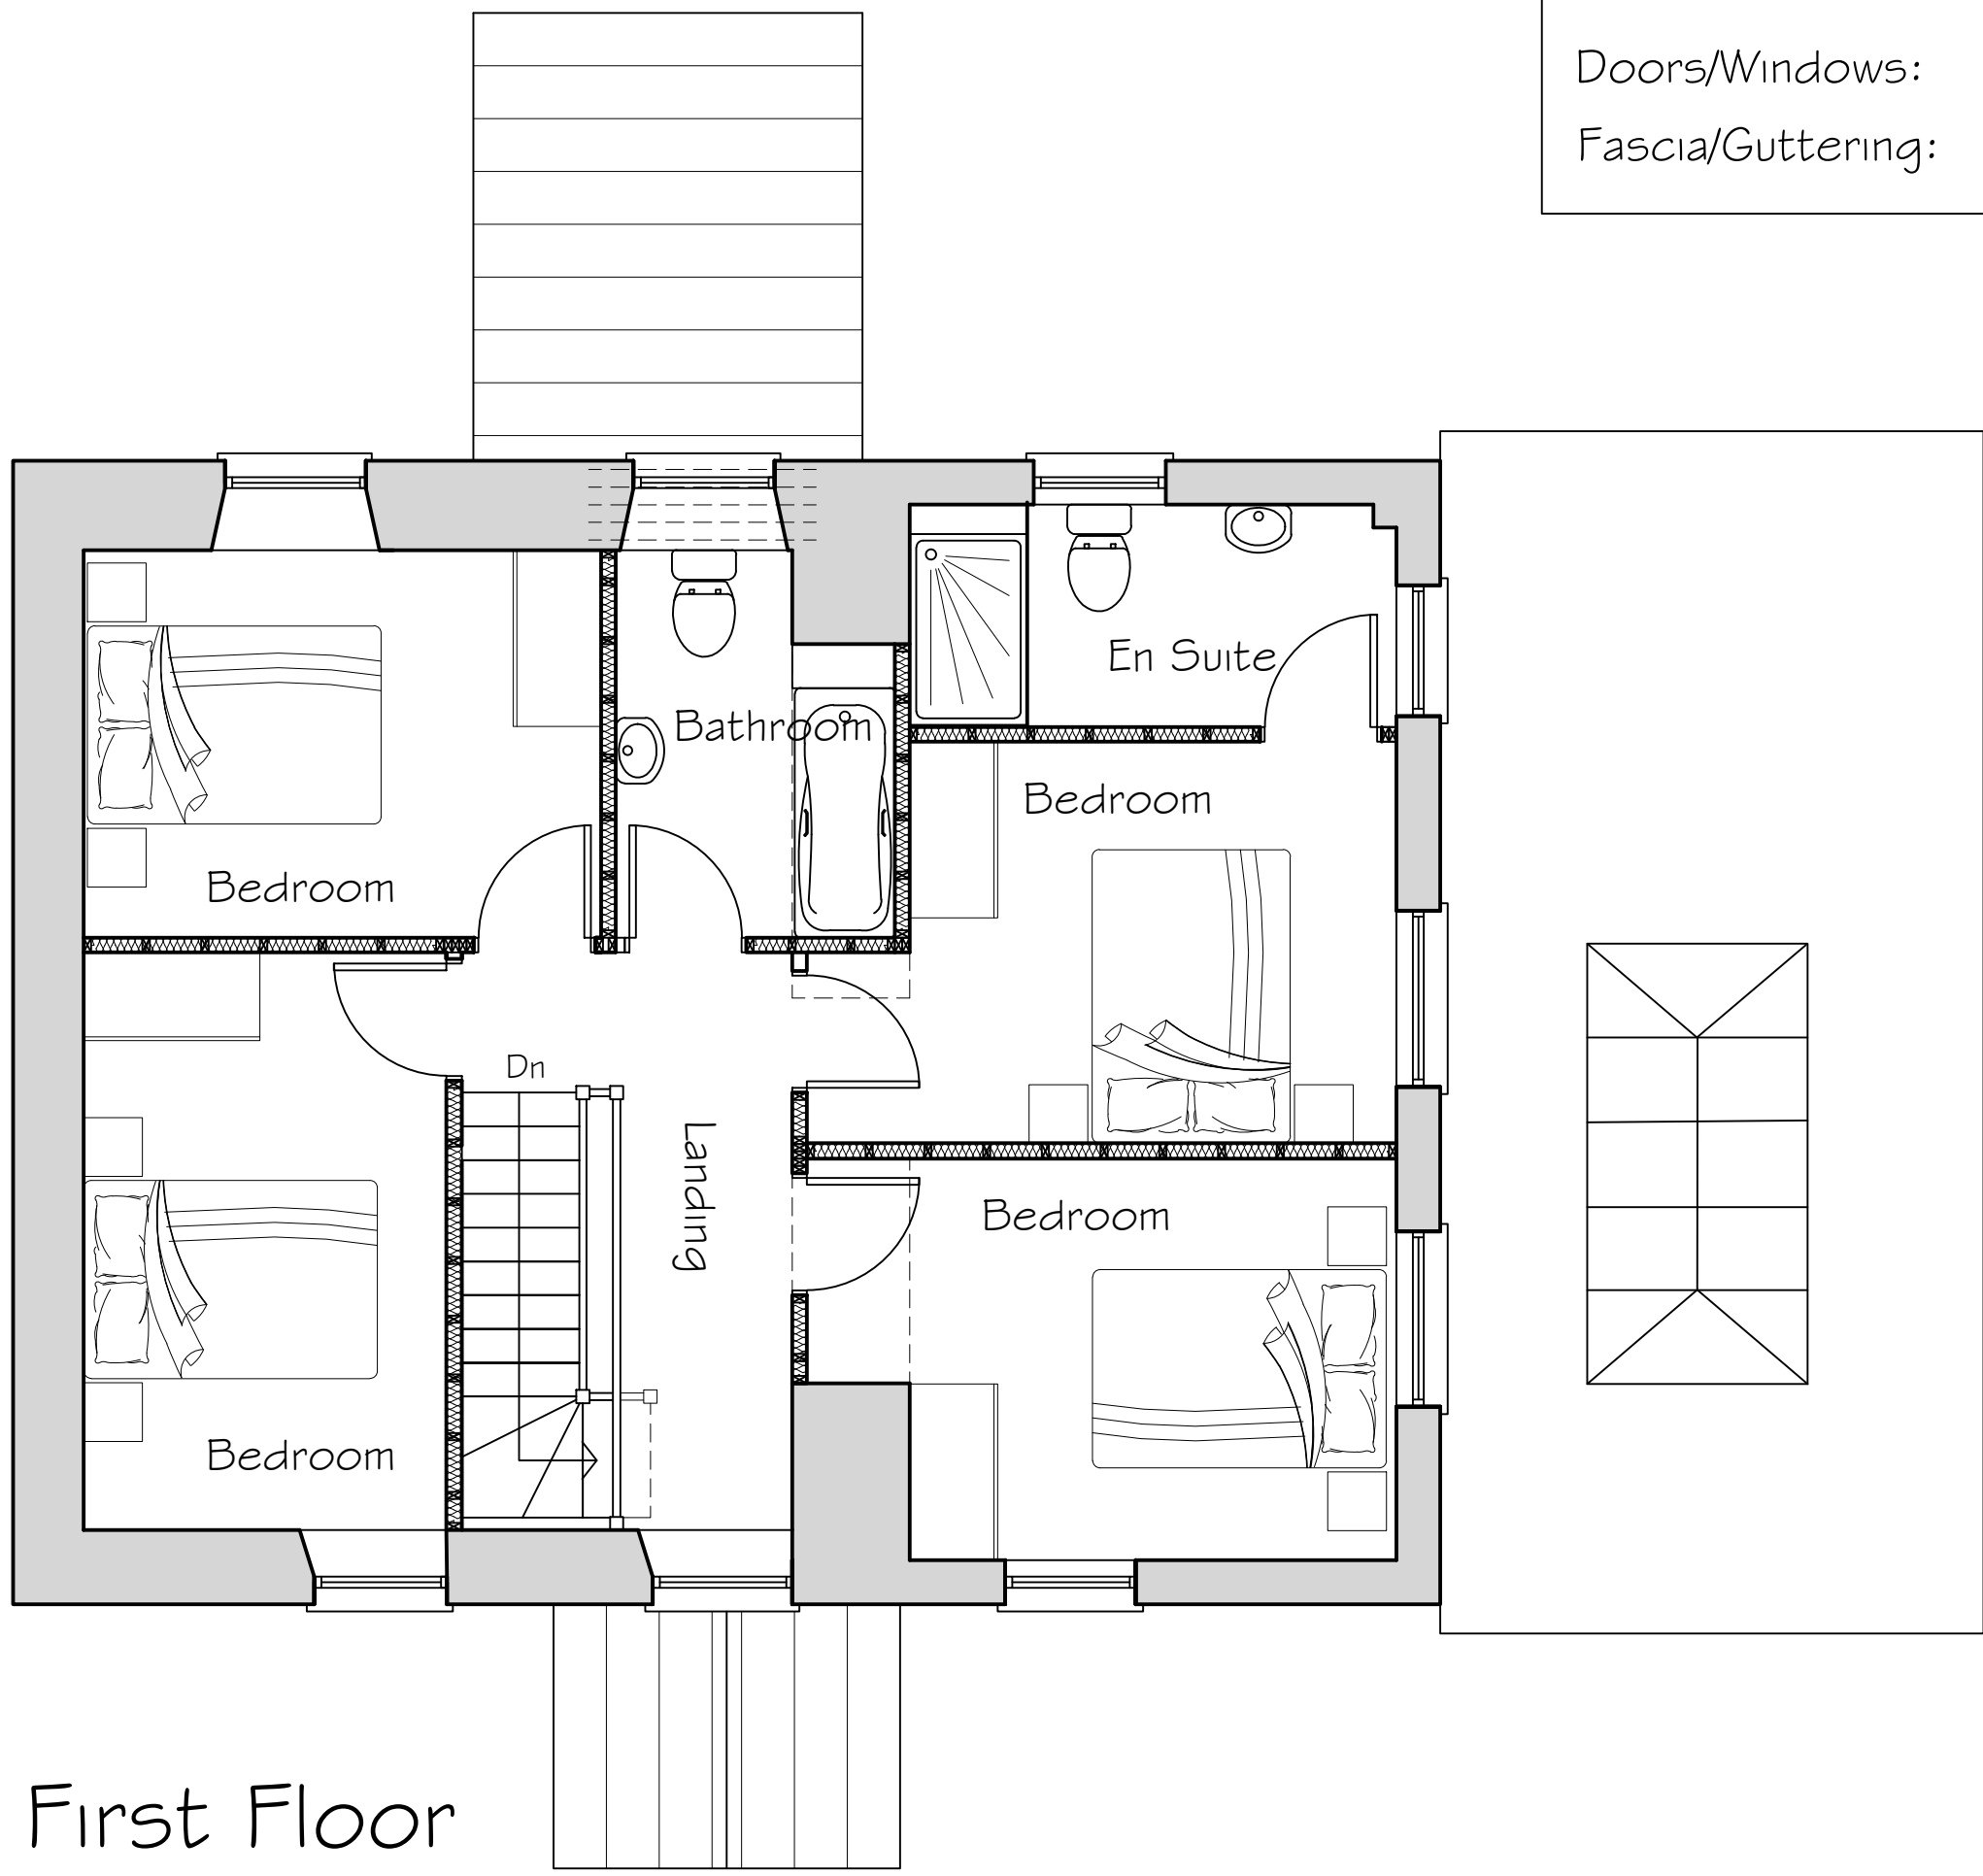

First Floor

Note: This drawing is copyright ©

Monarch

Architectural Services Ltd

Revision:

Project

Proposed Single Storey Side Garden Room Extension, Front Porch with Internal and External Alteration at:

S Melin Caioch Trelewis Merthyr Tydfil CF46 5RU

Client

Ms N. Poole

Title

Proposed Plans and Elevations

Date:

June 2021

Scale:

1 : 50, @ A1

Drawn:

W. S.

Drawing No.

21 / 10 / 02

Rev.