


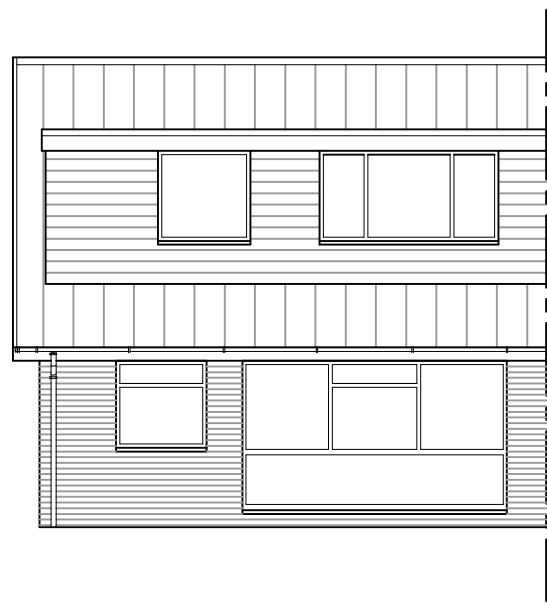


EXISTING REAR ELEVATION
(1:100)




EXISTING SIDE ELEVATION
(1:100)




EXISTING FRONT ELEVATION
(1:100)

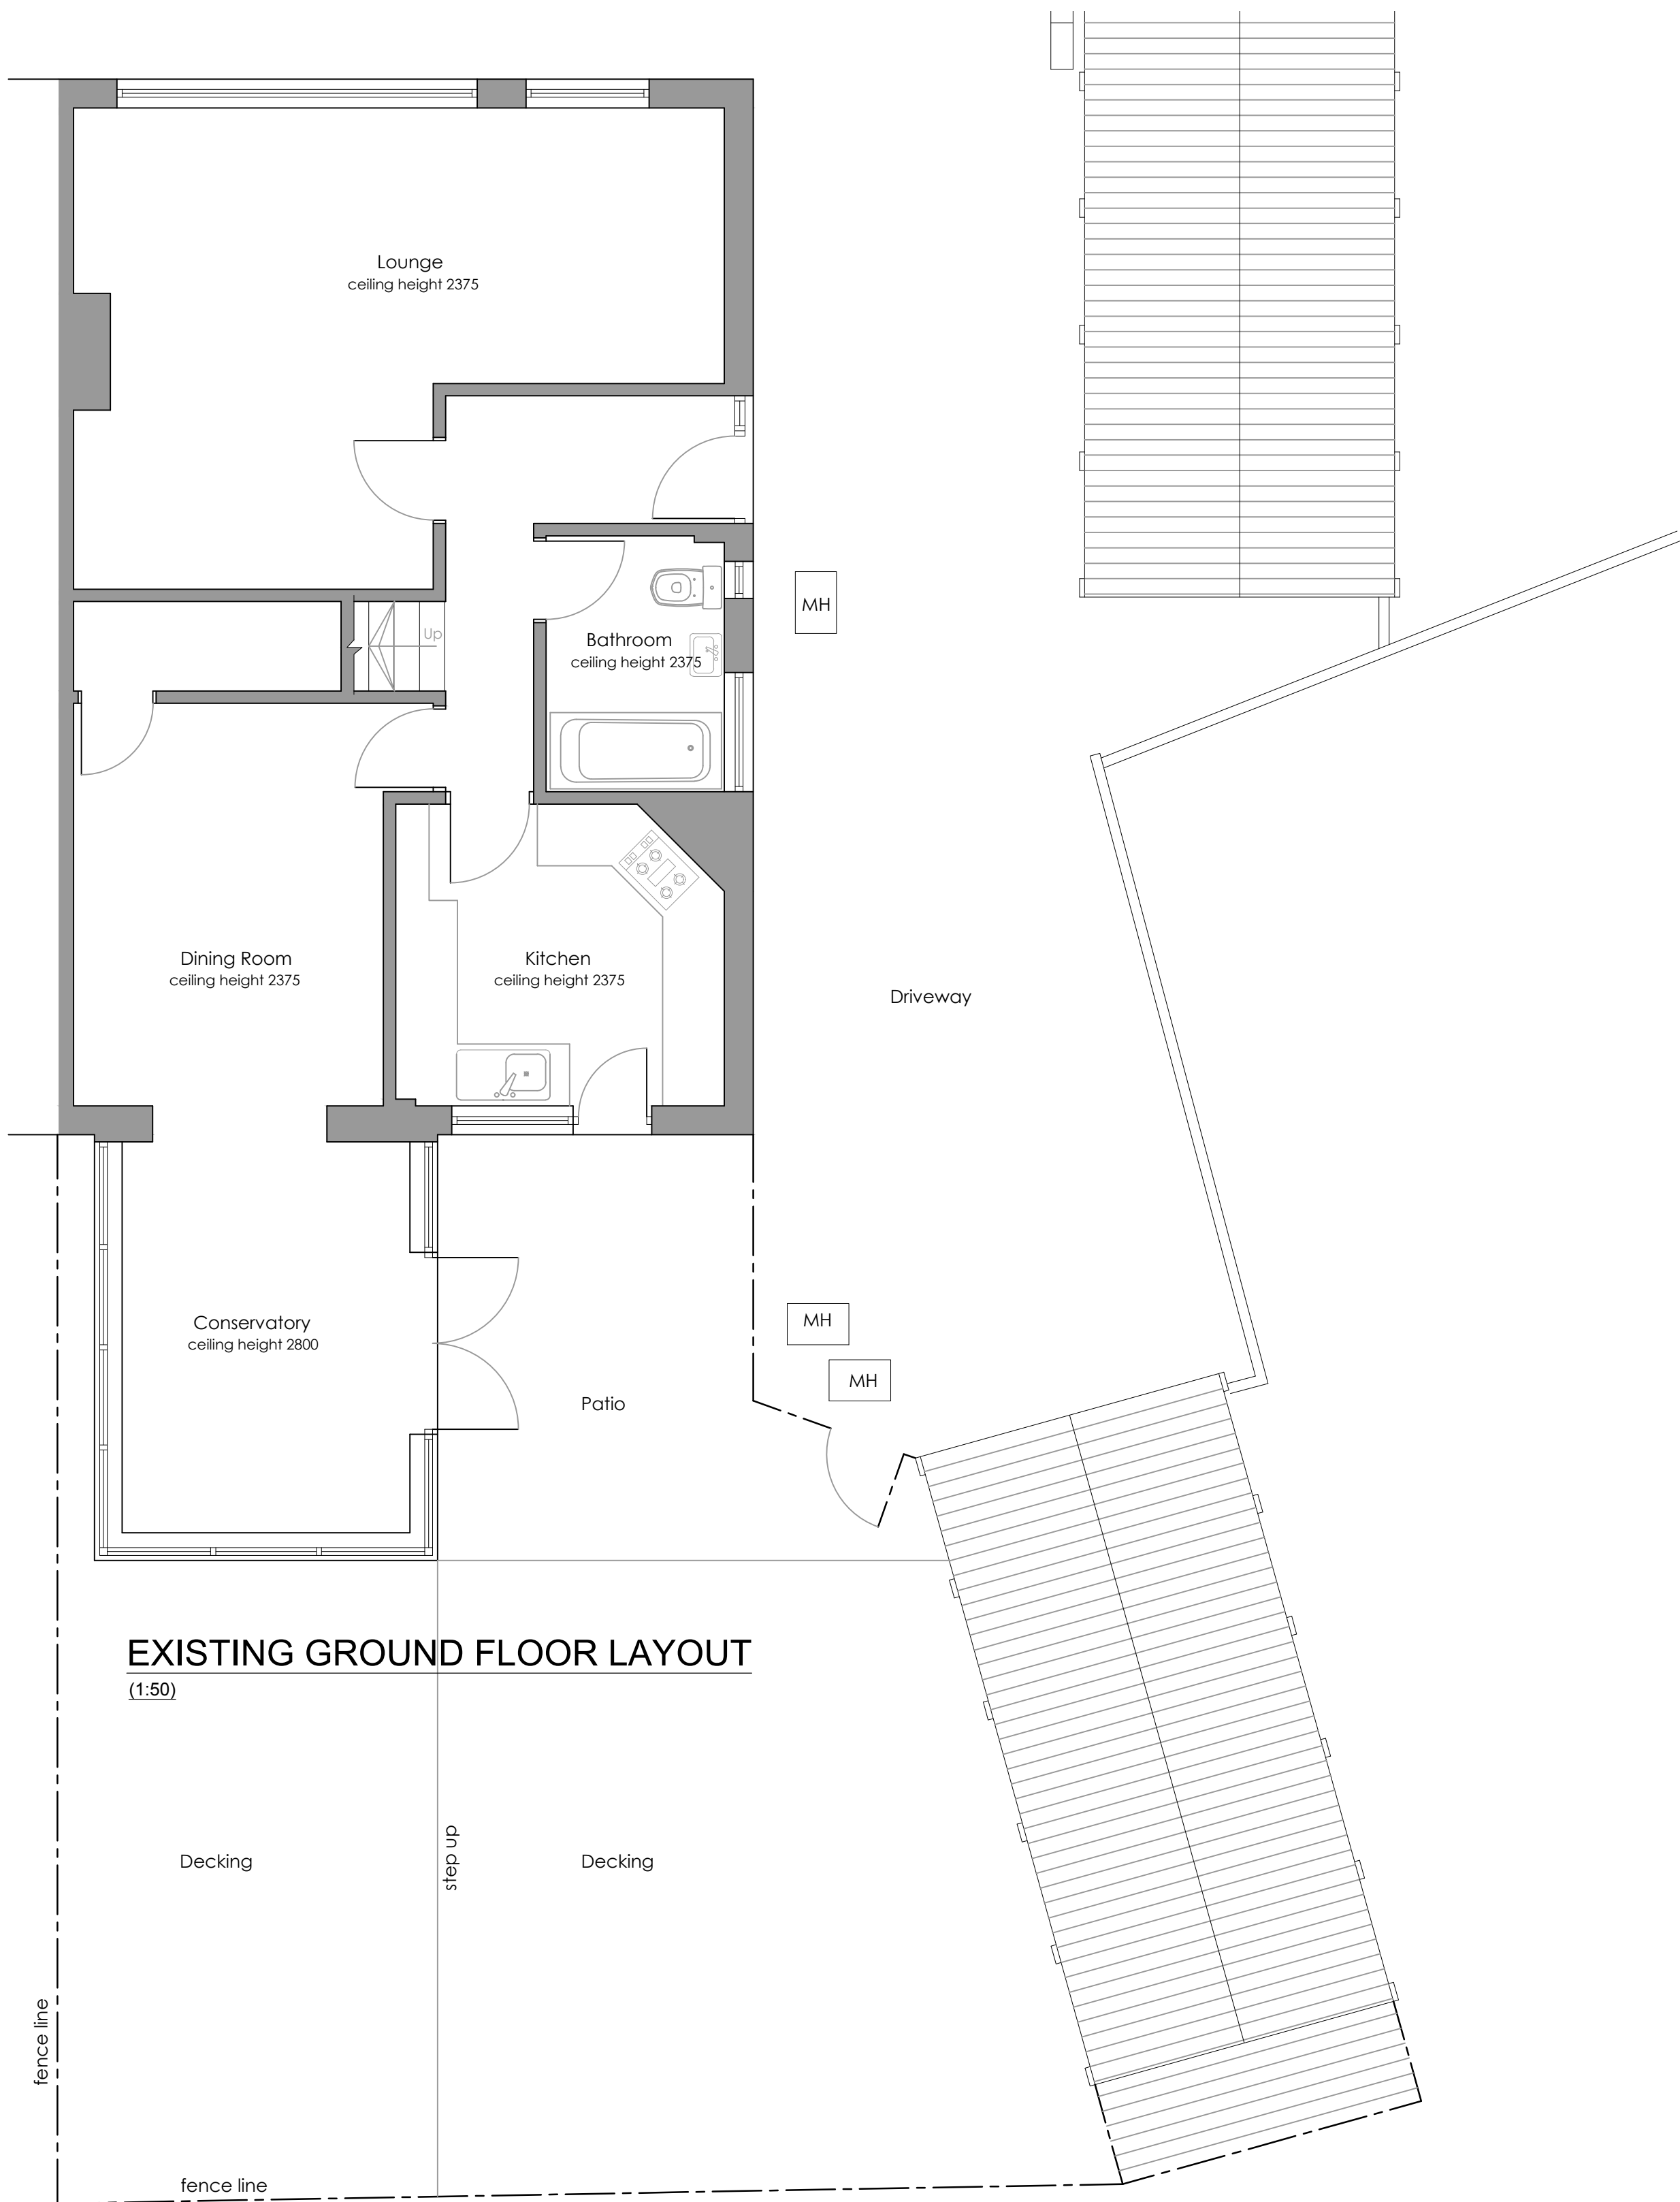

EXISTING GROUND FLOOR LAYOUT
(1:50)

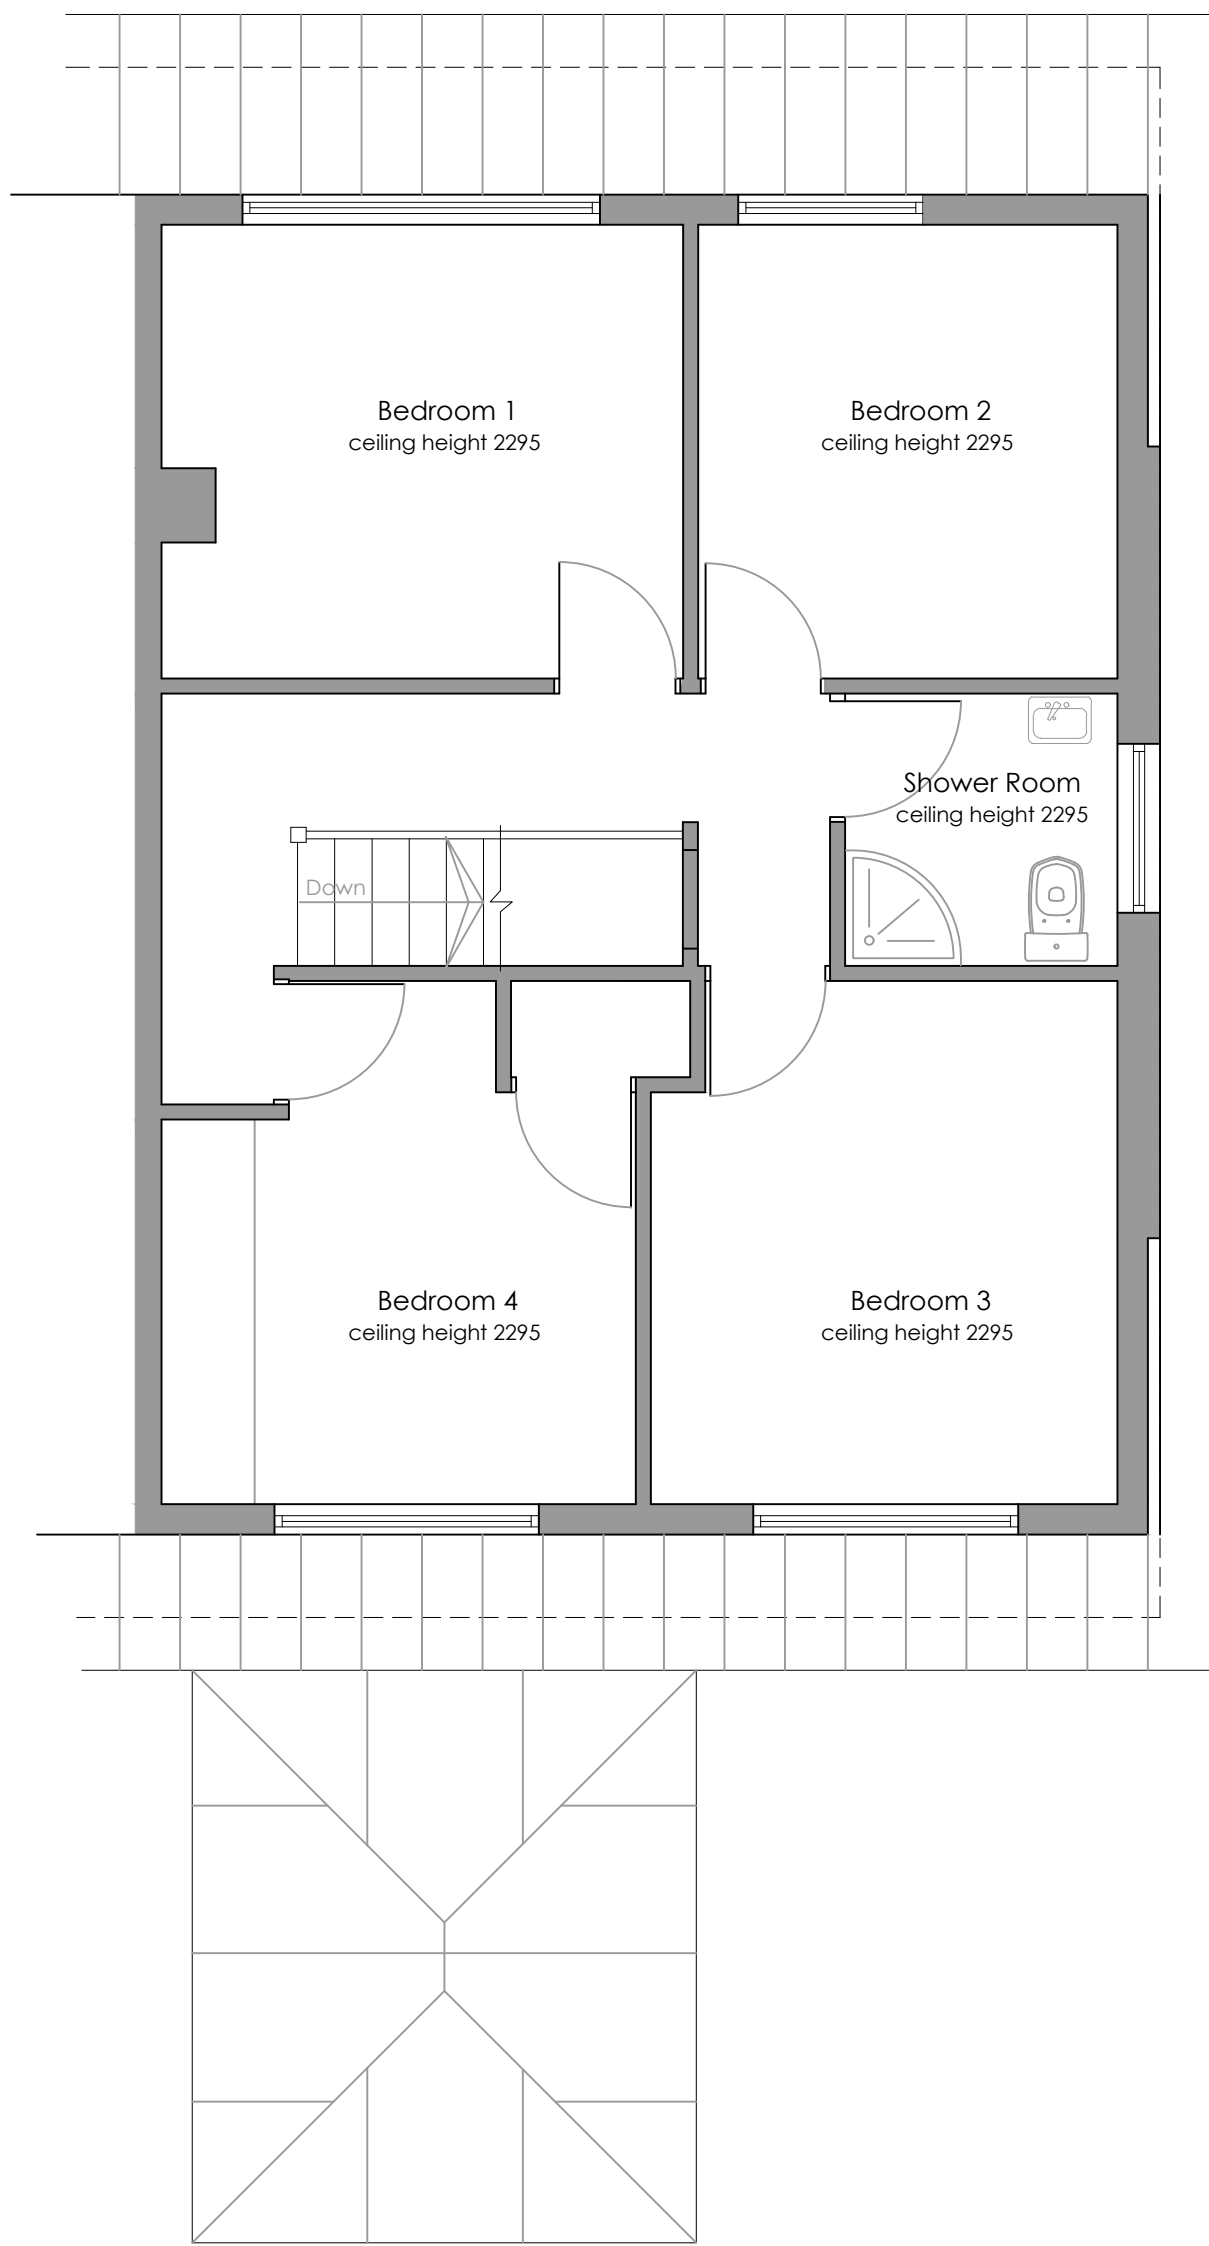

EXISTING FIRST FLOOR LAYOUT
(1:50)

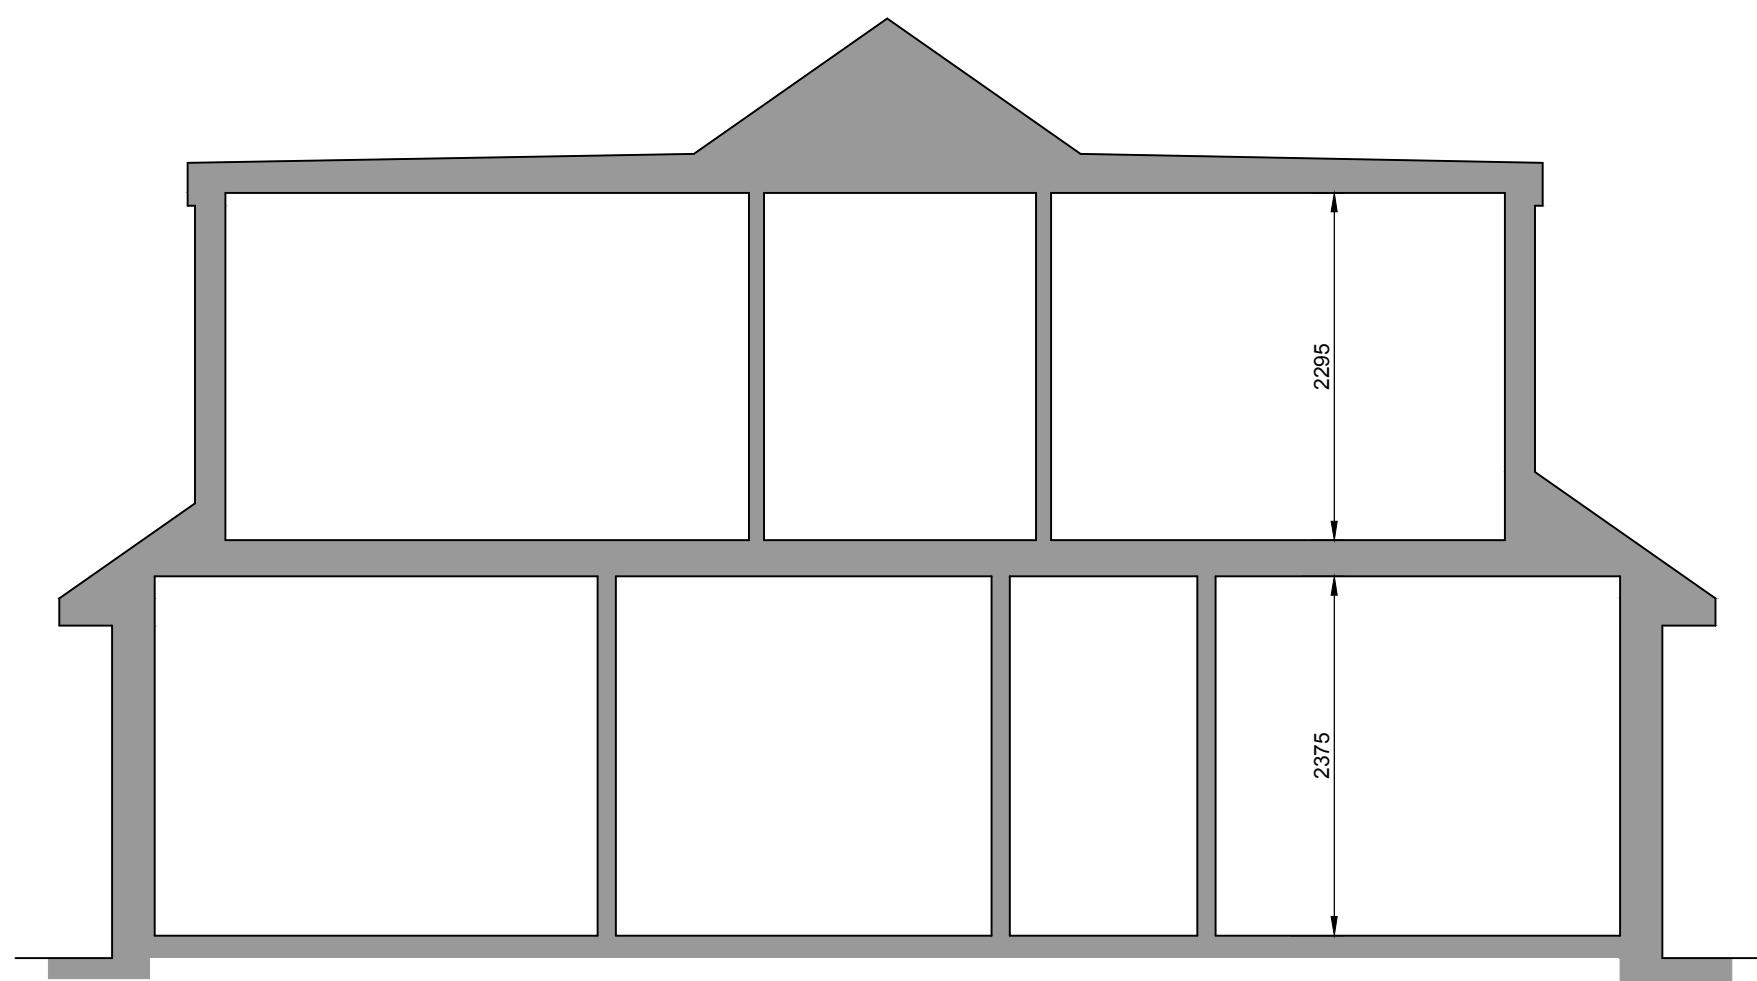

SECTION A-A
(1:50)



LOCATION PLAN
SCALE 1:1250