


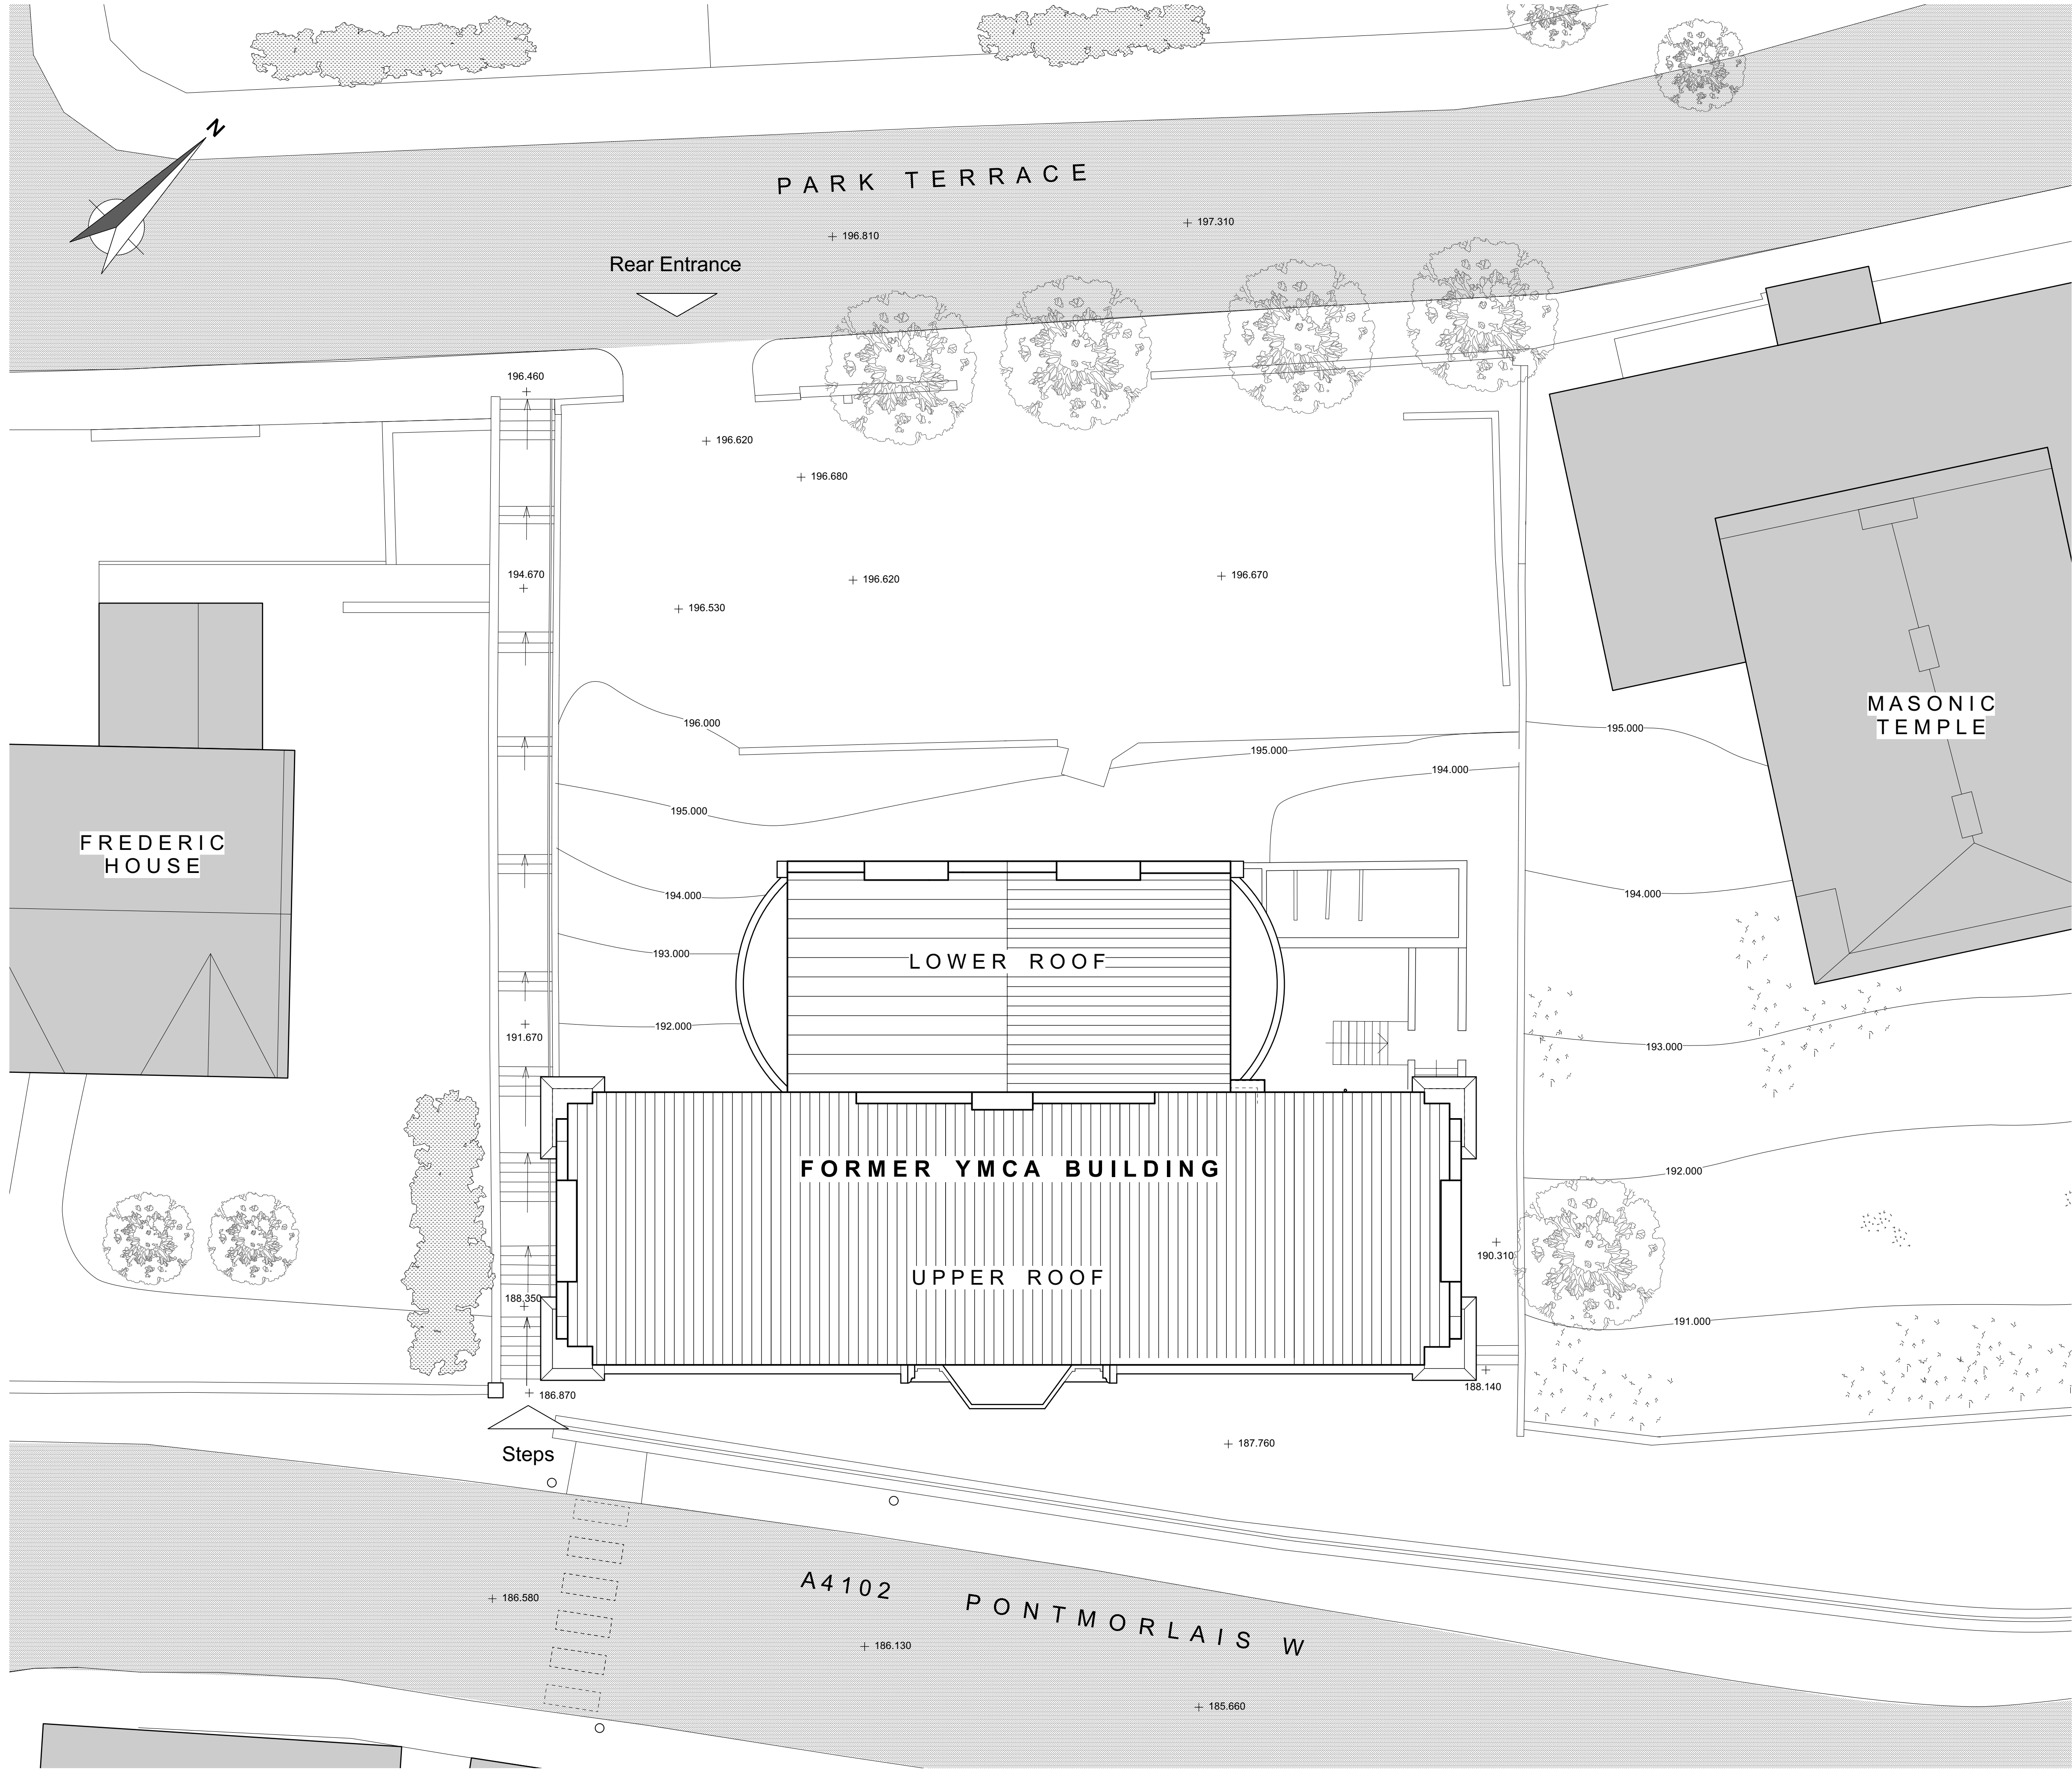

Responsibility is not accepted for errors made by others scaling from this drawing.

All construction information should be taken from figured dimensions only. Dimensions are in millimetres unless otherwise stated.

All dimensions and conditions are to be checked on site prior to preparing drawings or commencing any work.

Any variations or supplementary drawings are to be approved by The Architect.

1 Site Plan As Existing
Scale: 1:100

CLIENT		DAVIES SUTTON ARCHITECTS	
Merthyr Tydfil CBC		Penheved Studios • Penheved Street Grangatown • Cardiff • CF11 7LJ Tel: 029 2066 4455 • Fax: 029 2066 4411 E-mail: office@davies-sutton.co.uk Web: www.davies-sutton.co.uk	
PROJECT		ARCHITECTS	
YMCA, Merthyr, Temporary Roof			
DRAWING TITLE			
SITE PLAN AS EXISTING			
DRAWN/CHECKED	SCALE	DATE	DRAWING NO.
AA	1:100 @ A1, 1:200 @ A3	11/11/2022	3510 EX 002
DO NOT SCALE FOR CONSTRUCTION PURPOSES • ALL DIMENSIONS TO BE CHECKED ON SITE • NOTIFY ARCHITECT OF ALL DISCREPANCIES • THIS DRAWING IS COPYRIGHT			