


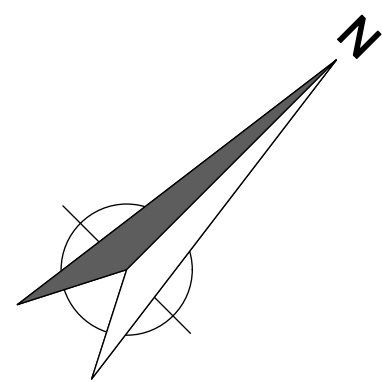


Responsibility is not accepted for errors made by others scaling from this drawing.

All construction information should be taken from figured dimensions only. Dimensions are in millimetres unless otherwise stated.

All dimensions and conditions are to be checked on site prior to preparing drawings or commencing any work.

Any variations or supplementary drawings are to be approved by The Architect.

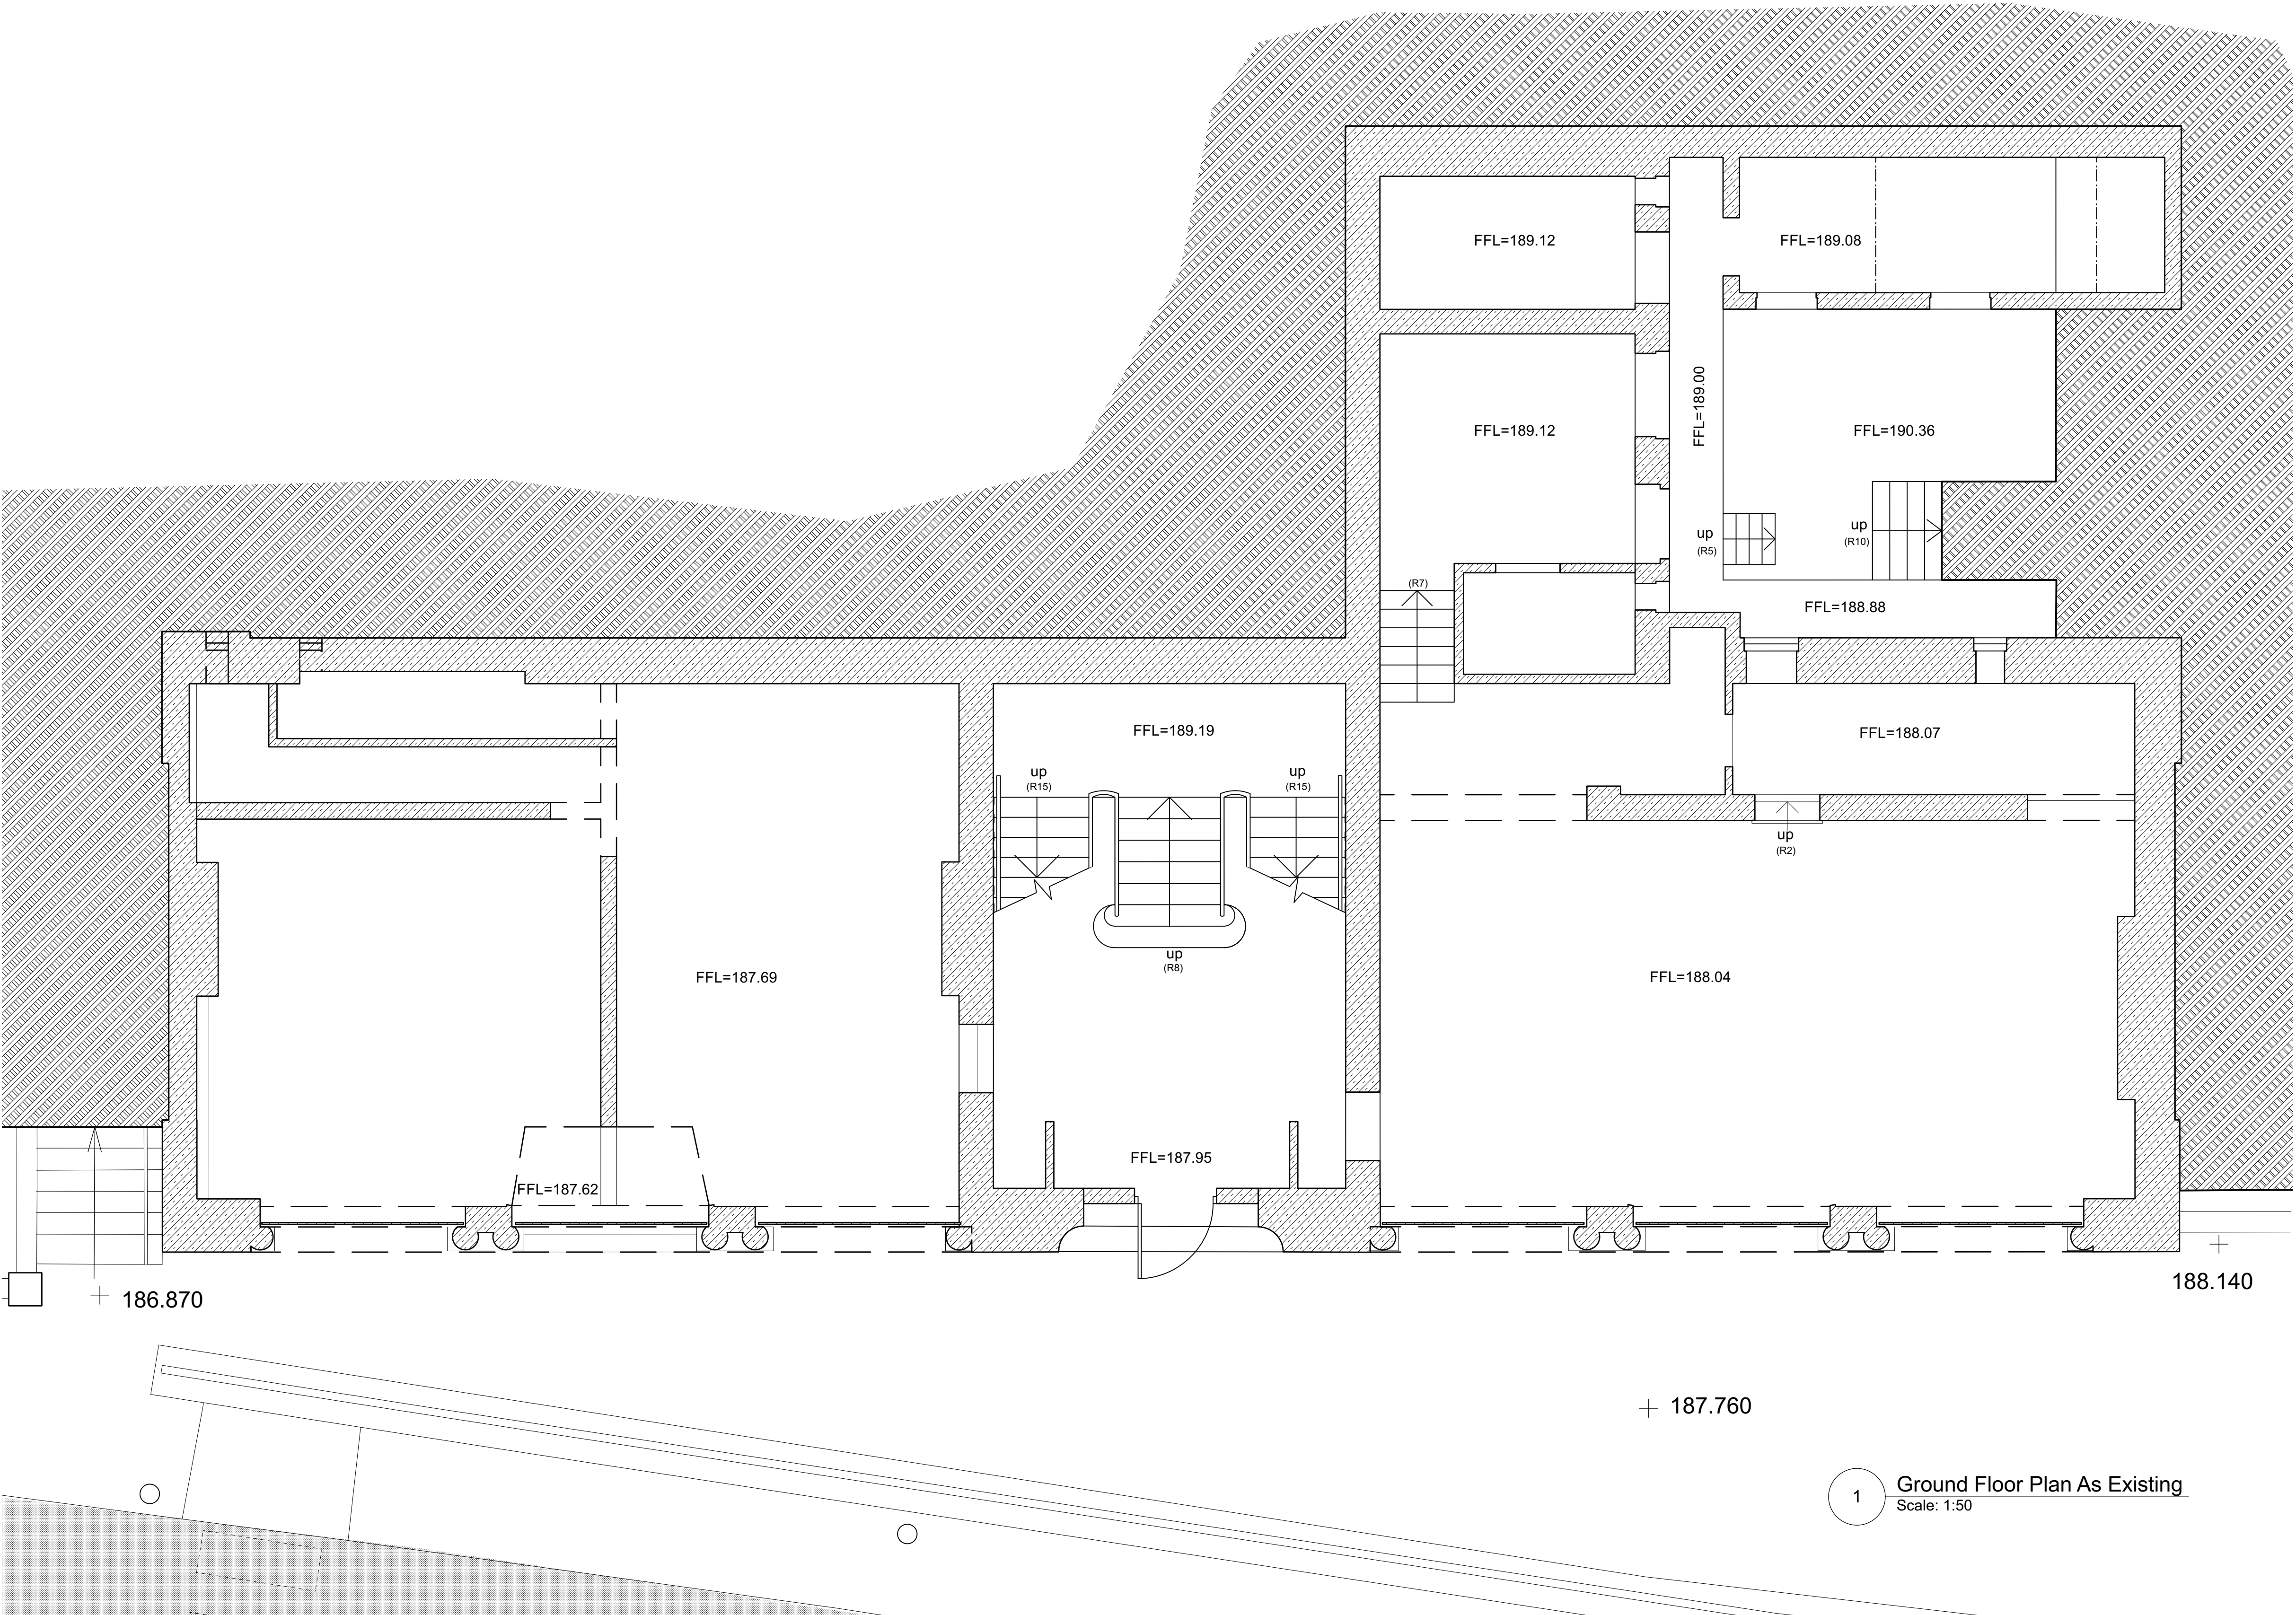

1 Ground Floor Plan As Existing
Scale: 1:50

CLIENT			
Merthyr Tydfil CBC			
PROJECT		Penrhend Studios • Penrhend Street Gungahlin • Cardiff • CF11 7LL	
YMCA, Merthyr, Temporary Roof		Tel: 029 2066 4455 • Fax: 029 2066 4411	
DRAWING TITLE		E-mail: office@davies-sutton.co.uk Web: www.davies-sutton.co.uk	
GF PLAN			
DRAWN/CHECKED		SCALE	
AA		1:50 @ A1, 1:100 @ A3	
		DATE	
		11/11/2022	
DRAWING NO.		REV.	
3510		EX 020	
DO NOT SCALE FOR CONSTRUCTION PURPOSES - ALL DIMENSIONS TO BE CHECKED ON SITE - NOTIFY ARCHITECT OF ALL DISCREPANCIES - THIS DRAWING IS COPYRIGHT			

DO NOT SCALE FOR CONSTRUCTION PURPOSES • ALL DIMENSIONS TO BE CHECKED ON SITE • NOTIFY ARCHITECT OF ALL DISCREPANCIES • THIS DRAWING IS COPYRIGHT