


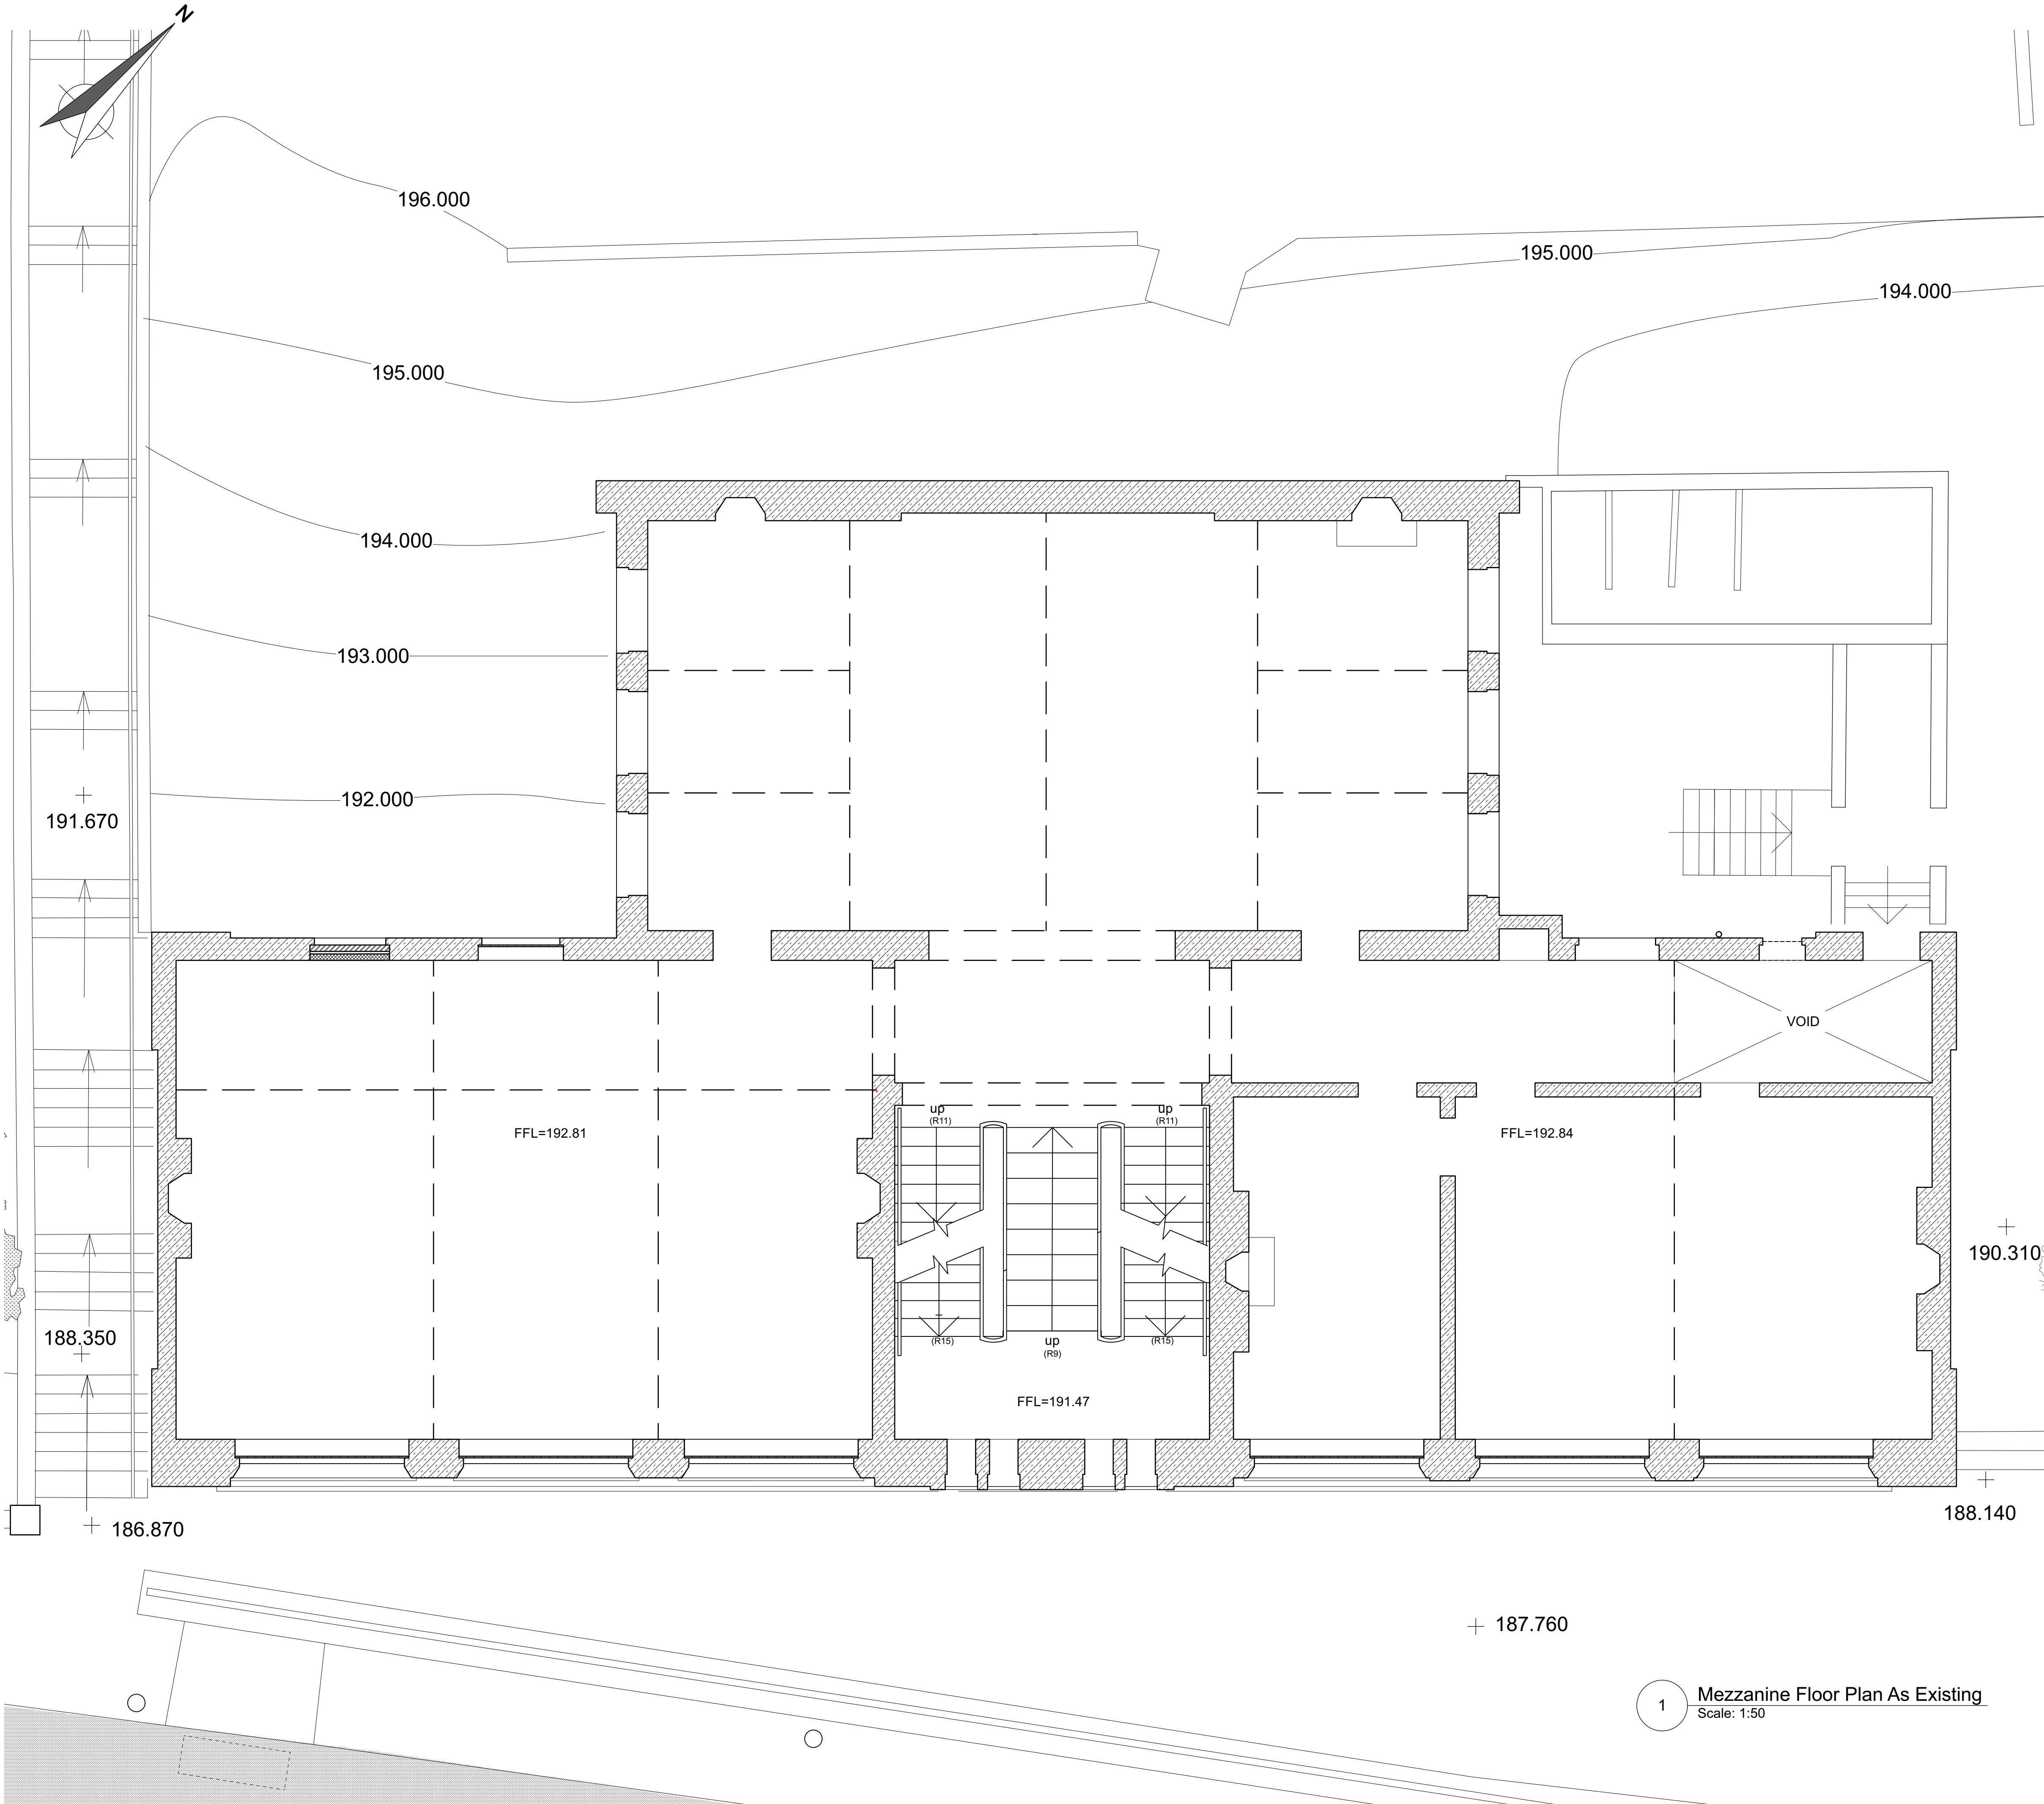

Responsibility is not accepted for errors made by others scaling from this drawing.

All construction information should be taken from figured dimensions only. Dimensions are in millimetres unless otherwise stated.

All dimensions and conditions are to be checked on site prior to preparing drawings or commencing any work.

Any variations or supplementary drawings are to be approved by The Architect.

1 Mezzanine Floor Plan As Existing
Scale: 1:50

CLIENT		 DAVIES SUTTON ARCHITECTS	
PROJECT		Penheved Studios • Penheved Street Grange town • Cardiff • CF11 7LJ Tel: 029 2066 4455 • Fax: 029 2066 4411 E-mail: office@davies-sutton.co.uk Web: www.davies-sutton.co.uk	
DRAWING TITLE			
MEZZ PLAN			
DRAWN/CHECKED		SCALE	
AA		1:50 @ A1, 1:100 @ A3	
DATE		11/11/2022	
DRAWING NO.		3510	
REV.		EX 022	

DO NOT SCALE FOR CONSTRUCTION PURPOSES. ALL DIMENSIONS TO BE CHECKED ON SITE. A NOTEX ARCHITECT LTD. ALL INCREASINGLY, THIS DRAWING IS COPYRIGHTED.

DO NOT SCALE FOR CONSTRUCTION PURPOSES • ALL DIMENSIONS TO BE CHECKED ON SITE • NOTIFY ARCHITECT OF ALL DISCREPANCIES • THIS DRAWING IS COPYRIGHT