


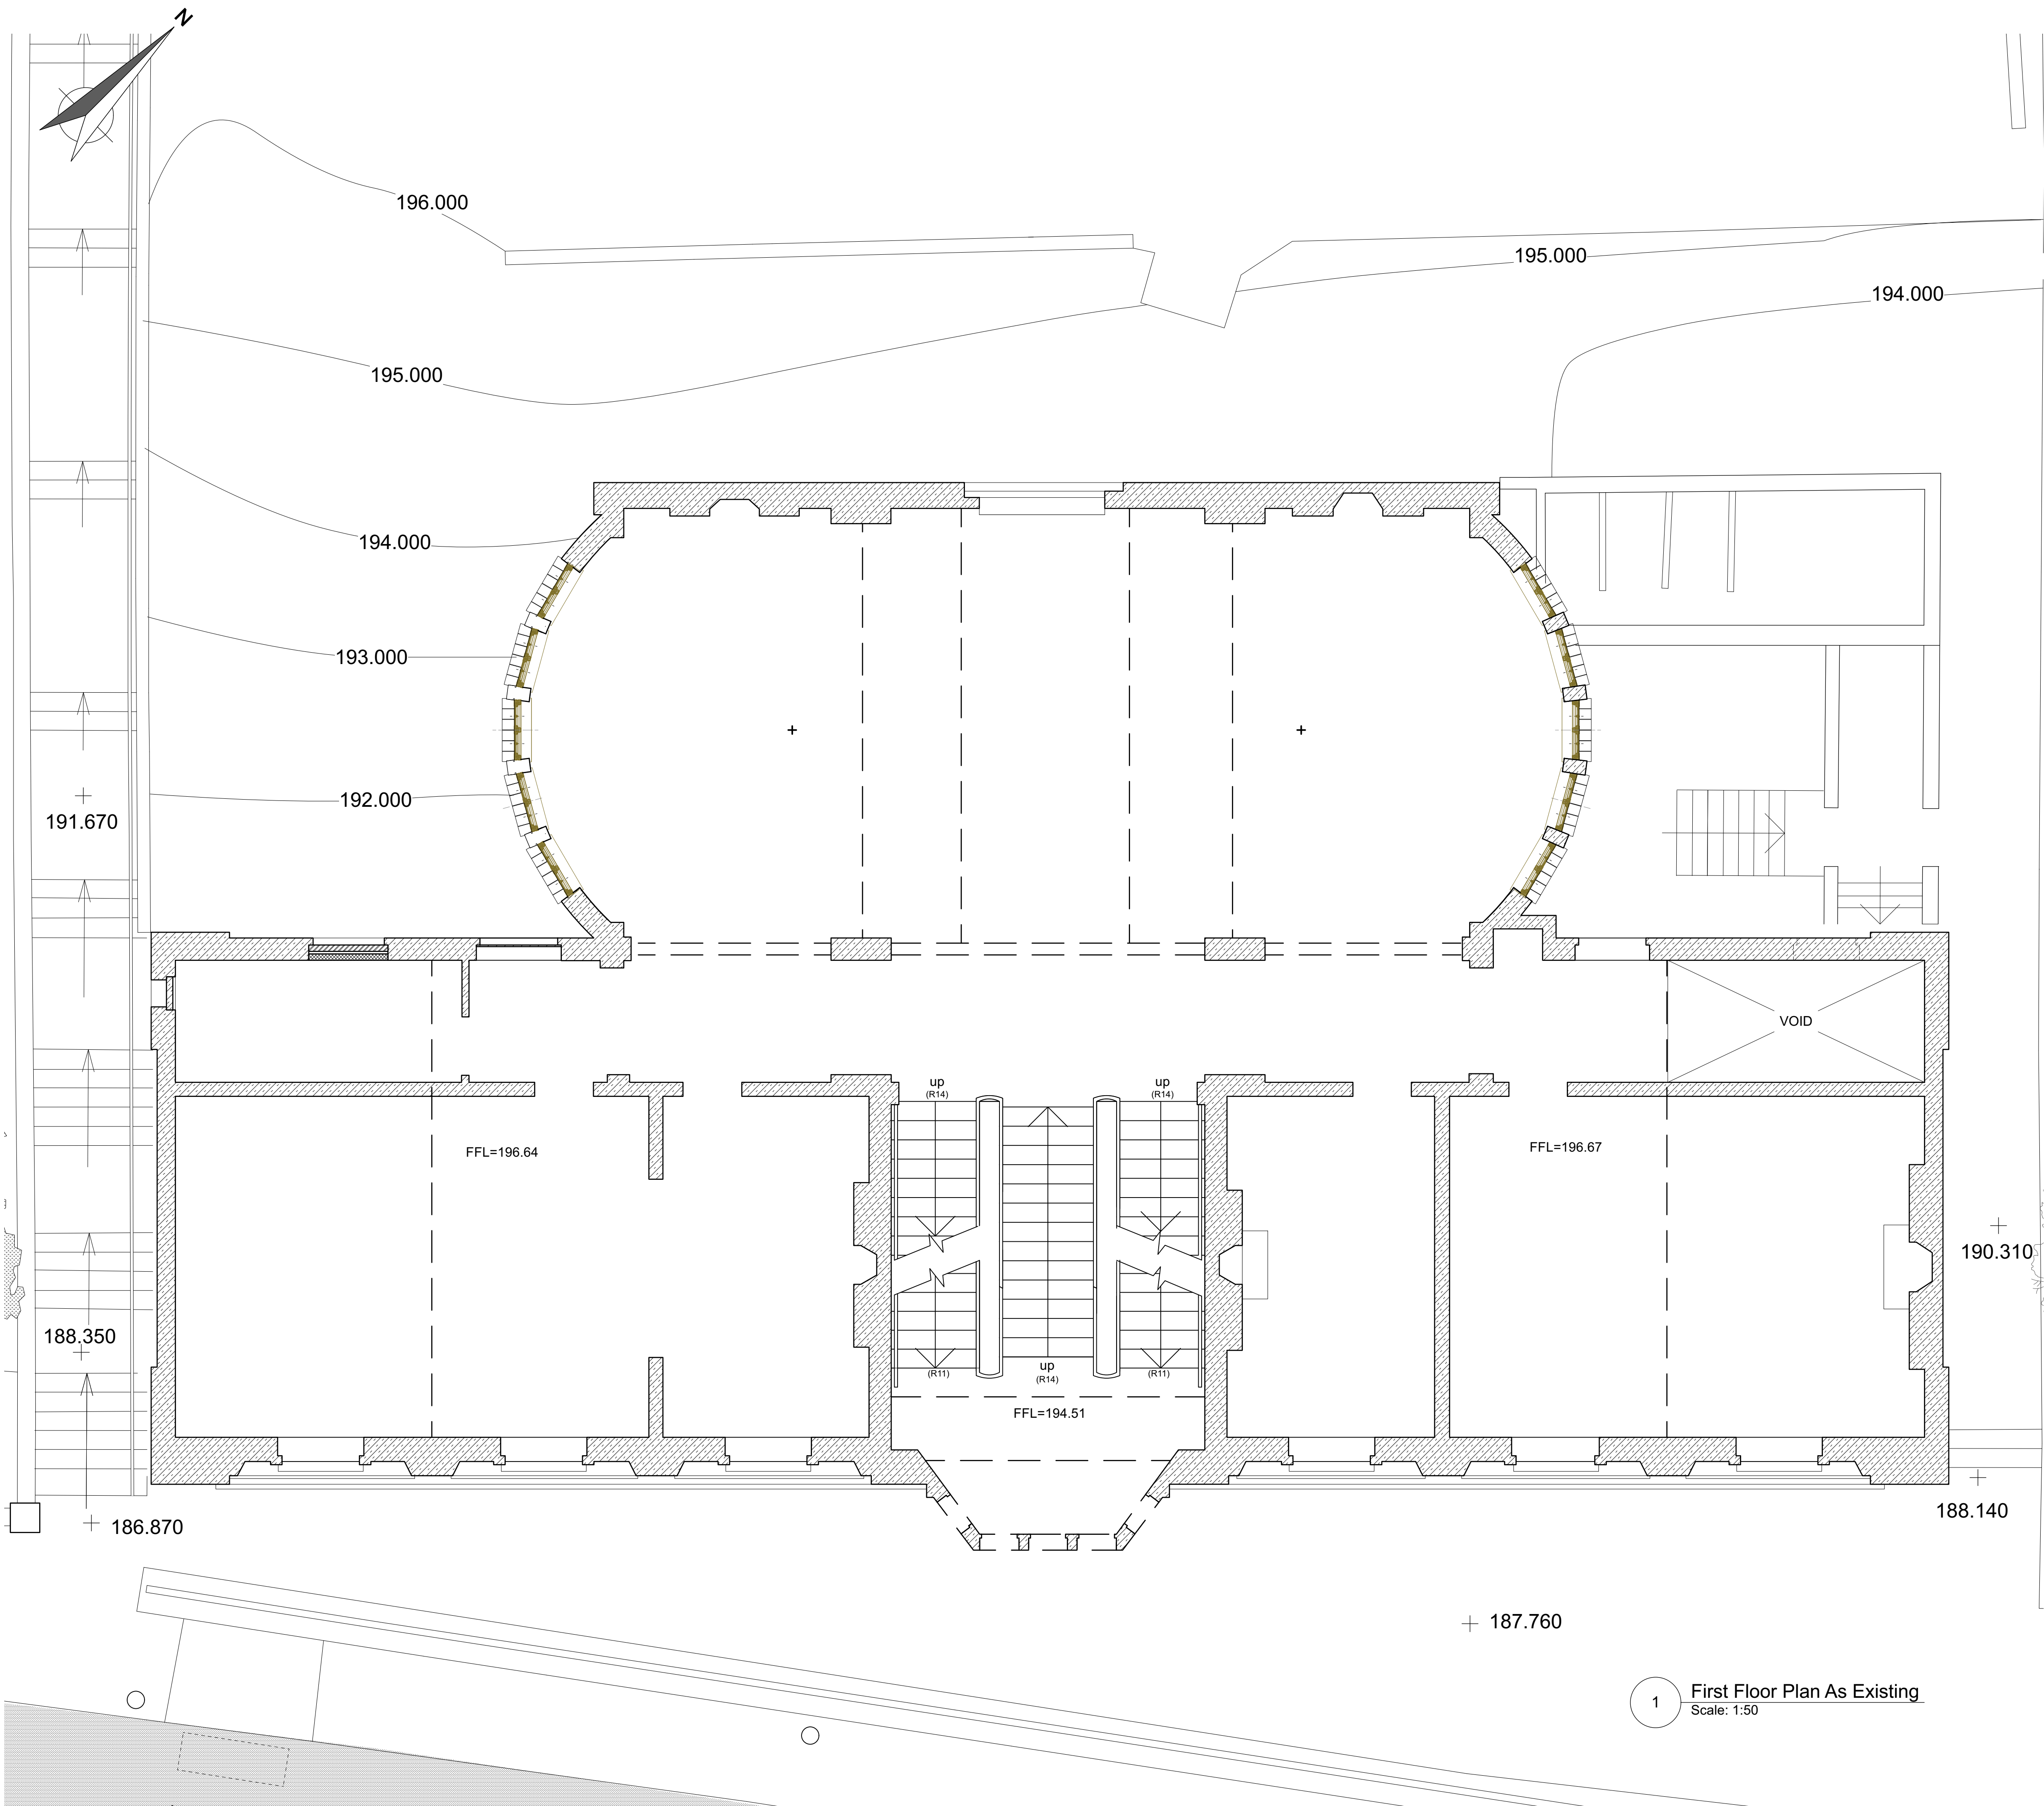

Responsibility is not accepted for errors made by others scaling from this drawing.

All construction information should be taken from figured dimensions only. Dimensions are in millimetres unless otherwise stated.

All dimensions and conditions are to be checked on site prior to preparing drawings or commencing any work.

Any variations or supplementary drawings are to be approved by The Architect.

1 First Floor Plan As Existing
Scale: 1:50

CLIENT		Merthyr Tydfil CBC		 DAVIES SUTTON ARCHITECTS
PROJECT		YMCA, Merthyr, Temporary Roof		
DRAWING TITLE		FF PLAN		
DRAWN/CHECKED		SCALE		
DC/**		1:50 @ A1, 1:100 @ A3		
DATE		August 2018		
DRAWING NO.		3510		
REV.		EX 023		
DO NOT SCALE FOR CONSTRUCTION PURPOSES - ALL DIMENSIONS TO BE CHECKED ON SITE - NOTIFY ARCHITECT OF ALL DISCREPANCIES - THIS DRAWING IS COPYRIGHT		USE 10 Series 2018 drawing 2018.bww		