




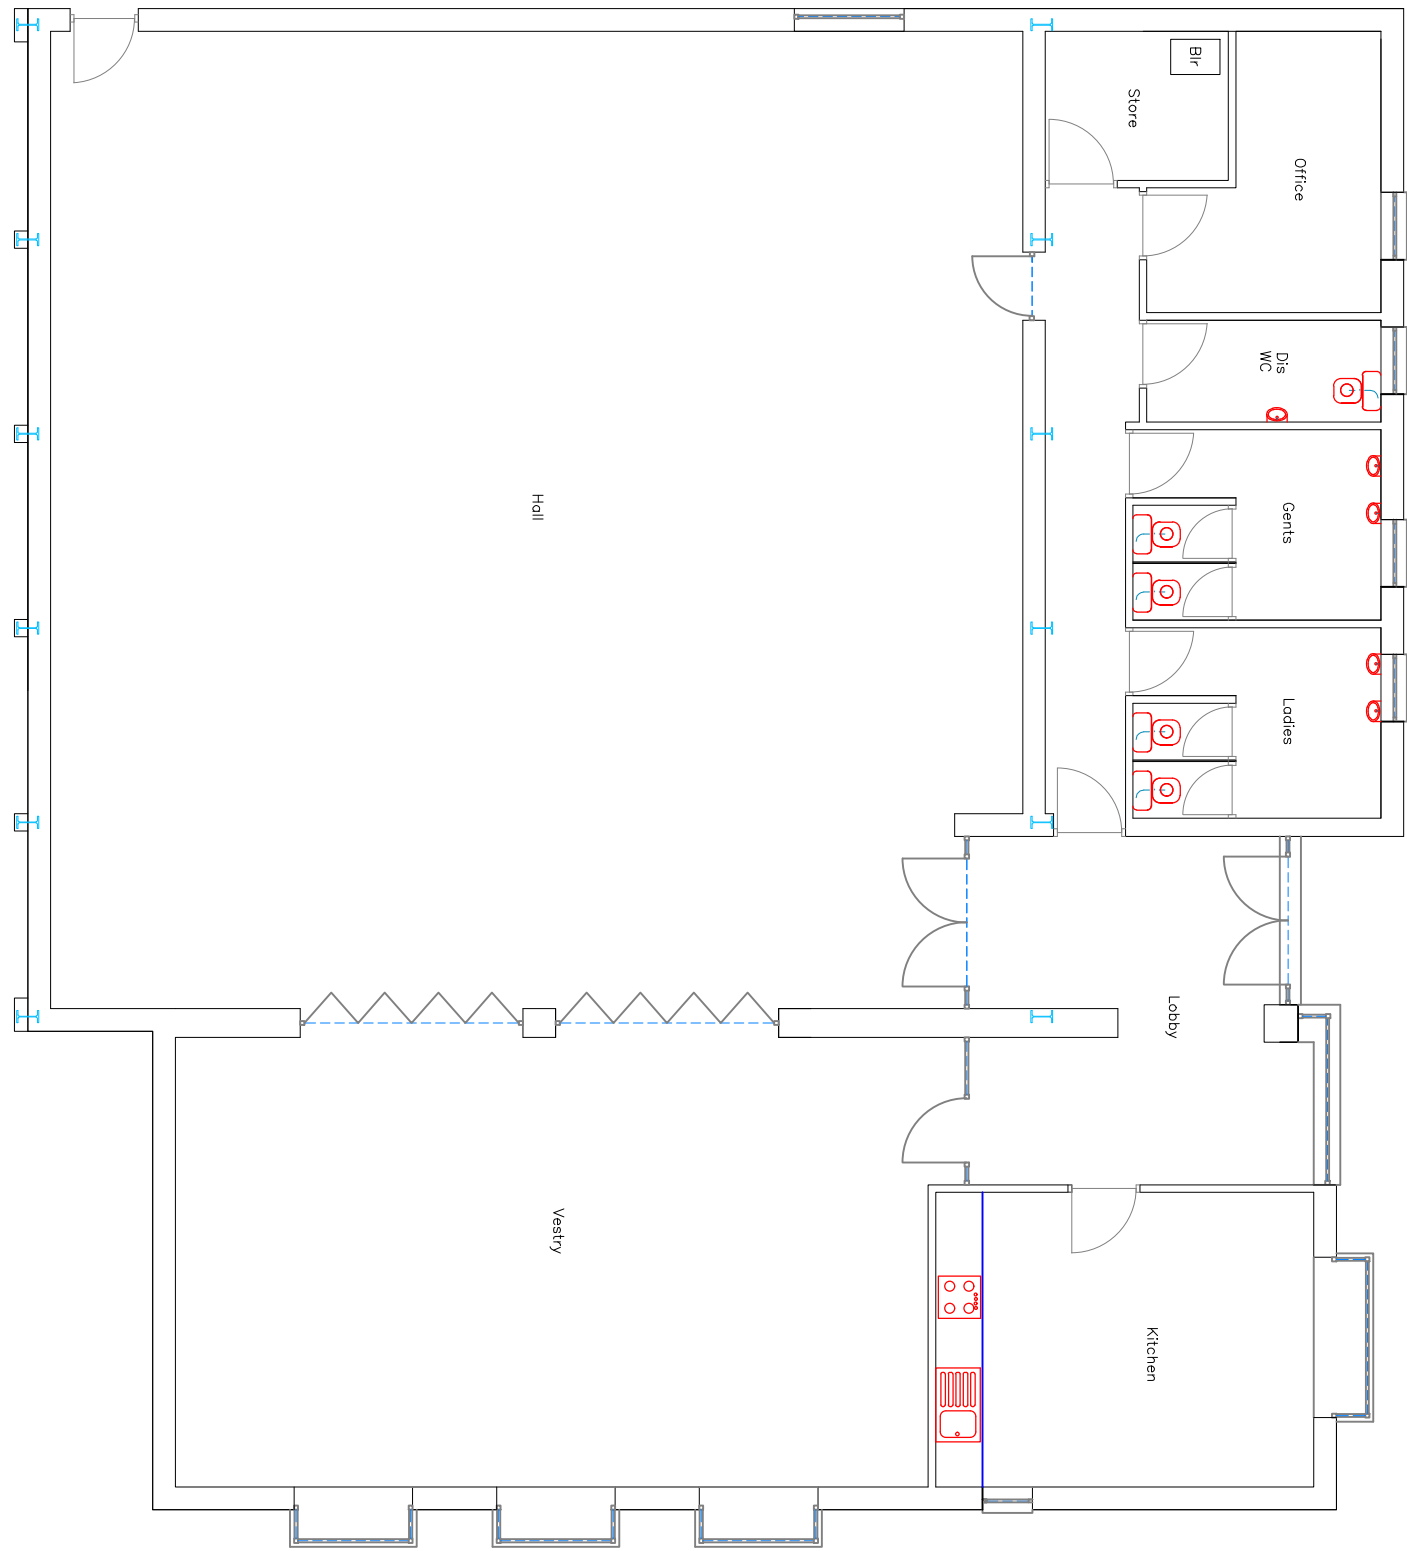


Existing Ground Floor Plan
1:100
Footprint Area 342 sq m

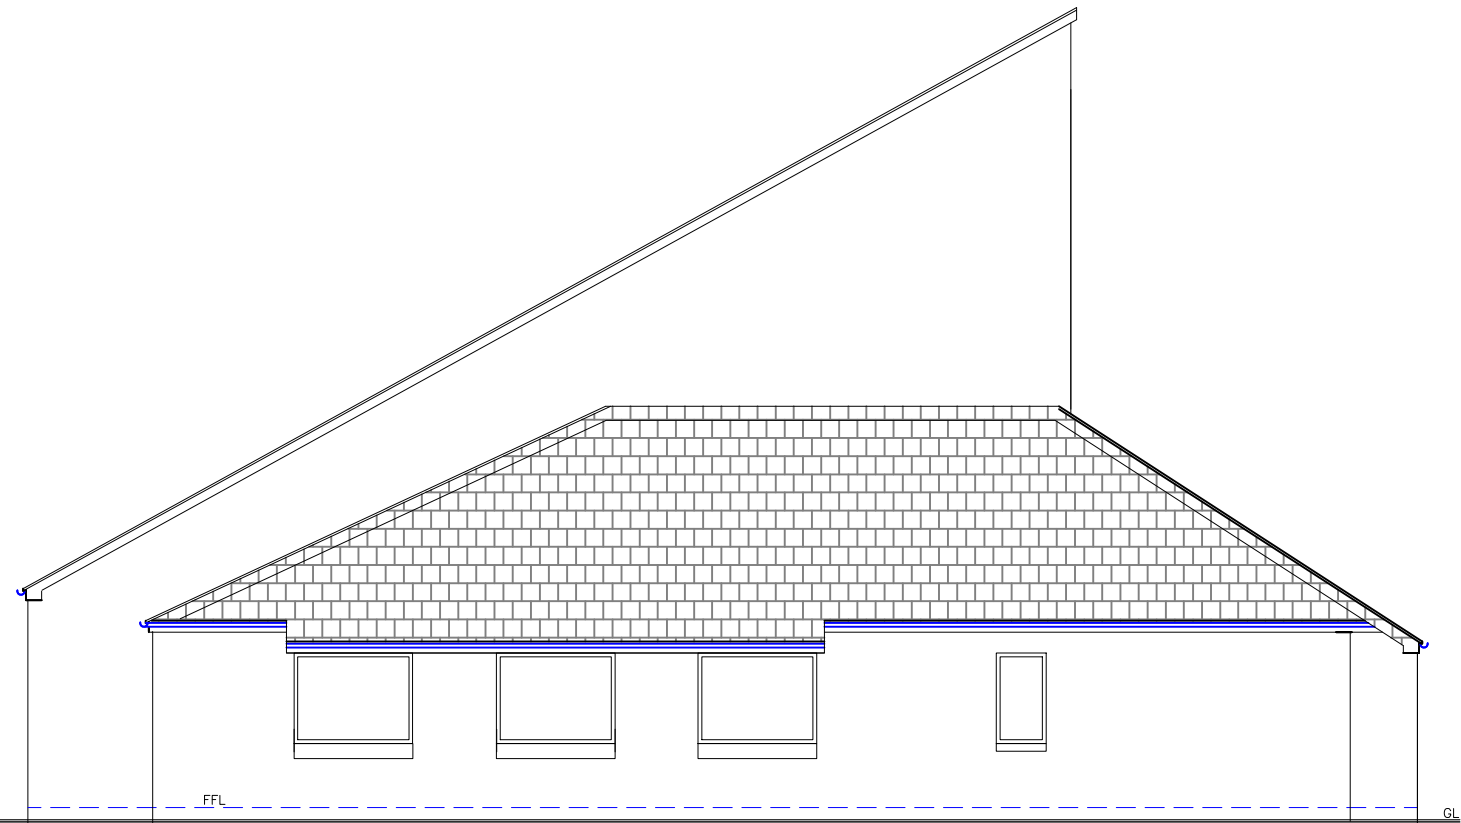


Existing Side Elevation
1:100

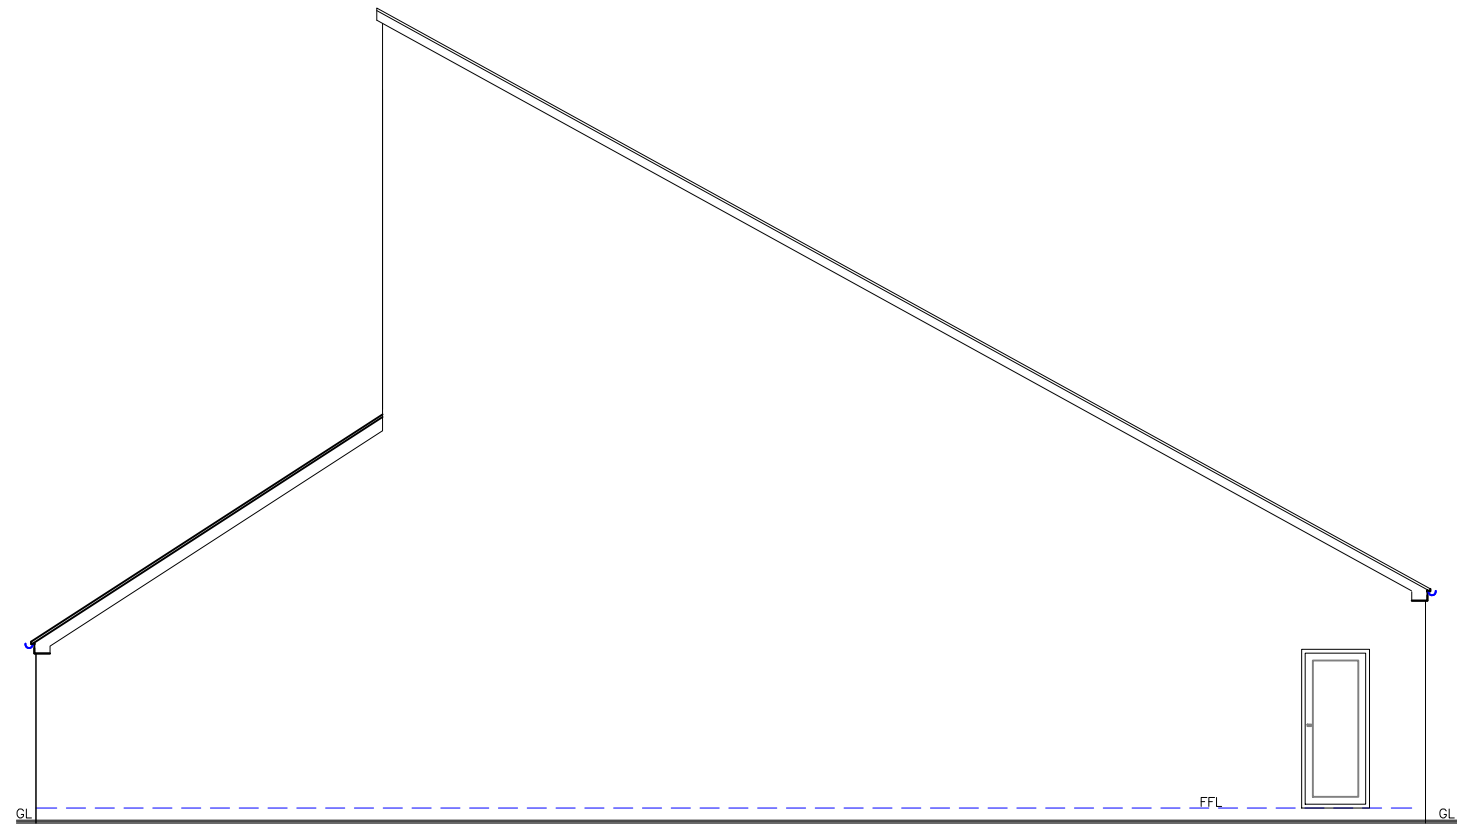


Existing Side Elevation
1:100

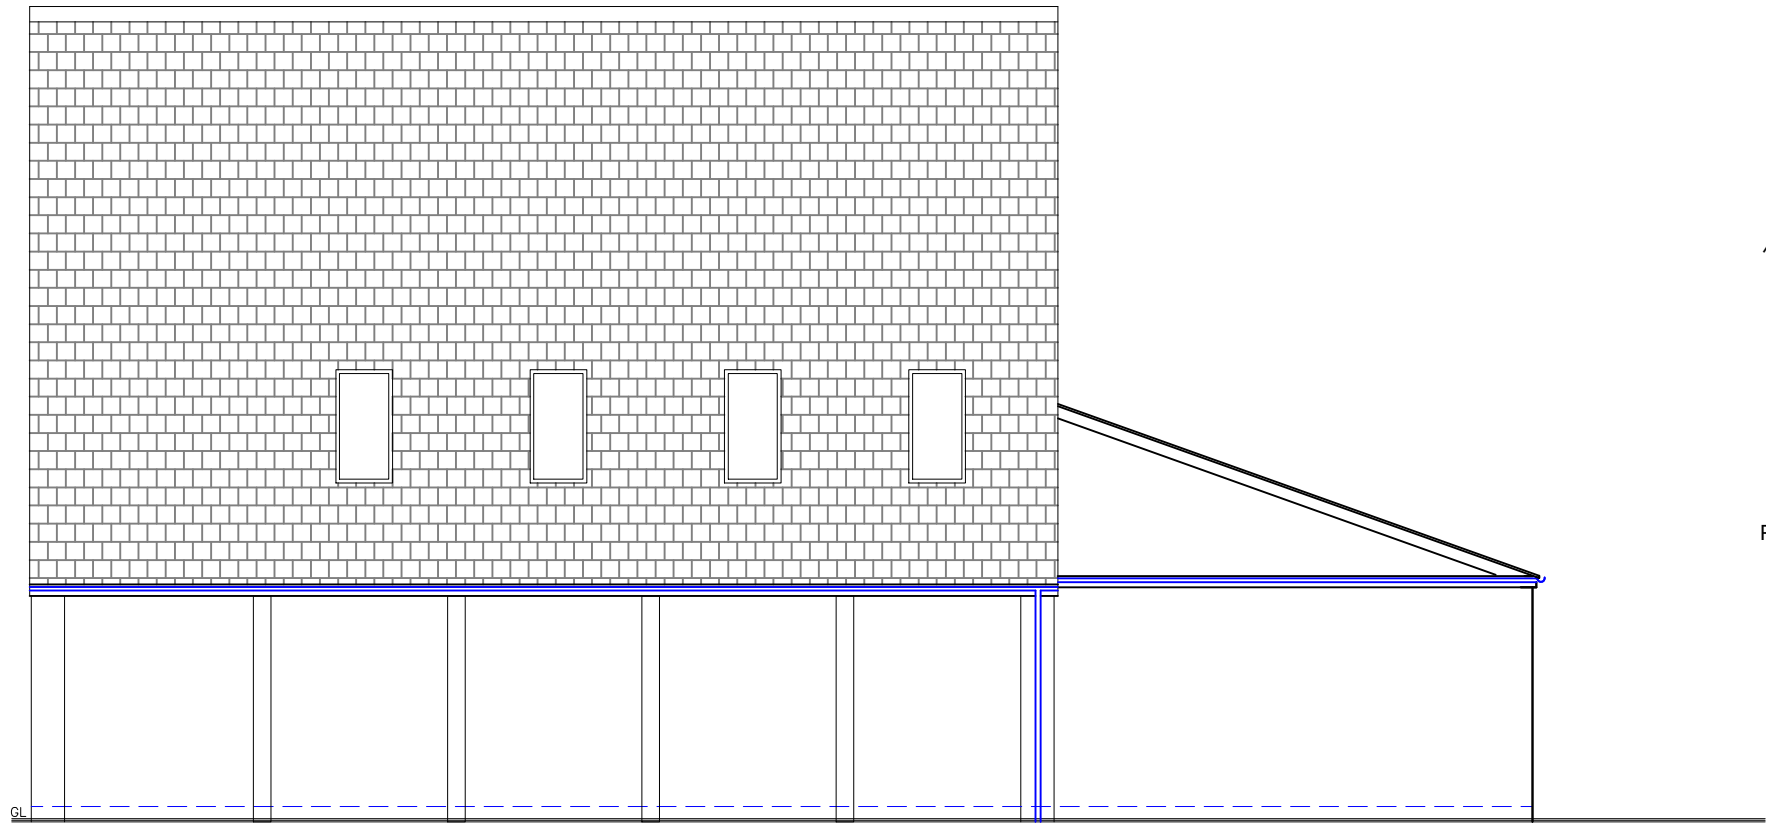

Existing Rear Elevation
1:100

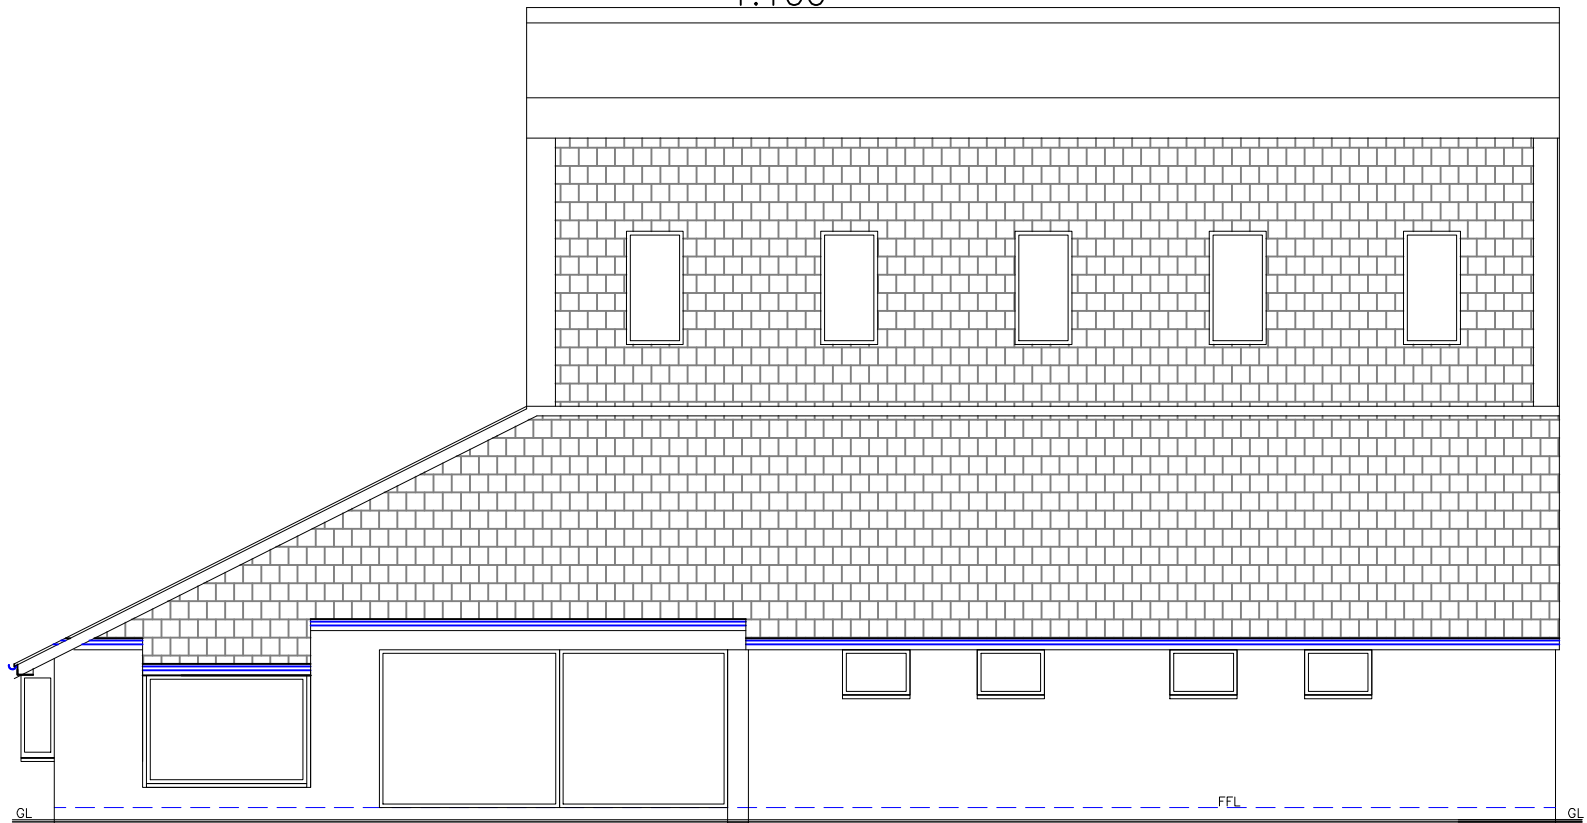

Existing Front Elevation
1:100

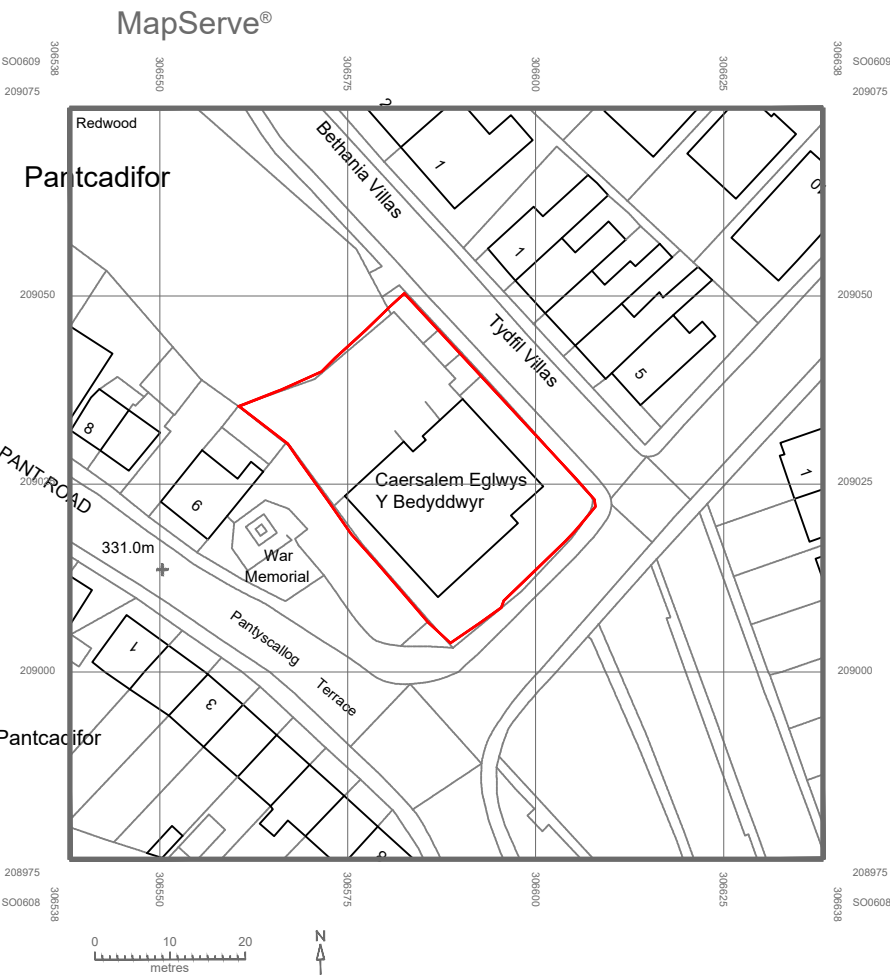

Location Plan
1:1000
Site Area = 1041 sq m

Utopia Design Architectural Services			
Utopia Design Architectural Services			
Building Planning Application Support Paul Thomas: BSc (Hons) Tel: 01685 559230. Mob: 07908 725065 Issued Only for Purpose Indicated			
Drawing Status: FOR PLANNING PURPOSES ONLY			
Address	CAERSALEM The Rise Pant, Dowlais Merthyr Tydfil CF48 2BN		
Project	Demolition of Existing Chapel with Erection of 4 Detached Dwellings and Associated Access Roads/Parking		
Drawn by	Date	Paper	
PT	MAR 26	A2	
Title	Scale		1:100 1:1000
Existing Plans		Drwg No	CAERSALEM EXTG 01