


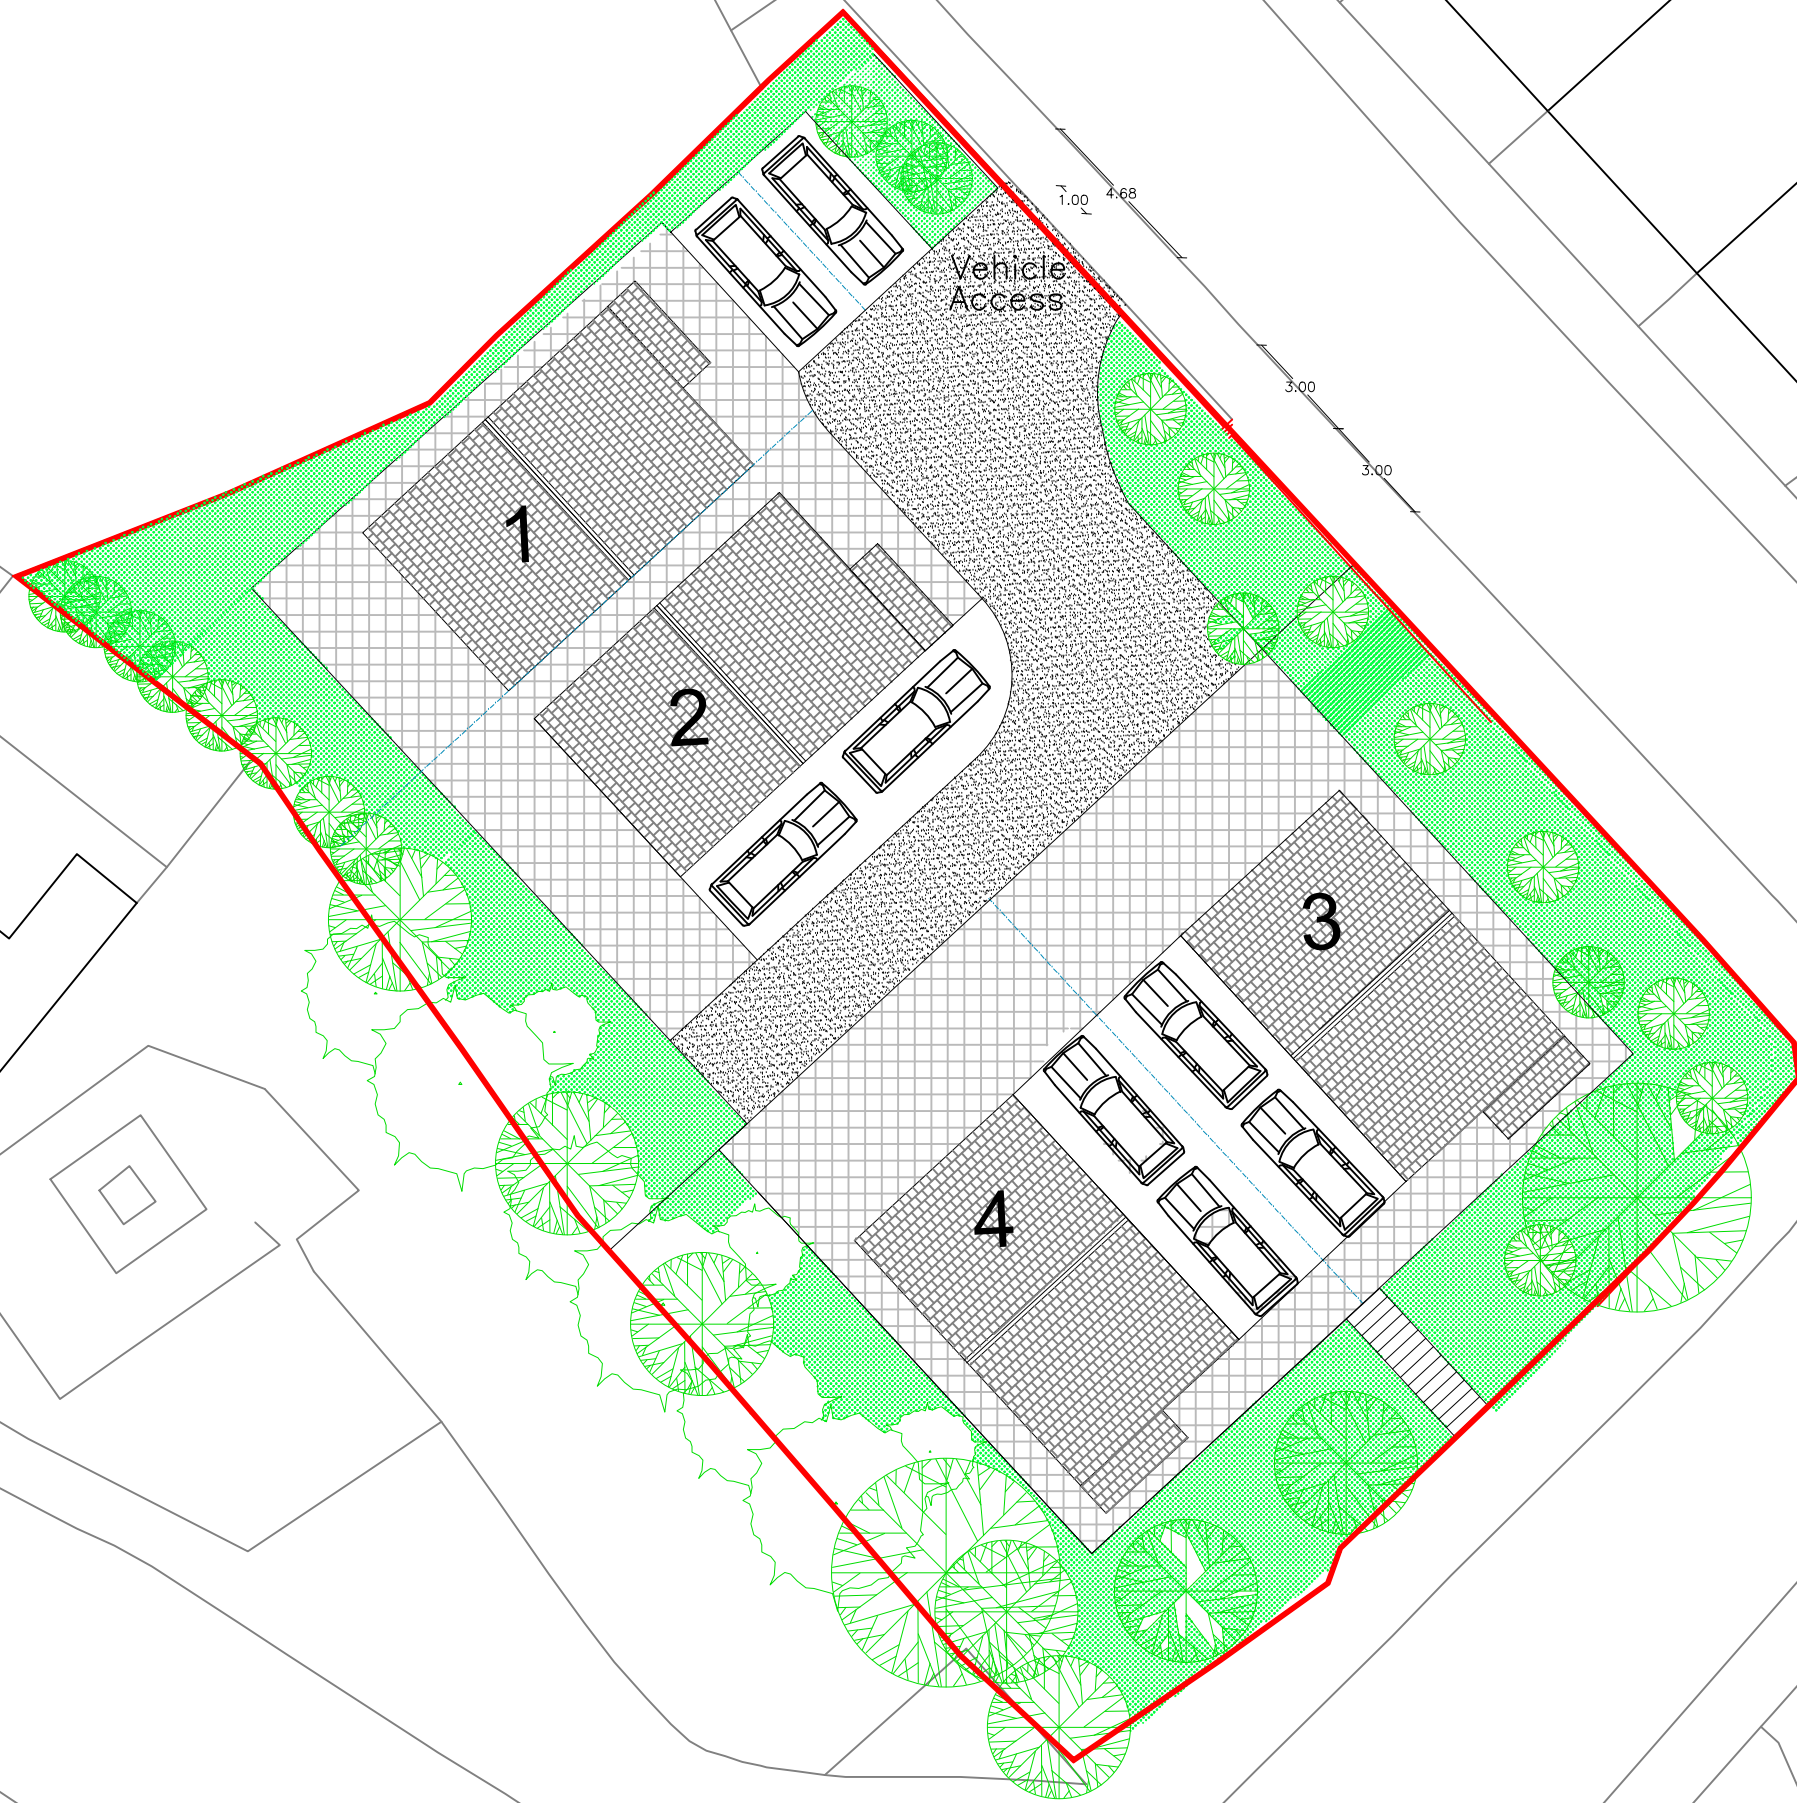

Proposed
Site Plan
1:200

331.0m
+

		
Utopia Design Architectural Services		
Building Planning Application Support Paul Thomas: BSc (Hons) Tel: 01685 559230. Mob: 07908 725065		
Issued Only for Purpose Indicated		
Drawing Status: FOR PLANNING PURPOSES ONLY		
Address	CAERSALEM The Rise Pont, Dowlais Merthyr Tydfil CF48 2BN	
Project	Demolition of Existing Chapel with Erection of 4 Detached Dwellings and Associated Access Roads/Parking	
Drawn by	Date	Paper
PT	MAR 26	A2
Title	Scale	
	1:200	
Proposed Site Plan	Drwg No CAERSALEM PRPSD 03	