



FRONT ELEVATION

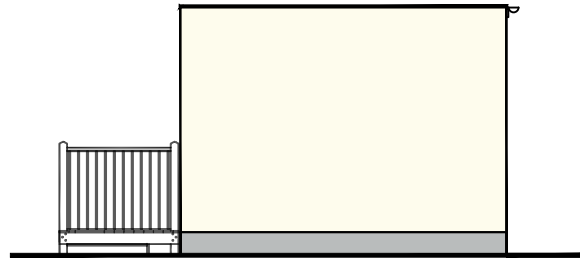


SIDE ELEVATION

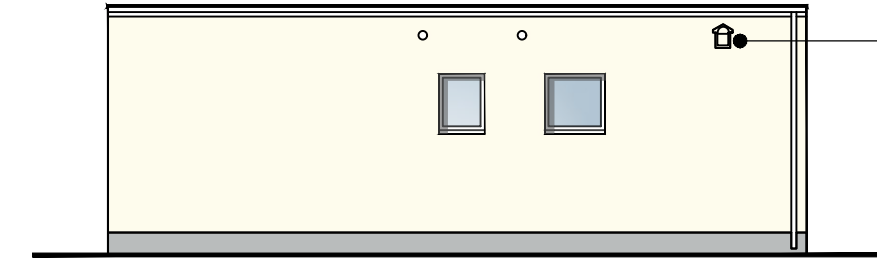


REAR ELEVATION

VIVARA PRO 'BARCELONA' OPEN WOOD STONE BIRD BOX - PLOT 4 ONLY

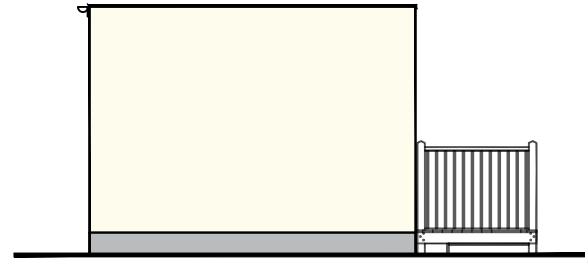


SIDE ELEVATION

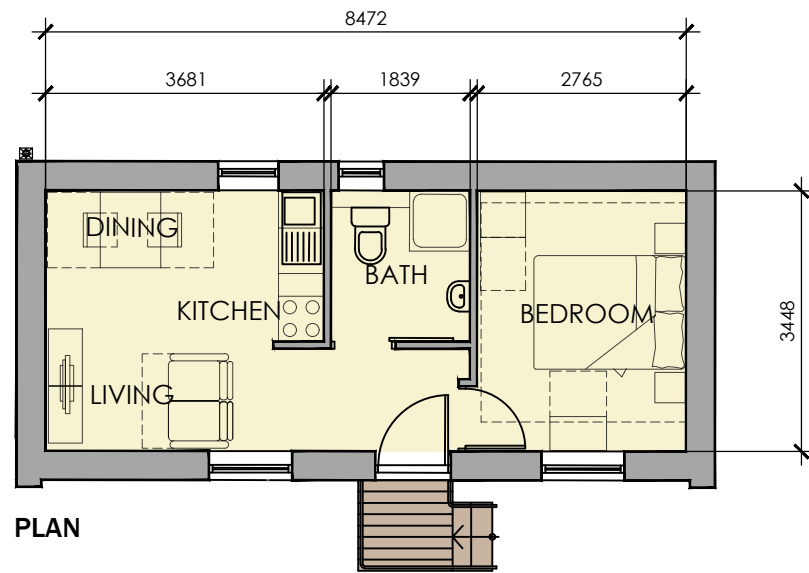


PLAN

2P 1B HAUS DWELLING [Plots 1, 3+4]


- MATERIALS**
- ROOF COVERING**
Single ply, polymer based roofing membrane, colour grey.
- EXTERNAL WALLS GENERALLY**
'Steni' aggregate faced board, colour whisper white.
- FEATURE WALL PANELS**
'Techwood' wood effect composite board, colour Tudoe black
- FASCIA**
Black aluminium.
- PLINTH**
Black upvc
- WINDOWS**
Triple glazing in black upvc frames.
- FRONT DOOR**
Upvc / composite door

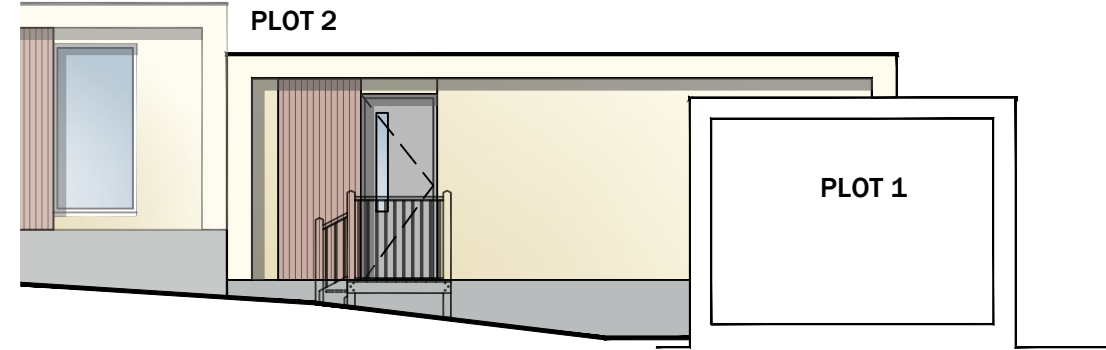


FRONT ELEVATION

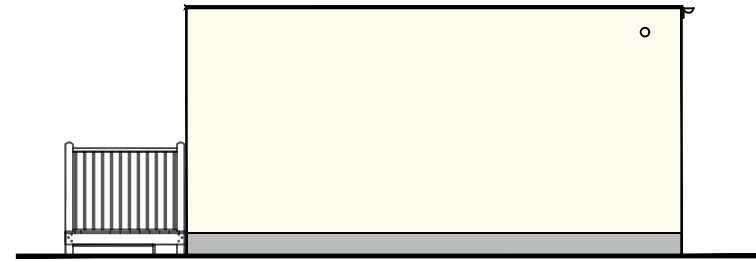


SIDE ELEVATION

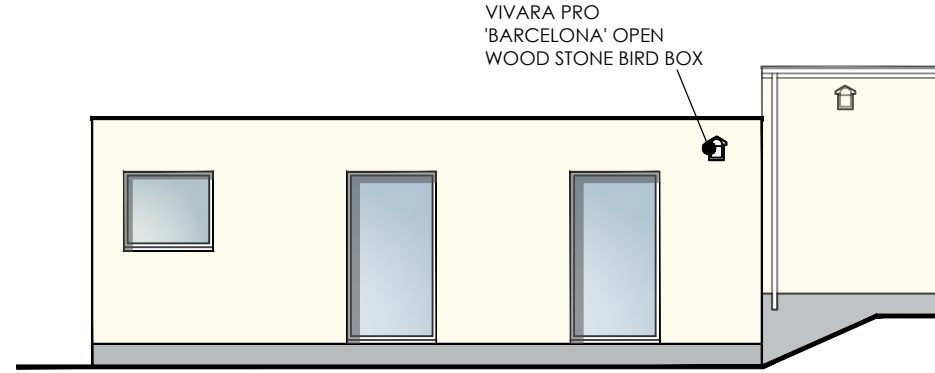


REAR ELEVATION

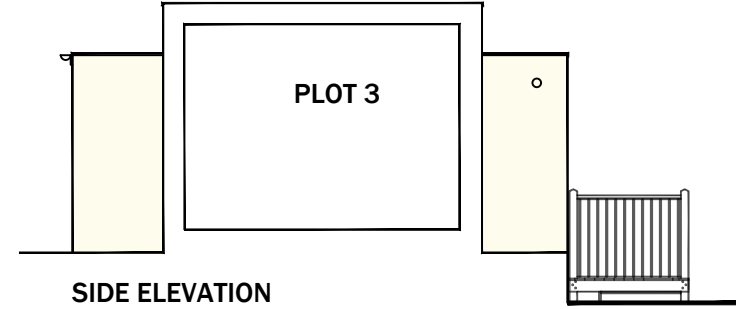


SIDE ELEVATION

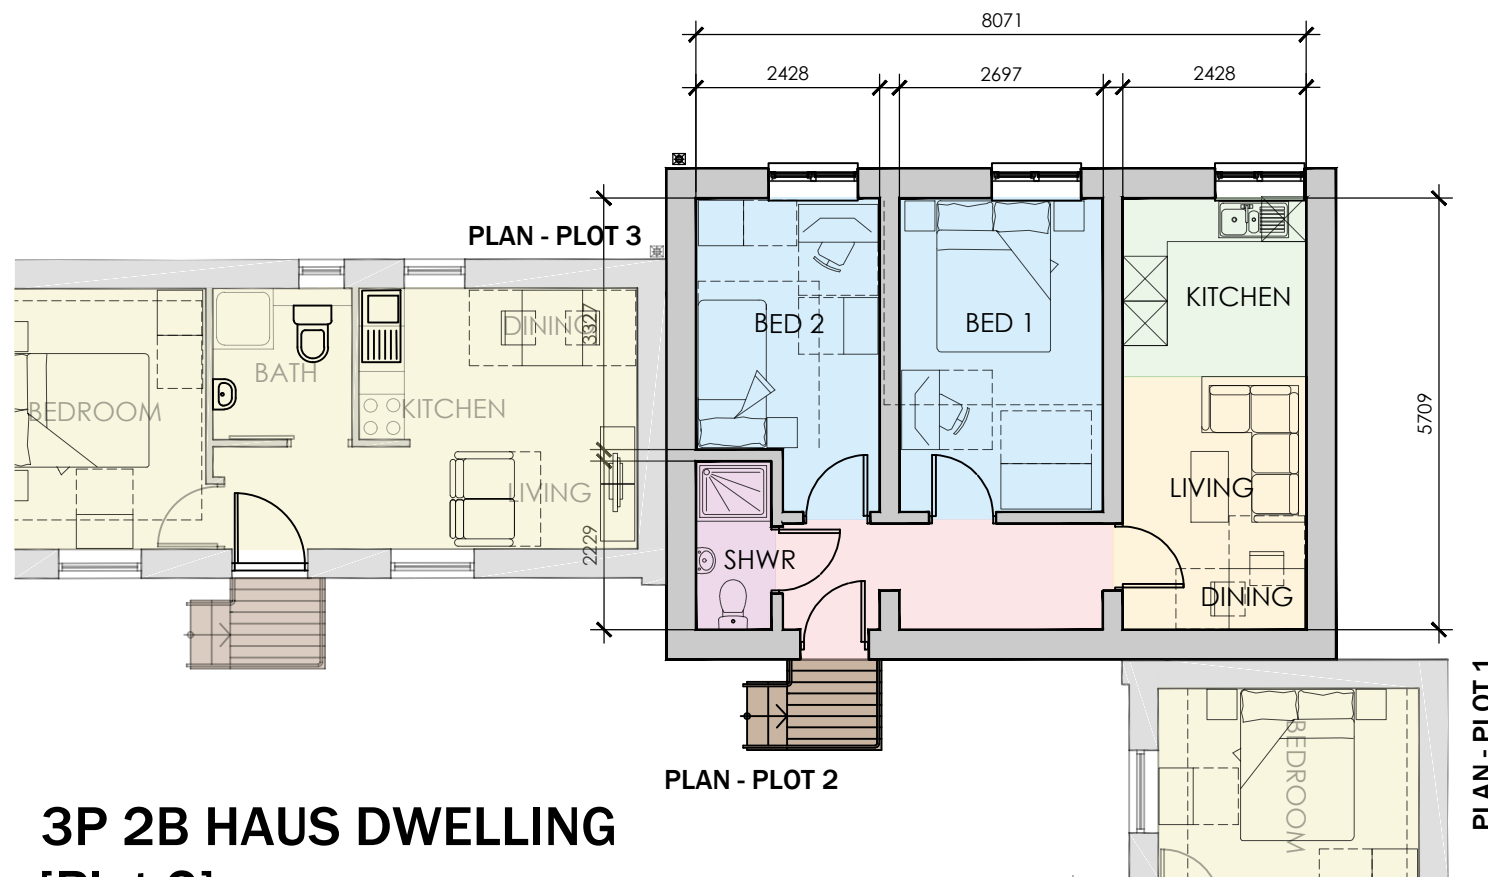


3P 2B HAUS DWELLING [Plot 2]

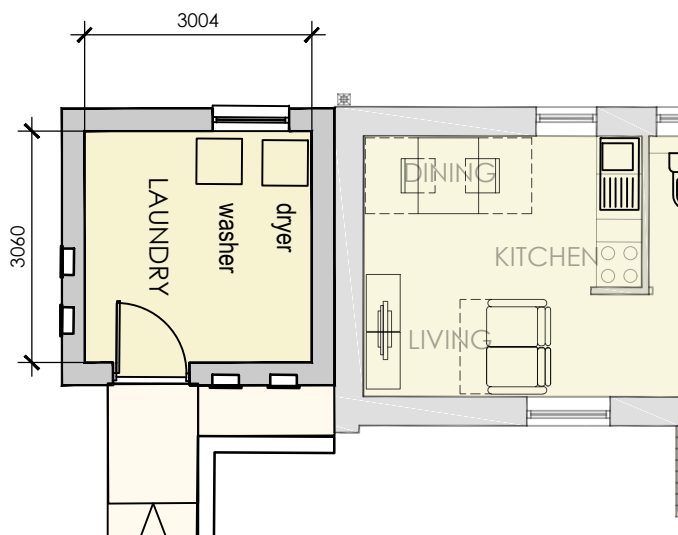


LAUNDRY ROOM - Plan

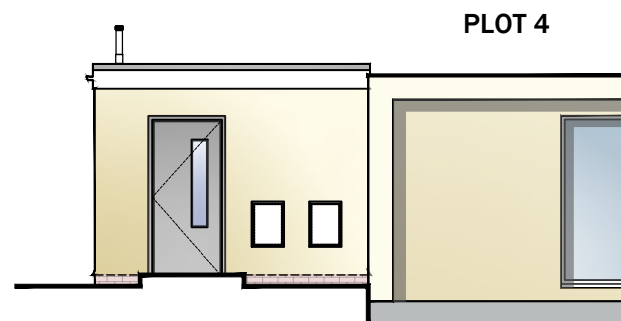

FRONT ELEVATION

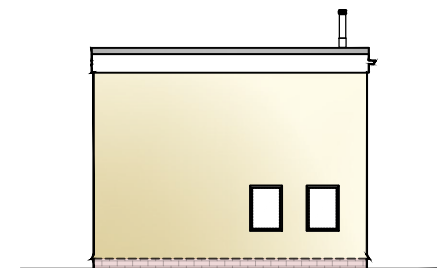

SIDE ELEVATION

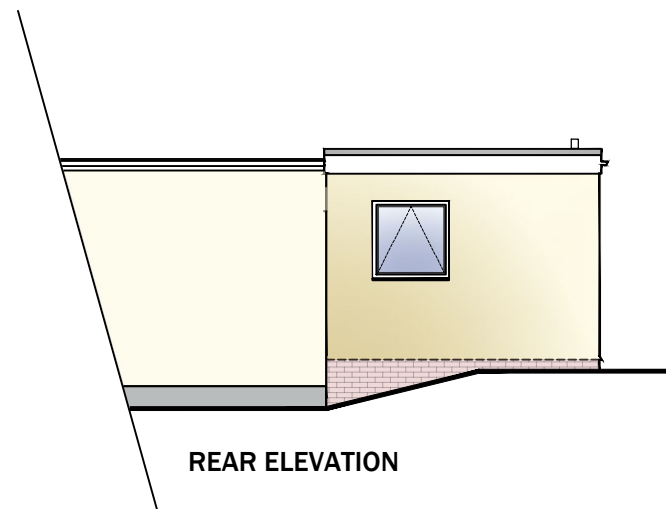

REAR ELEVATION

LAUNDRY ROOM - Elevations

Drawing No	Revision	Scale	Checked	Date
LT2509.04.100	B	1:100@A2	KML	Sept 25
Drawing Title	Proposed Dwellings			
Client	Merthyr Valley Homes			
Job Title	Hornbeam Close, Gurnos			

Drawing Purpose
PLANNING