


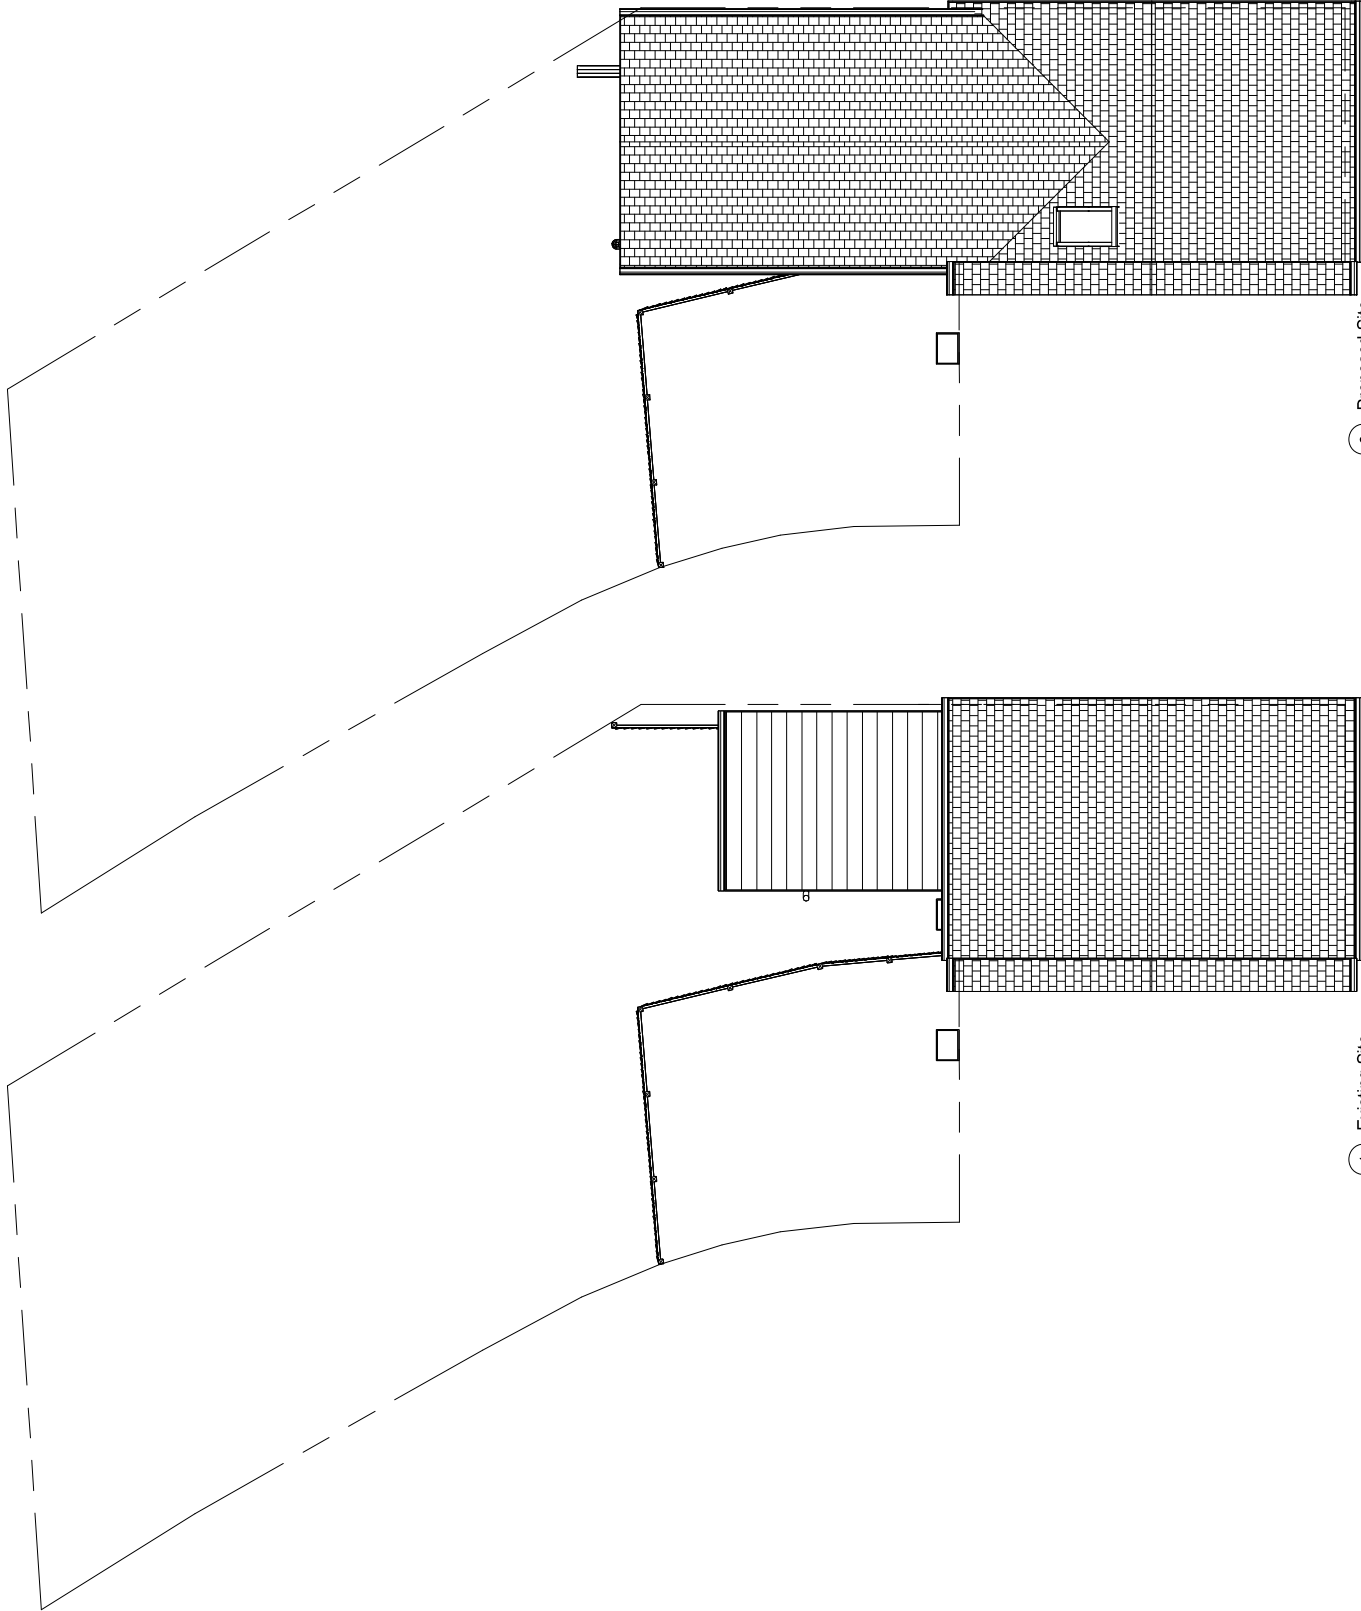

1 Existing Site
1 : 100

2 Proposed Site
1 : 100

INDIGO DESIGN (Part of 3dcadwales Ltd) 5 Astlea Drive, Merthyr Tydfil, CF47 0NY Tel: 01685 385746 Mob - 07940913216 Email: philip@3dcadwales.co.uk		Indigo 3d Design	
This Drawing is Copyright Indigo Design and is to be used on site and not scaled from this drawing		DRAWING NUMBER CS-04	
PURPOSE OF ISSUE Planning Approval		PROJECT Two storey rear extension	
SHEET		Site Plans	
Address 7 Castle Square, Merthyr Tydfil, CF47 8NU		Checked by JH	
Drawn by PH		Scale (@ A3) 1 : 100	
Rev No A	Issue	Description	Date 17/03/2025