



Job Ref.	Dwg No.	Rev.

FIGURED DIMENSIONS MUST BE TAKEN
NOT SCALED MEASUREMENTS.
ANY DISCREPANCIES IN THIS DRAWING
MUST BE REPORTED IMMEDIATELY TO
THE ARCHITECT.
CONTRACTORS MUST CHECK ALL
DIMENSIONS ON SITE.

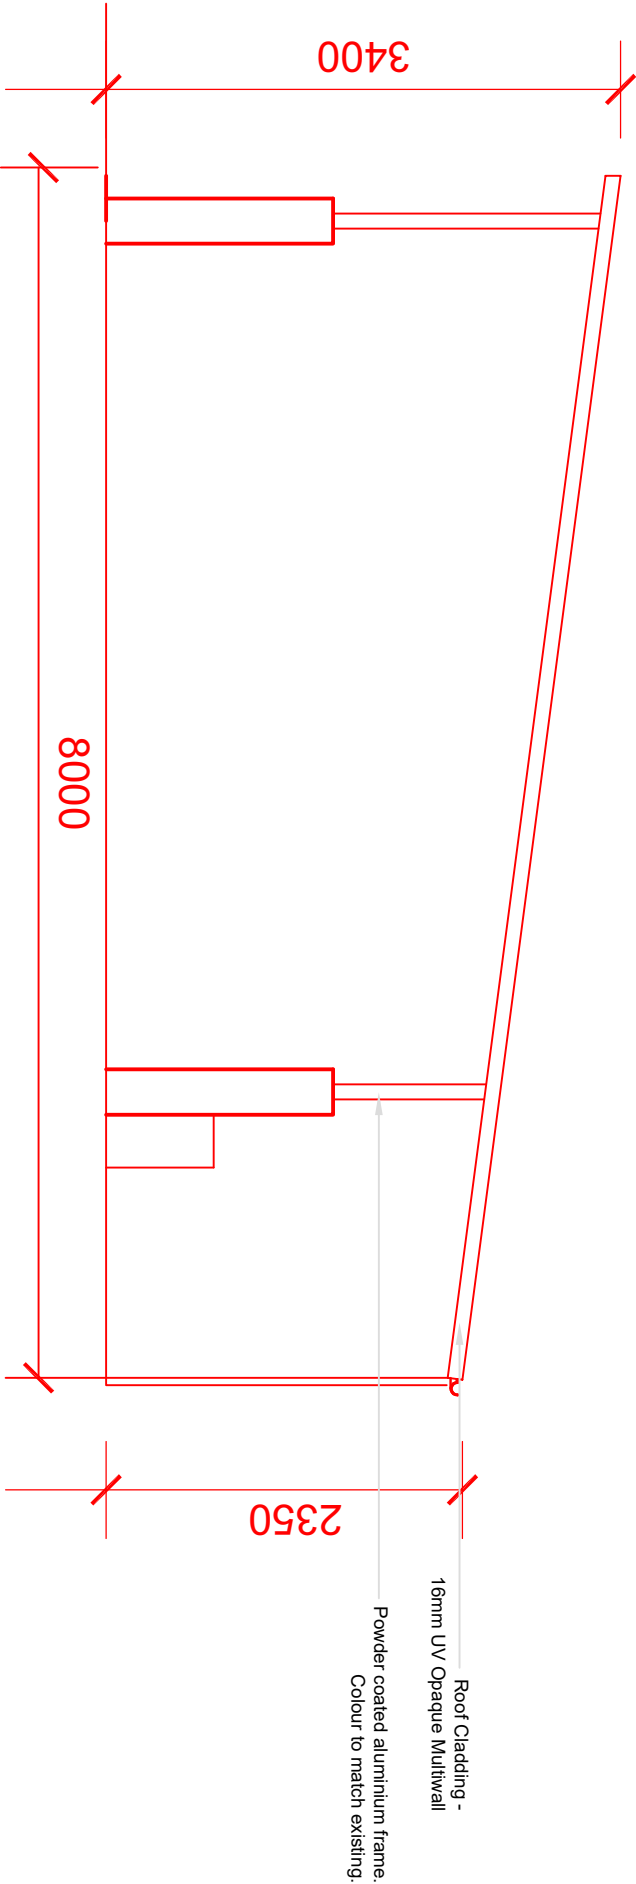

Proposed Side Elevation of Canopy (North west elevation)

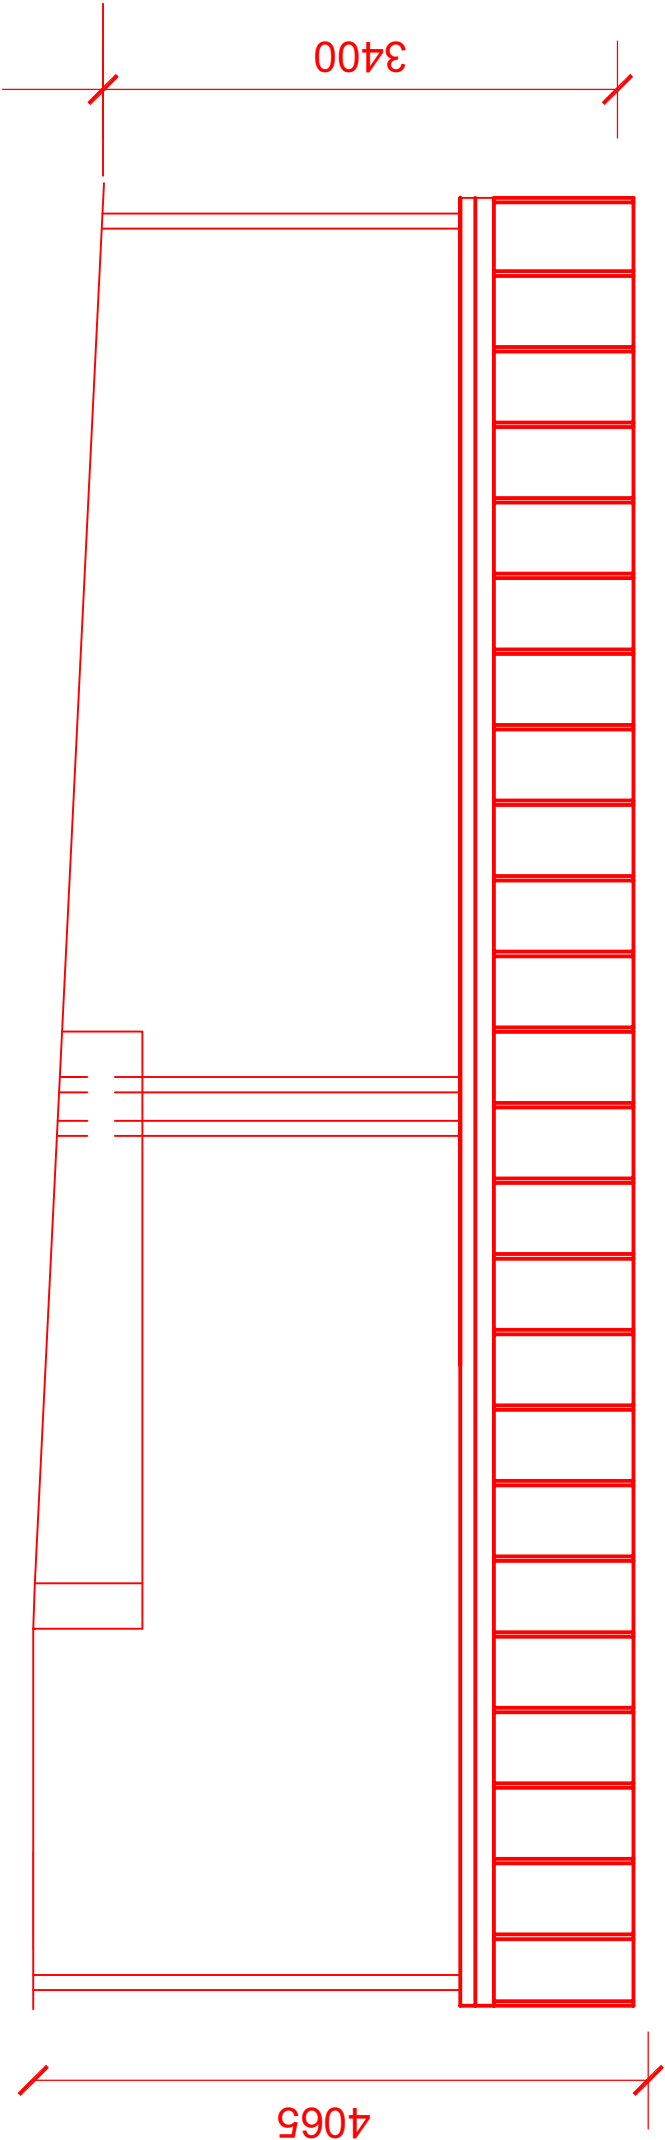

Proposed Front Elevation of Canopy (South-west elevation)

Corporate Property		
Unit 5 Triangle Business Park Pentrebach Merthyr Tydfil CF48 4TQ		
Job	Proposed Canopy and Boundary Fence Cyfarthfa Infants School, Norman Terrace, Merthyr Tydfil, CF47 8SD	
Title	Proposed North-West Elevation and Proposed Elevation of Canopy	
Scale	1/50 @ A3	
Date	July 2021	
Drawn		
Checked		
Job Ref.	Dwg No.	Rev.
2021-042	04(P)	A