


PROPOSED FLOOR PLAN OF STABLE BLOCK 1:50 12000m

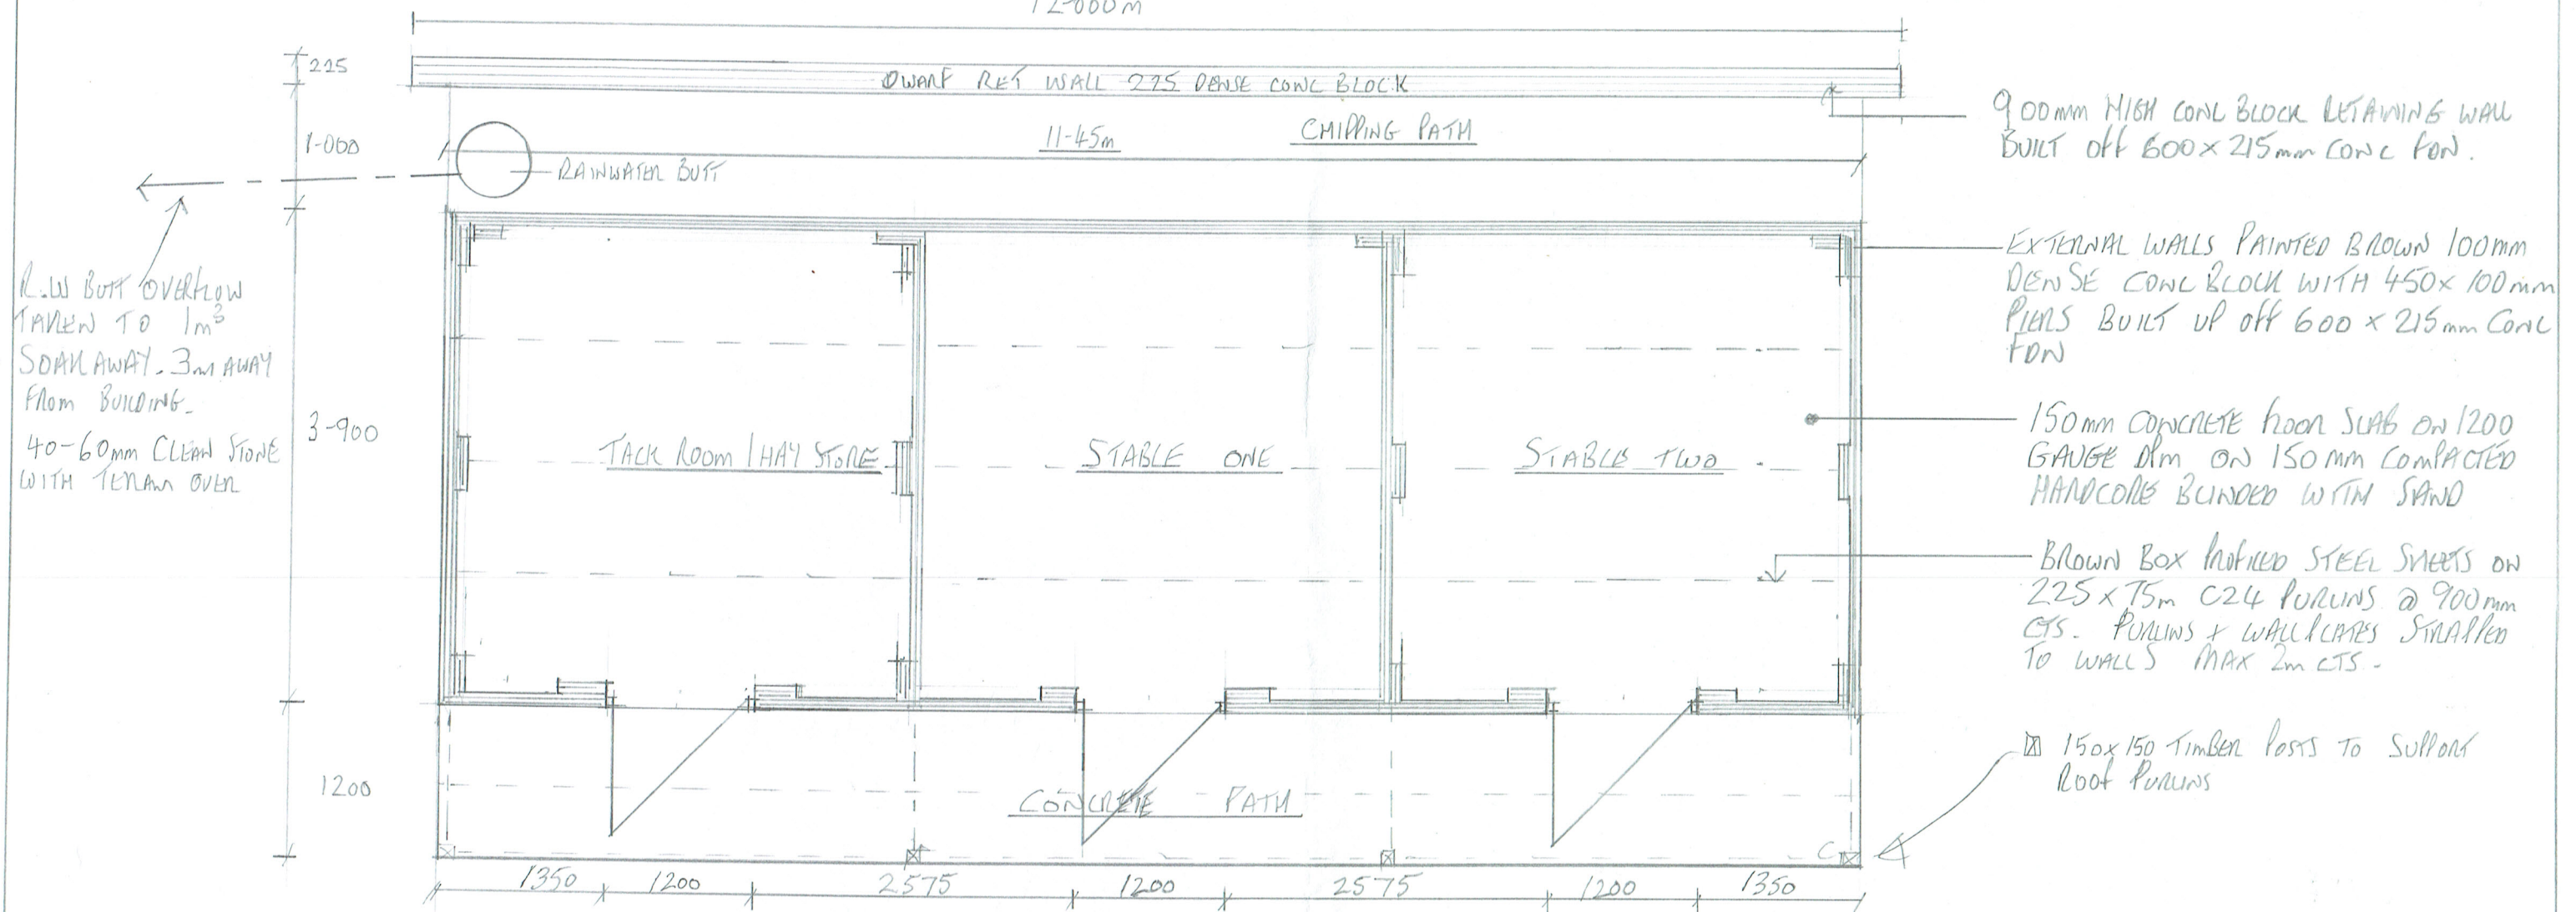


SIDE ELEVATION 1:100

FRONT ELEVATION 1:100

REAR ELEVATION 1:100

END ELEVATION 1:100

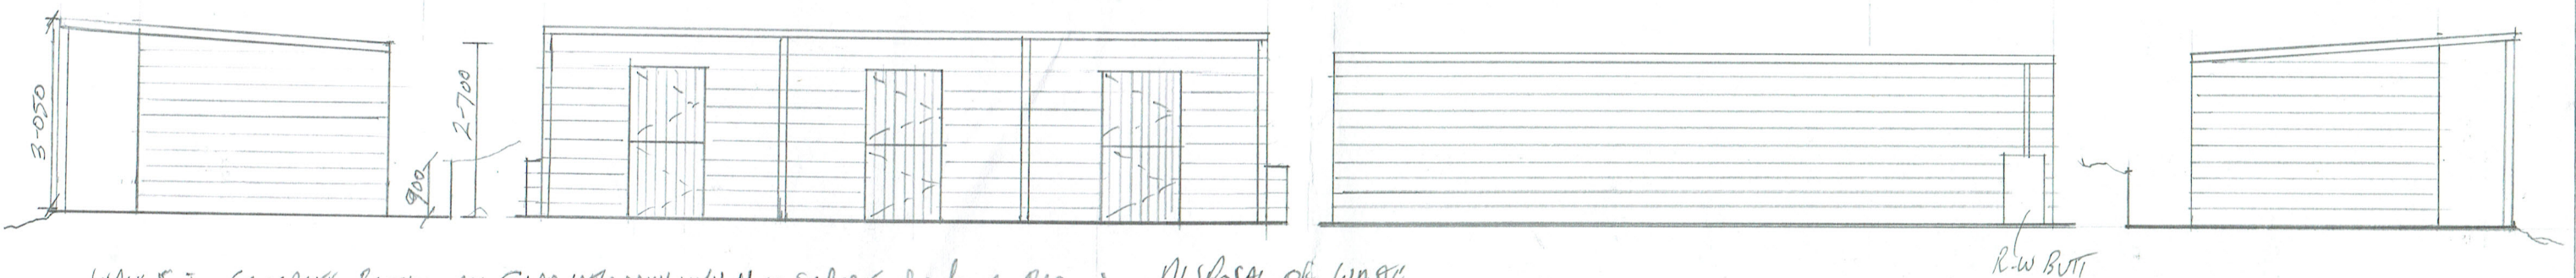

WALLS: CONCRETE BLOCKWORK CLAD EXTERNALLY WITH HORIZONTAL SHIP LAP TIMBER PAINTED BROWN
 ROOF: BROWN BOX PROFILE STEEL SHEETS
 UPVC FASIA + BARGE BOARDS
 105mm Ø BROWN UPVC GUTTERS + 63mm Ø BROWN PVC DOWNPIPE
 DOORS: SOLID TIMBER TRADITIONAL STABLE DOORS
 PAINTED BROWN
 RETAINING WALL: CONCRETE BLOCKWORK PAINTED BROWN

DISPOSAL OF WASTE

ALL HORSE MANURE TO BE DELIVERED DIRECTLY TO EDWARDSVILLE ALLOTMENT SOCIETY ON A WEEKLY BASIS BY OWNER
 EXISTING ACCESS GATES AND DRIVEWAY TO REMAIN UNCHANGED


PROPOSED NEW STABLE BLOCK ON LAND @ LAND LYING TO THE SOUTH WEST OF CITHAUL TREMARTS.

SHEET N° 1 OF 2

Amended 29/9/23


DRAWN 23/7/2023 SCALE 1:50/100

SECTION THRU A-A 1:50

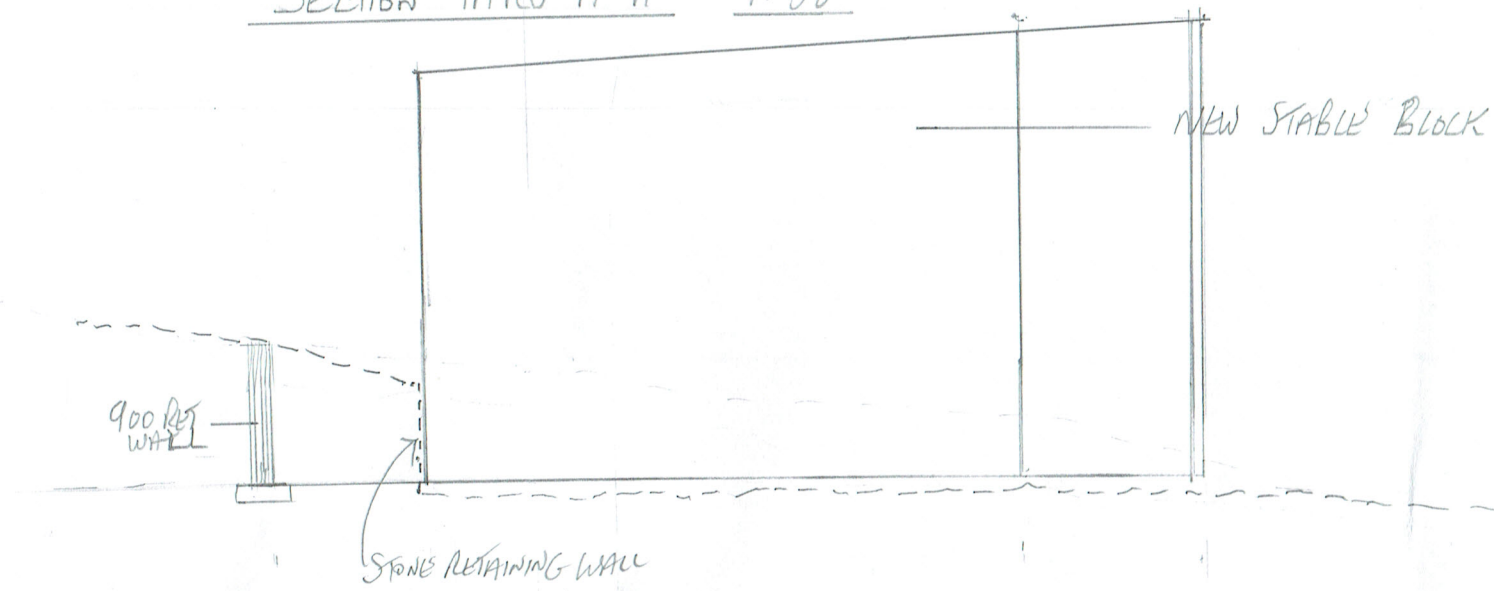

----- DENOTES EXISTING GROUND PROFILE

SITE LOCATION PLAN SCALE 1:250

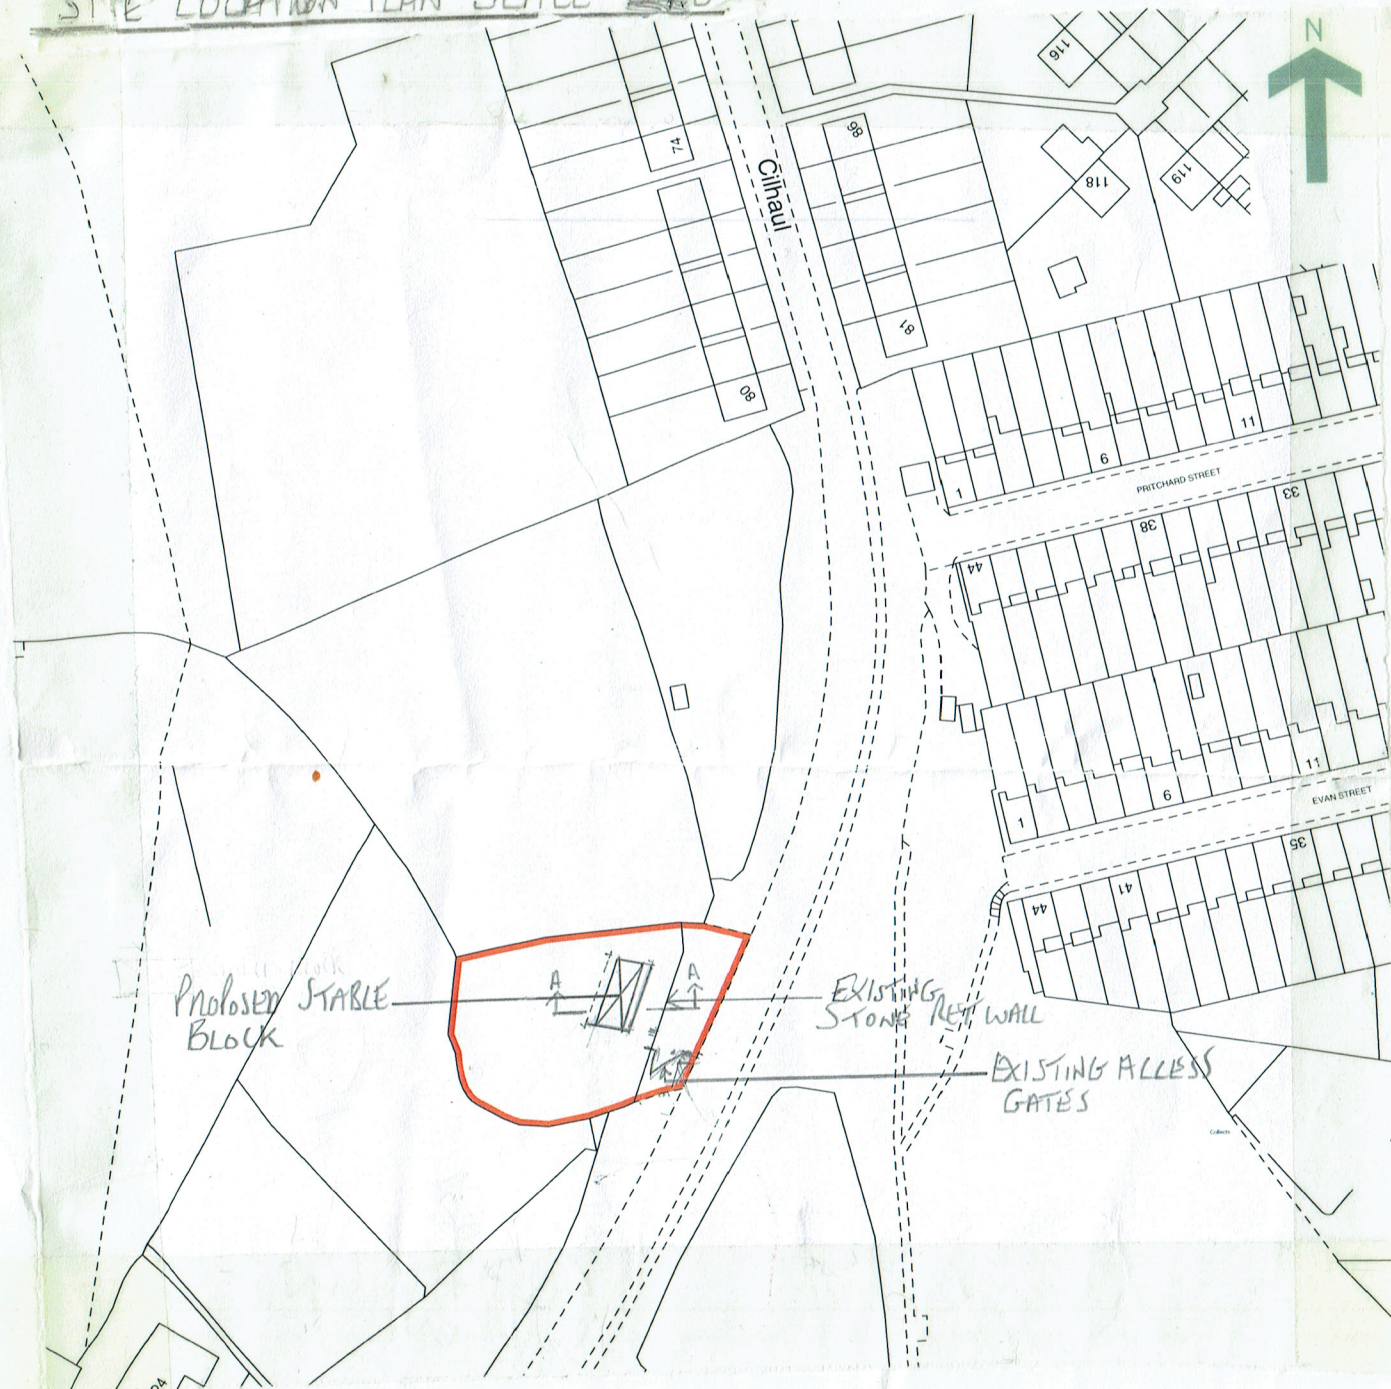

EXISTING RETAINING WALL (STONEMASON)

EXISTING DRIVE

SCAUB

WEDGE


ROAD

NOTES ADDED 30/7/2023

① PROPOSED STABLES WILL BE FOR PERSONAL USE ONLY.

② SITE HAS BEEN USED BY MYSELF FOR GRAZING HORSES SINCE 2010

OPEN SIDED MANURE STONE

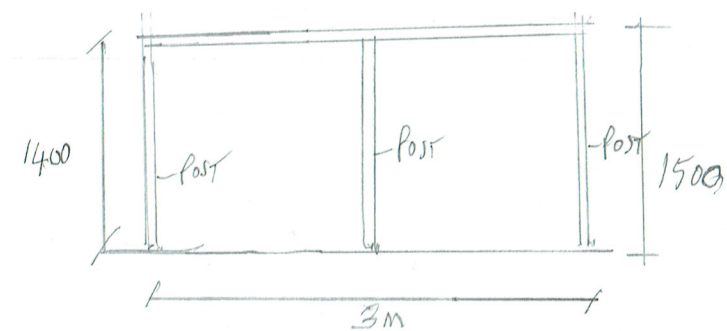

100X100 TIMBER POSTS WITH BROWN BOX PROFILE SHEETS

* MANURE BAGGED UP WEEKLY + DELIVERED TO EDWARDSVILLE ALLOTMENT SOCIETY


PROPOSED NEW STABLE BLOCK ON LAND

LYING TO THE SOUTH WEST OF CILMAUL, TREMAVILLIS

AMENDED 29/9/23

SHEET NO 2 OF 2


PROPOSED SITE PLAN 1:500

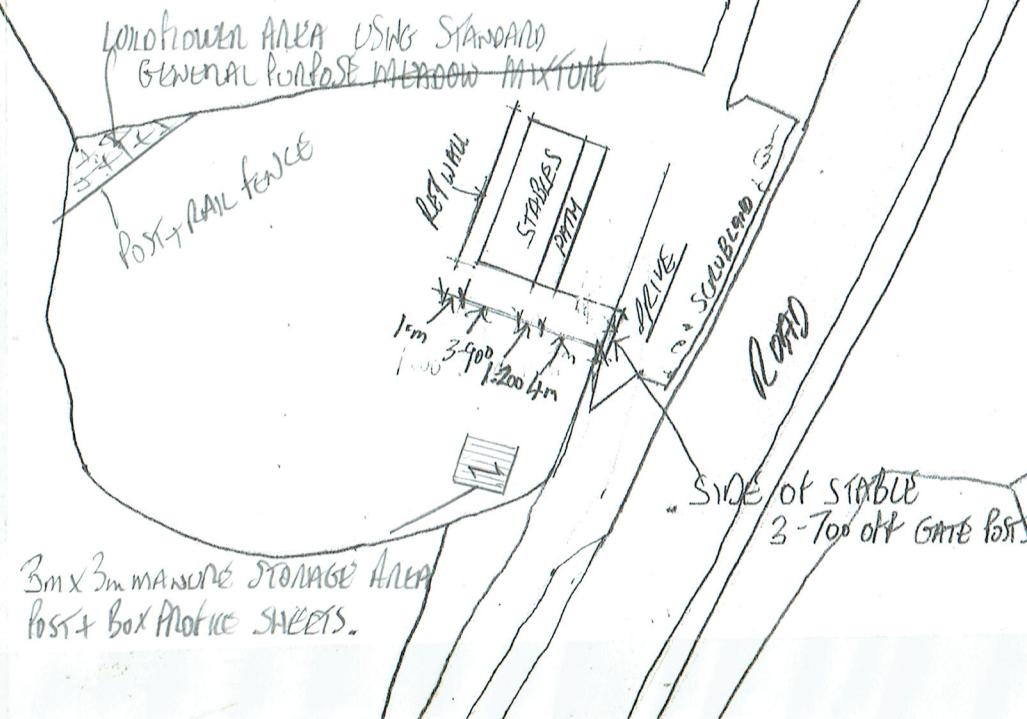

EXISTING SITE PLAN 1:500



SECTION THRU LAND @ NEW STABLE LOCATION 1:100

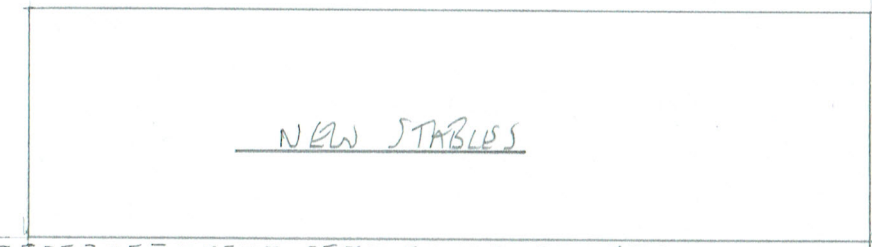

--- EXISTING GROUND LEVEL (FORMERLY THE FLOOR OF THE PREVIOUSLY DEMOLISHED STABLE BLOCK)
 OR THE GROUND LEVEL IS NOT FAR OFF BEING LEVEL @ THIS LOCATION

ACCESS + MANOEUVRING OF VEHICLES

OUR FAMILY HORSES ARE VERY RARELY BOXED UP IN A TRAILOR FOR TRANSPORTATION. THE EXISTING DRIVEWAY HAS ALWAYS BEEN USED TO REVERSE THE HORSEBOX UP THE DRIVE AND OFFLOAD THE HORSE AT THE TOP. THIS IS A SIMPLE OPERATION AND AS EXISTING. THE GATE AT THE BOTTOM OF THE DRIVE IS OPENED AND VEHICLE WITH HORSE BOX REVERSED UP DRIVEWAY. MOSTLY THE HORSES ARE SADDLED UP NEAR THE STABLE AND WALKED DOWN THE DRIVE WHEN LEAVING FOR EXERCISE.

PROPOSED NEW STABLE BLOCK ON LAND @ LYING TO THE SOUTH WEST OF CILVAUL TREMARCI'S.

SHEET NO 3 OF 3

AMENDED 29/9/23