





EXISTING FRONT ELEVATION
scale 1:100




EXISTING REAR ELEVATION
scale 1:100

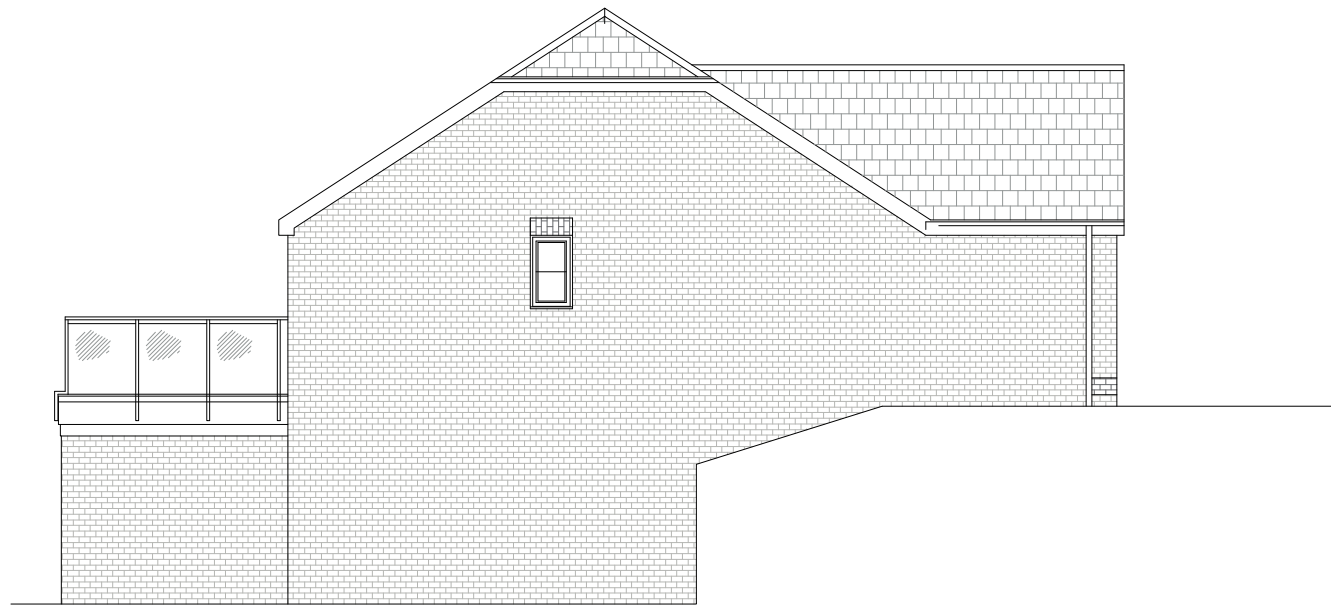

EXISTING SIDE ELEVATION
scale 1:100

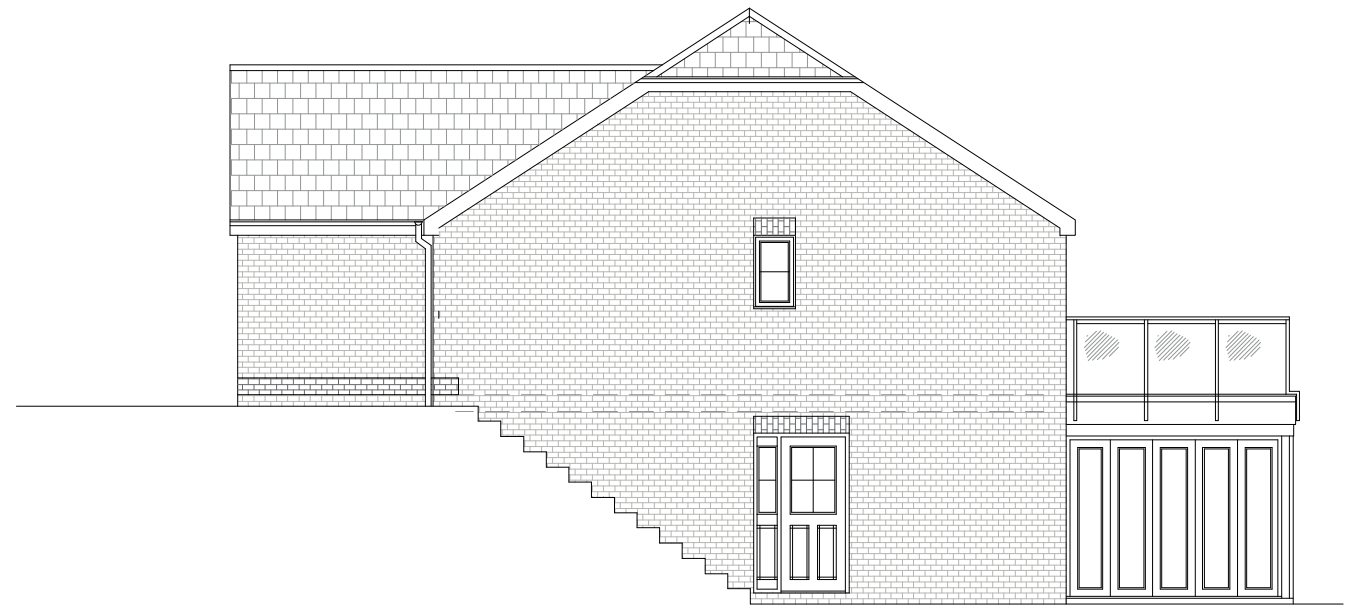

EXISTING SIDE ELEVATION
scale 1:100

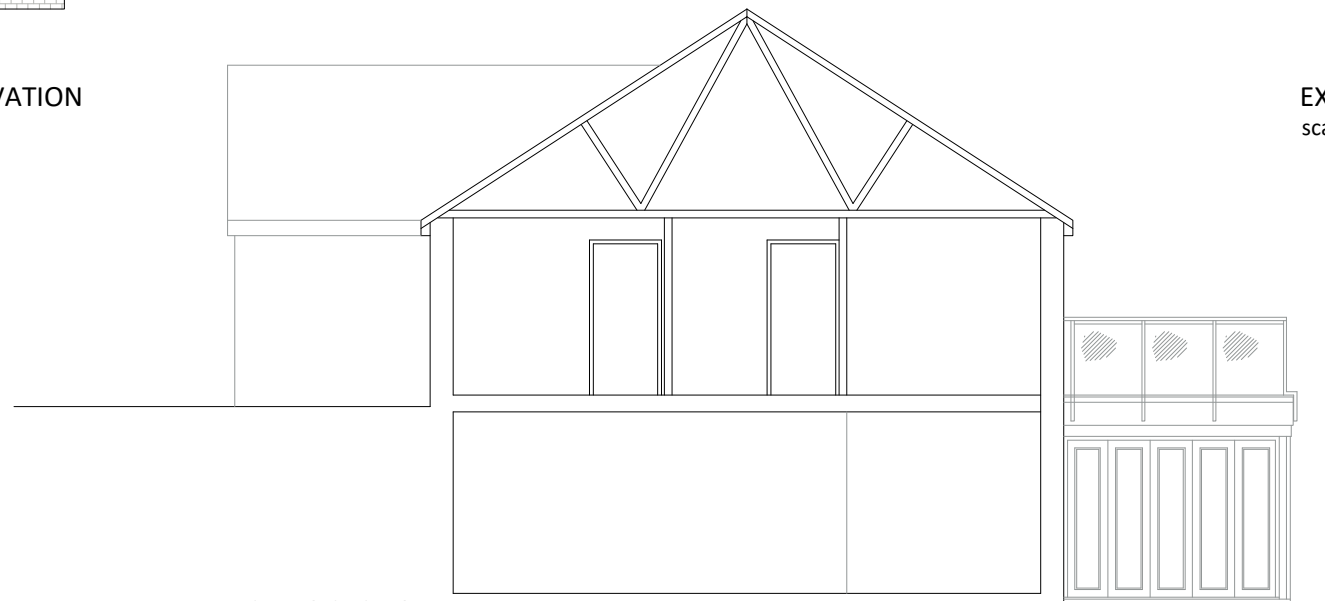

EXISTING SECTION
scale 1:100

Client Mr & Mrs P Chilcott 43, Heather Court, Quakers Yard.		Revision	Date	Description
Project Proposed Rear Dormer Extension and Attic Conversion		H. D. WILLIAMS Ltd. F.R.I.C.S. CHARTERED QUANTITY SURVEYOR MAINTFESURWR SIARTREDIG 123, Treallaw Road, Tonypandy, Mid Glam., CF40 2NP. Tel. (01443) 441078 Fax (01443) 434191 email: hdwilliams1@hotmail.co.uk		
Title EXISTING ELEVATIONS AND SECTION		 the mark of property professionalism worldwide		
Date May, 2022	Scale 1:100 at A3			
Drawing Number hdw/ph/pc.01	Job Ref.	Revision		