


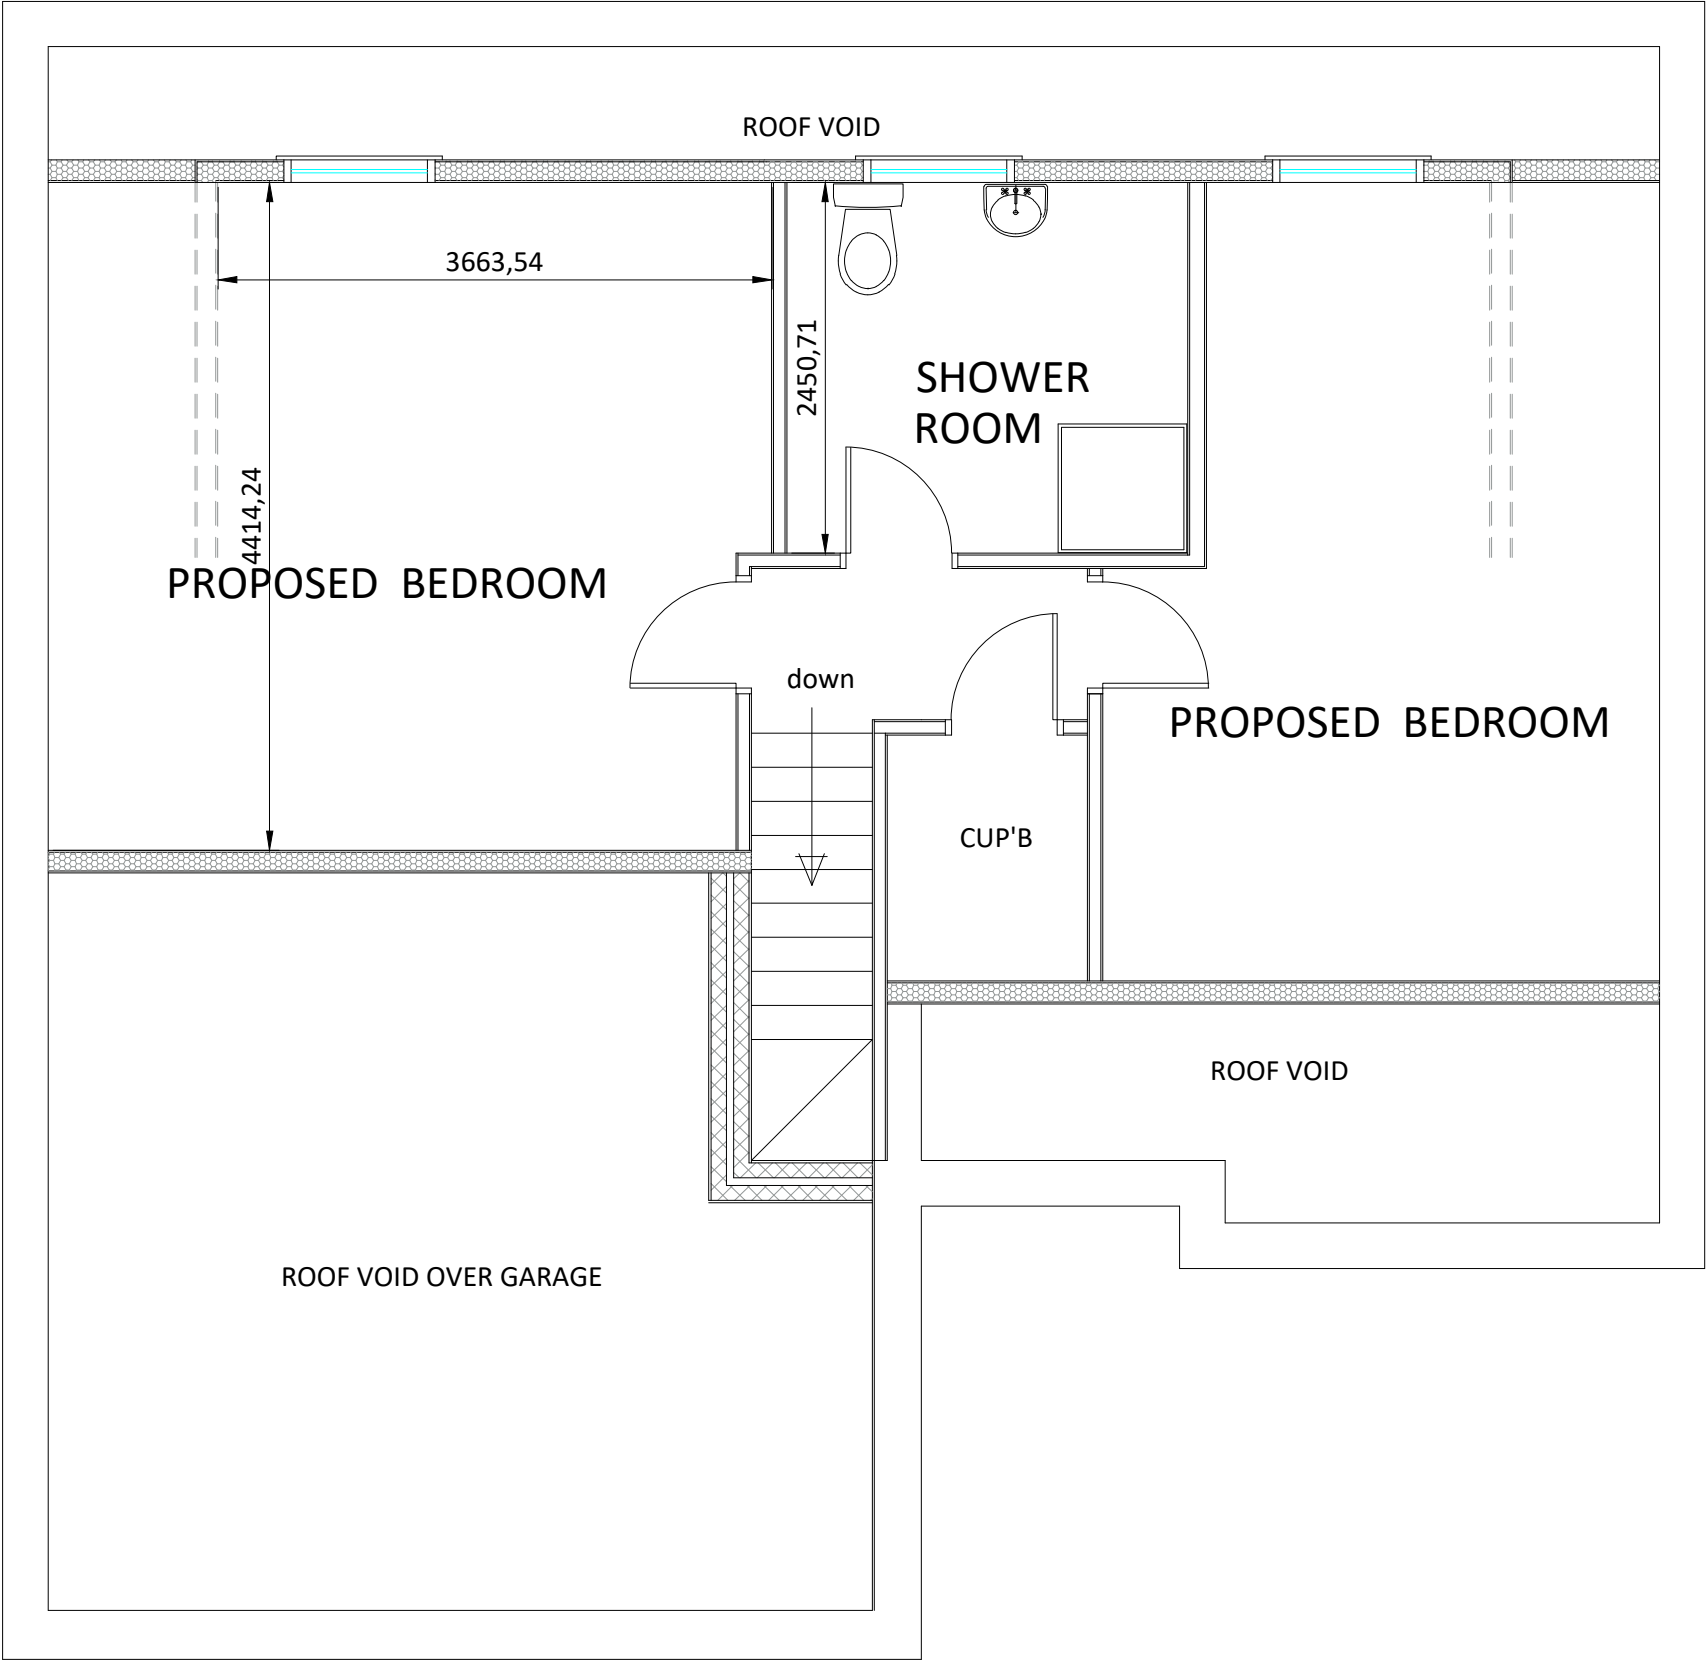

PROPOSED ATTIC FLOOR PLAN
scale 1:50

Client Mr & Mrs P Chilcott 43, Heather Court, Quakers Yard.		Project Proposed Rear Dormer Extension and Attic Conversion	Title Proposed Floor Plan		Date June, 2022	Scale 1:50 at A3	Drawing Number hdw/ph/pc.05		Job Ref.	Revision	H. D. WILLIAMS Ltd. F.R.I.C.S. CHARTERED QUANTITY SURVEYOR MAINTFESURWR SIARTREDIG 123, Treallaw Road, Tonypandy, Mid Glam., CF40 2NP. Tel. (01443) 441078 Fax (01443) 434191 email: hdwilliams1@hotmail.co.uk		the mark of property professionalism worldwide	
--	--	---	------------------------------	--	--------------------	---------------------	--------------------------------	--	----------	----------	---	--	---	--