





PROPOSED FRONT ELEVATION
scale 1:100




PROPOSED REAR ELEVATION
scale 1:100

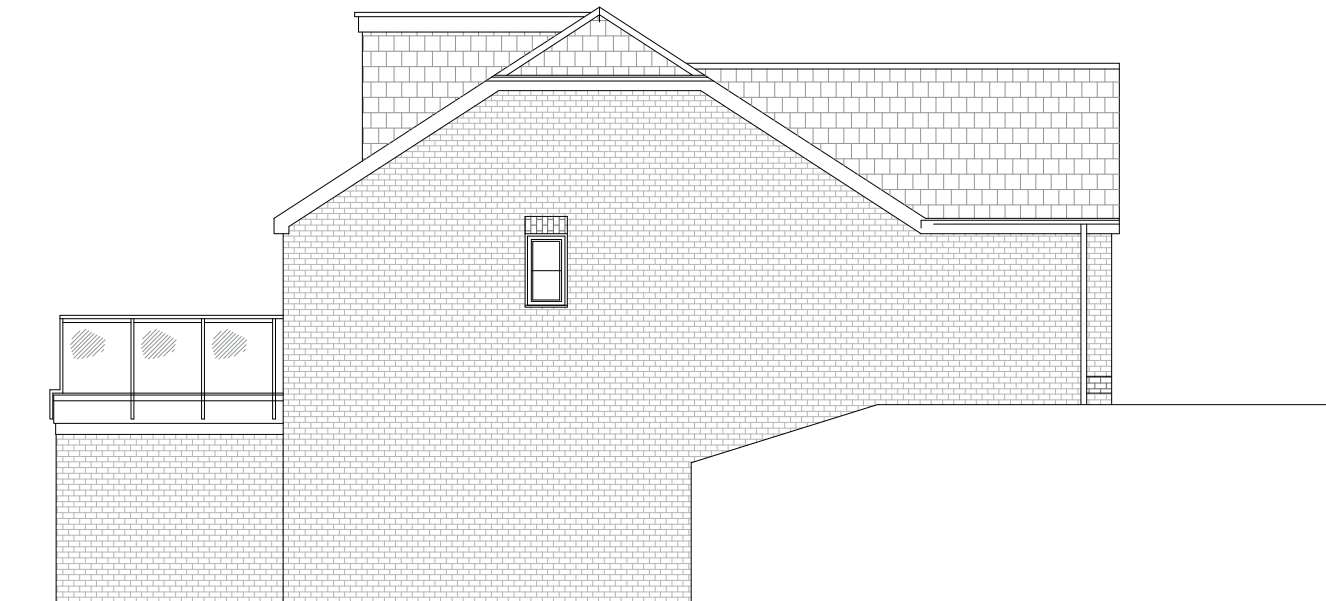

PROPOSED SIDE ELEVATION
scale 1:100

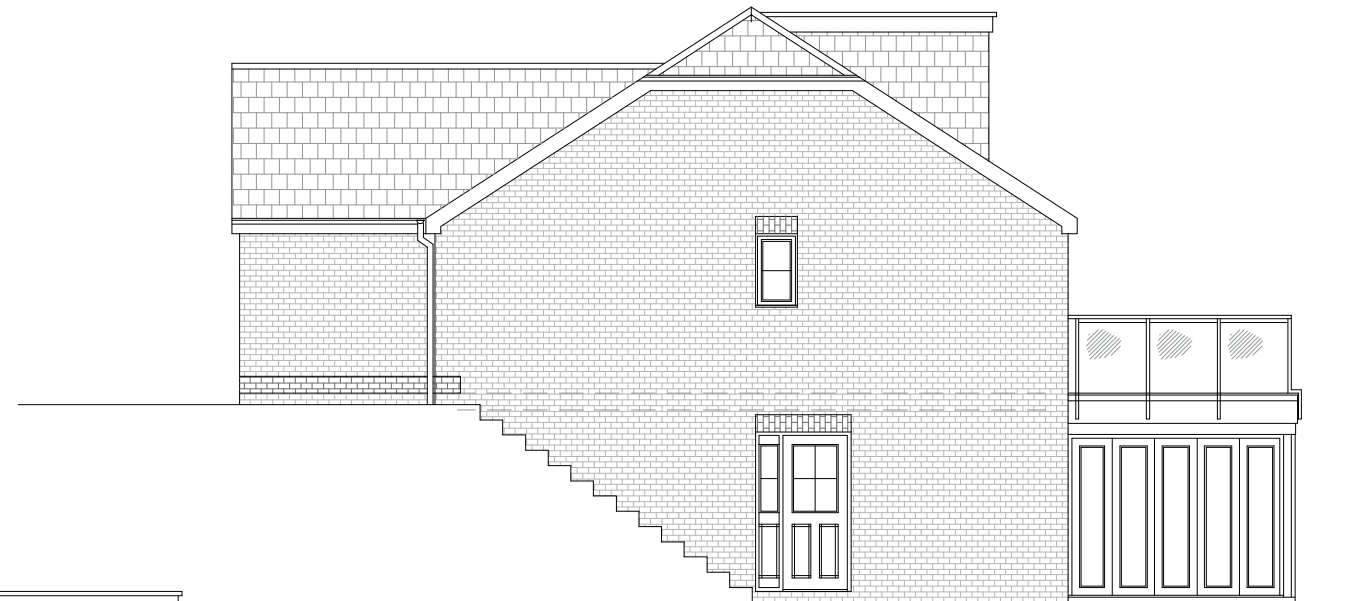

PROPOSED SIDE ELEVATION
scale 1:100

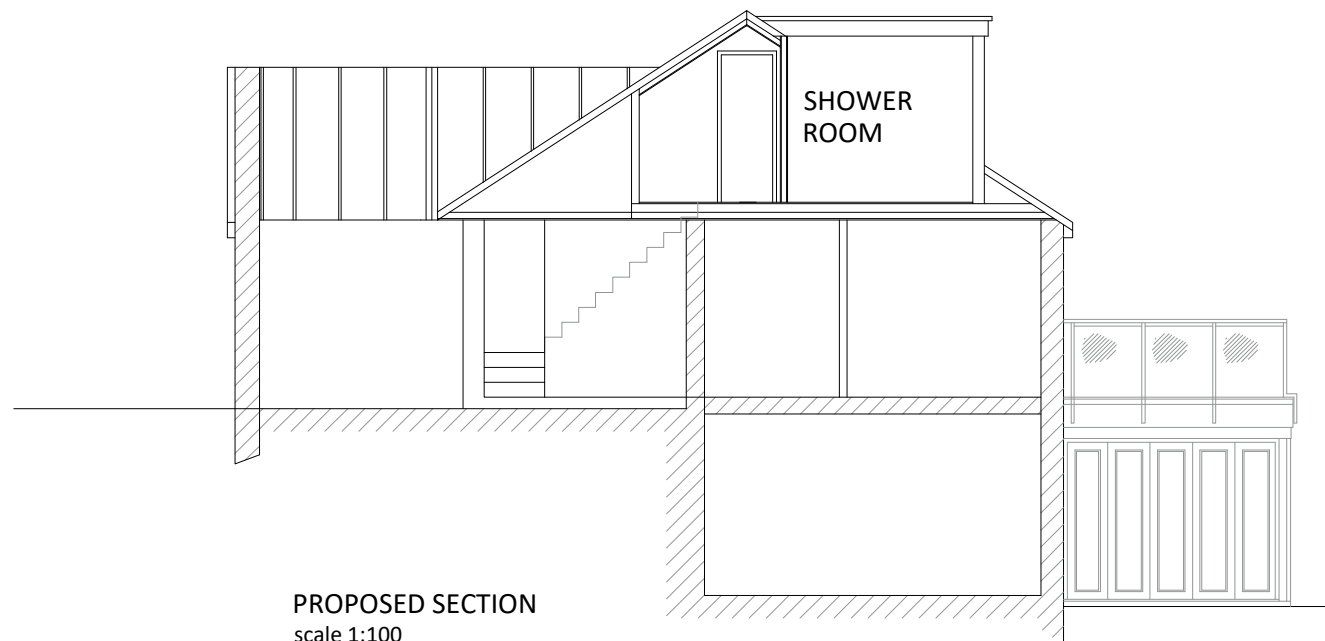

PROPOSED SECTION
scale 1:100

Client Mr & Mrs P Chilcott 43, Heather Court, Quakers Yard.		Revision	Date	Description
Project Proposed Rear Dormer Extension and Attic Conversion		H. D. WILLIAMS Ltd. F.R.I.C.S. CHARTERED QUANTITY SURVEYOR MAINTFESURWR SIARTREDIG 123, Trealaw Road, Tonypandy, Mid Glam., CF40 2NP. Tel. (01443) 441078 Fax (01443) 434191 email: hdwilliams1@hotmail.co.uk		
Title Proposed Elevations		the mark of property professionalism worldwide		
Date June, 2022	Scale 1:100 at A3	Job Ref.	Revision	
Drawing Number hdw/ph/pc.03				