


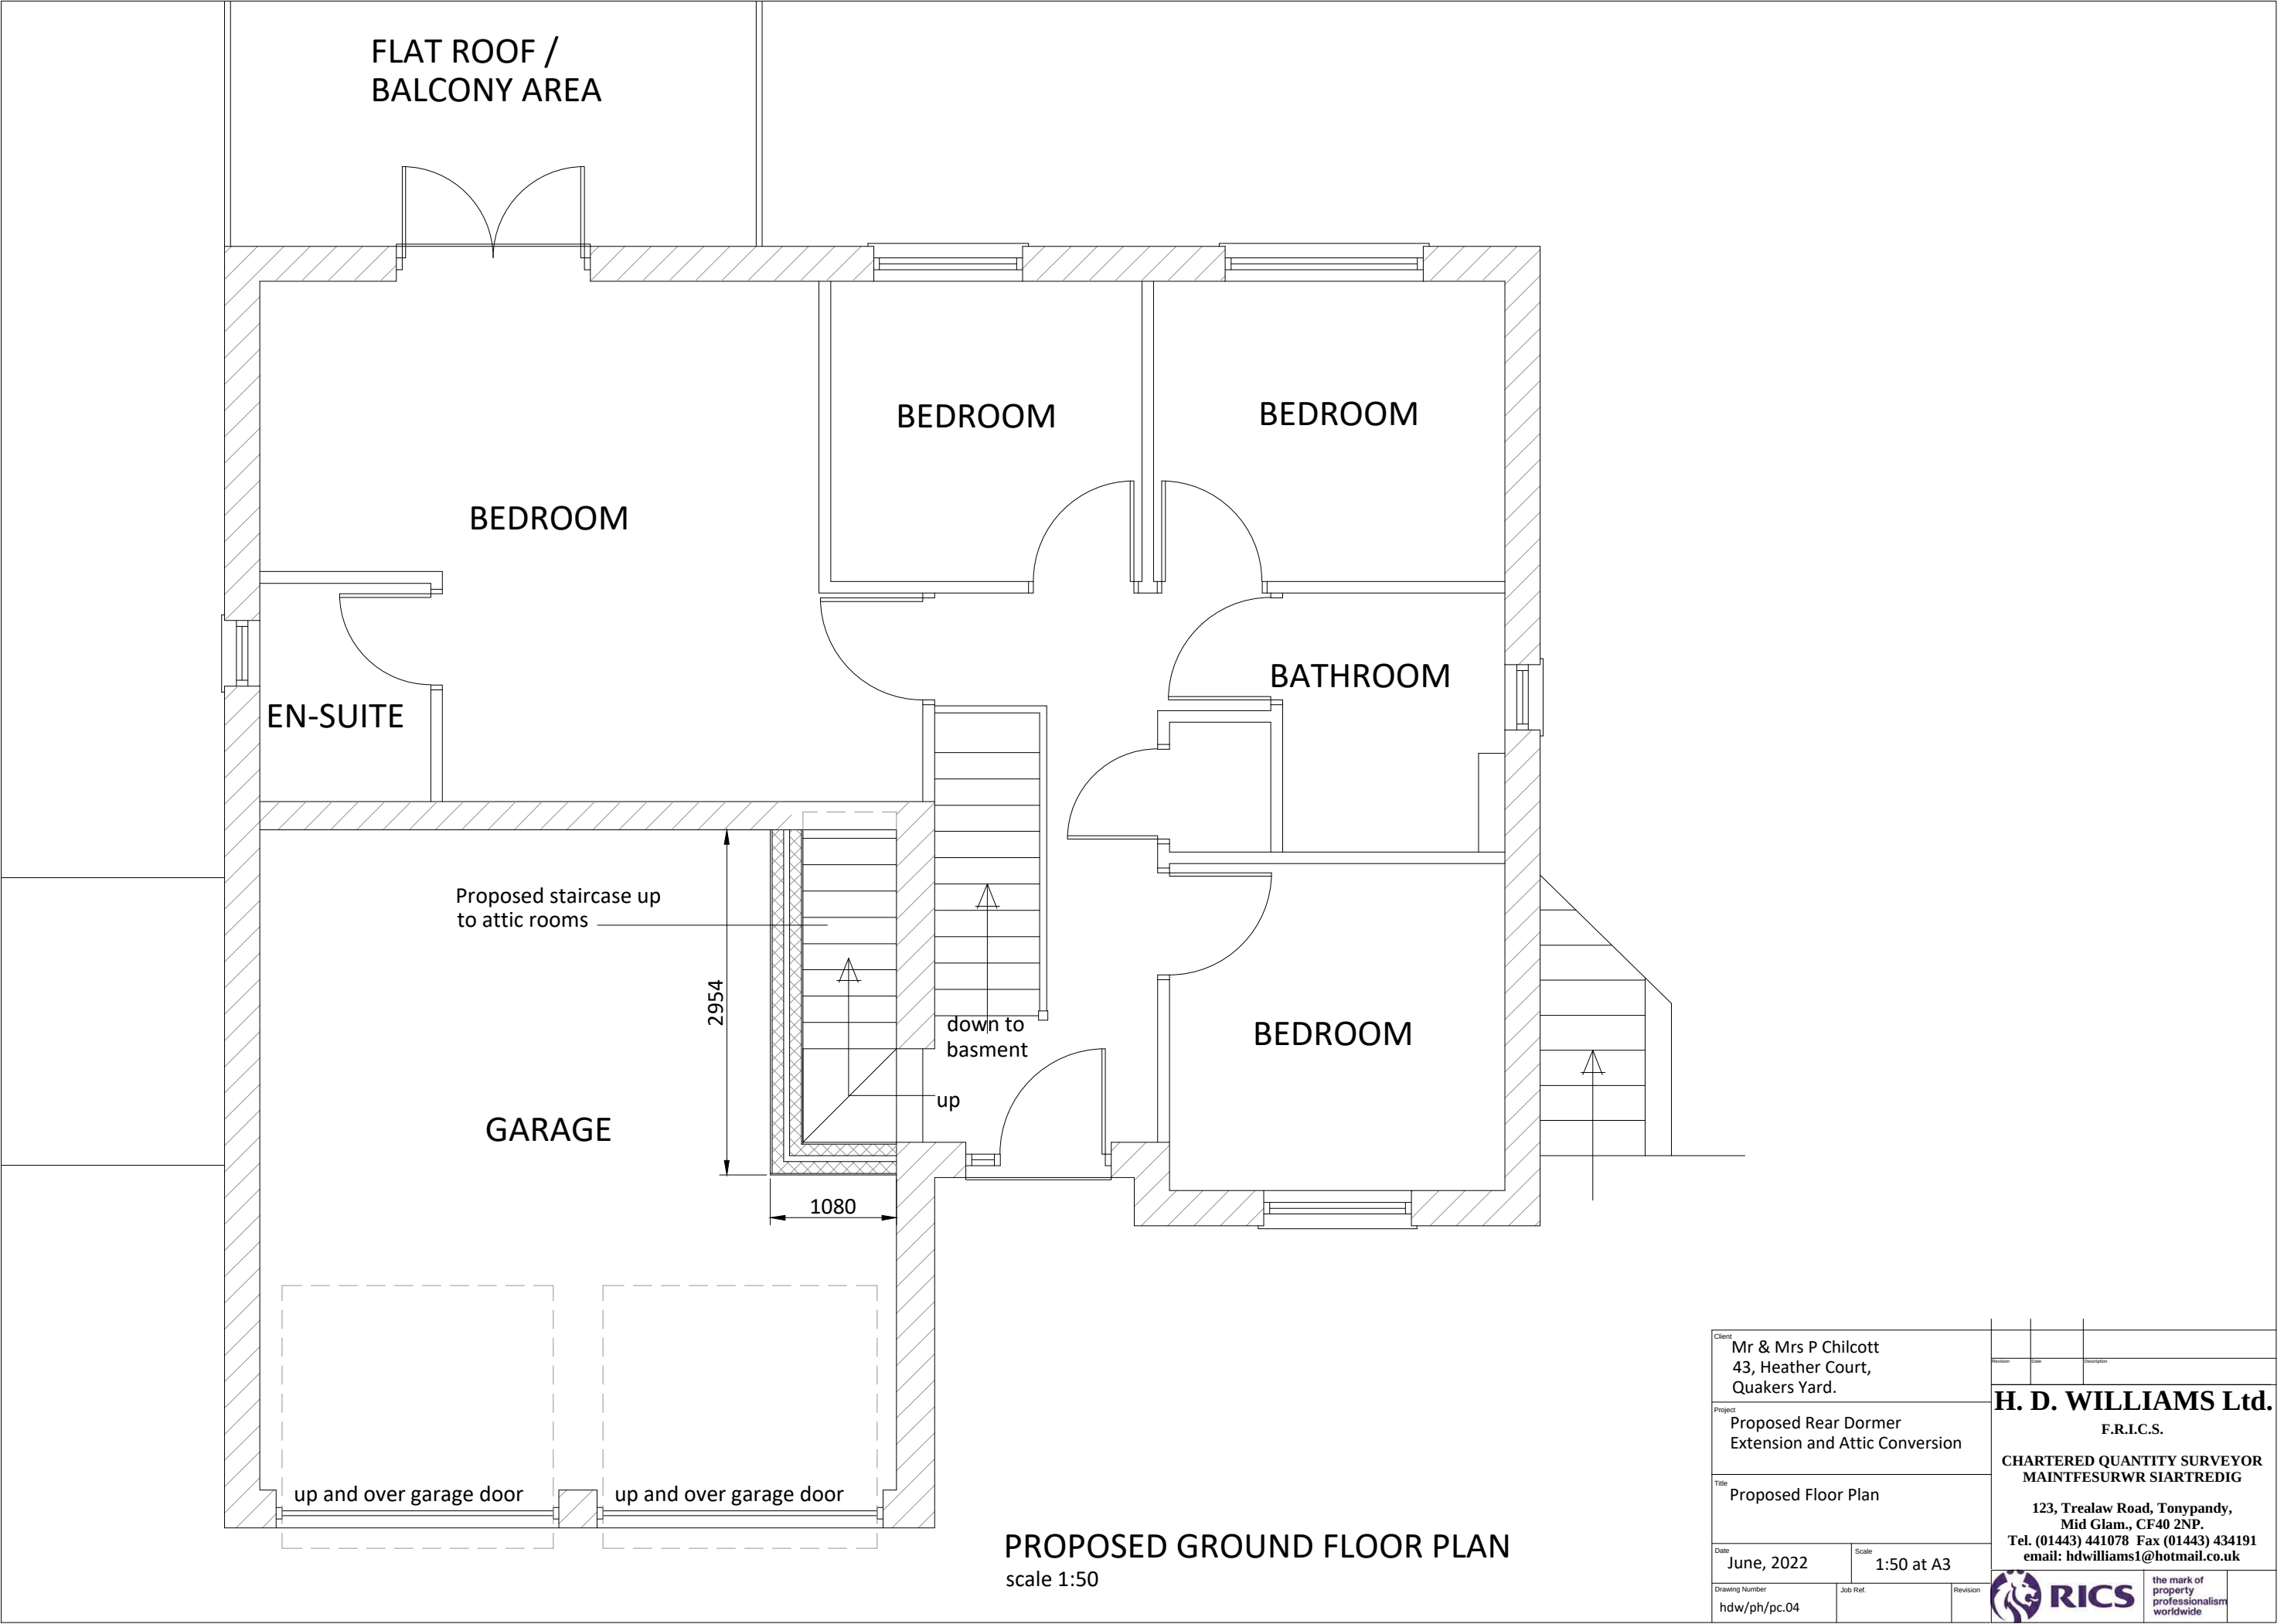

Client Mr & Mrs P Chilcott 43, Heather Court, Quakers Yard.		Revision	Date	Description
Project Proposed Rear Dormer Extension and Attic Conversion		H. D. WILLIAMS Ltd. F.R.I.C.S. CHARTERED QUANTITY SURVEYOR MAINTFESURWR SIARTREDIG 123, Trealaw Road, Tonypandy, Mid Glam., CF40 2NP. Tel. (01443) 441078 Fax (01443) 434191 email: hdwilliams1@hotmail.co.uk		
Title Proposed Floor Plan		the mark of property professionalism worldwide		
Date June, 2022	Scale 1:50 at A3	Drawing Number hdw/ph/pc.04	Job Ref.	Revision