



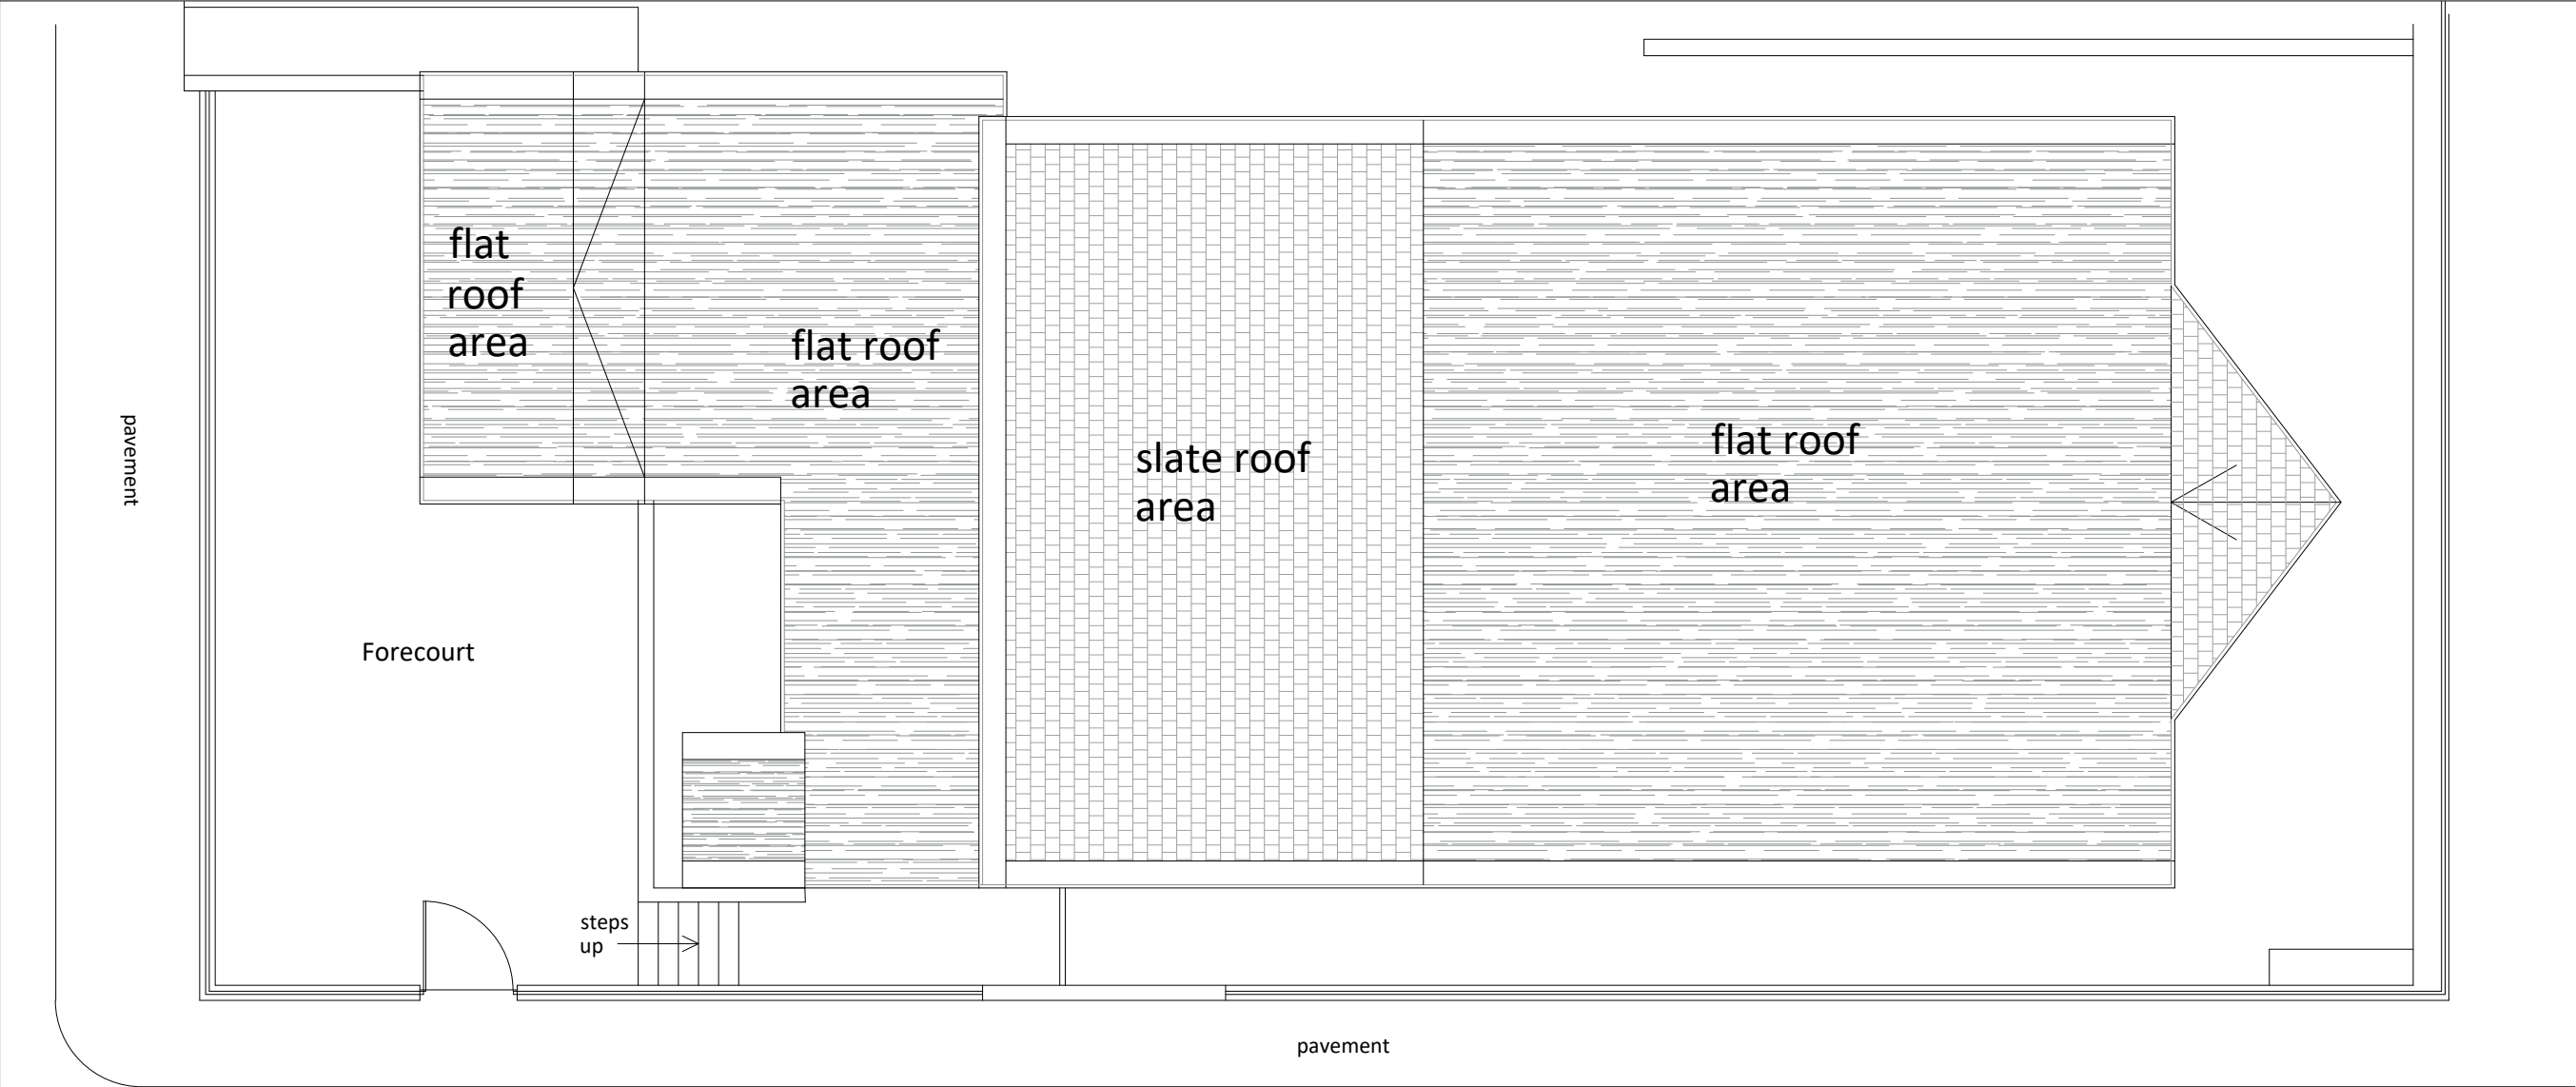

EXISTING ROOF PLAN scale 1:100

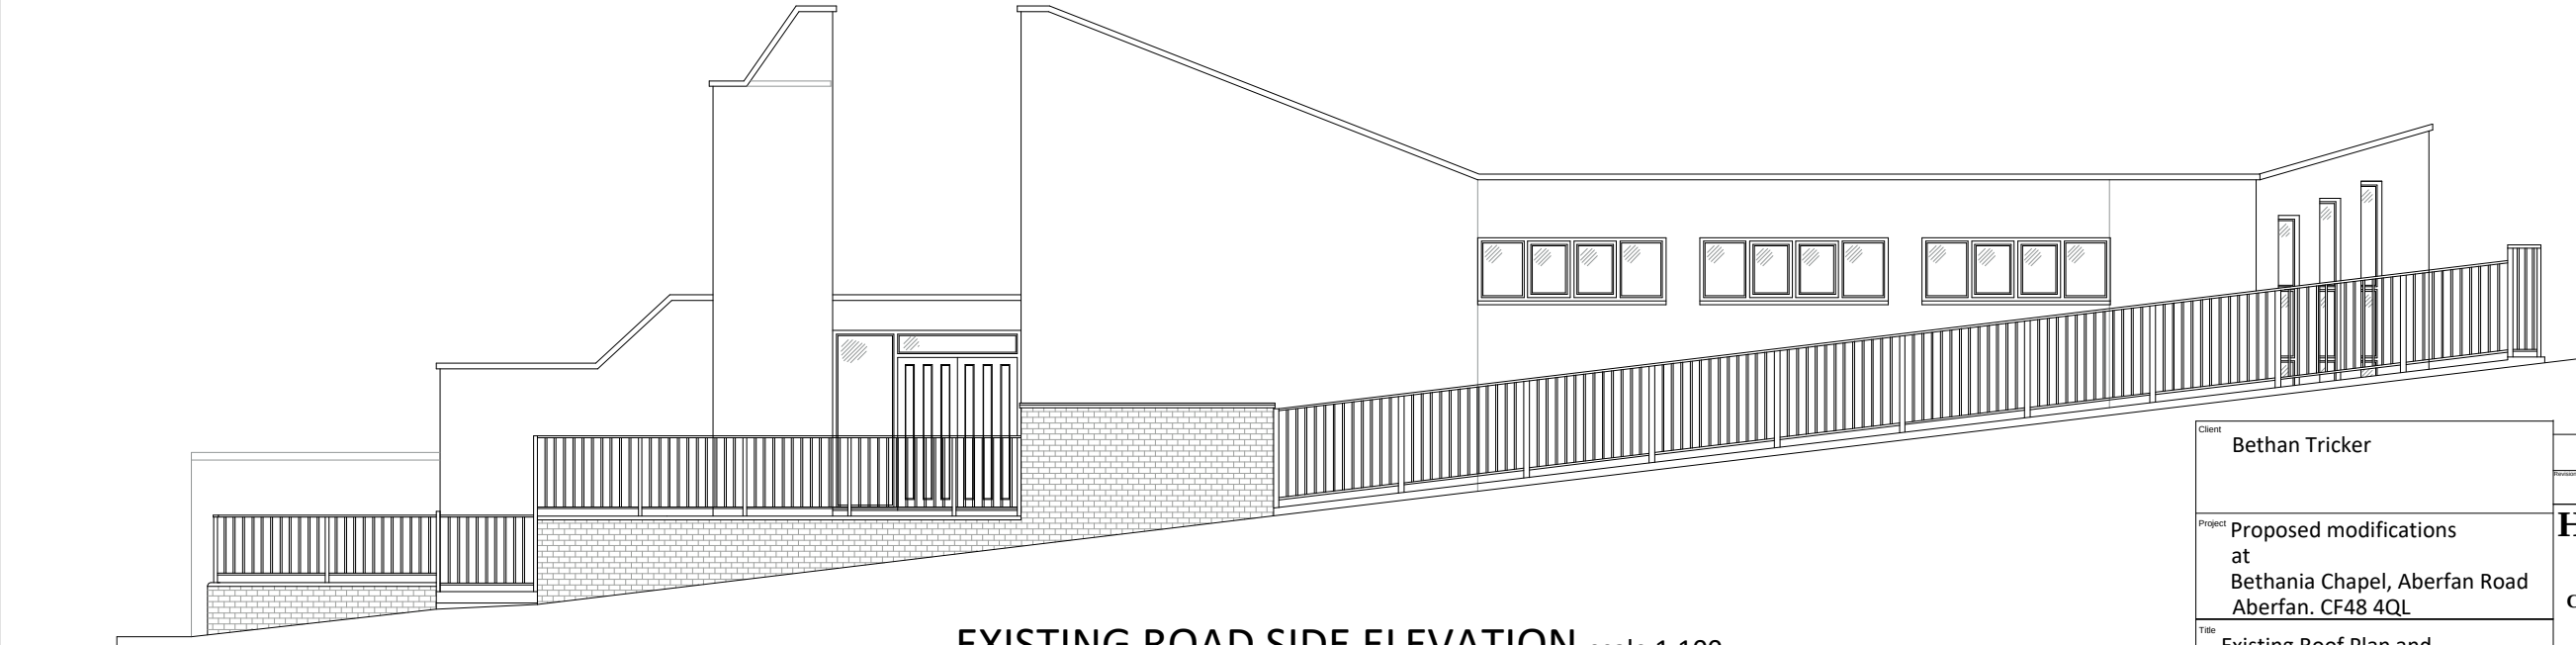

EXISTING ROAD SIDE ELEVATION scale 1:100

Client Bethan Tricker			
Project Proposed modifications at Bethania Chapel, Aberfan Road Aberfan. CF48 4QL			
Title Existing Roof Plan and Street Elevation			
Date March, 2023	Scale as noted at A3		
Drawing Number hdw/ph/bt.02	Job Ref.	Revision	

H. D. WILLIAMS Ltd.
F.R.I.C.S.
CHARTERED QUANTITY SURVEYOR
MAINTFESURWR SIARTREDIG
123, Treallaw Road, Tonypandy,
Mid Glam., CF40 2NP.
Tel. (01443) 441078 Fax (01443) 434191
email: hdwilliams1@hotmail.co.uk



the mark of
property
professionalism
worldwide