



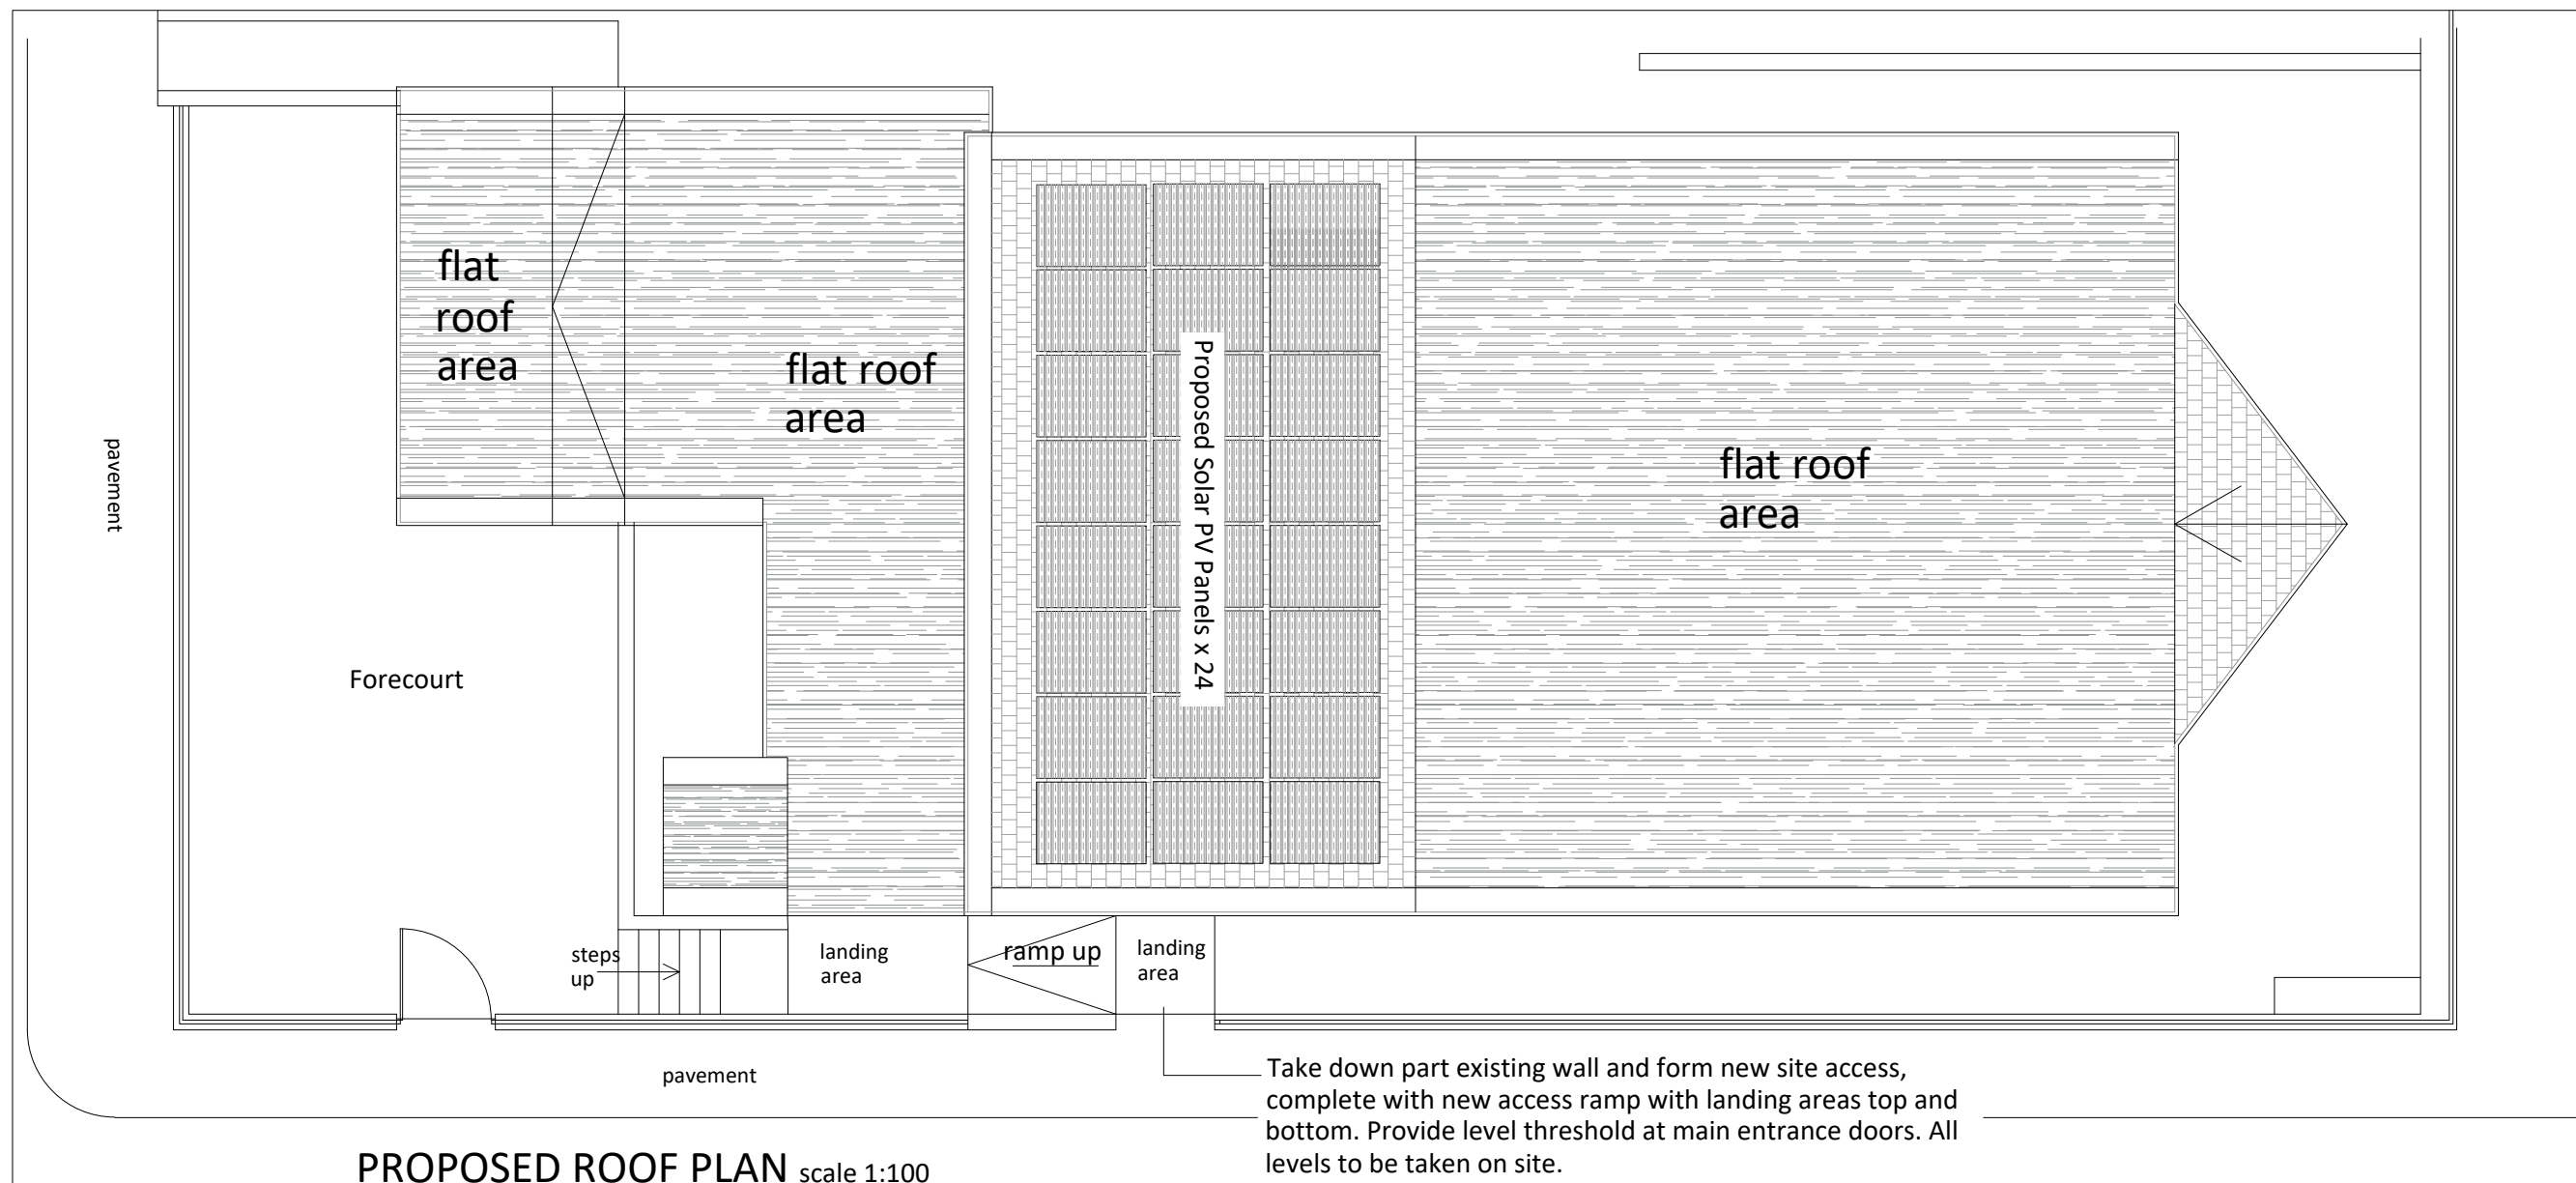

PROPOSED ROOF PLAN scale 1:100

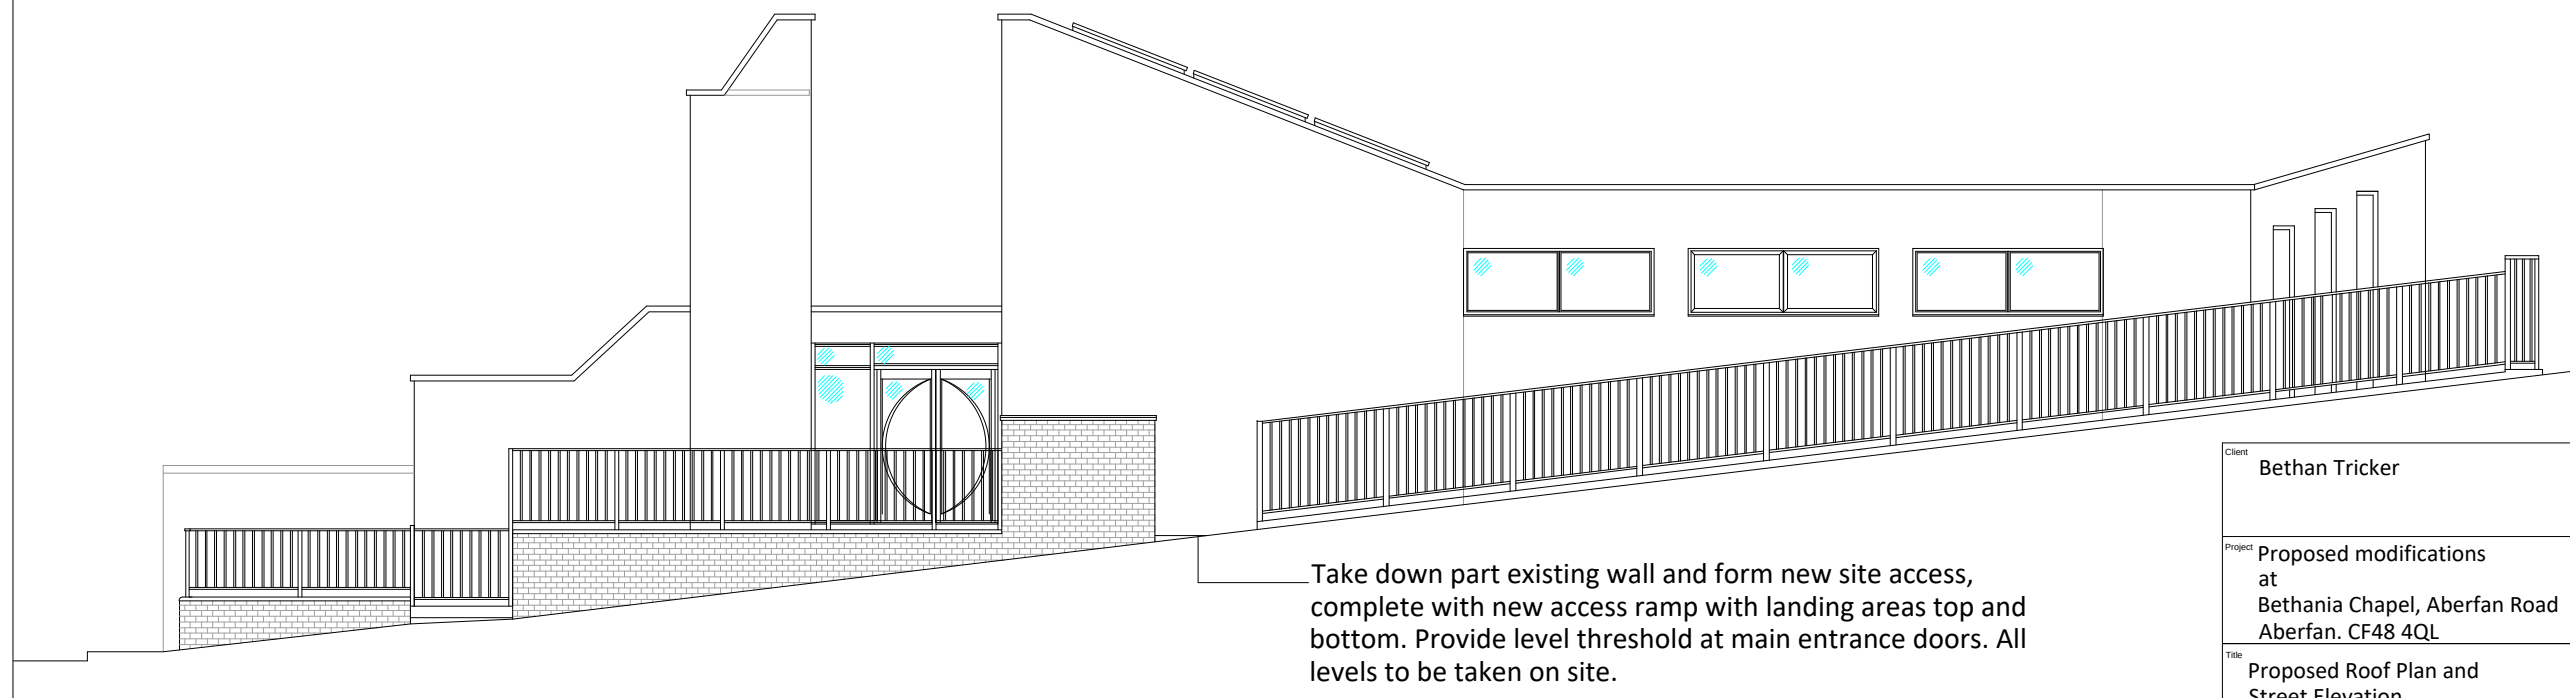

PROPOSED ROAD SIDE ELEVATION scale 1:100

Client Bethan Tricker		Revision	Date	Description
Project Proposed modifications at Bethania Chapel, Aberfan Road Aberfan. CF48 4QL		H. D. WILLIAMS Ltd. F.R.I.C.S. CHARTERED QUANTITY SURVEYOR MAINTFESURWR SIARTREDIG		
Title Proposed Roof Plan and Street Elevation		123, Trealar Road, Tonypandy, Mid Glam., CF40 2NP. Tel. (01443) 441078 Fax (01443) 434191 email: hdwilliams1@hotmail.co.uk		
Date March, 2023	Scale as noted at A3	 RICS the mark of property professionalism worldwide		
Drawing Number hdw/ph/bt.04	Job Ref.			
Revision				