






EXISTING FRONT ELEVATION
Scale 1:100





EXISTING REAR ELEVATION
Scale 1:100

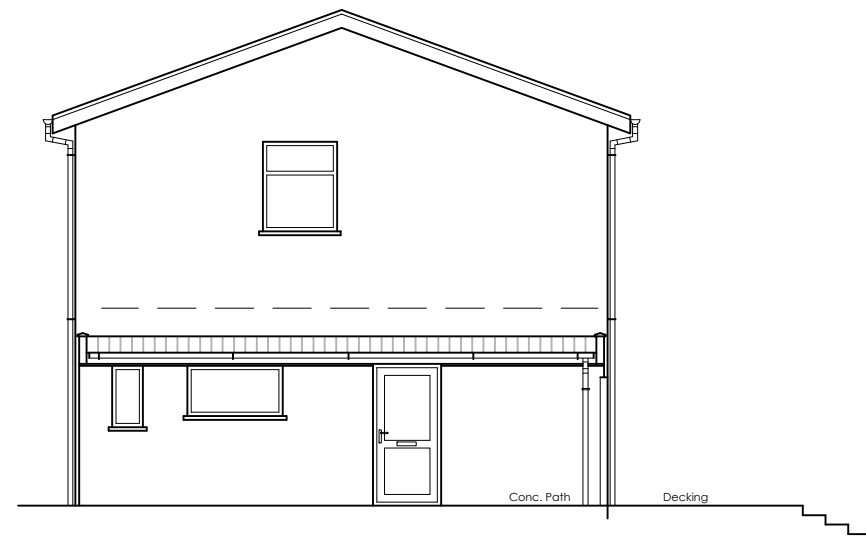


EXISTING SIDE ELEVATION
Scale 1:100

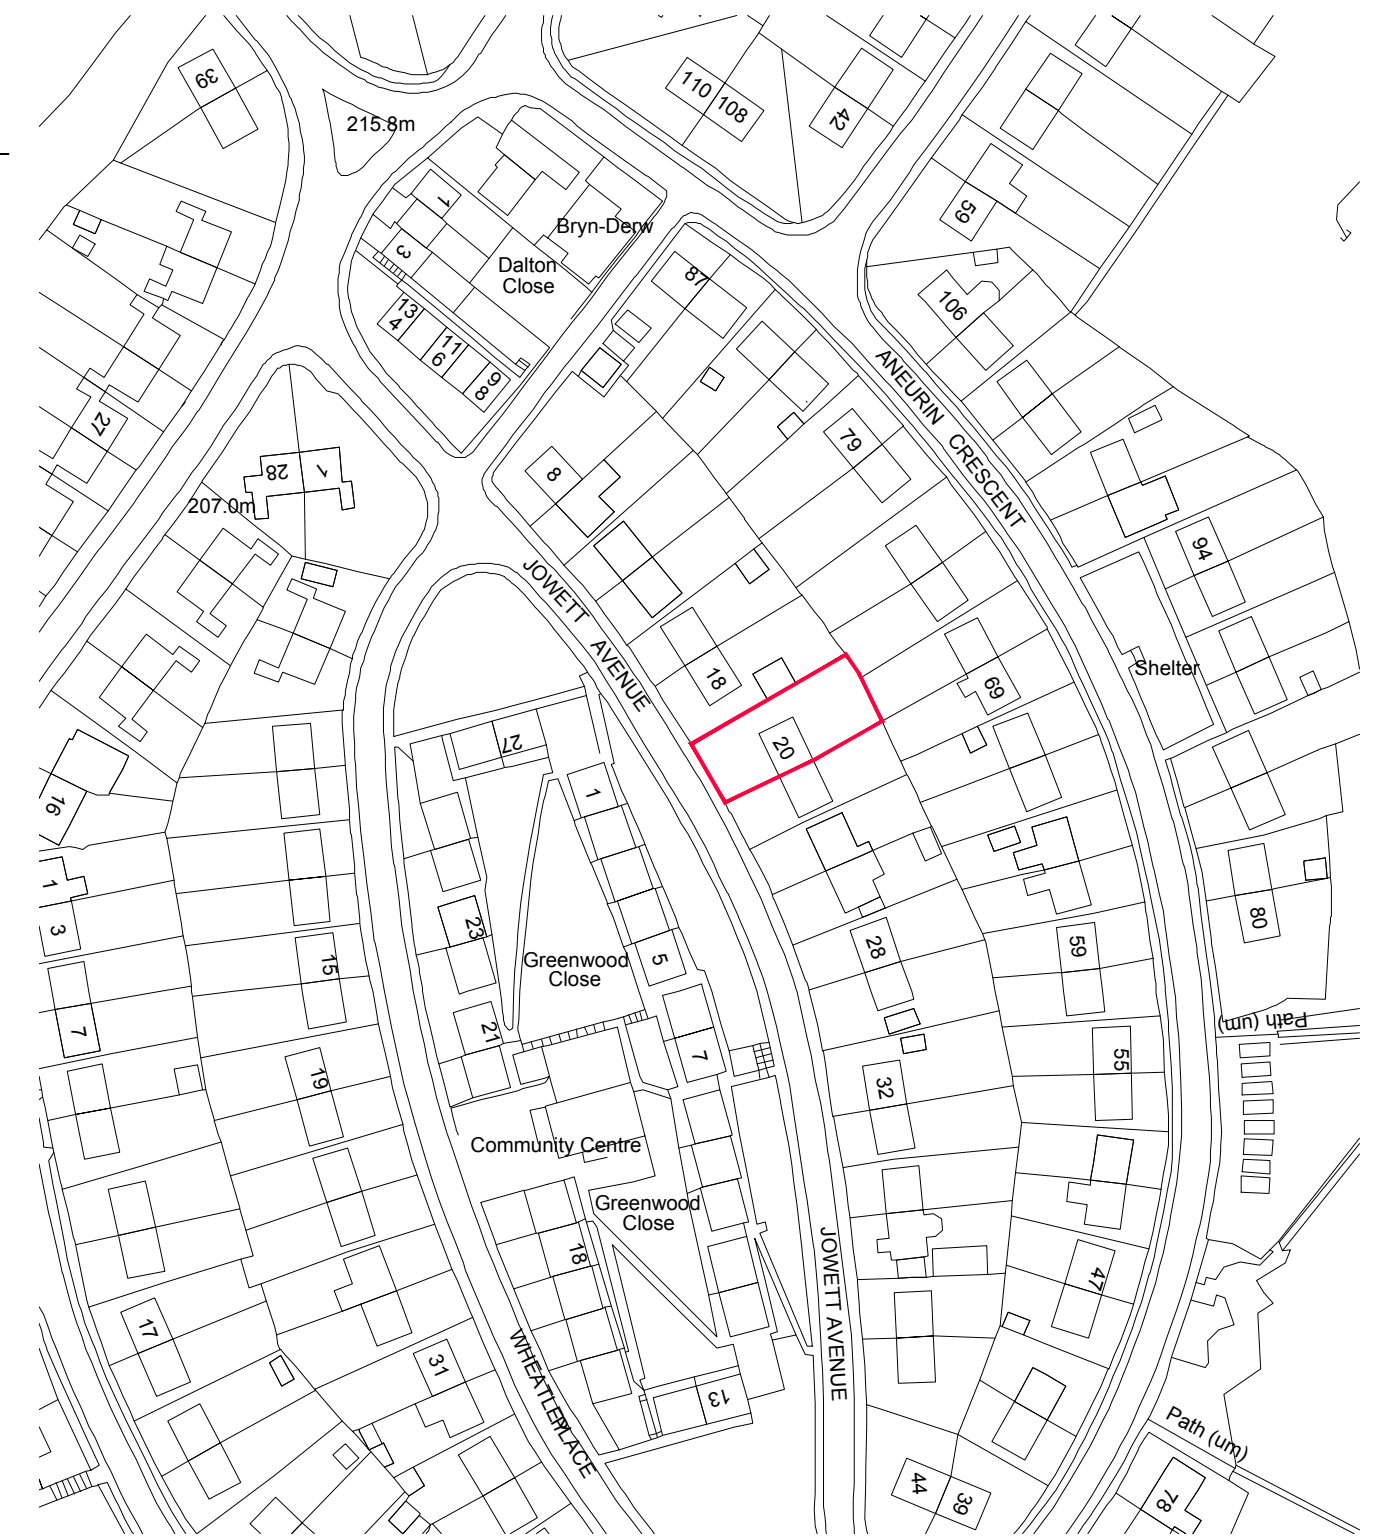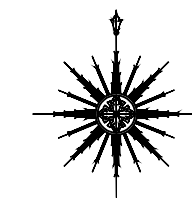


LOCATION PLAN
SCALE 1:1250

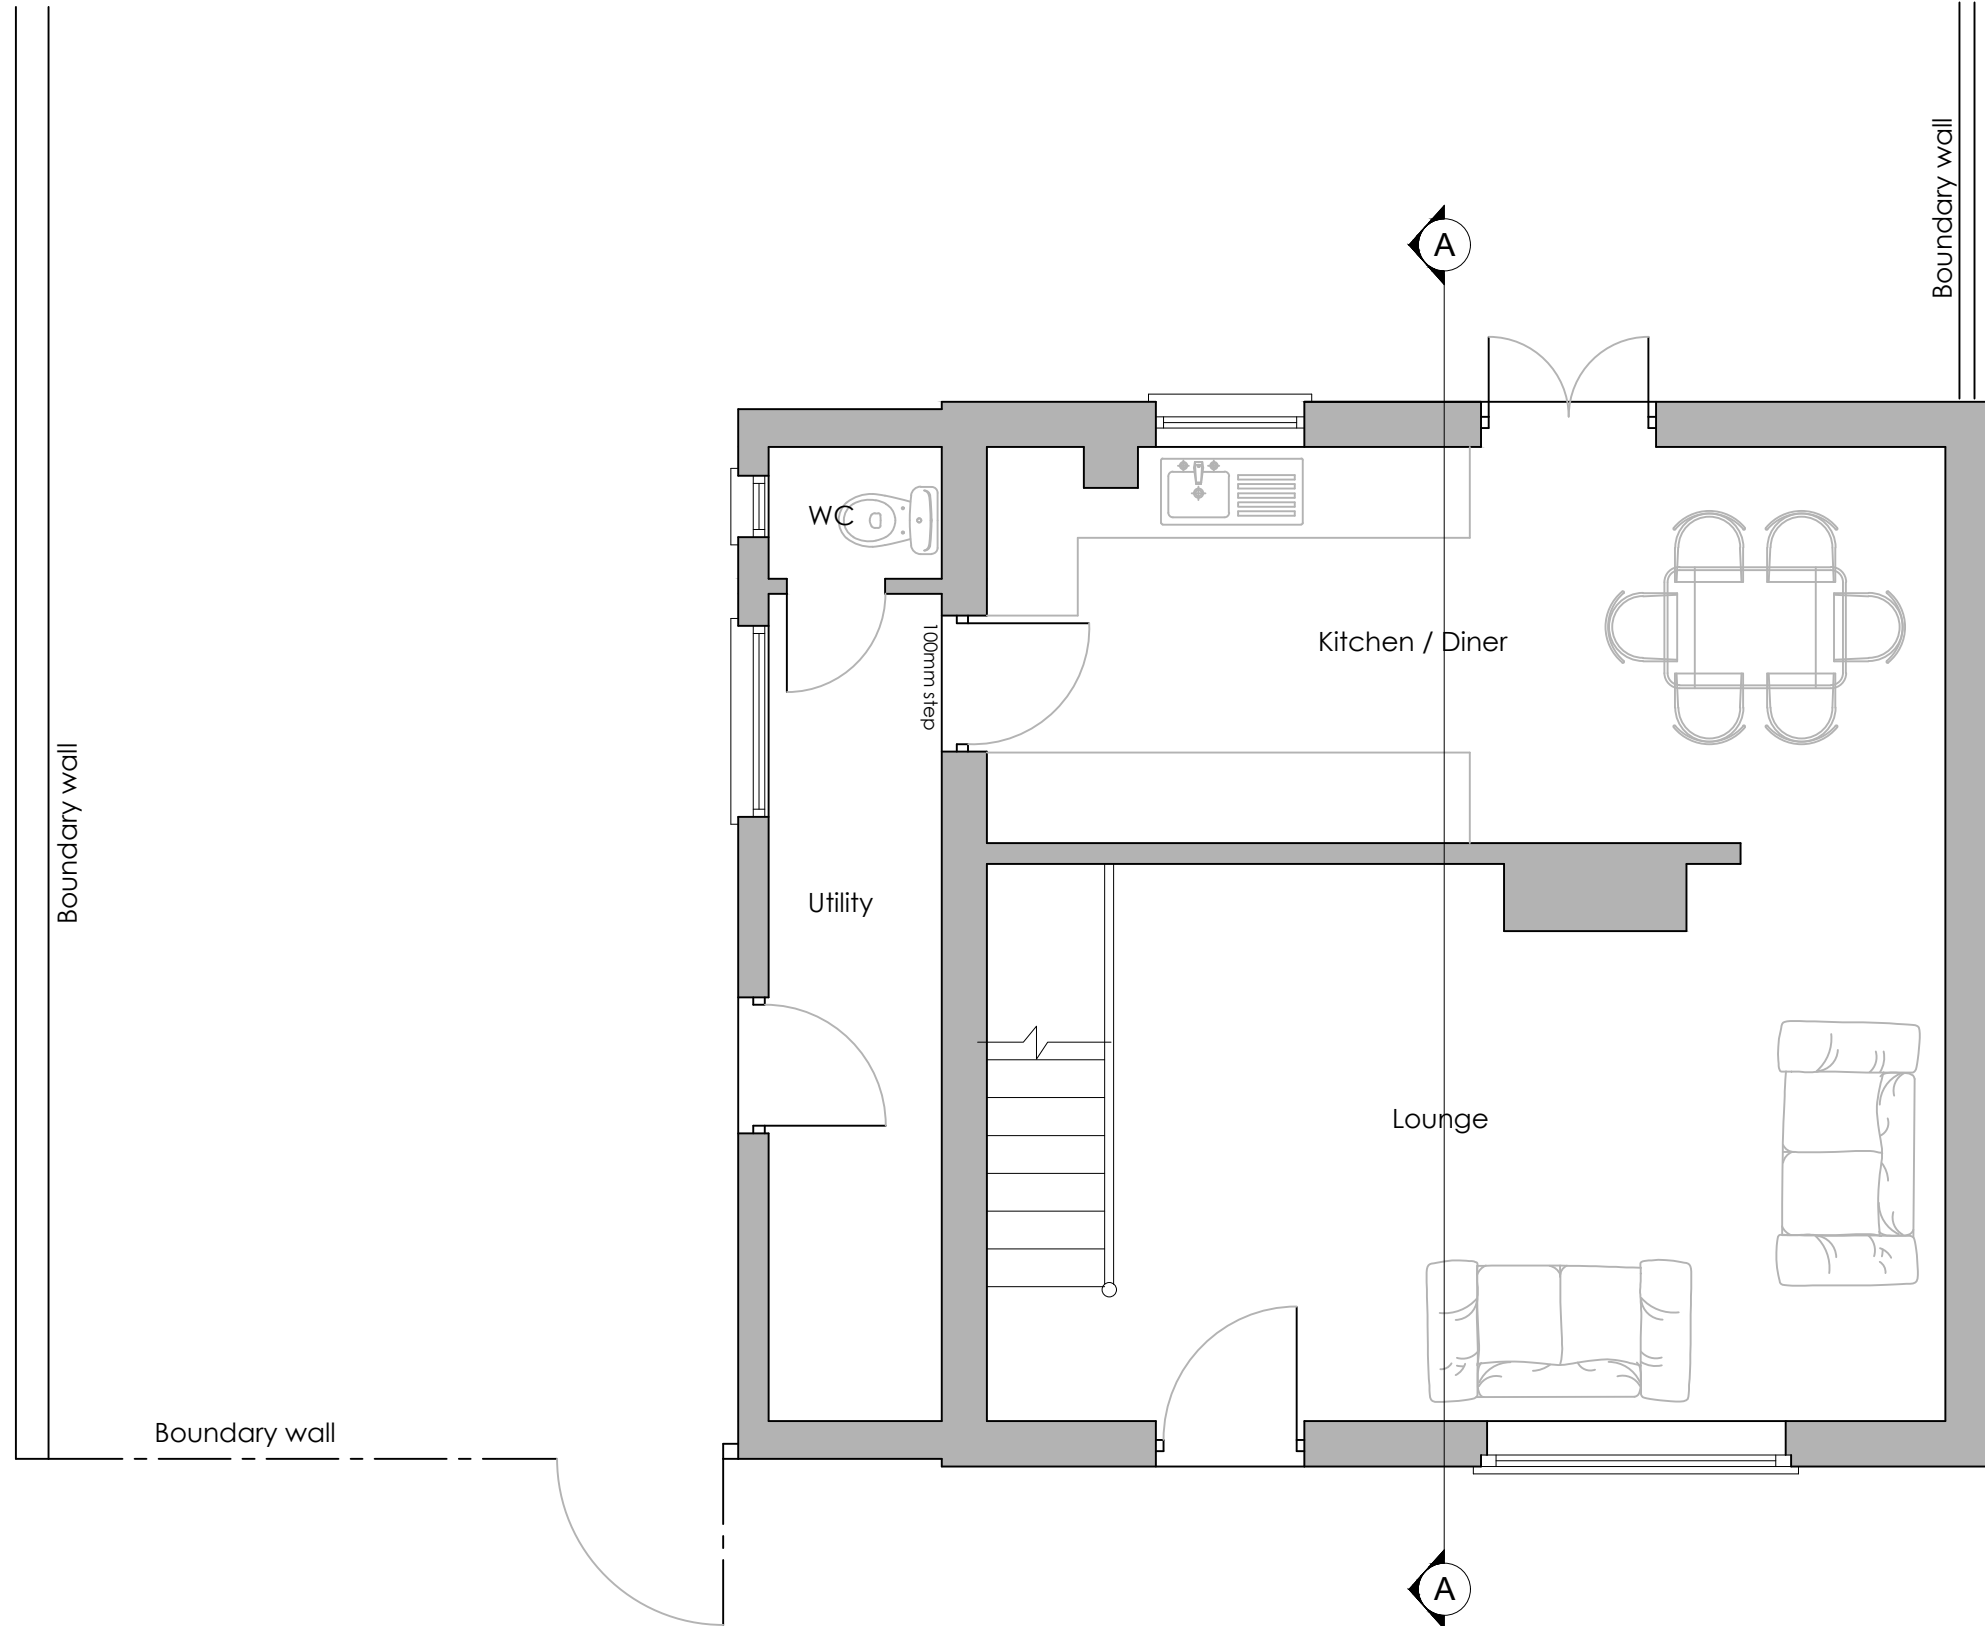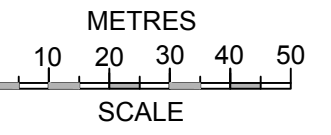

EXISTING GROUND FLOOR PLAN
SCALE 1:50

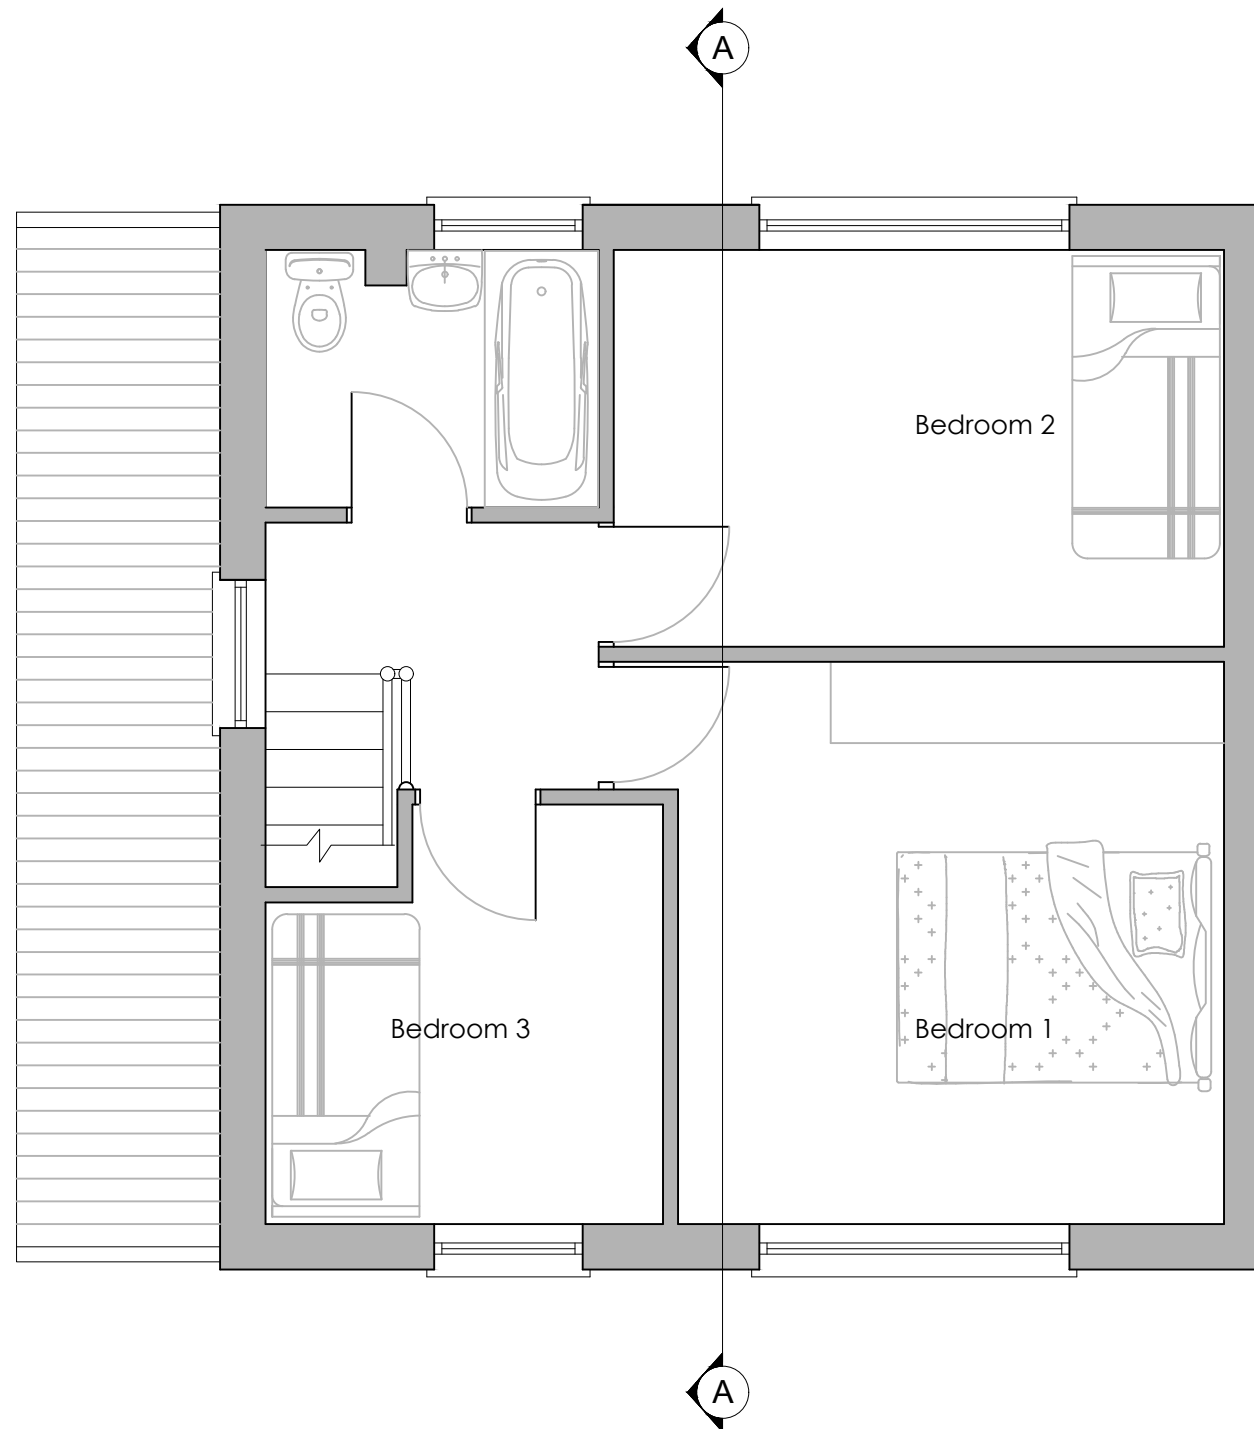

EXISTING FIRST FLOOR PLAN
SCALE 1:50

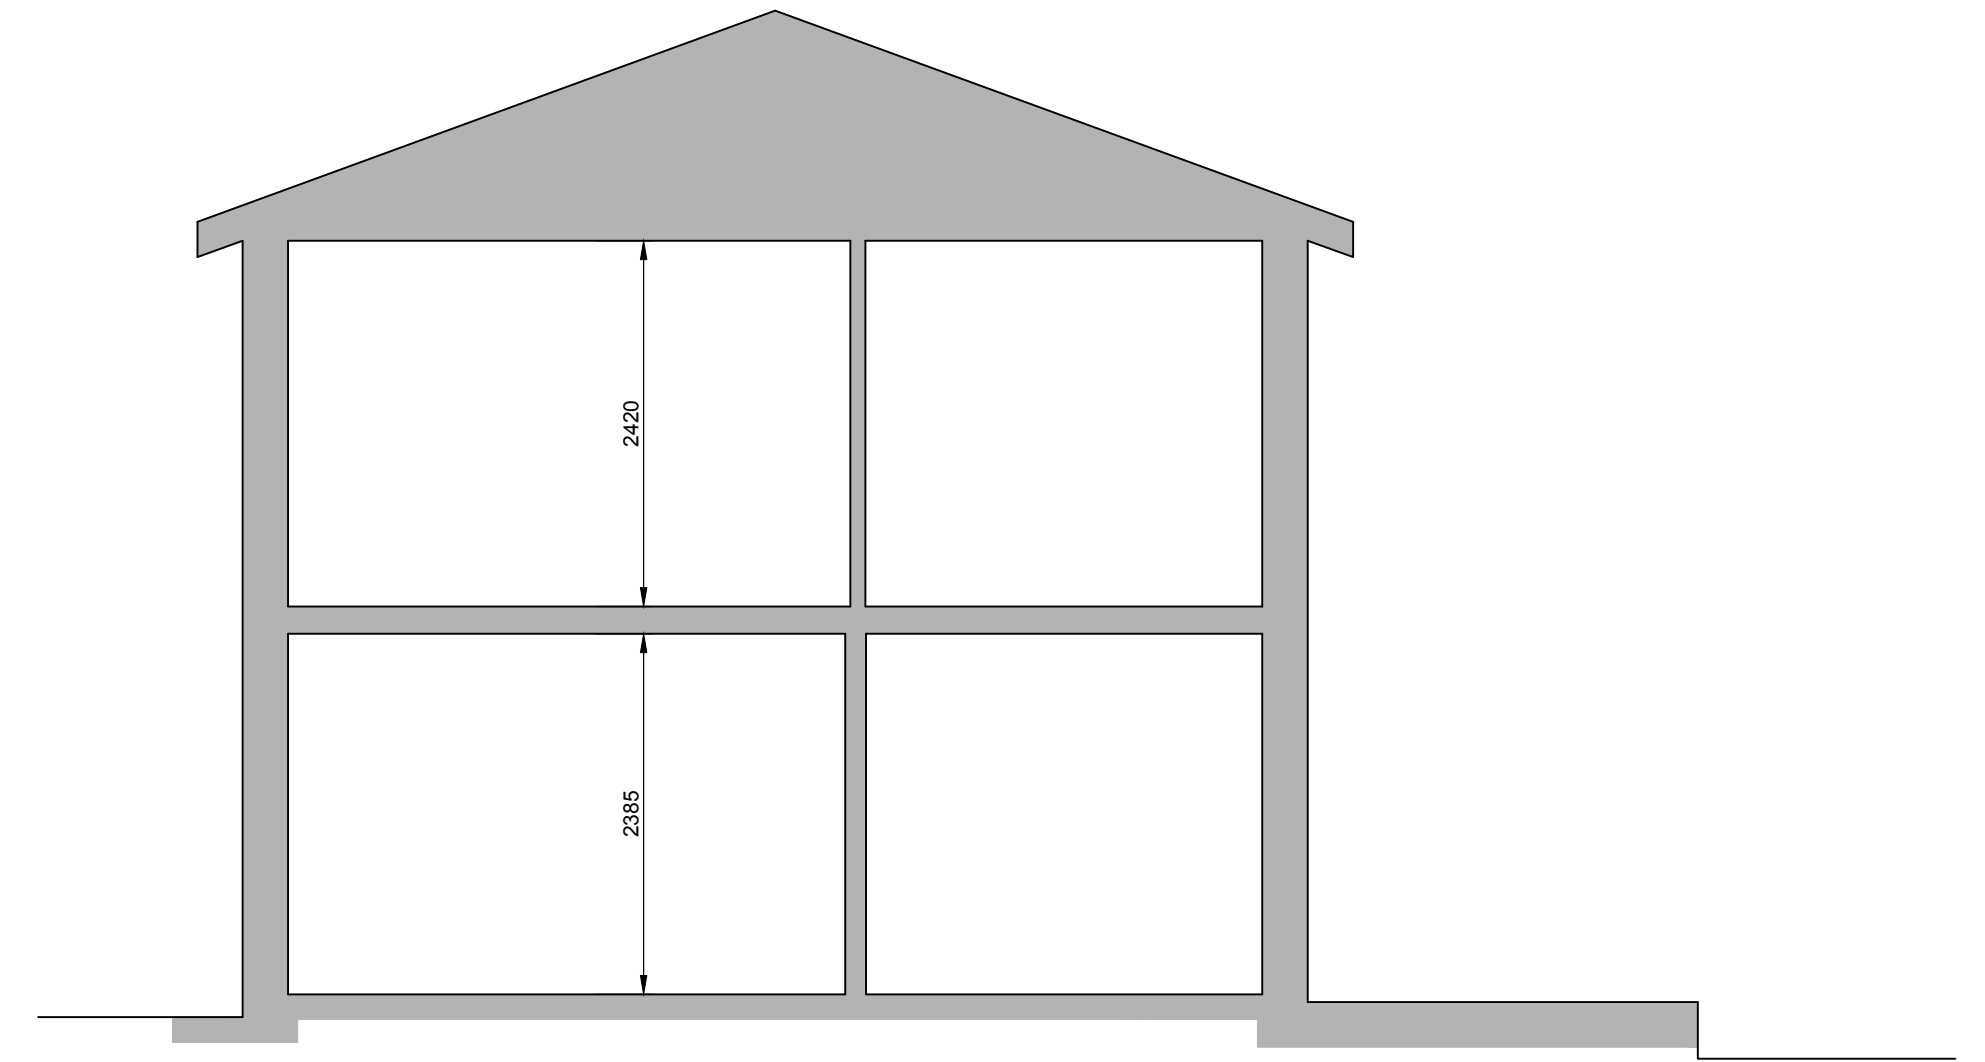

SECTION A-A
SCALE 1:50



20 Jowett Avenue
Merthyr Tydfil CF47 0SU

437-001
Layout Plans

Planning May '19 As shown SG
George & Co
1st Floor, Woodfred studio 62 High St, Merthyr Tydfil,
Mid Glamorgan, Wales, CF37 8DE.
Tel: 01555 588652
hello@georgeandco.studio
www.georgeandco.studio