


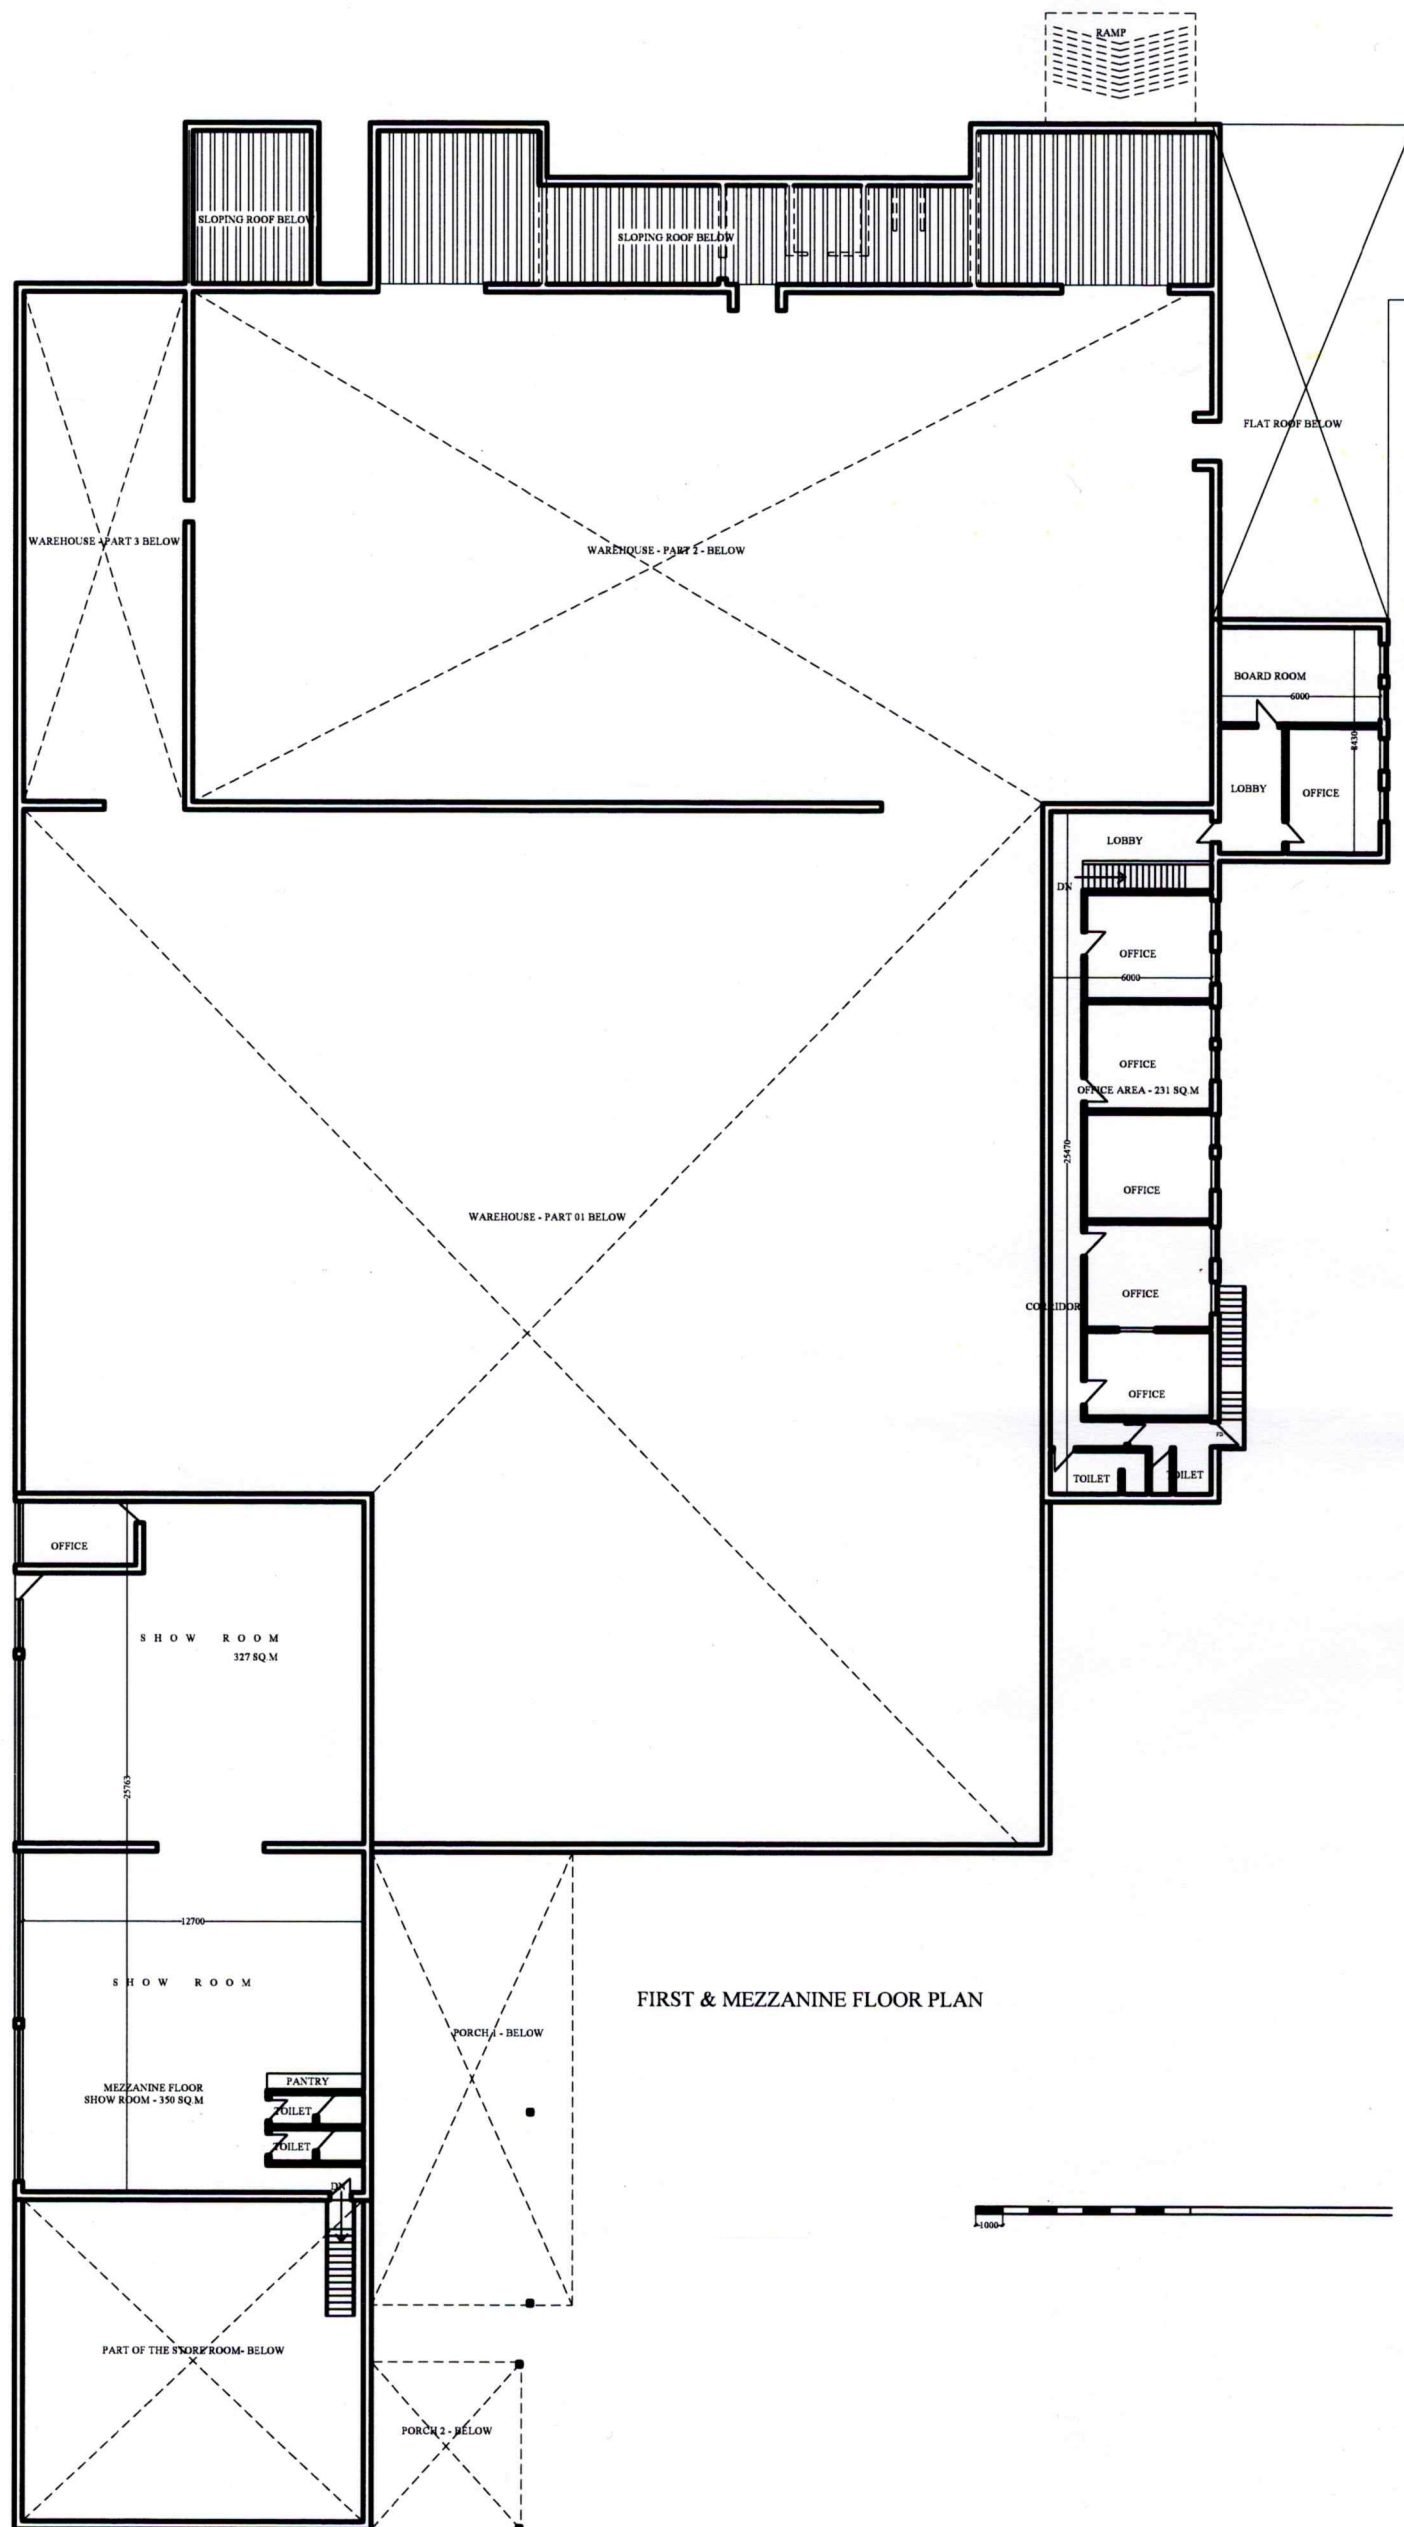

FIRST & MEZZANINE FLOOR PLAN

1:1000

Unit B, Dragon Parc B, Abercanaid, Wales, CF48 1YL

First Floor Plan

Scale 1:200 @ A2