

This drawing must not be scaled, only figured dimensions, levels etc., are to be used. Detail drawings and larger scale drawings take precedence over smaller scales. This drawing is copyright.

No.	Date
	Revision




Unit 5
Triangle Business Park
Pentrebach
Merthyr Tydfil
CF48 4TQ

TITLE
CYFARTHFA CASTLE
BOILER ROOM
EXISTING SOUTH-WEST
ELEVATION

Stage	PLANNING
Design	AR
Date	DEC22
Drawn	AR
Ch	-
Scale	A3@1:50

DRAWING NO.
2022-066; 001P

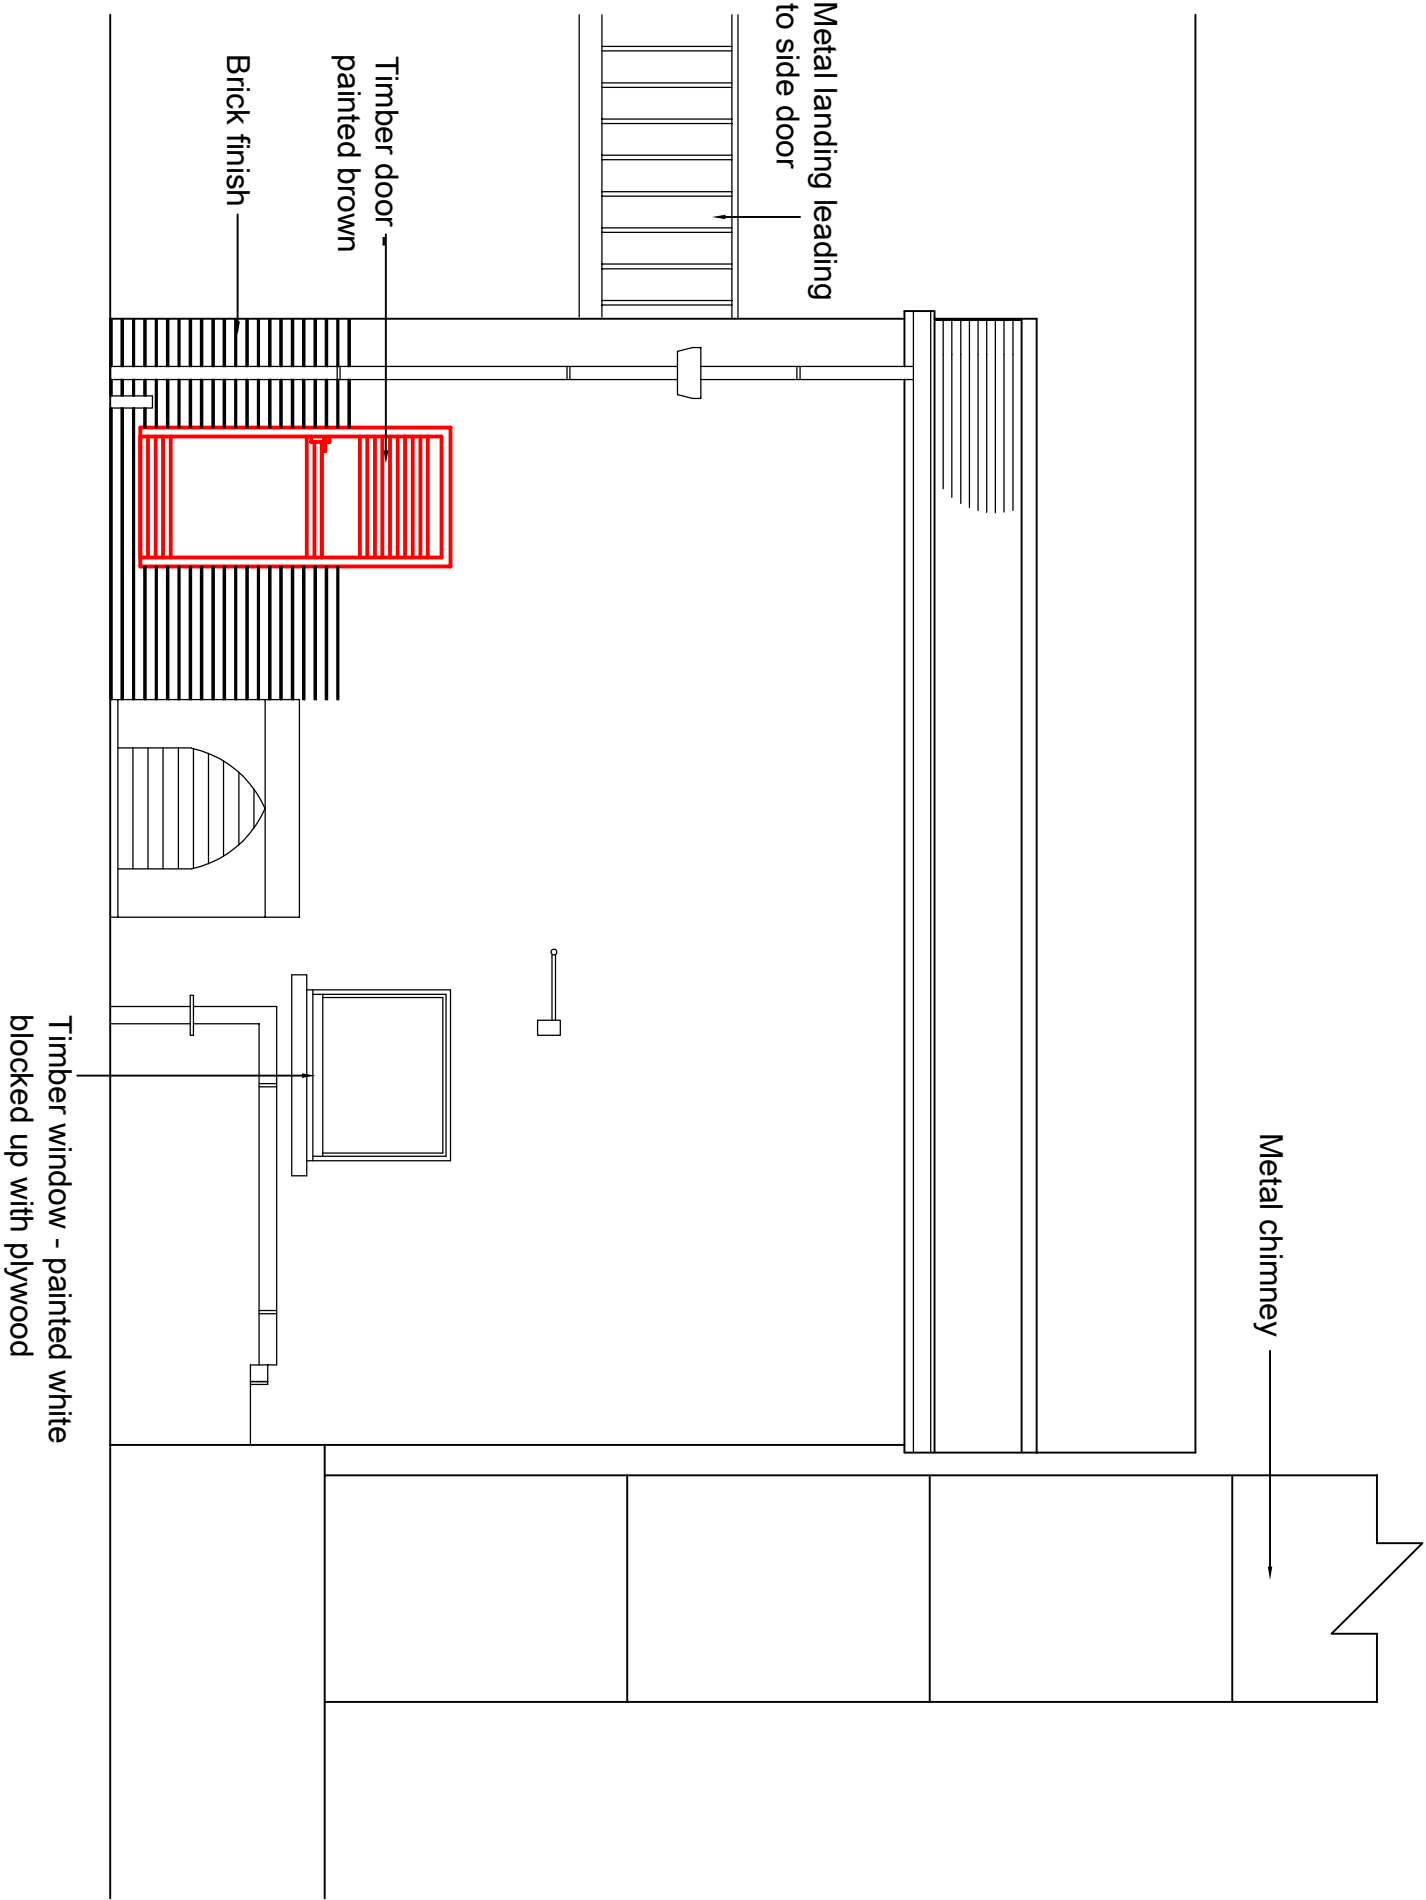

Existing Front Elevation, south-west of Boiler Room of Cyfarthfa Castle