
 
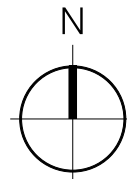


chf,spalerson
BK DRIVE THRU, MERTHYR TYDFIL
07/03/2026 12:28:22 P:\DGSN\1100011800-11899\11862-1-Sheets\Planning\11862-PL-L01.dgn

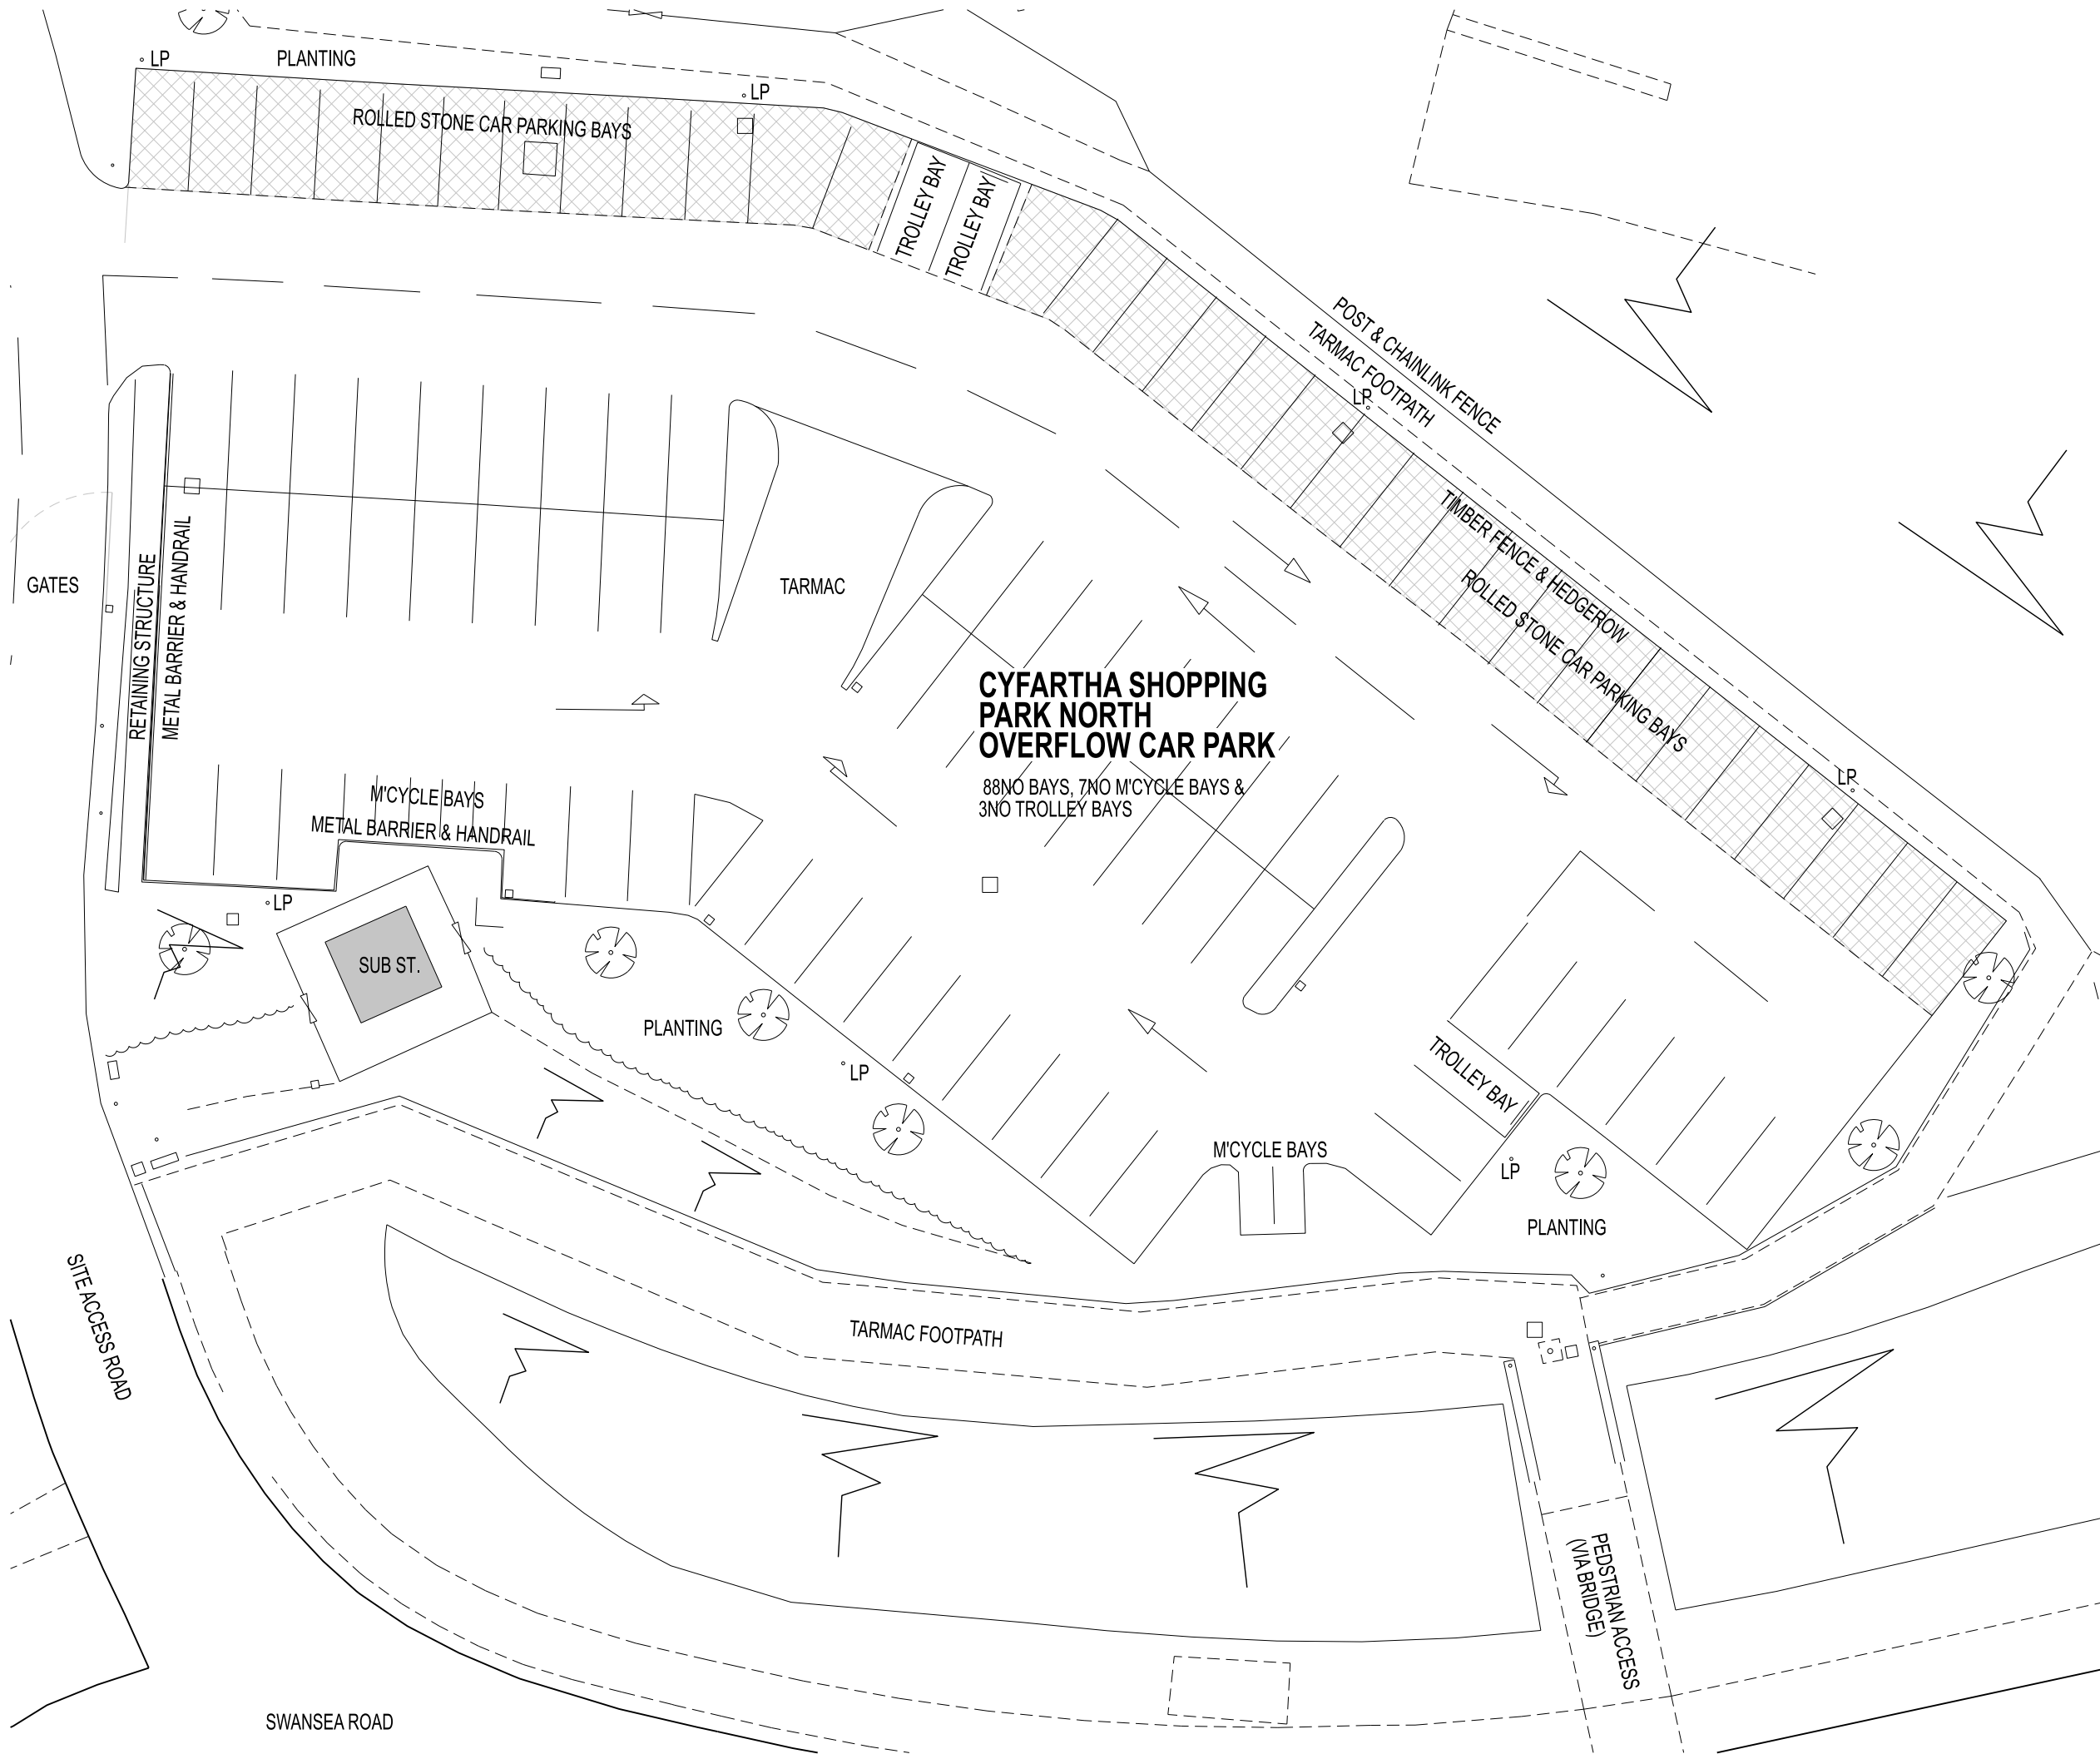

ORDNANCE SURVEY LICENCE

REPRODUCED FROM ORDNANCE SURVEY MASTERMAP DIGITAL DATA BY PERMISSION OF ORDNANCE SURVEY®, ON BEHALF OF HIS MAJESTY'S STATIONARY OFFICE. © CROWN COPYRIGHT AND DATABASE RIGHTS 2025. OS AC0000813445

NOTES

EXISTING SITE PLAN DERIVED FROM:

- ORDNANCE SURVEY DATA
- TOPOGRAPHICAL SURVEY PLAN REF 4390-01-A BY RAMOWSKI BANNER LTD, DATED NOV 2025.

REV.	DATE	NOTES	INIT.
------	------	-------	-------

CLIENT / PROJECT

BRITISH LAND

BURGER KING DT

MERTHYR TYDFIL

DRAWING TITLE

EXISTING SITE PLAN

STATUS

PLANNING

DATE	DRAWN	SCALE @ A3
MAR 2026	CMP	1:250

PROJECT NUMBER	UNIT / BLOCK	CI / SFB CODE	TYPE & NUMBER	REVISION LETTER
----------------	--------------	---------------	---------------	-----------------

DRAWING NO.	11862	PL	L01	-
-------------	-------	----	-----	---

Site Location Plans	L	GA Plans	P	Elevations	E
Sections	S	Details	D	Prefix: Colour	C

THE RATCLIFFE GROVES PARTNERSHIP

MANCHESTER
105 MANCHESTER ROAD
BURY LANCASHIRE BL9 0TD
T. 0161 797 6000 E. manchester@rgp.uk.com
www.rgp.uk.com

LONDON
19 BEDFORD ROW
LONDON WC1R 4EB
T. 020 7600 6666 E. london@rgp.uk.com

