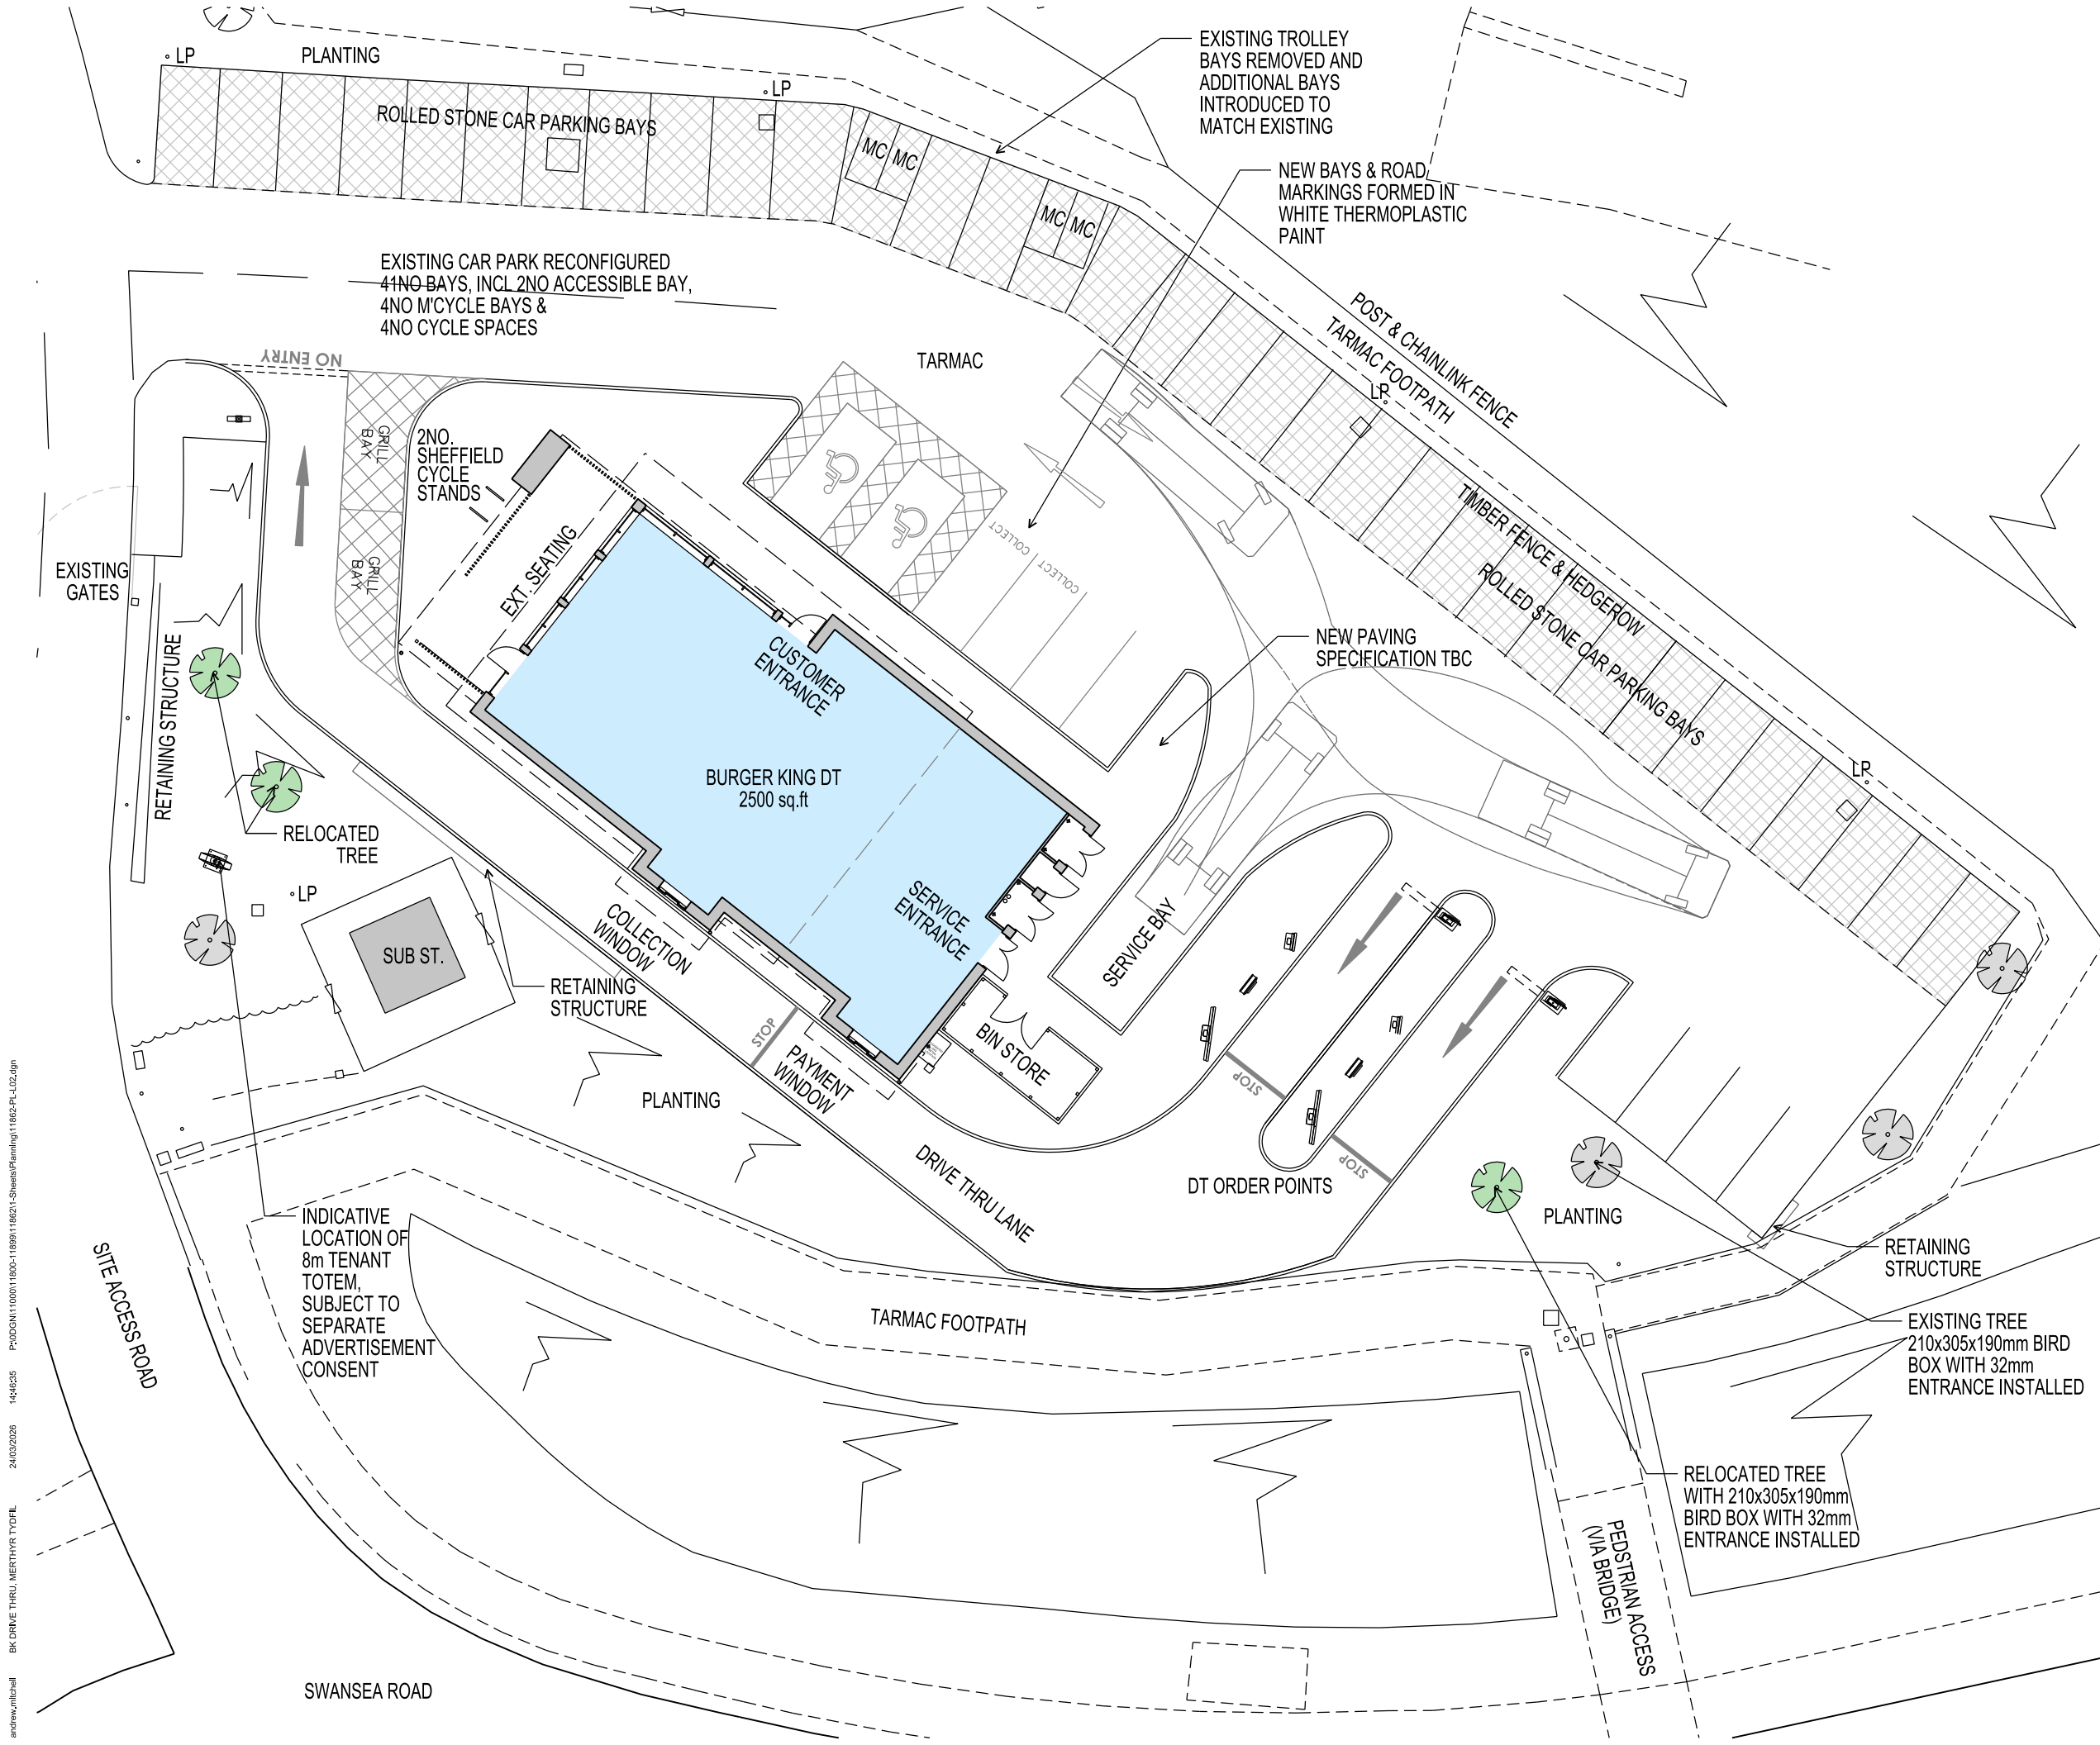


ORDNANCE SURVEY LICENCE

REPRODUCED FROM ORDNANCE SURVEY MASTERMAP DIGITAL DATA BY PERMISSION OF ORDNANCE SURVEY®, ON BEHALF OF HIS MAJESTY'S STATIONARY OFFICE. © CROWN COPYRIGHT AND DATABASE RIGHTS 2025. OS AC0000813445

REV.D 24.03.26	NOTE UPDATED	AM
REV.C 23.03.26	UPDATED TO CLIENT COMMENTS	RG
REV.B 20.03.26	DRAWING UPDATED	AM
REV.A 16.03.26	UPDATED TO CLIENT COMMENTS	RG
REV.	DATE	NOTES
		INIT.

CLIENT / PROJECT

BRITISH LAND

BURGER KING DT

MERTHYR TYDFIL

DRAWING TITLE

PROPOSED SITE PLAN

STATUS				
PLANNING				
DATE	DRAWN	SCALE @ A3		
MAR 2026	CMP	1:250		
PROJECT NUMBER	UNIT / BLOCK	CI / SFB CODE	TYPE & NUMBER	REVISION LETTER
DRAWING NO.				
11862	PL	L02	D	
Site Location Plans	L	GA Plans	P	Elevations
Sections	S	Details	D	Prefix: Colour

THE RATCLIFFE GROVES PARTNERSHIP

MANCHESTER
105 MANCHESTER ROAD
BURY LANCASHIRE BL9 0TD
T. 0161 797 6000 E. manchester@rgp.uk.com
www.rgp.uk.com

LONDON
19 BEDFORD ROW
LONDON WC1R 4EB
T. 020 7600 6666 E. london@rgp.uk.com



24/02/2026 14:46:35 P:\000\11000\11800-11899\11821\1-Shed\Planning\11862-PL-L02.dgn andrew.mitchell BK DRIVE THRU, MERTHYR TYDFIL