
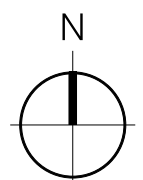


23/03/2026 12:56:22 P:\000\11000\11800-11899\11892-1-Sheets\Planning\11892-PL-L03.dgn rebecca.griffiths

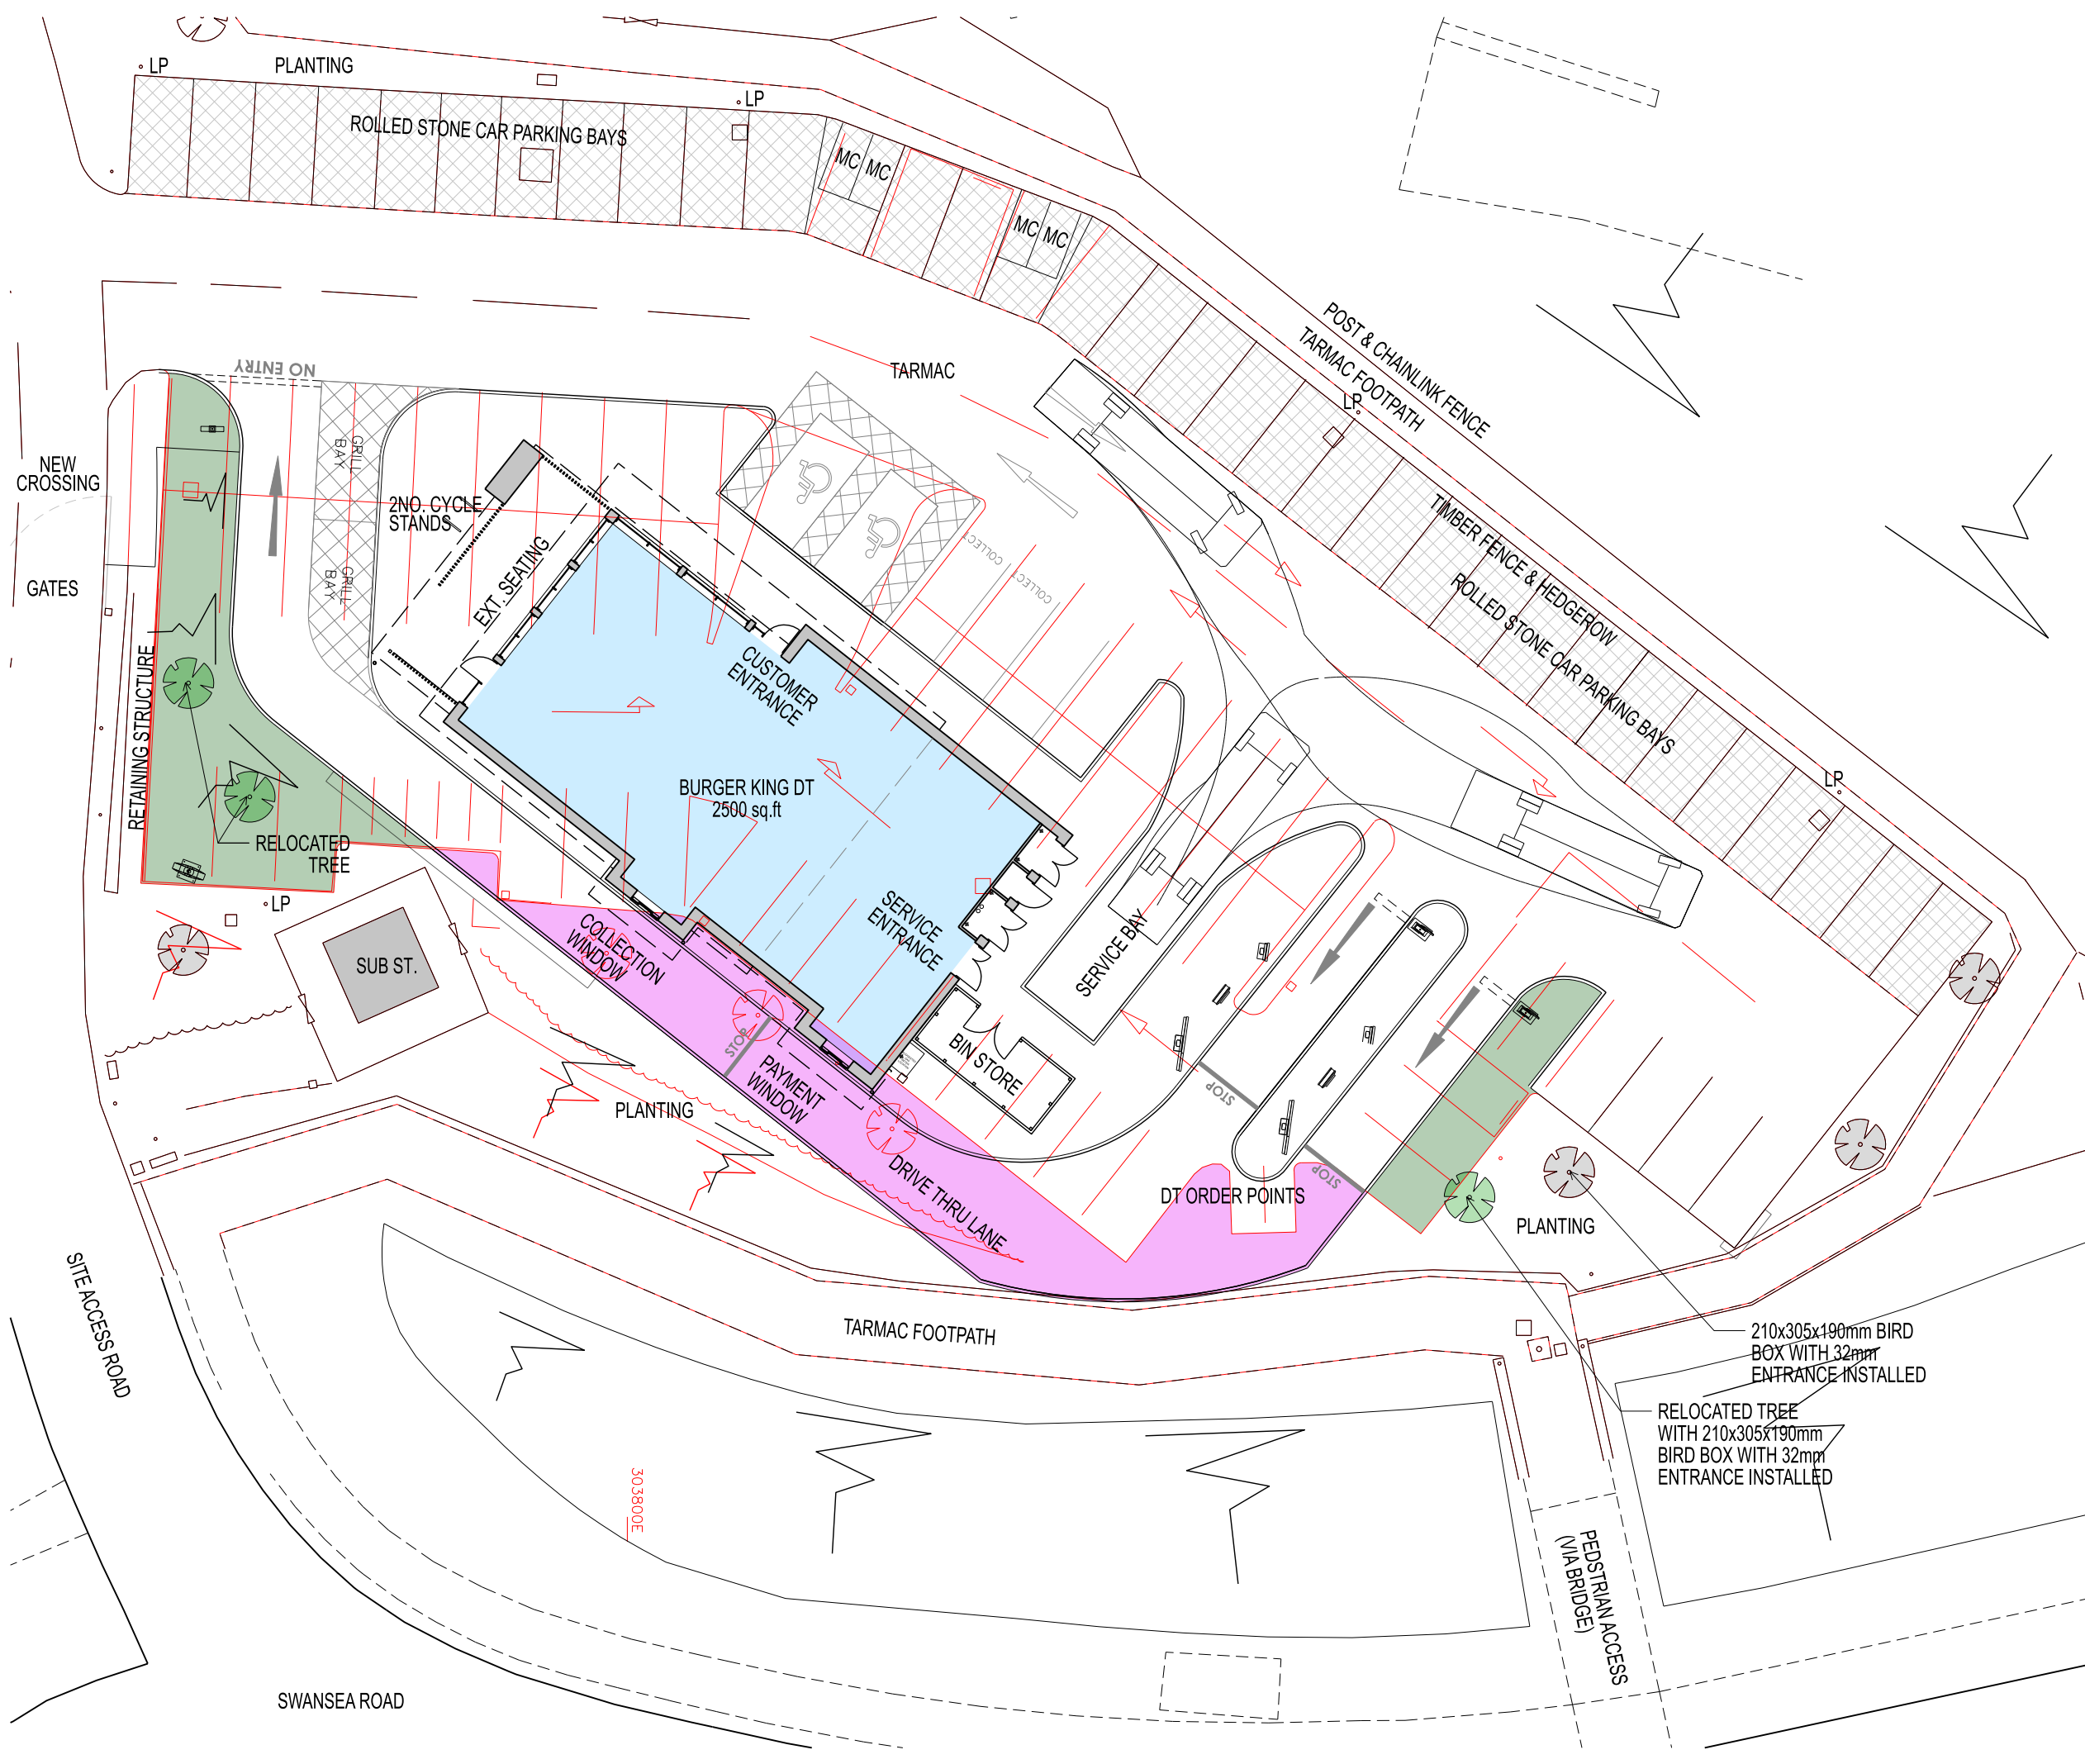

SCALE 1:250
0m 2.5 5 7.5 10 12.5 15

ORDNANCE SURVEY LICENCE
REPRODUCED FROM ORDNANCE SURVEY MASTERMAP DIGITAL DATA BY PERMISSION OF ORDNANCE SURVEY®, ON BEHALF OF HIS MAJESTY'S STATIONARY OFFICE. © CROWN COPYRIGHT AND DATABASE RIGHTS 2025. OS AC0000813445

- LEGEND
- EXISTING SITE PLAN
 - EXISTING LANDSCAPING REMOVED (136.9 sq.m)
 - NEW LANDSCAPING (125.2 sq.m)

REV.B 23.03.26	UPDATED TO CLIENT COMMENTS	RG
REV.A 16.03.26	UPDATED TO CLIENT COMMENTS	RG
REV. DATE	NOTES	INIT.

CLIENT / PROJECT
BRITISH LAND
BURGER KING DT
MERTHYR TYDFIL
DRAWING TITLE
EXISTING & PROPOSED LANDSCAPING

STATUS				
PLANNING				
DATE	DRAWN	SCALE @ A3		
10/03/26	AM	1:250		
PROJECT NUMBER	UNIT / BLOCK	CI / SFB CODE	TYPE & NUMBER	REVISION LETTER
DRAWING NO.				
11862	PL	L03	B	
Site Location Plans	L	GA Plans	P	Elevations
Sections	S	Details	D	Prefix: Colour

THE RATCLIFFE GROVES PARTNERSHIP
MANCHESTER
105 MANCHESTER ROAD
BURY LANCASHIRE BL9 0TD
T. 0161 797 6000 E. manchester@rgp.uk.com
www.rgp.uk.com

LONDON
19 BEDFORD ROW
LONDON WC1R 4EB
T. 020 7600 6666 E. london@rgp.uk.com

