
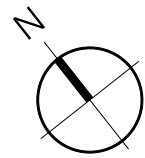


23/03/2026 15:25:54 P:\0000\11000\11800-11899\11862-1-Sheets\Planning\11862-PL-P02.dgn rebecca.griffiths

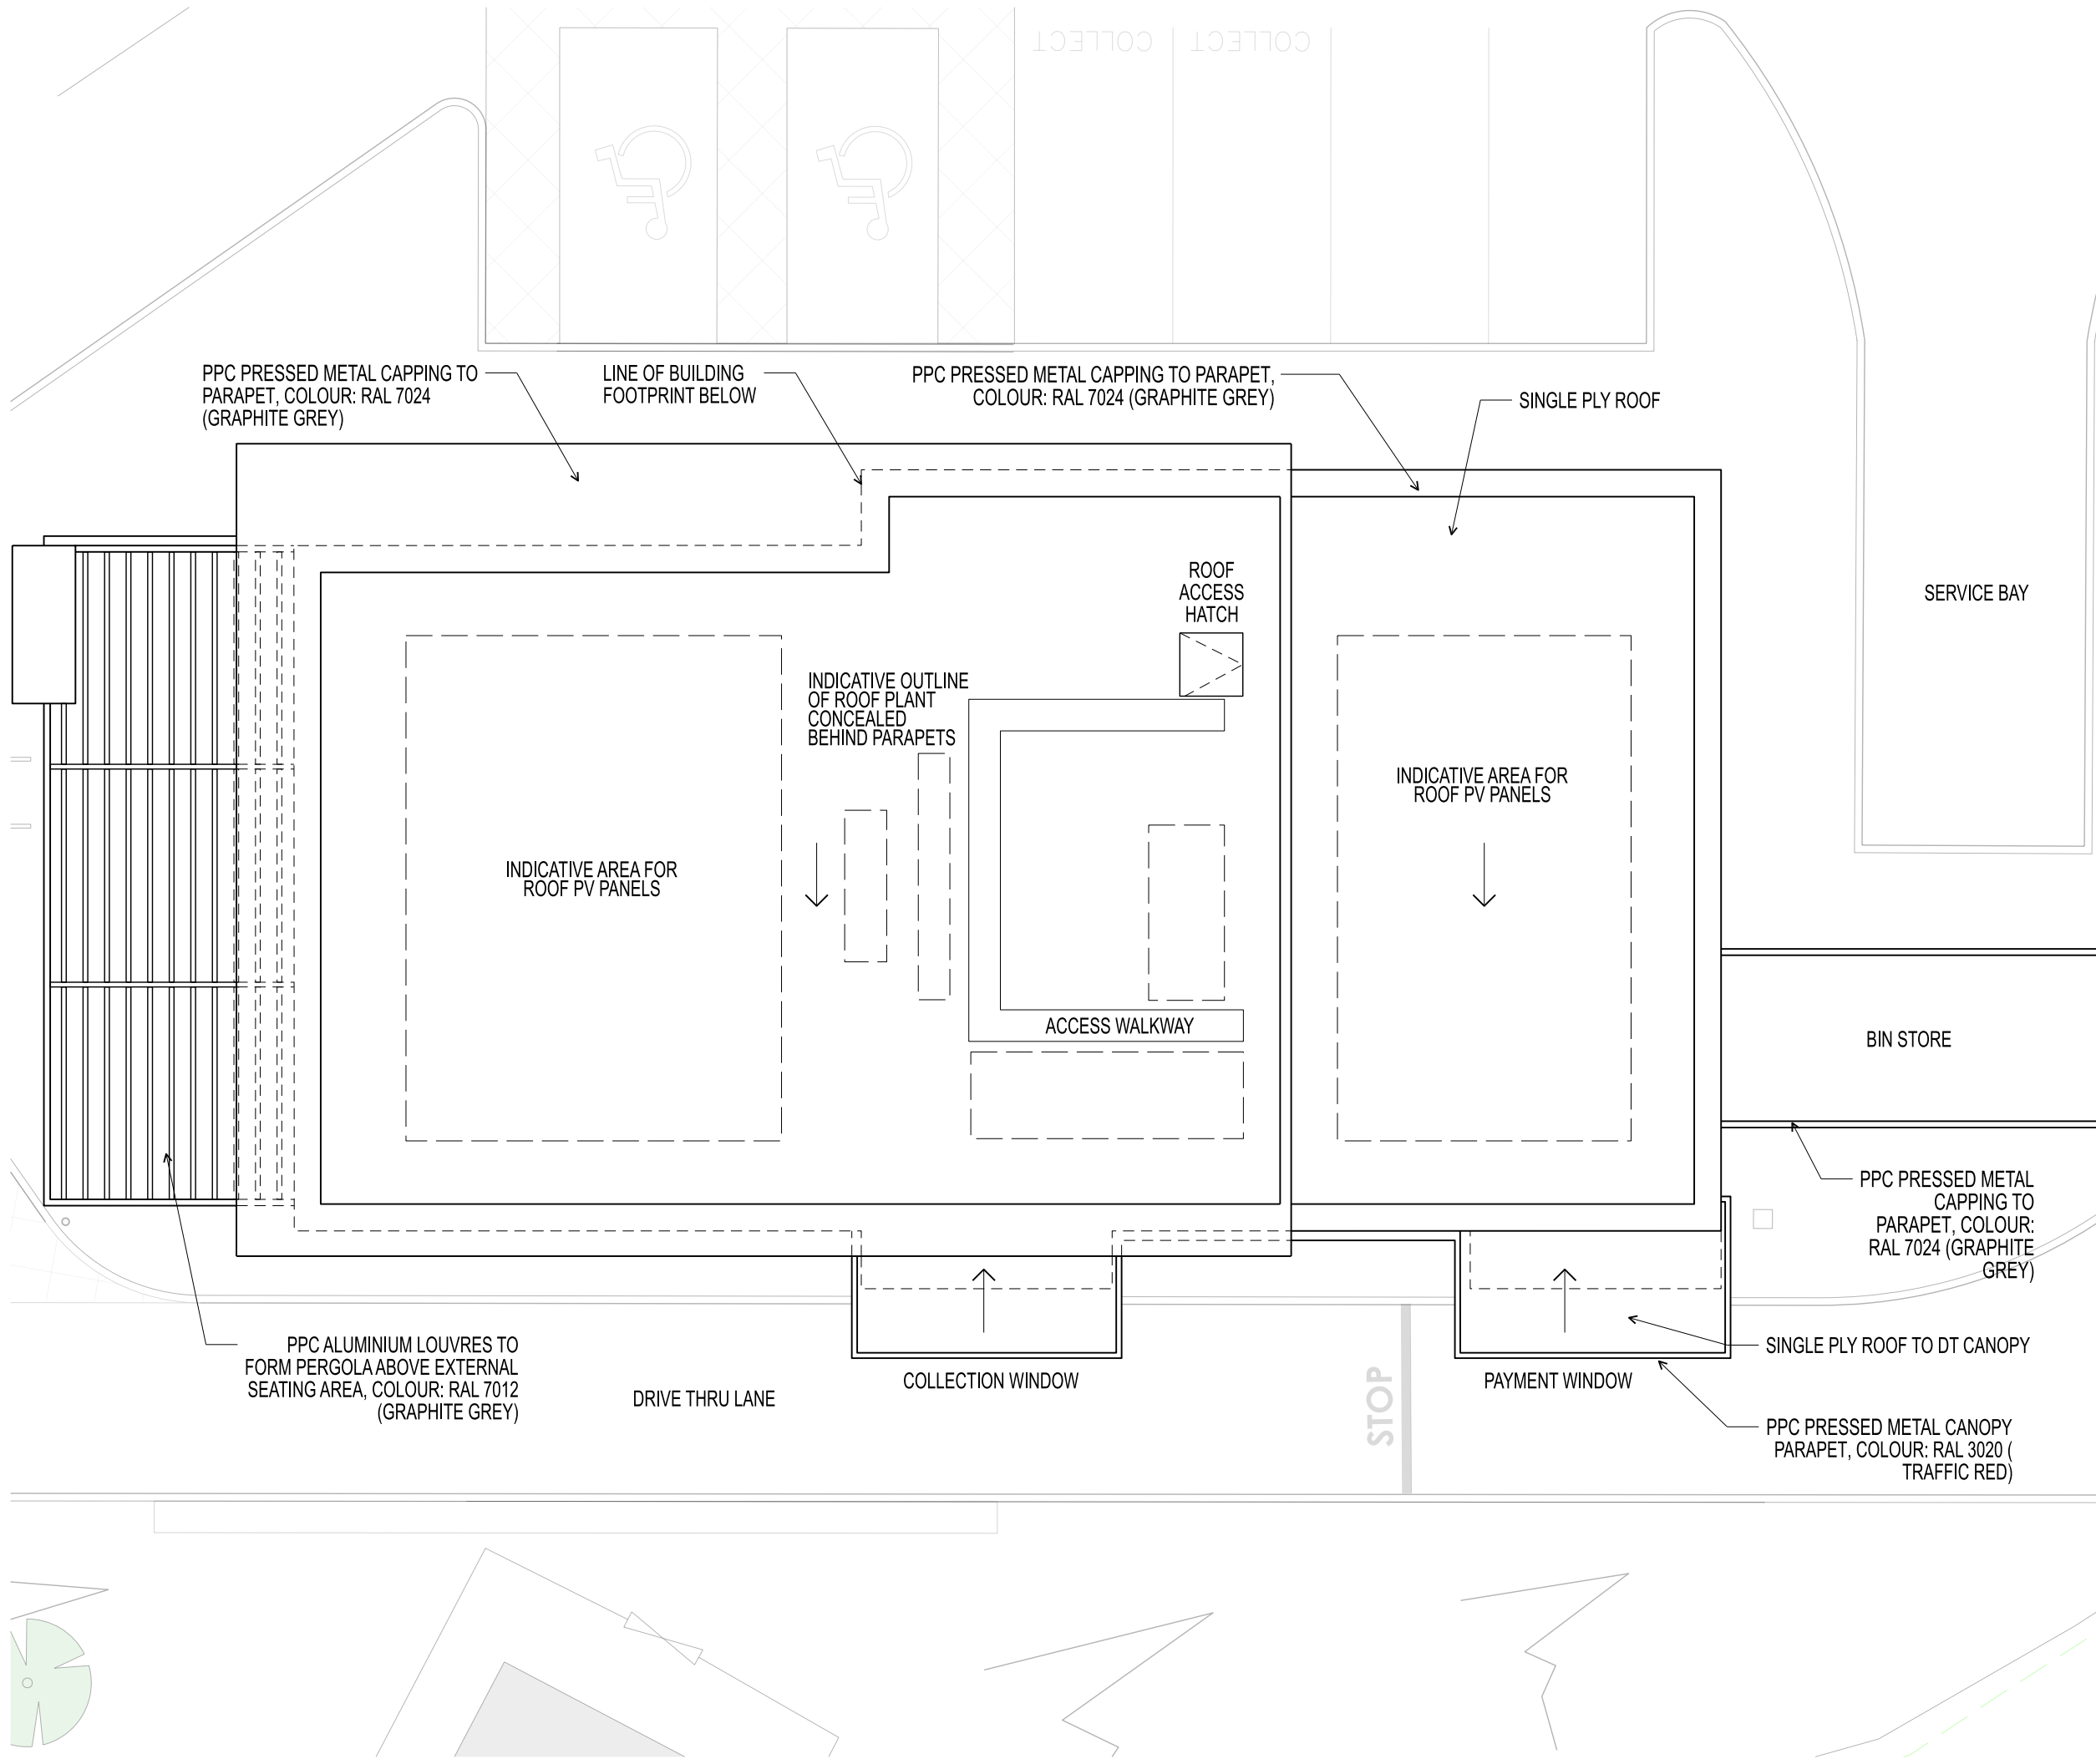

SCALE 1:100
0m 1 2 3 4 5 6

ORDNANCE SURVEY LICENCE
REPRODUCED FROM ORDNANCE SURVEY MASTERMAP DIGITAL DATA BY PERMISSION OF ORDNANCE SURVEY®, ON BEHALF OF HIS MAJESTY'S STATIONARY OFFICE. © CROWN COPYRIGHT AND DATABASE RIGHTS 2025. OS AC0000813445

NOTES
PROPOSED SITE PLAN DERIVED FROM:
• ORDNANCE SURVEY DATA
• TOPOGRAPHICAL SURVEY PLAN REF 4390-01-A BY RAMOWSKI BANNER LTD, DATED NOV 2025.
• HDG PLAN '0332/001/-, SITE LAYOUT' DATED 18.03.2024

REV.B 23.03.26 UPDATED TO CLIENT COMMENTS	RG
REV.A 16.03.26 UPDATED TO CLIENT COMMENTS	RG
REV. DATE NOTES	INIT.

CLIENT / PROJECT
BRITISH LAND
BURGER KING DT
MERTHYR TYDFIL
DRAWING TITLE
PROPOSED ROOF PLAN

STATUS
PLANNING

DATE	DRAWN	SCALE @ A3
MAR 2026	CMP	1:100

PROJECT NUMBER	UNIT / BLOCK	CI / SFB CODE	TYPE & NUMBER	REVISION LETTER
----------------	--------------	---------------	---------------	-----------------

DRAWING NO.
11862 PL P02 B

Site Location Plans	L	GA Plans	P	Elevations	E
Sections	S	Details	D	Prefix: Colour	C

THE RATCLIFFE GROVES PARTNERSHIP
MANCHESTER
105 MANCHESTER ROAD
BURY LANCASHIRE BL9 0TD
T. 0161 797 6000 E. manchester@rgp.uk.com
www.rgp.uk.com

LONDON
19 BEDFORD ROW
LONDON WC1R 4EB
T. 020 7600 6666 E. london@rgp.uk.com

