



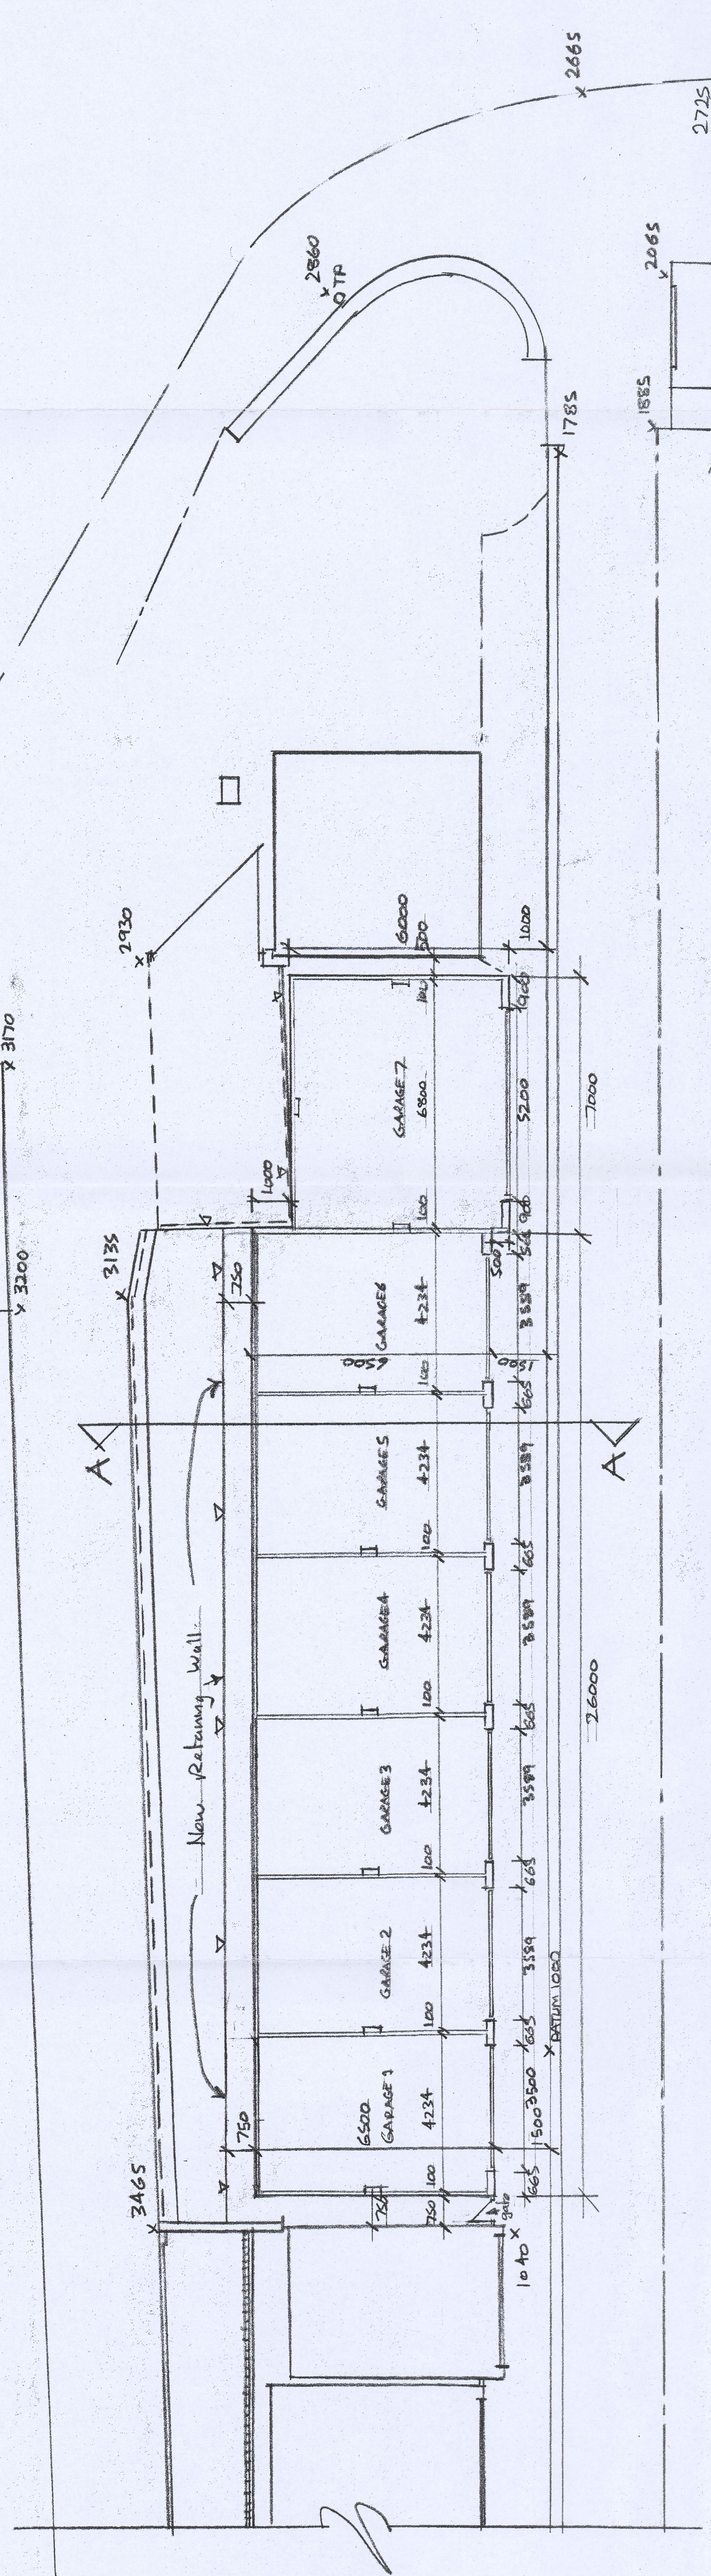


PROPOSED SITE LAYOUT

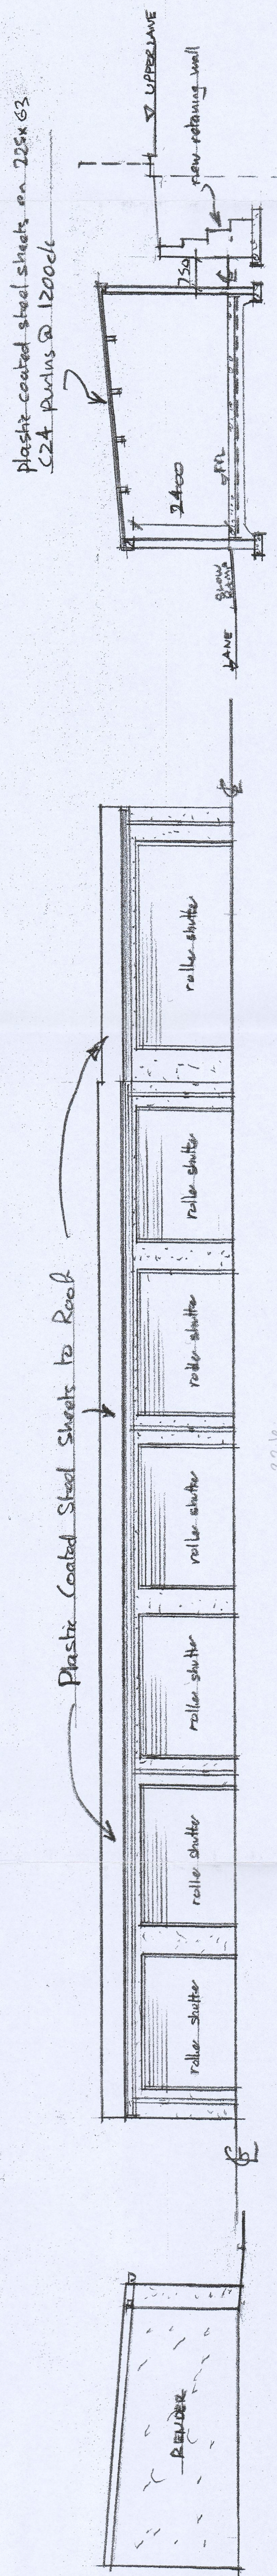

PROPOSED SIDE ELEVATION

PROPOSED FRONT ELEVATION

SECTION A-A

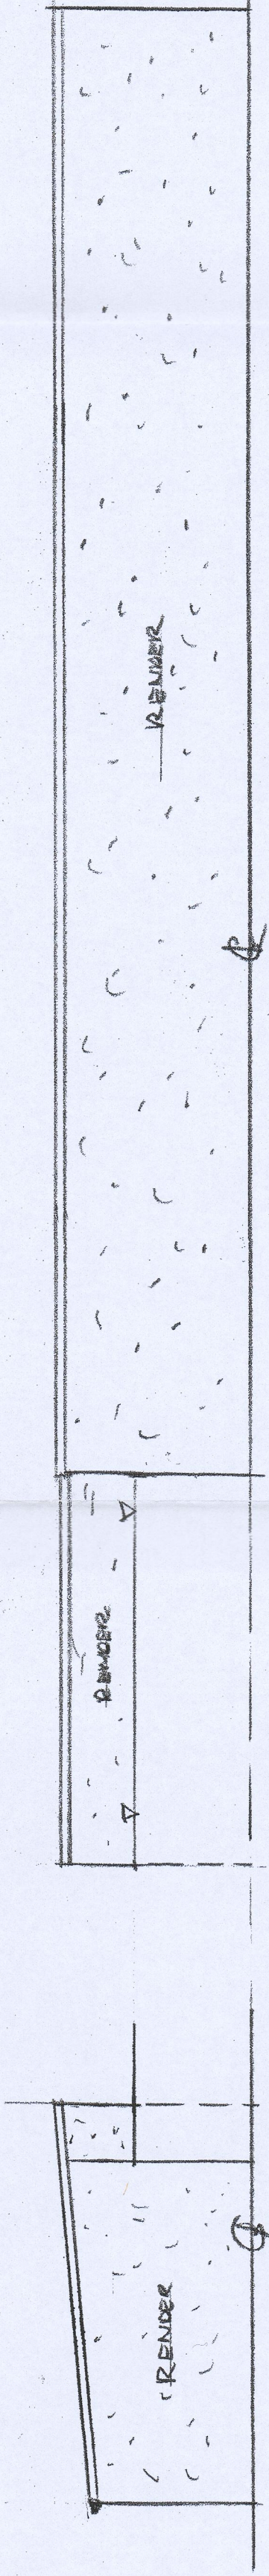

PROPOSED SIDE ELEVATION

PROPOSED REAR ELEVATION

Job	PROPOSED ROW OF 7 No. GARAGES		
ADDRESS	LAND TO REAR OF 51-56 EQUEST STREET, MEETHAM TQ14 1CF7 OHP		
DRAWING No	SCALE	DATE	DRAWN
2 of 2	1:100	OCT. 2021	A. COLLINS