

Revisions

A	18.05.2026	Updated to pre-app stage
B	20.07.2026	Glazing updated
C	24.07.2026	Material strategy updated




Proposed front elevation

1 : 100


[Schedule of materials](#)

1. Marley plain roof tiles
2. Grey upvc fascias RAL 7016
3. Black UPVC Rainwater goods
4. Aluminium shop signage
5. Red multi facing brick
6. Vertical black cladding
7. PPC Aluminium framed glazed shop fronts

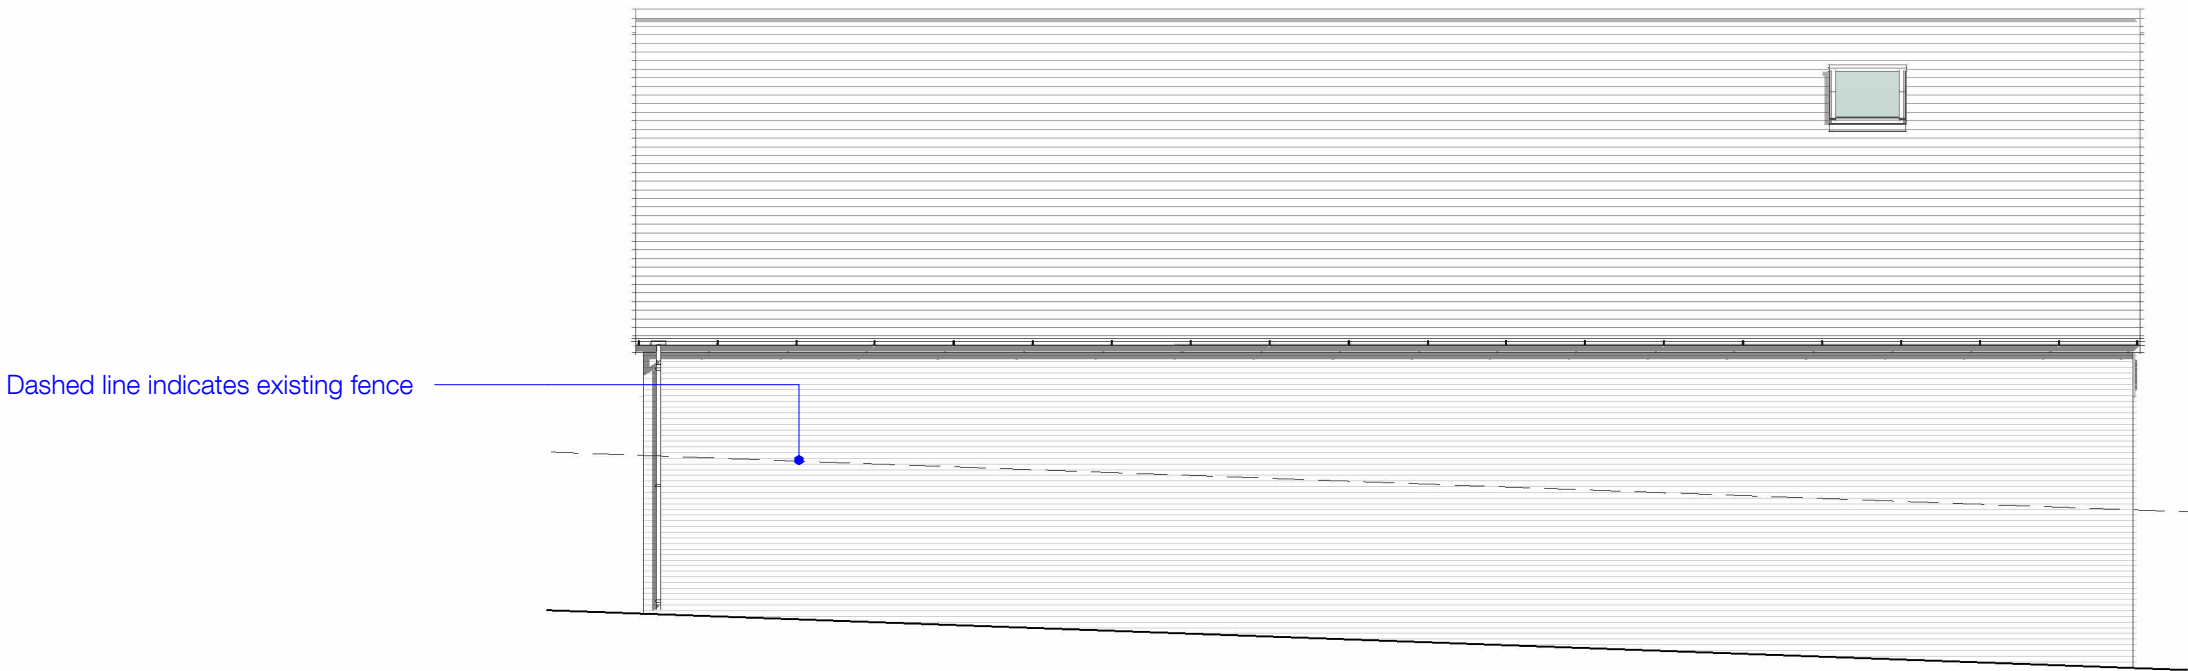

Proposed rear elevation

1 : 100

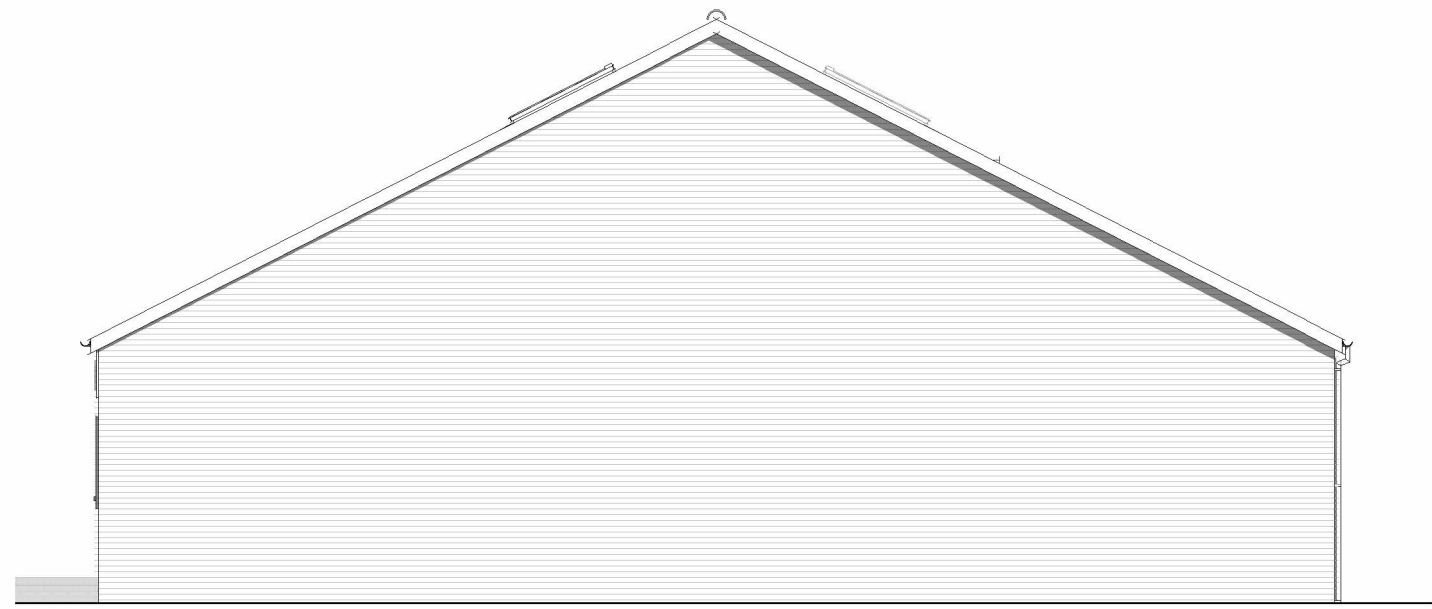


Proposed side elevation 2

1 : 100



Proposed side elevation 1

1 : 100

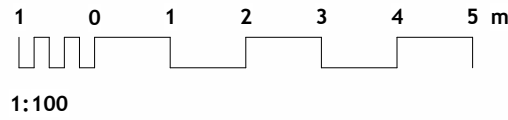

Notes

Do not scale from this drawing. Use figured dimensions only, which are displayed in millimeters unless stated otherwise. The contractor is requested to check all dimensions before work is put in hand. Any discrepancies within the drawing should be reported prior to commencement of works.

Copyright of this drawing belongs solely to CMKA Ltd. This drawing must only be used for the purpose for which it is supplied and its contents must not be reproduced for any purpose without written permission.

**CHAMBERLAIN
MOSS
KING**
architecture

97a Glebe Street | Penarth
Vale of Glamorgan | CF64 1EE
T. 02920 306400
chamberlainkingmoss.co.uk

Project	Penydarren Social Club
Project number	N552
Client	MJD Commercial Limited
Title	Elevations
Drawing number	A005
Scale	1 : 100 at A1
Revision	C
Status	PLANNING
Drawn	MM
Date	30.06.2026