


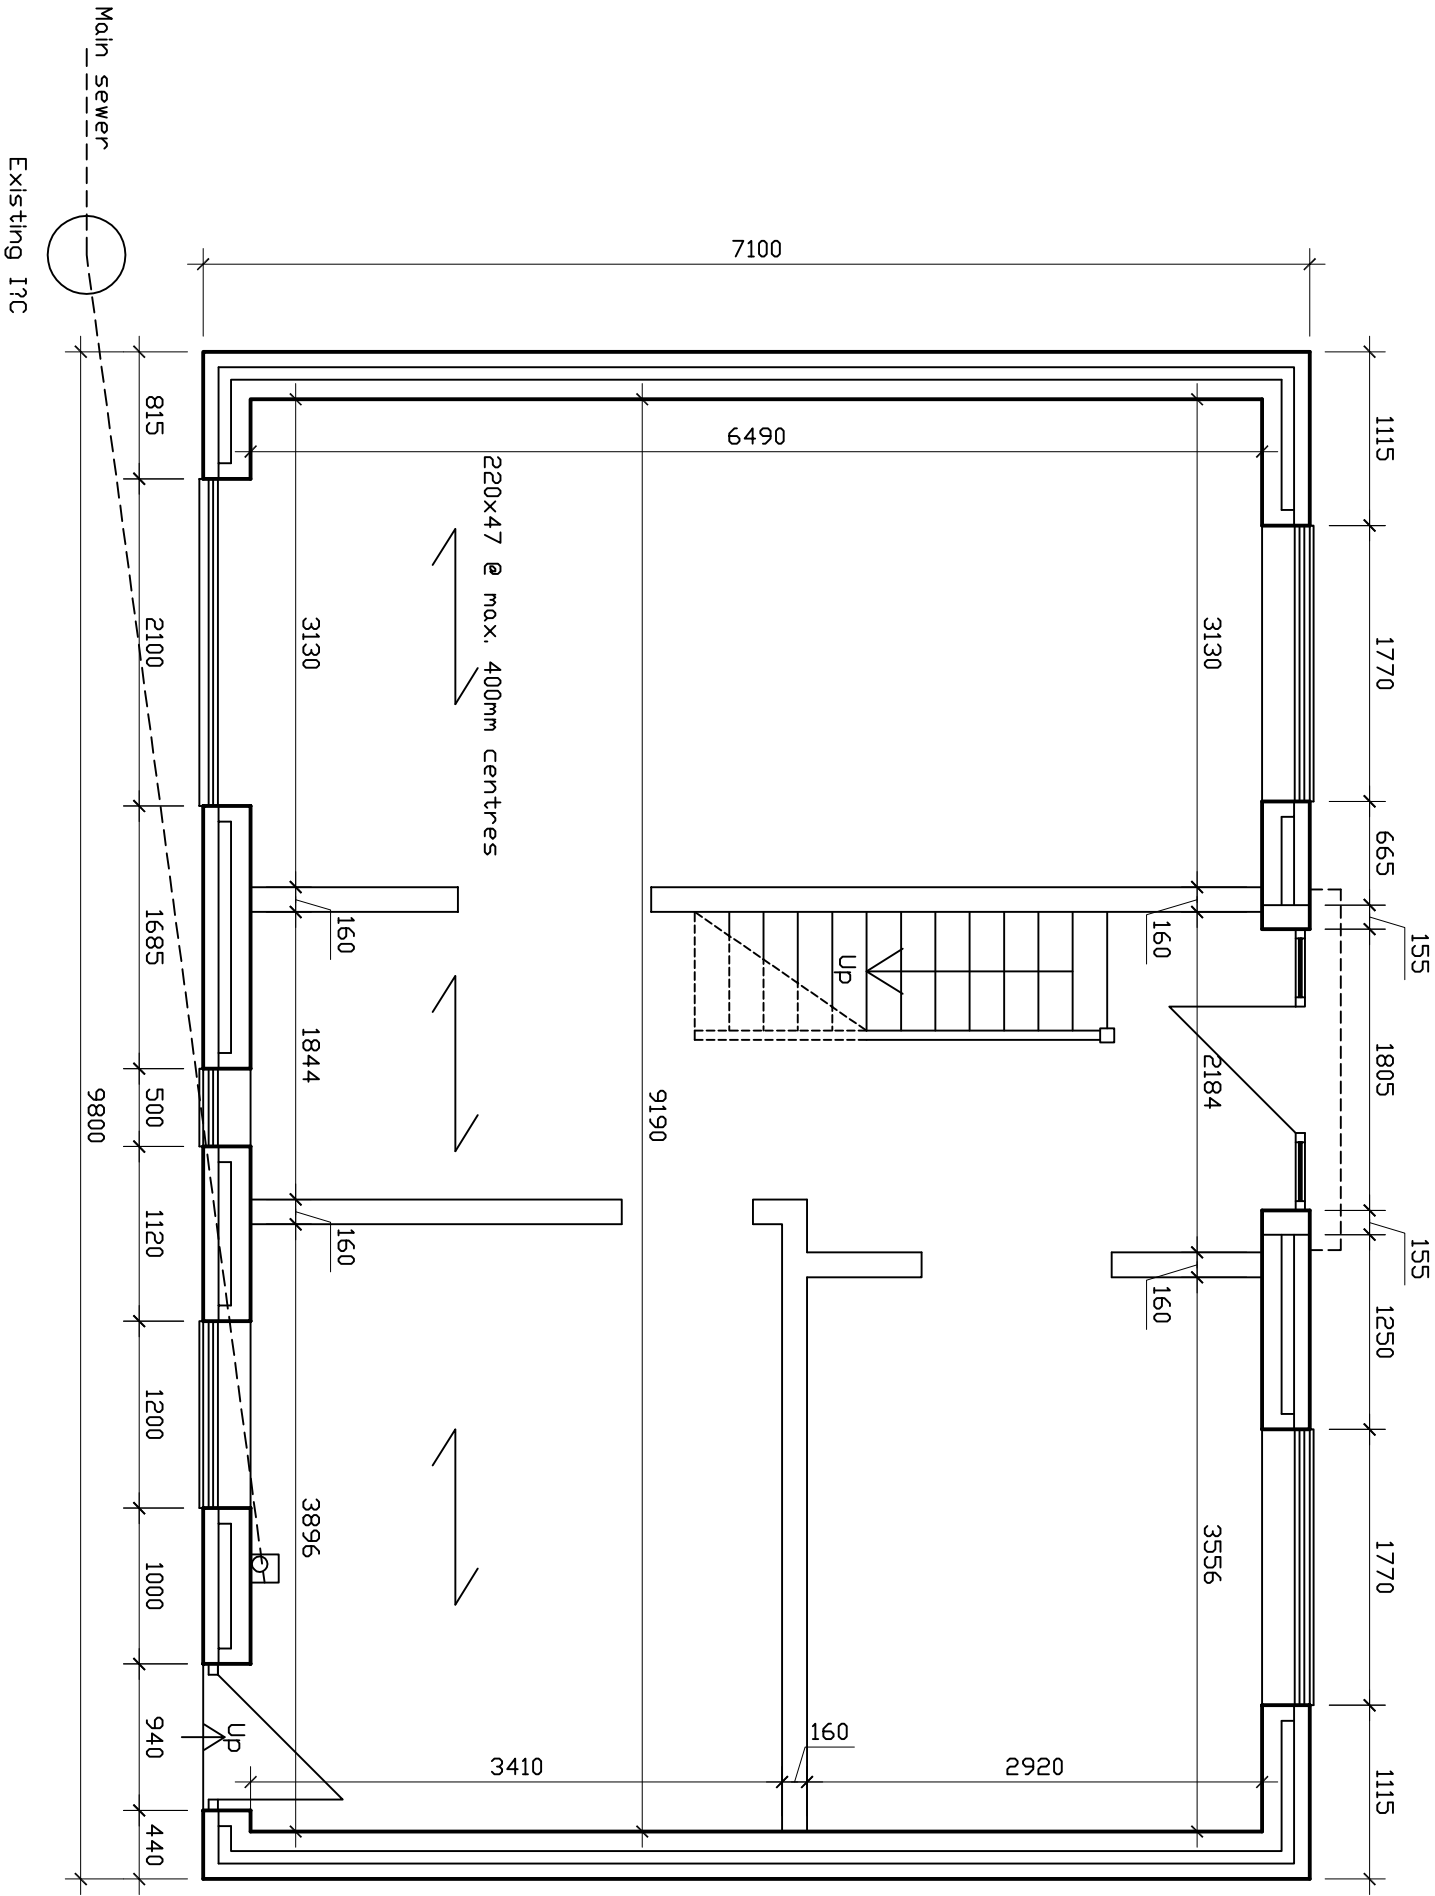

GROUND FLOOR PLAN

PROJECT

PROPOSED IMPROVEMENTS/ALTERATIONS AT
20, SHIRE COURT,
QUAKERS YARD,
TREHARRIS,
CF46 5HU

DRAWING GROUND FLOOR PLAN

SCALE 1:50 @ A3 DATE MARCH 2026

DRAWN RE DRG.NO. 1

THIS DRAWING IS COPYRIGHT