
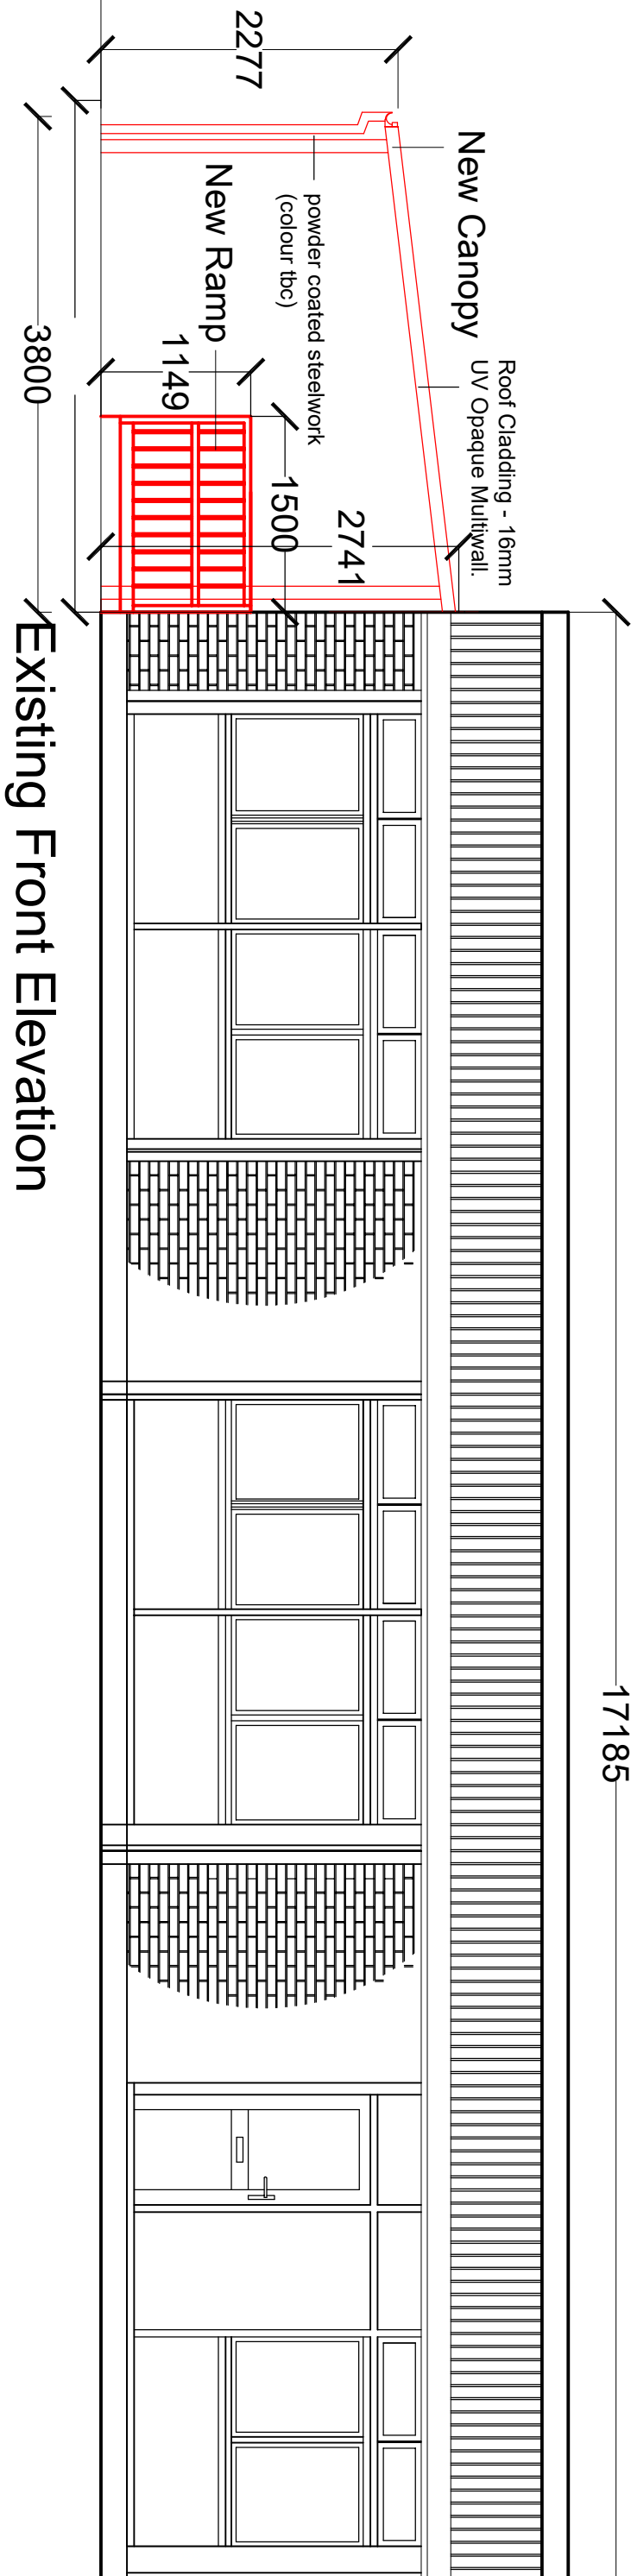
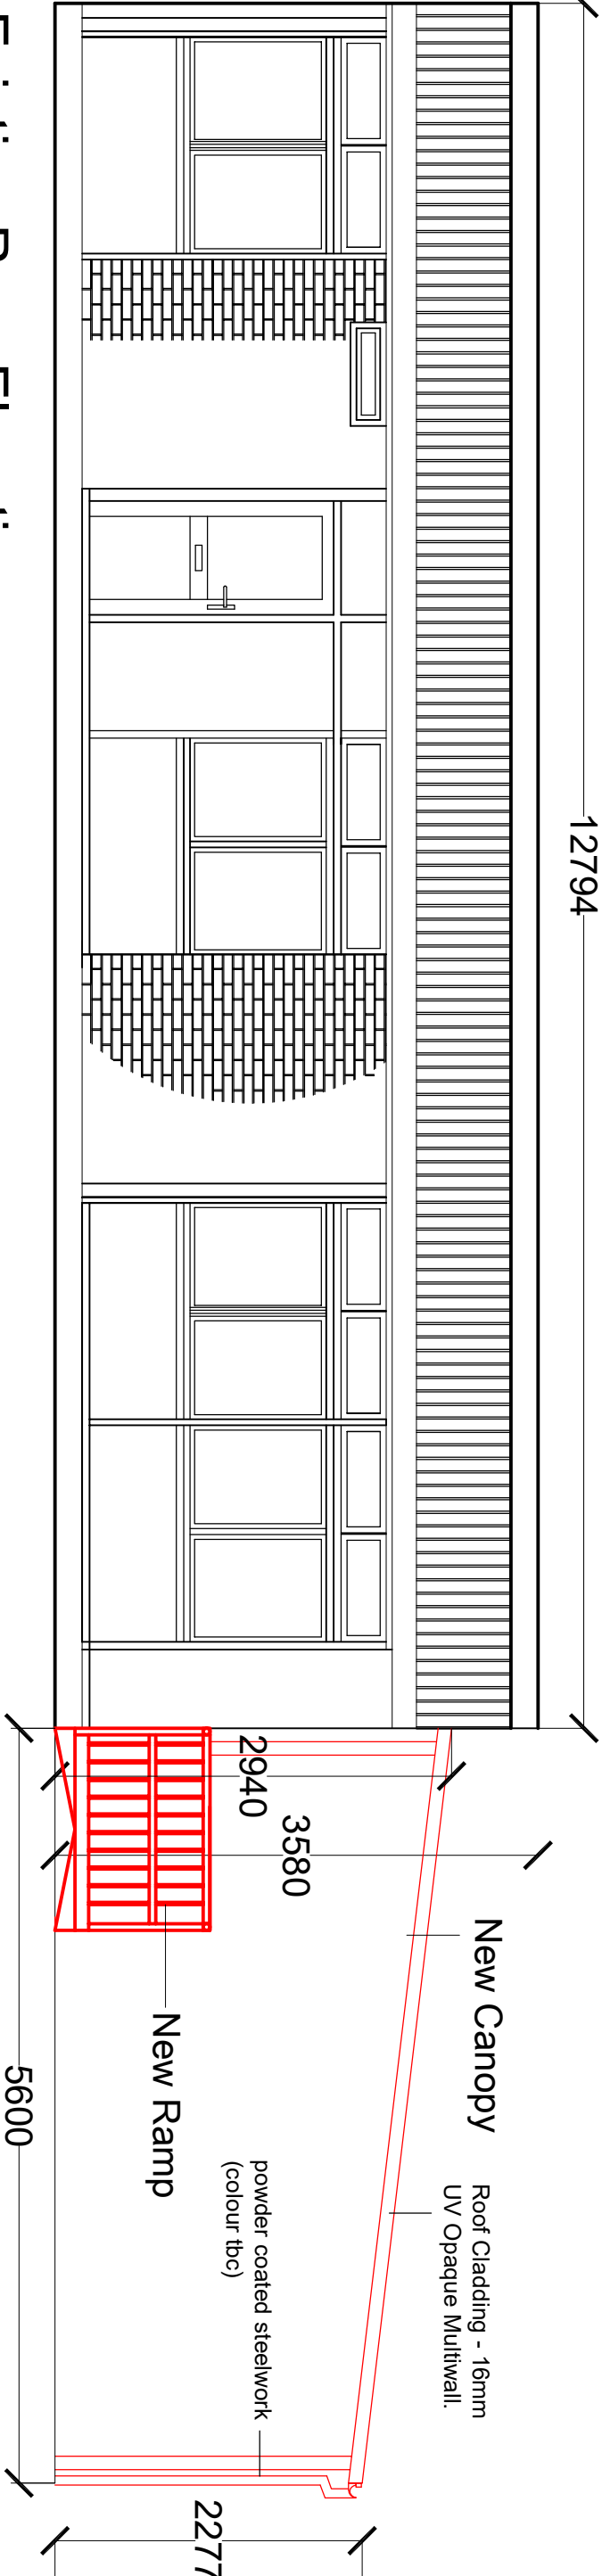


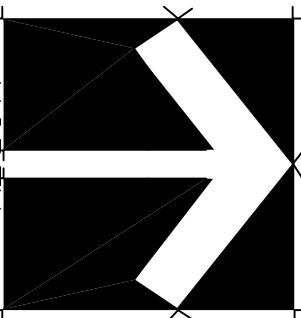

|   |                                                                                            |     |                                                                                      |                                                                                    |       |                                   |          |          |       |      |  |
|---|--------------------------------------------------------------------------------------------|-----|--------------------------------------------------------------------------------------|------------------------------------------------------------------------------------|-------|-----------------------------------|----------|----------|-------|------|--|
| Corporate Property<br><br>Unit 5<br>Triangle Business Park<br>Pentrebach<br>Merthyr Tydfil<br>CF48 4TQ | <br>NORTH | Job | Alteration of Bungalow into Classroom<br>including external door, ramp and<br>canopy | Edwardsville Primary School<br>Cardiff Road, Treharris<br>Merthyr Tydfil, CF46 5NE | Title | Existing Front and Rear Elevation |          |          |       |      |  |
|   |                                                                                            |     |                                                                                      |                                                                                    |       | Scale                             | 1/50     |          |       |      |  |
|   |                                                                                            |     |                                                                                      |                                                                                    |       | Date                              | March 22 |          |       |      |  |
|   |                                                                                            |     |                                                                                      |                                                                                    |       | Drawn                             | AJR      |          |       |      |  |
|   |                                                                                            |     |                                                                                      |                                                                                    |       | Checked                           |          |          |       |      |  |
|   |                                                                                            |     |                                                                                      |                                                                                    |       | Job. Ref.                         | 2021-090 | Dwg. No. | 02(P) | Rev. |  |