


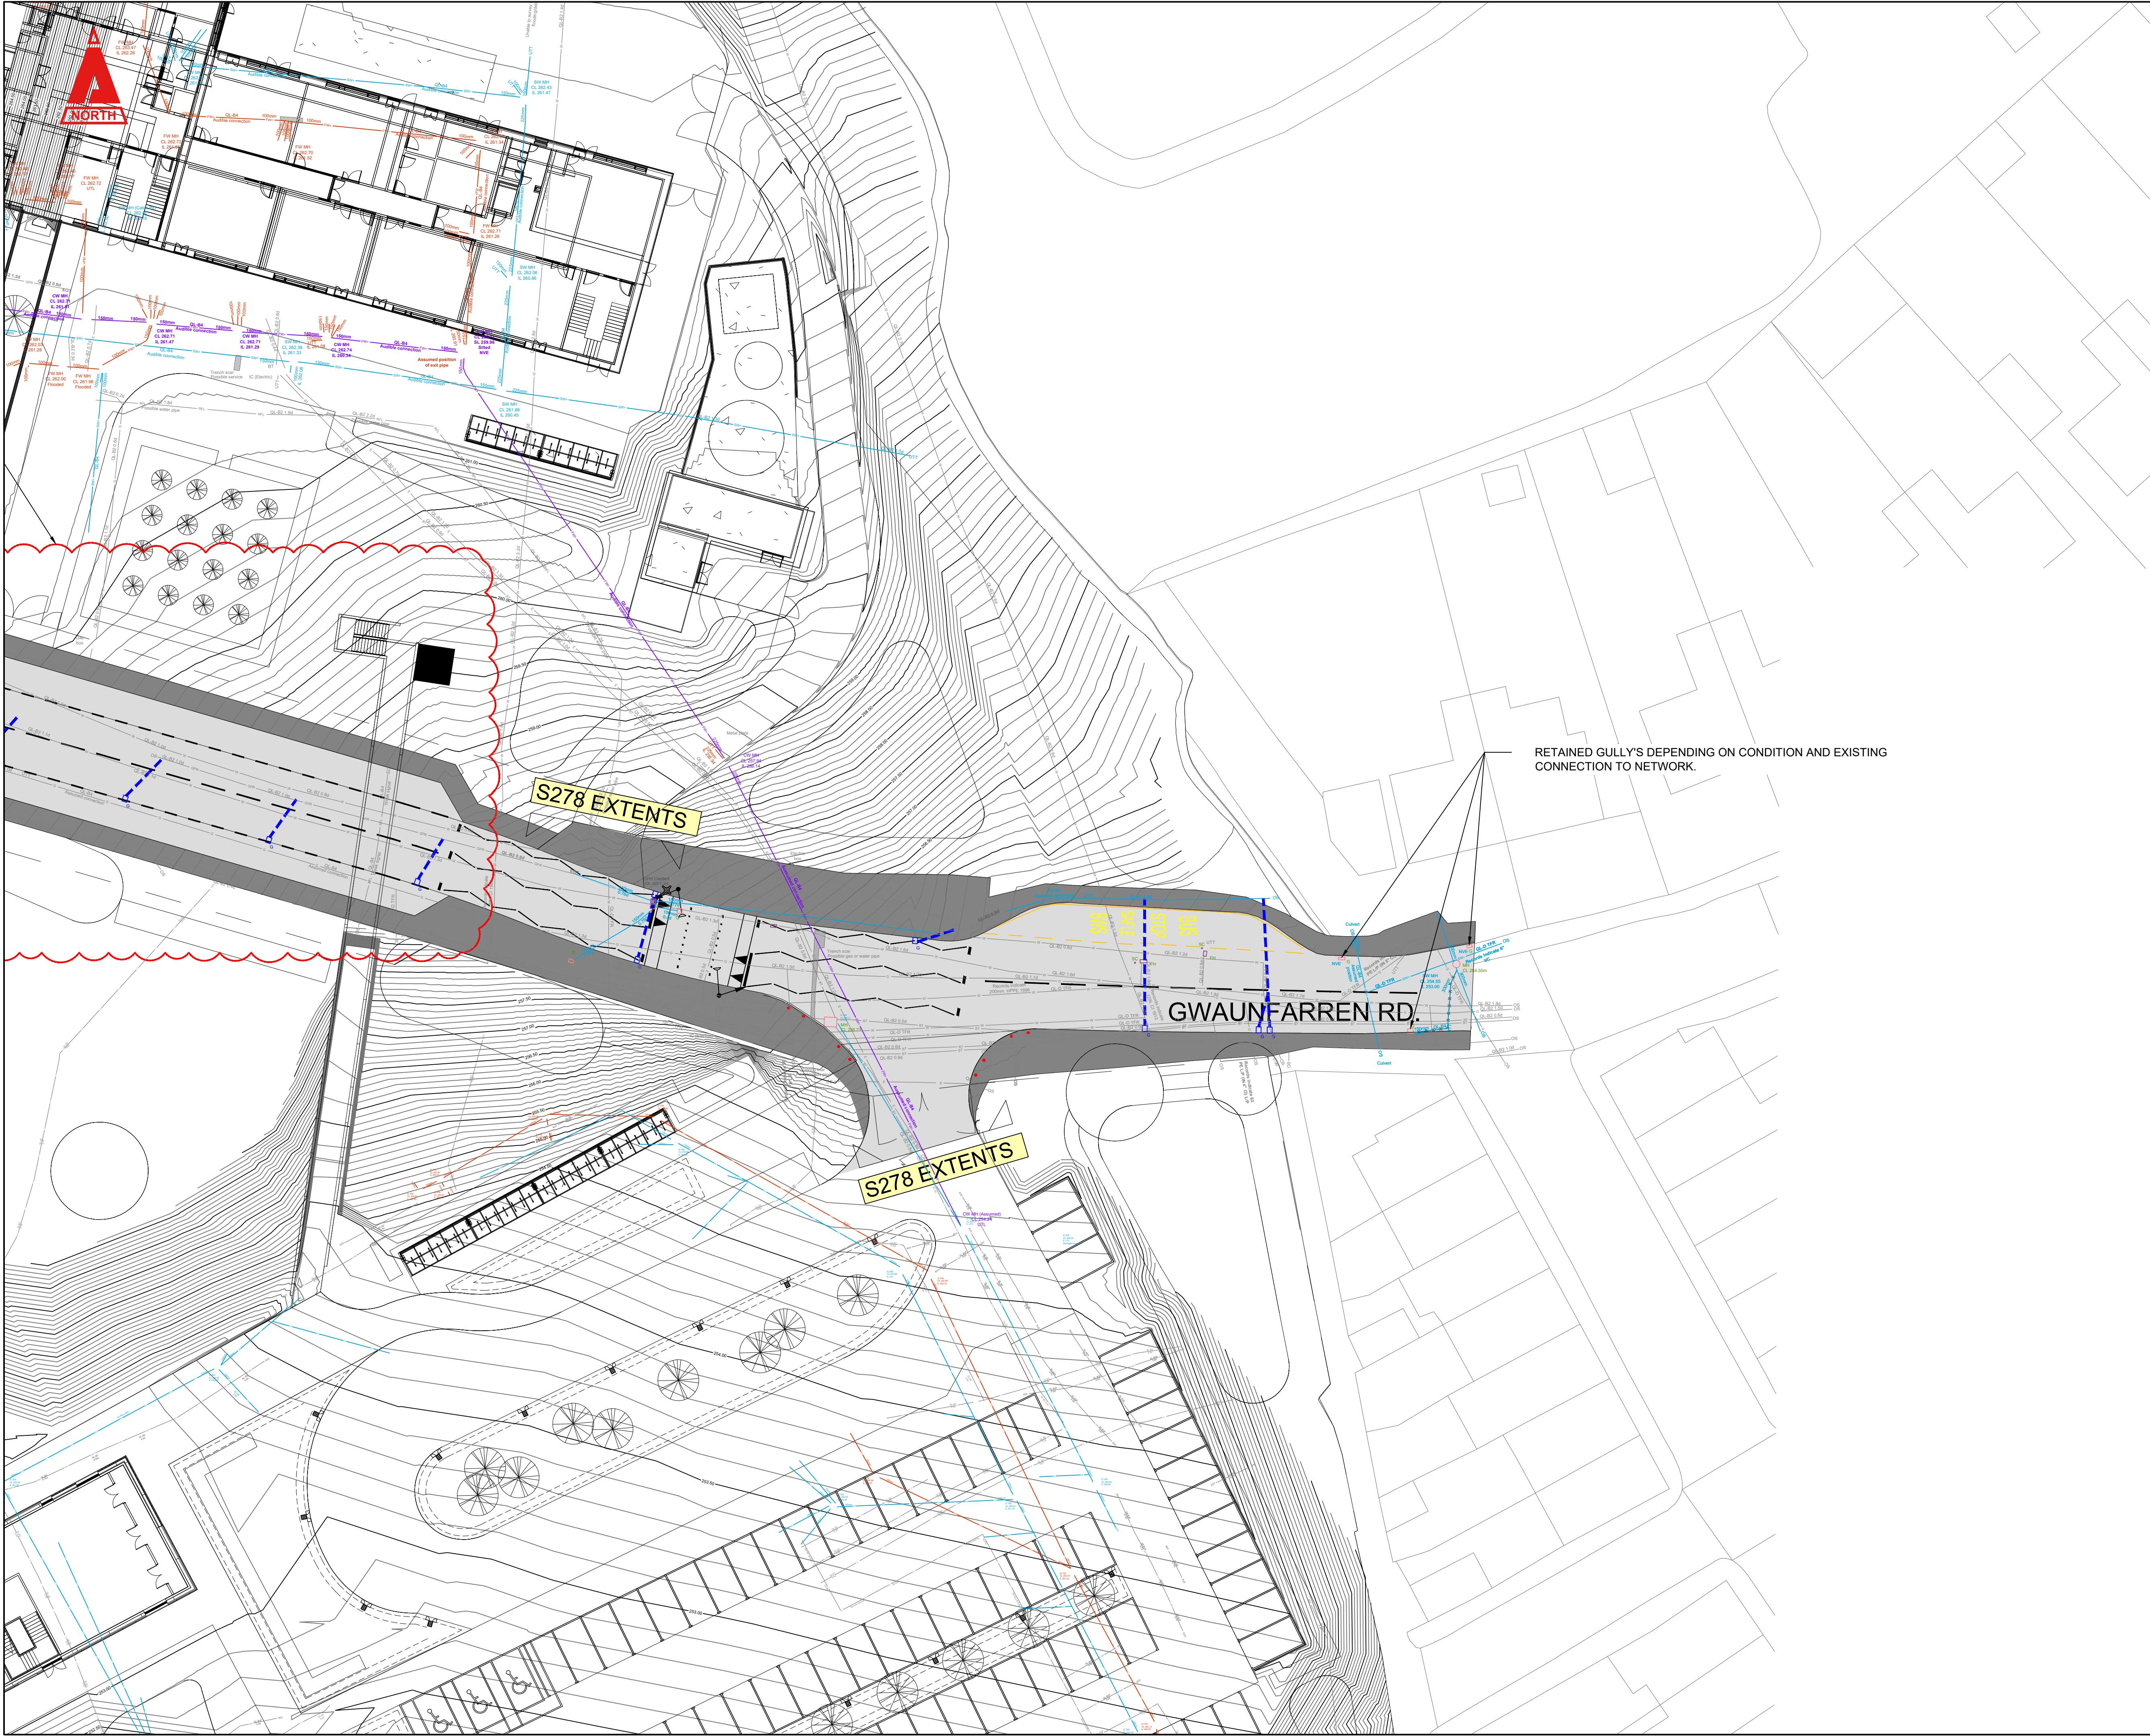

RETAINED GULLY'S DEPENDING ON CONDITION AND EXISTING CONNECTION TO NETWORK.

THIS DRAWING IS COPYRIGHT © CAMBRIA CONSULTING LTD.
DO NOT SCALE FROM THIS DRAWING.

CONTRACTORS MUST CHECK ALL DIMENSIONS ON SITE. ONLY FIGURED DIMENSIONS ARE TO BE WORKED FROM. DISCREPANCIES MUST BE REPORTED IMMEDIATELY TO CAMBRIA CONSULTING LIMITED BEFORE PROCEEDING.

THE CONTRACTOR IS TO REFER TO THE SPECIFICATION, FULL SCHEDULE OF RESIDUAL RISKS IN THE CONTRACT DOCUMENTATION AND ALSO TO INFORMATION FROM OTHER DESIGNERS, IN PARTICULAR THE M&E CONSULTANT REGARDING EXISTING LIVE SERVICES.

 THIS SYMBOL IS USED TO HIGHLIGHT INSTANCES OF RISK WITHIN THE CONSTRUCTION PROCESS. ALWAYS CHECK FOR LATER REVISIONS OF THIS DRAWING.

KEY:

 PCC ROAD GULLY +150mm DIAM. CONNECTION

NOTES:

1. CCTV DRAINAGE SURVEY REQUIRED WITHIN GWAUNFARREN ROAD AND GALON UCHAF ROAD TO REVIEW CONDITION AND LOCATION OF EXISTING HIGHWAY DRAINAGE NETWORK.

P02	ISSUED FOR RIBA STAGE 4.	DC	PY	BW
				18/07/23
P01	FIRST ISSUE.	DC	BW	BW
				27/02/23
Rev.	Description	By	Chk	App

Client:



Project:

BLESSED CARLO ACUTIS CATHOLIC SCHOOL

Drawing Title:

S278 HIGHWAY DRAINAGE LAYOUT
(Sheet 1 of 5)

Drawing No.	BCA	CAM	VX	XX	DR	C	0750
Project	Originator	Vol.	Level	Type	Role	Number	

Status:	Scale @A1:	Rev.
S4 STAGE APPROVAL	1:250	P02

CAMBRIA
Constructive Thinking

Civil & Structural Engineers
Cambria House
16 Plas St. Pol de Leon
Penarth Marina
Cardiff, CF64 1TR

T 029 2099 3333
E admin@cambria.co.uk
W www.cambria.co.uk
@cambriauk
uk.linkedin.com/in/cambriauk