




1 North Elevation 1
012002 / SCALE 1 : 200

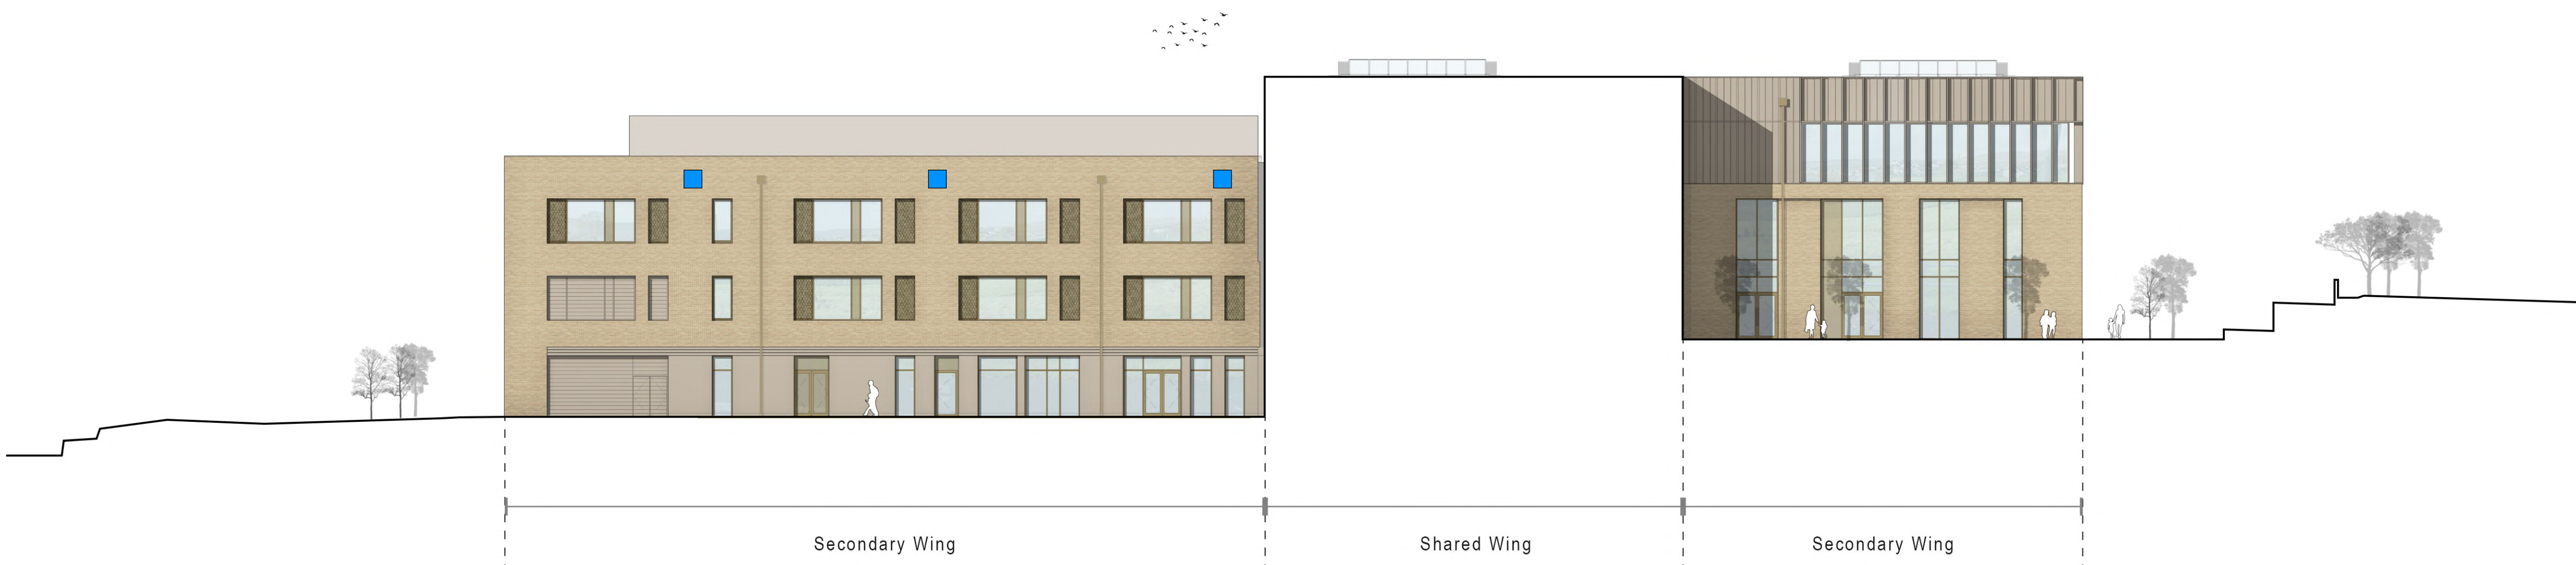

2 North Elevation 2
012002 / SCALE 1 : 200




3 East Elevation
012002 / SCALE 1 : 200

KEY

- Starling Box - Smooth Brick
- Terraced Sparrow Box - Custom Facing Brick
- Swift Box - Custom Brick
- Location of bat boxes Ibstock Enclosed Bat Box Type B or similar

KEY PLAN (N.T.S)

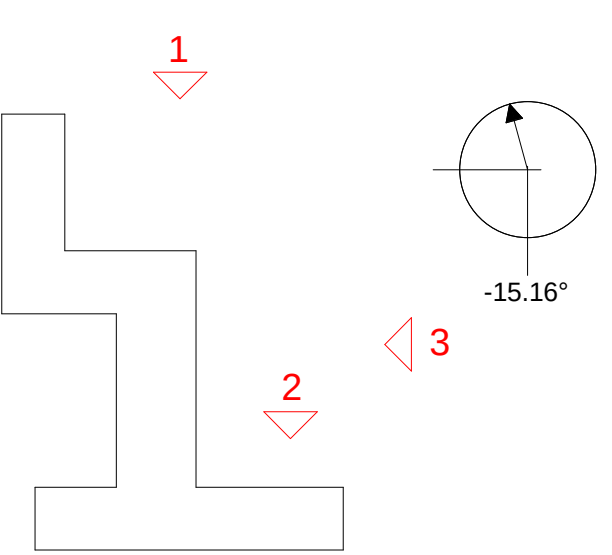

P6	13/09/2023	Issued For Planning	AT	AH	TH
P5	24/04/2023	Issued For Planning	AT	FG	TH
P4	07/02/2023	Issued For Planning	AH	FG	TH
P3	20/01/2023	For Information	CL	FG	TH
P2	07/09/2022	Stage 2 Updates	KR	FG	TH
P1	12/08/2022	Preliminary Issue	KR	FG	TH

Rev.	Date	Description	By	Chk'd	App'd
------	------	-------------	----	-------	-------

Drawing Submittal	FOR PLANNING	Status	S2
-------------------	--------------	--------	----

**SNC • LAVALIN**

ATKINS
Member of the SNC-Lavalin Group

The HUB
500 Park Avenue
Almondsbury
Bristol BS32 4RZ
Tel: +44 1454 618217
www.atkinsglobal.com
© SNC-Lavalin (2019)

Client
Willmott Dixon Construction Ltd

Project Title
Blessed Carlo Acutis Catholic School

Drawing Title
General Arrangement
Elevations 1 of 2 PLANNING

Scale	Designed	Drawn	Checked	Authorised
	FG	CL	FG	TH
Original Size	A0	11/08/2022	11/08/2022	12/08/2022
Drawing Number	BCA-ATK-V1-ZZ-DR-A-012002_			P6

