


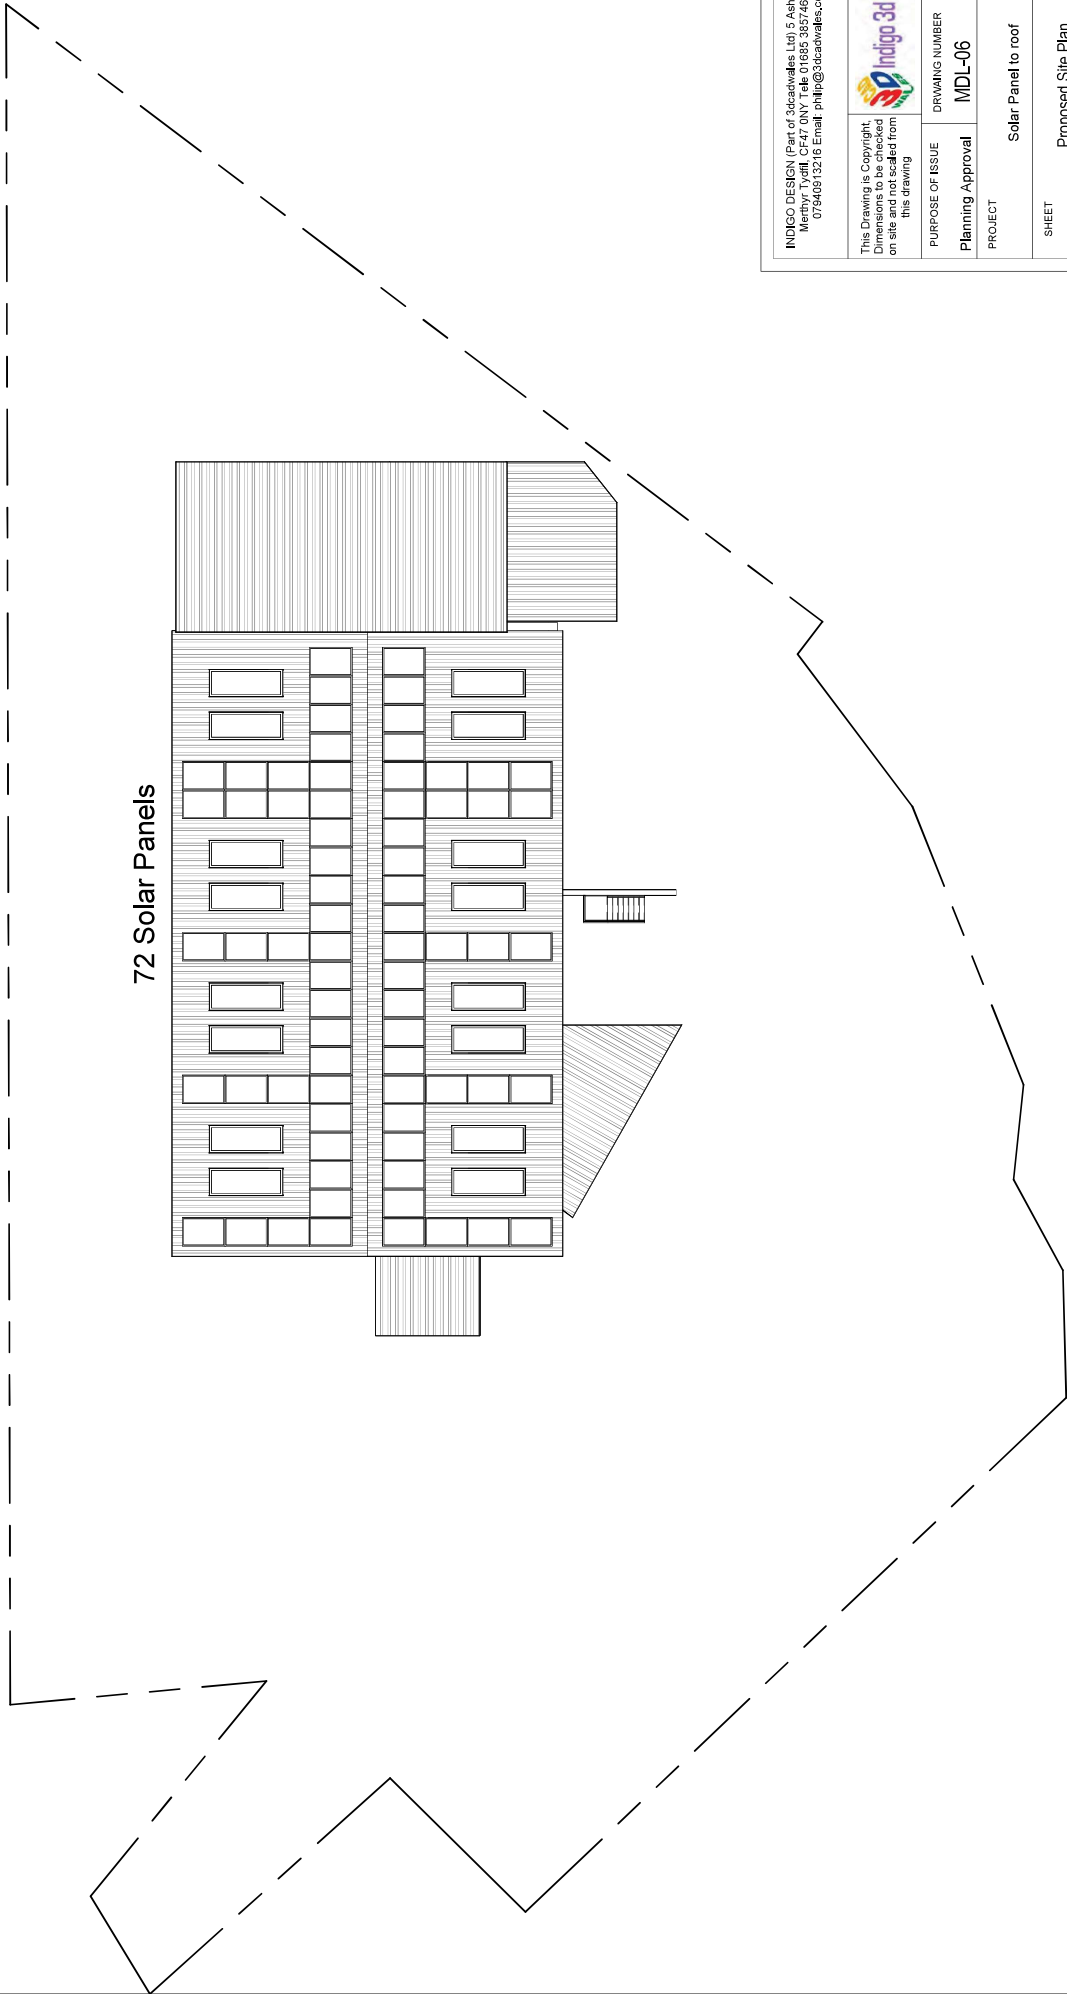

1 Proposed Site Plan
1 : 200

INDIGO DESIGN (Part of 3dcaowales Ltd) 5 Ashlea Drive,
Merthyr Tydfil, CF47 0NY. Tele: 01685 385746 Mob: -
07540313216 Email: philp@3dcaowales.co.uk

This Drawing is Copyright
Indigo Design and should not
be reproduced or used in any way
on site and not scaled from
this drawing



PURPOSE OF ISSUE	DRAWING NUMBER
Planning Approval	MDL-06

PROJECT

Solar Panel to roof

SHEET

Proposed Site Plan

Address
M delacey and Sons Ltd, The
Goat Mill Road, Merthyr Tydfil,
CF38 3TD

Checked by	Drawn by	Scale (@ A3)
JH	PH	1 : 200

Rev No	Issue	Description	Date
A			10/02/2025