

ELEVATIONS




PROPOSED

MTCEC
AMENDED PLANS
26 AUG 2021
RECEIVED

REAR ELEVATION PROPOSED

END ELEVATION PROPOSED

FRONT ELEVATION PROPOSED

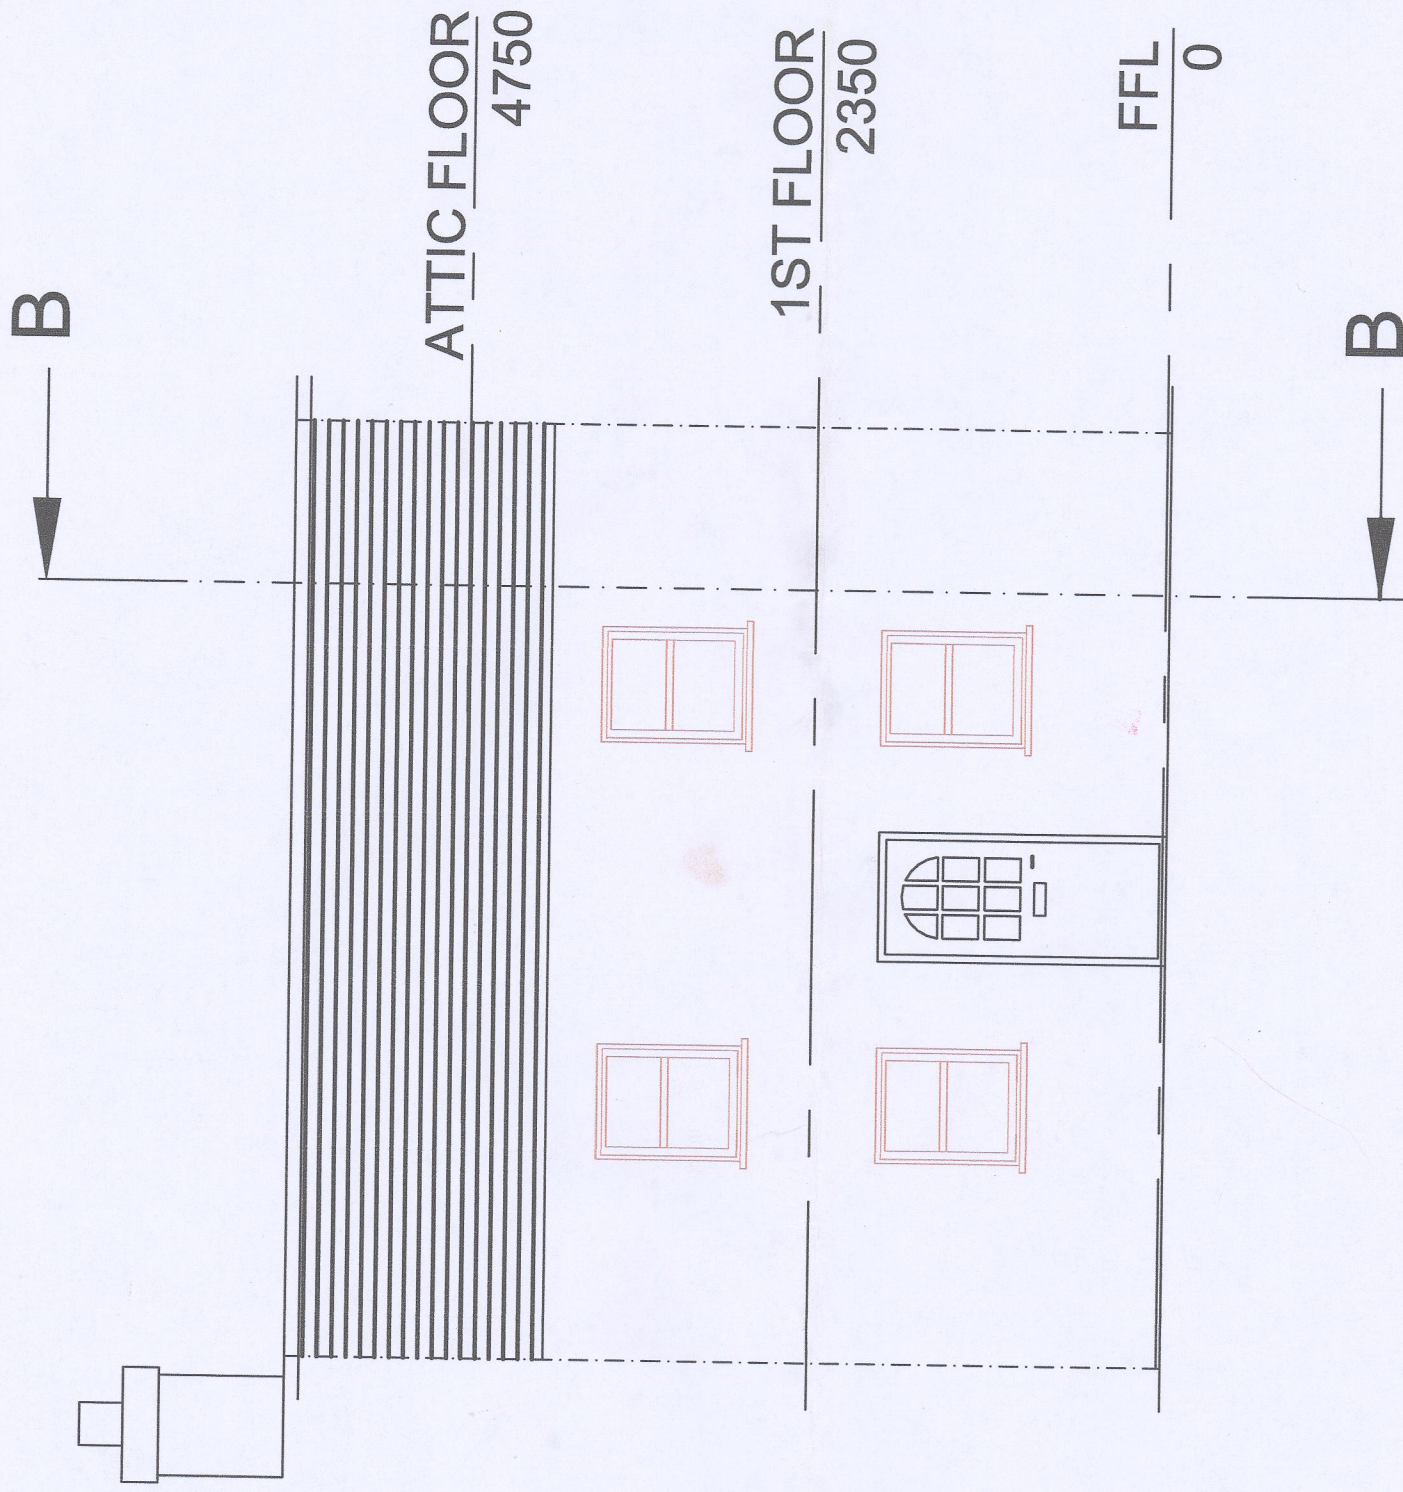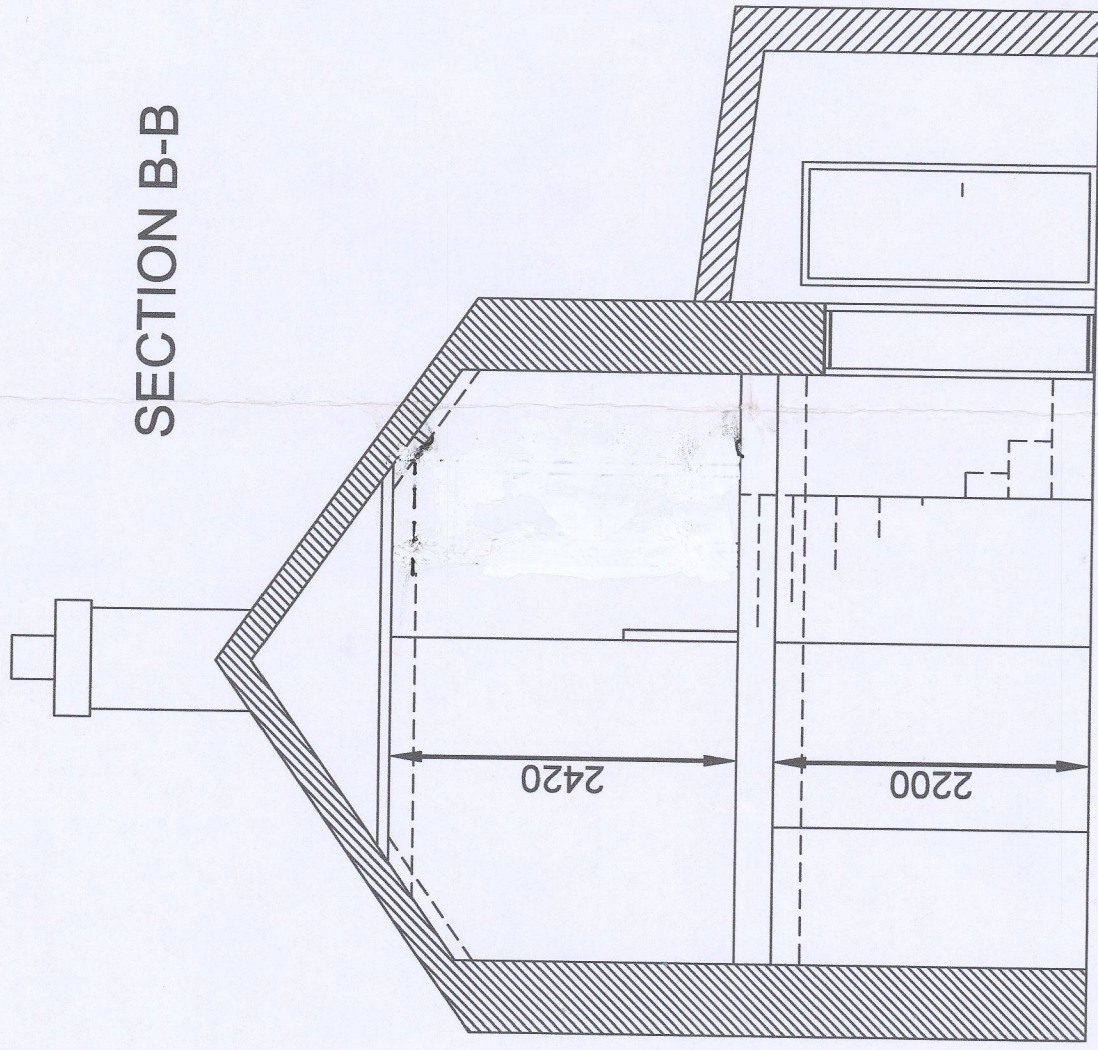
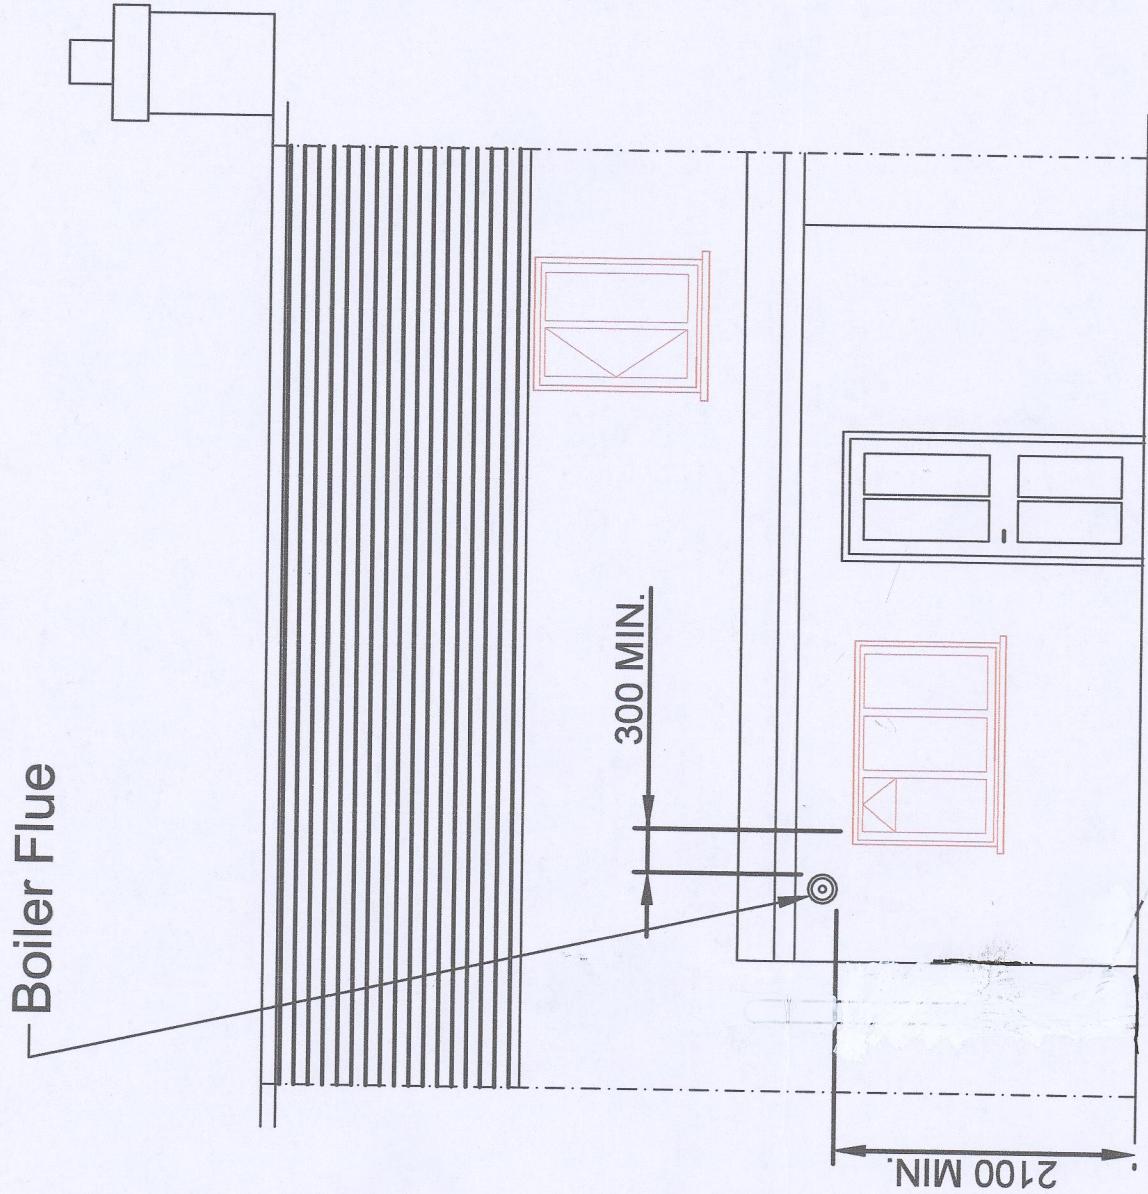


Rear Ground Floor window + door to remain as existing

Front Door - No change. To be refurbished and painted to match new windows (grey)

First Floor - rear window to remain as existing

Front Windows - All four windows to be replaced with grey timber vertical sliding sash (1.5 W/(m2K)). Soft wood "one third, two thirds". Top sash opening only.

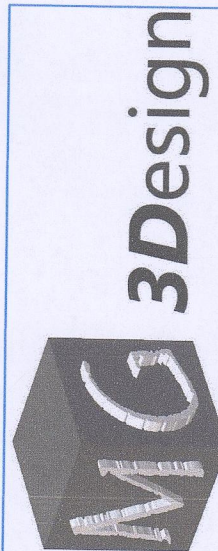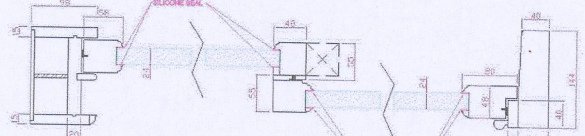

P: 11 TANSY CLOSE, HENGOED, CF82 8LF
E: mgould@mg3design.co.uk

Project 4 QUAY ROW, ABERCANAID MERTHYR TYDFIL, CF48 1YP		Client MRS AMELIA WILLIAMS	Title PROPOSED CHANGES FOR LISTED BUILDING CONSENT		Date JUNE 2021 Drg no 105 Scale 1:50	A2				
Index A B C	Revision NEW DRAWING (PROPOSAL) WINDOW DETAIL AMENDMENTS PLANNING AMENDMENTS (REF EMAIL 16/5/21)		Date 19/02/21 28/02/21 4/06/21		Revisions <table border="1"><tr><td>A</td><td>B</td><td>C</td></tr></table>		A	B	C	ALL DIMN'S IN mm
	A	B	C							
					Pages 2 of 5					