


Job. Ref.	Dwg. No.	Rev.

FIGURED DIMENSIONS MUST BE TAKEN
NOT SCALED MEASUREMENTS.
ANY DISCREPANCIES IN THIS DRAWING
MUST BE REPORTED IMMEDIATELY TO
THE ARCHITECT.
CONTRACTORS MUST CHECK ALL
DIMENSIONS ON SITE.

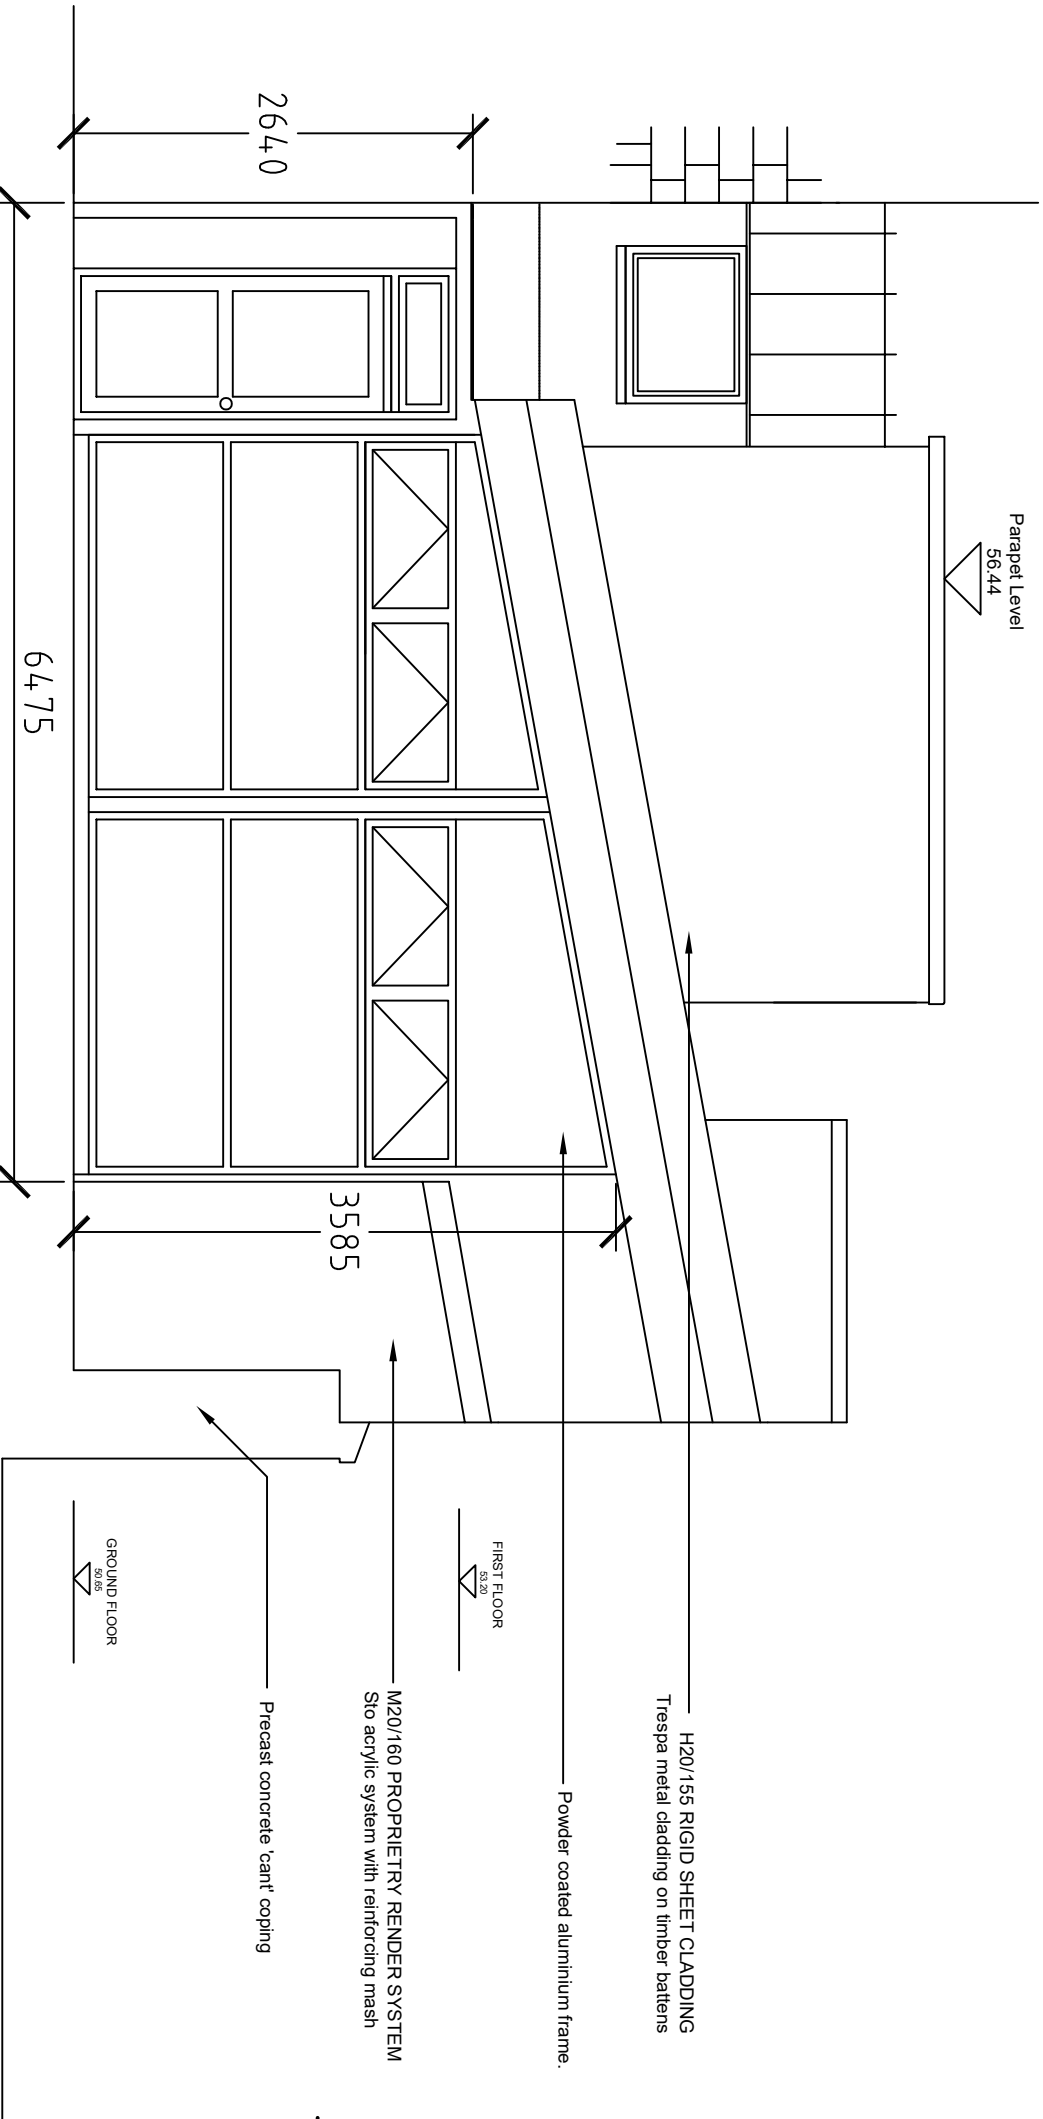

Corporate Property		
Unit 5 Triangle Business Park Pentrebach Merthyr Tydfil CF48 4TQ		
Job		
Proposed Canopy and Boundary Fence Cyfarthfa Infants School, Norman Terrace, Merthyr Tydfil, CF47 8SD		
Title		
Existing North-West Elevation		
Scale		
1/50 @ A3		
Date		
July 2021		
Drawn		
Checked		
Job. Ref.	Dwg. No.	Rev.
2021-042	02(P)	