


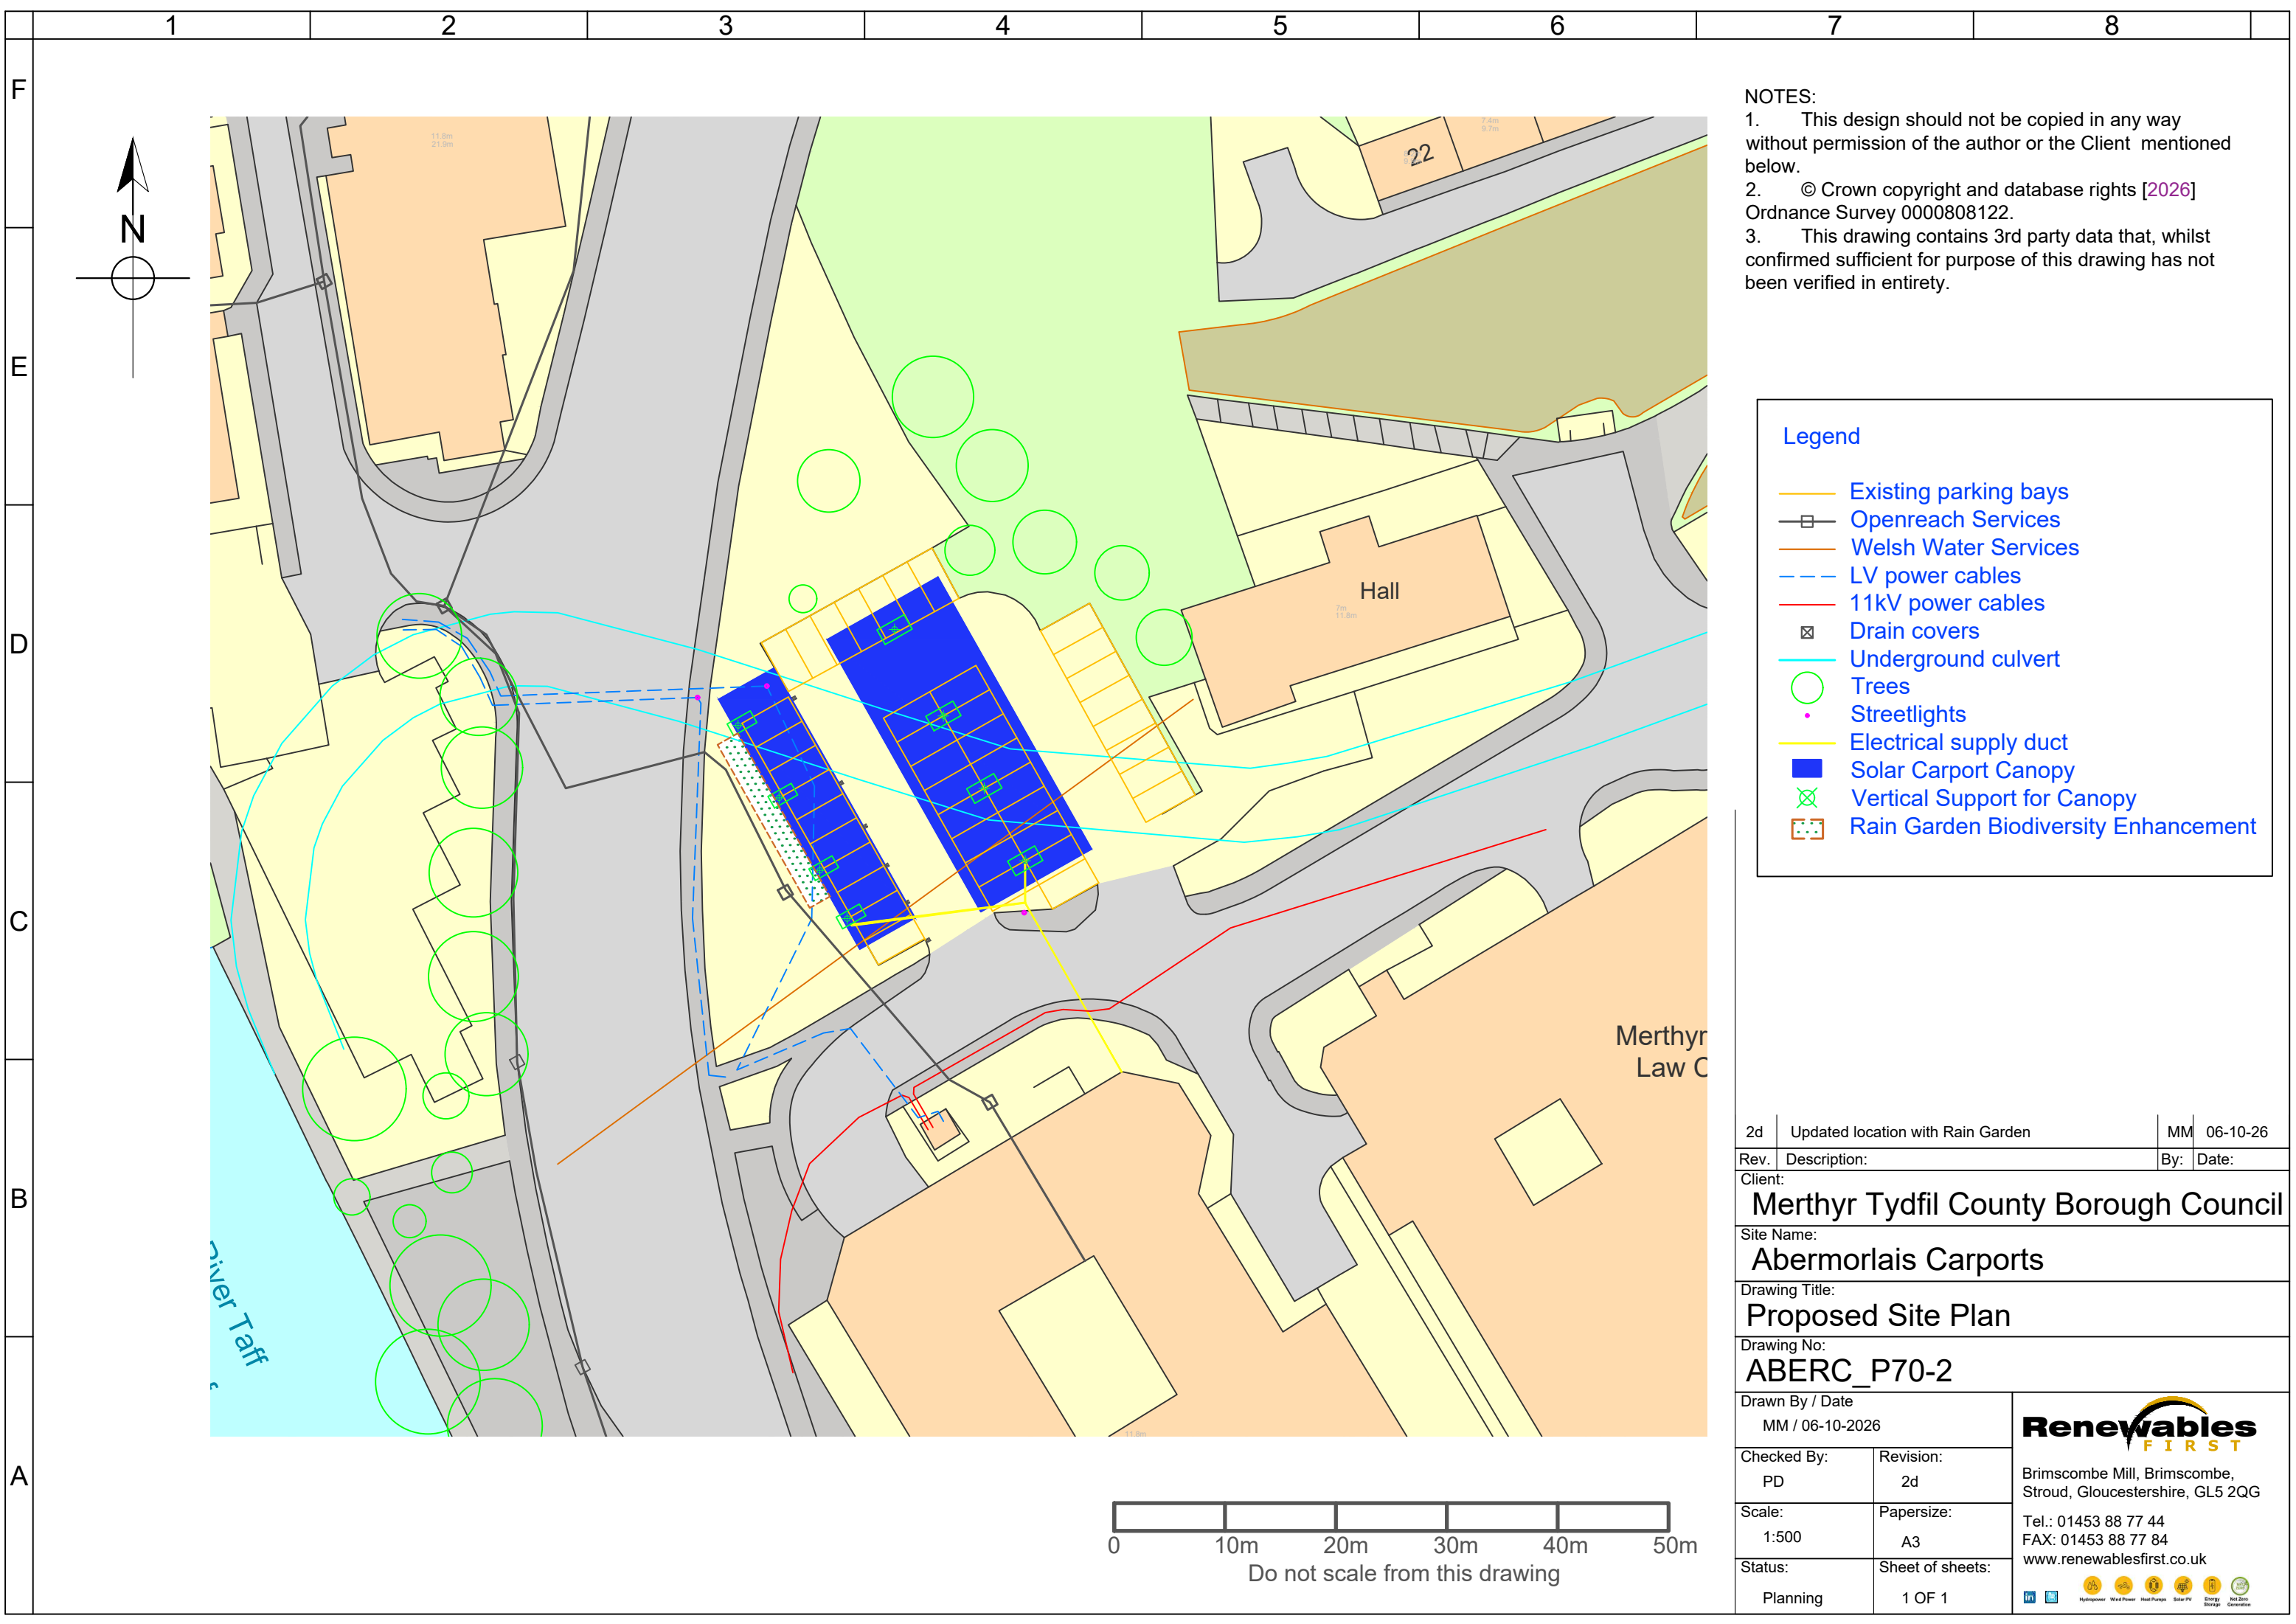

- NOTES:
1. This design should not be copied in any way without permission of the author or the Client mentioned below.
 2. © Crown copyright and database rights [2026] Ordnance Survey 0000808122.
 3. This drawing contains 3rd party data that, whilst confirmed sufficient for purpose of this drawing has not been verified in entirety.

Legend

Existing parking bays

Openreach Services

Welsh Water Services

LV power cables

11kV power cables

Drain covers

Underground culvert

Trees

Streetlights

Electrical supply duct

Solar Carport Canopy

Vertical Support for Canopy

Rain Garden Biodiversity Enhancement

2d	Updated location with Rain Garden	MM	06-10-26
Rev.	Description:	By:	Date:
Client: Merthyr Tydfil County Borough Council			
Site Name: Abermorlais Carports			
Drawing Title: Proposed Site Plan			
Drawing No: ABERC_P70-2			
Drawn By / Date MM / 06-10-2026		Renewables FIRST Brimscombe Mill, Brimscombe, Stroud, Gloucestershire, GL5 2QG Tel.: 01453 88 77 44 FAX: 01453 88 77 84 www.renewablesfirst.co.uk HydrogenWind PowerHeat PumpsSolar PVEnergy StorageNet Zero Generation	
Checked By: PD	Revision: 2d		
Scale: 1:500	Papersize: A3		
Status: Planning	Sheet of sheets: 1 OF 1		