




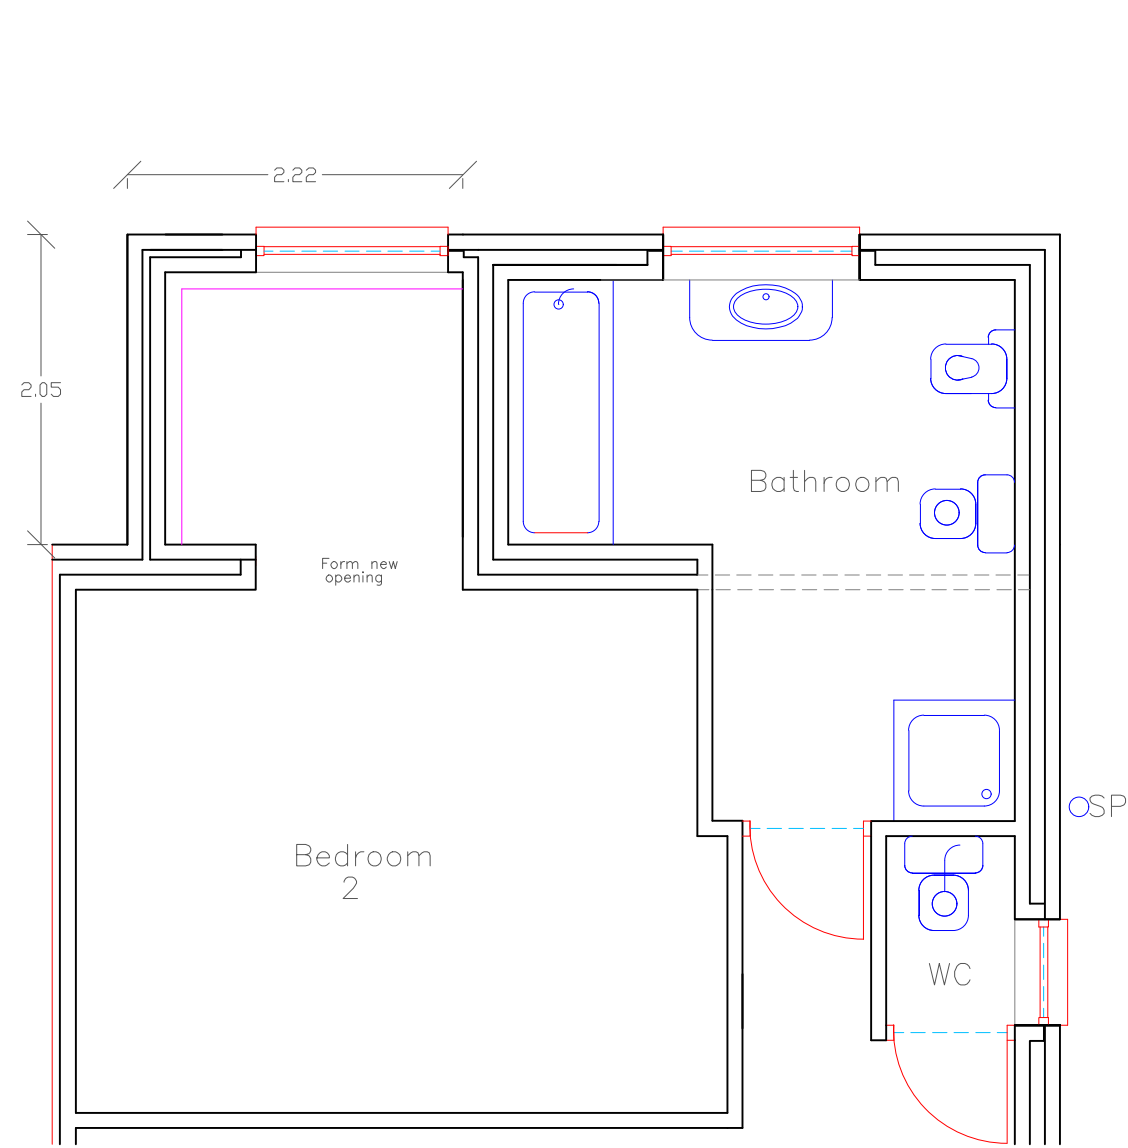


Proposed First Floor Extension Plan
1:50

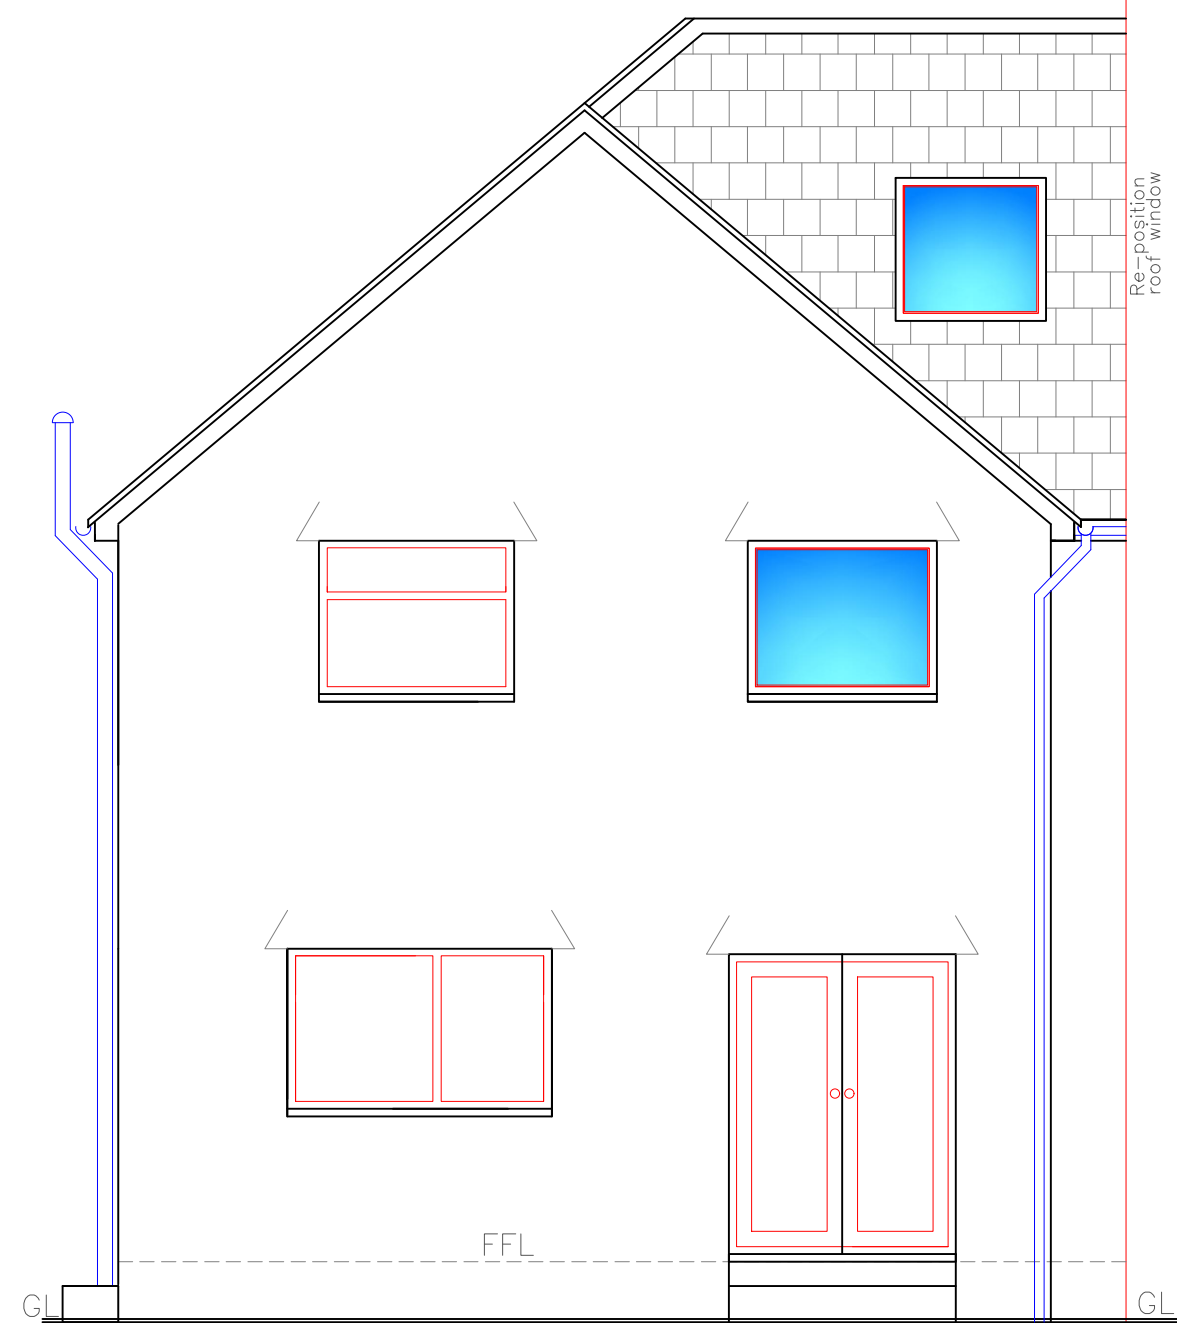


Proposed Rear Elevation
1:50

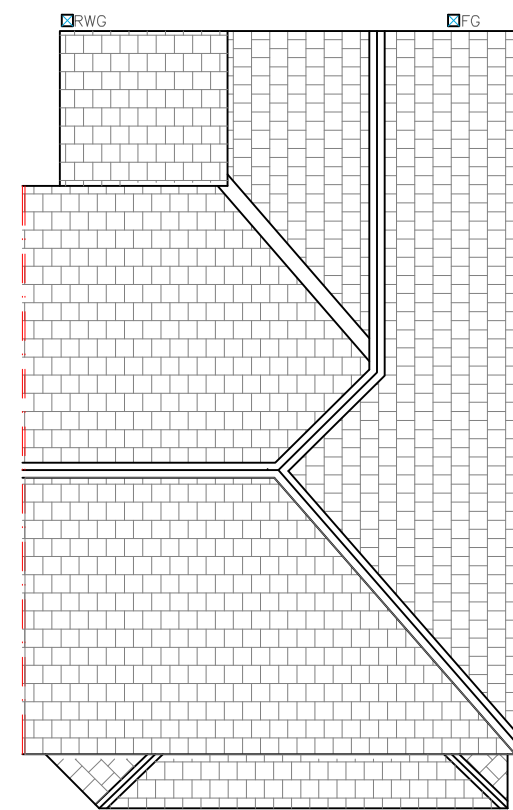


Existing Roof Plan
1:100

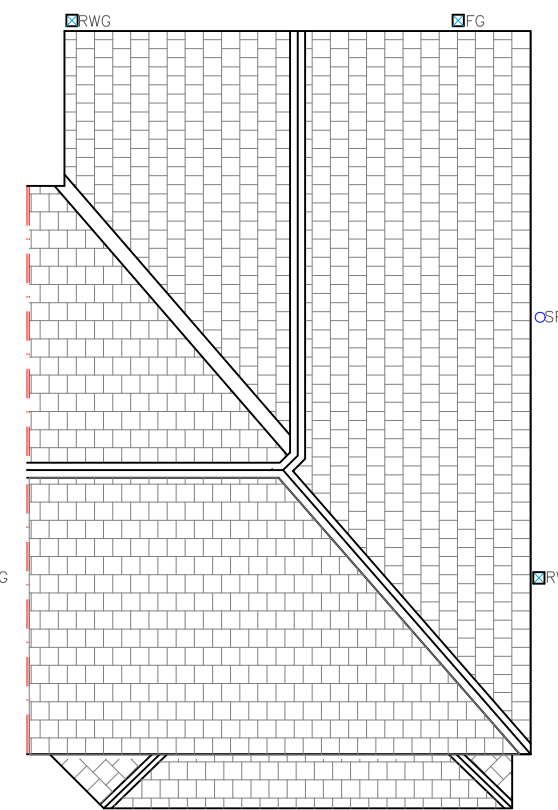


Proposed Roof Plan
1:100

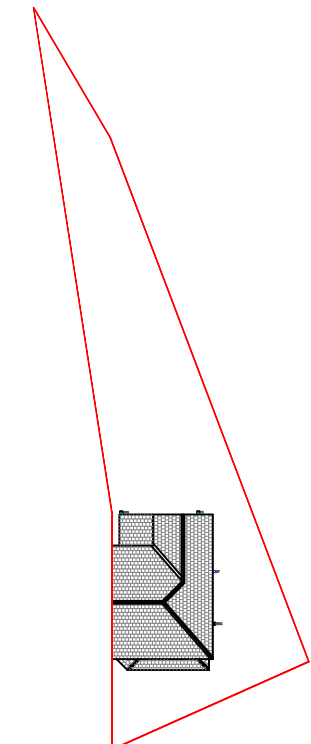


Existing Site Plan
1:500

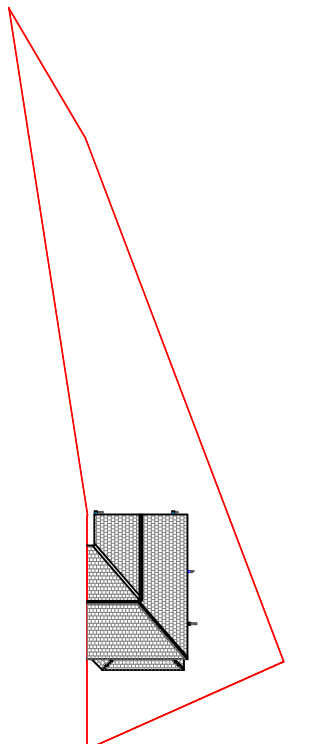


Proposed Site Plan
1:500

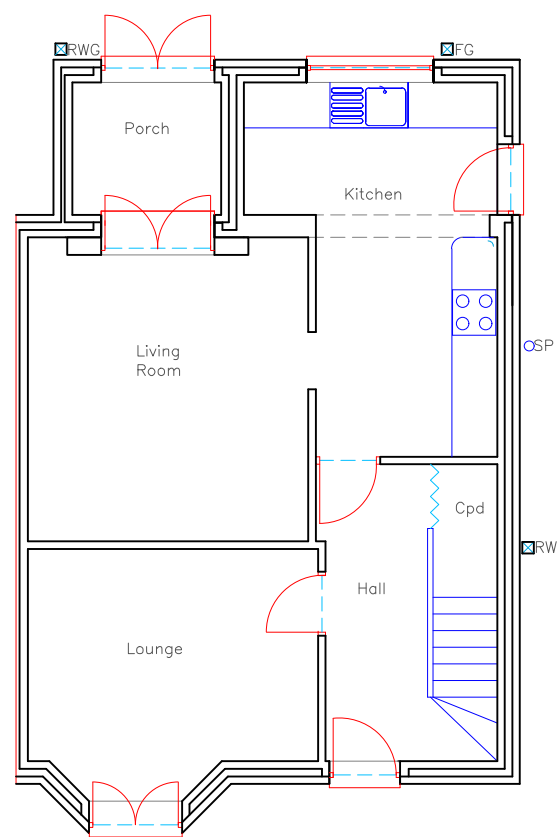


Existing Ground Floor Plan
1:100
No Change

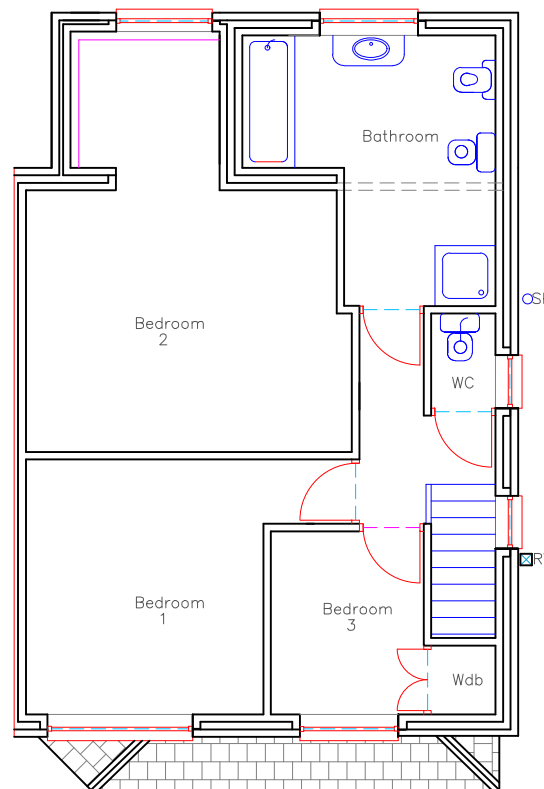


Proposed First Floor Plan
1:100

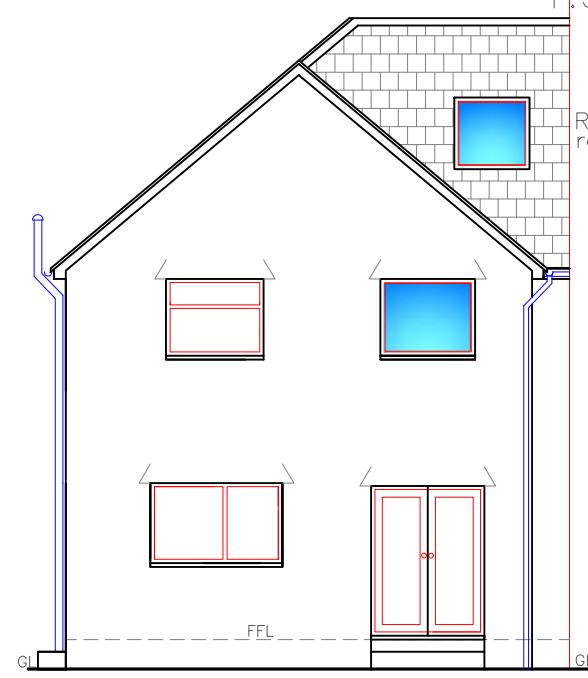


Proposed Rear Elevation
1:100

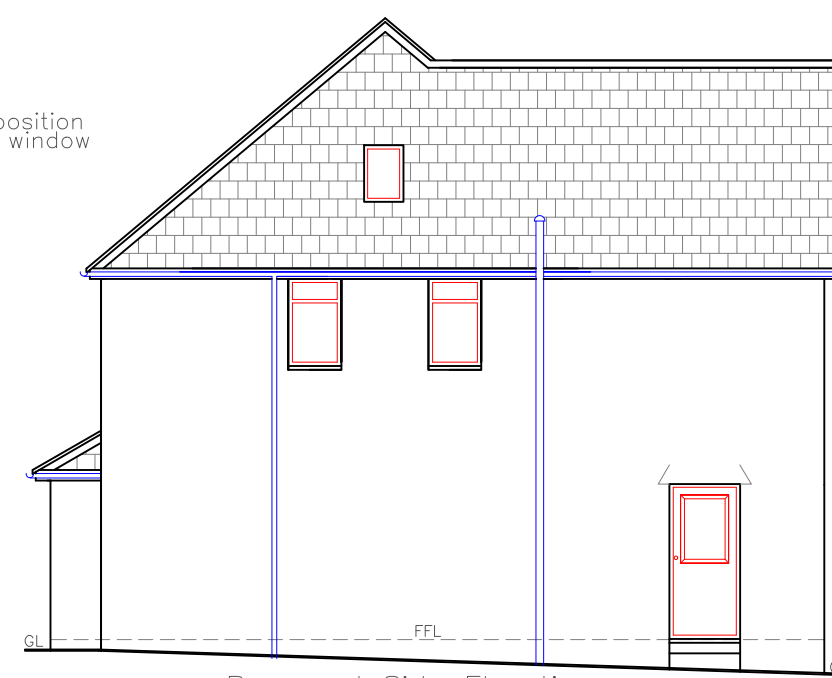


Proposed Side Elevation
1:100

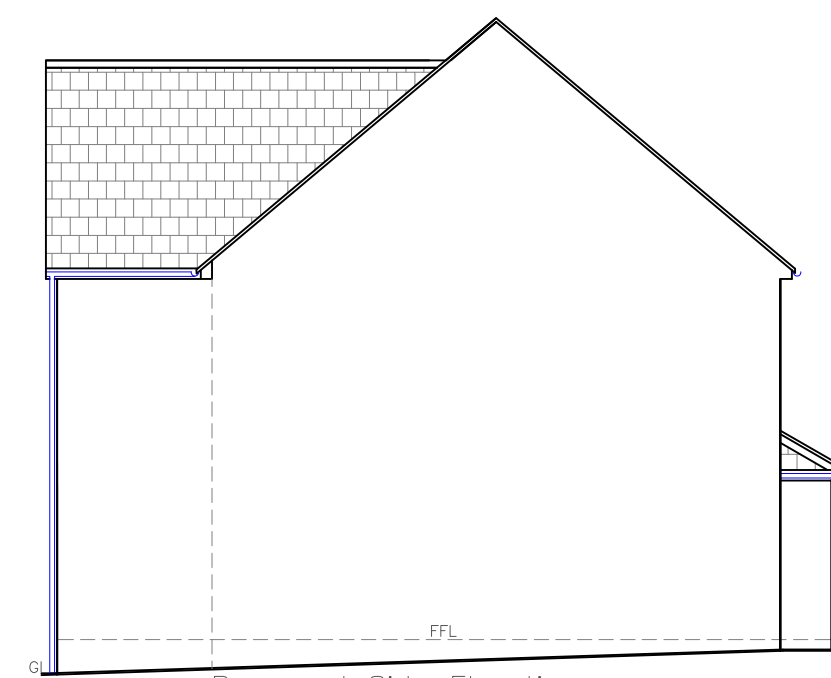


Proposed Side Elevation
1:100

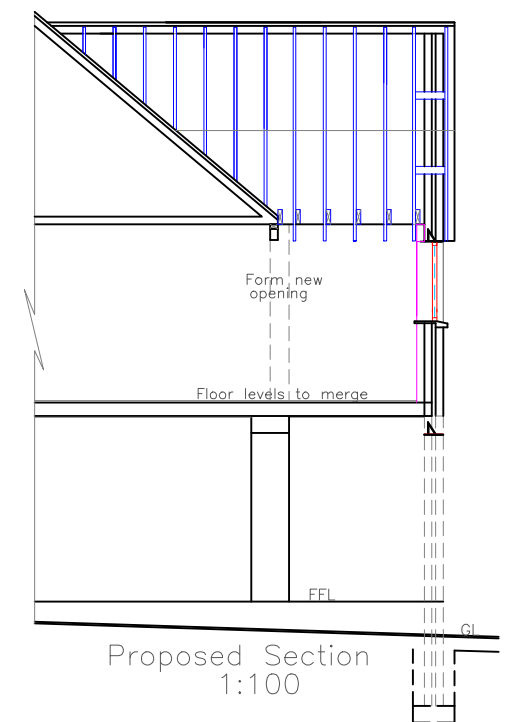


Proposed Section
1:100

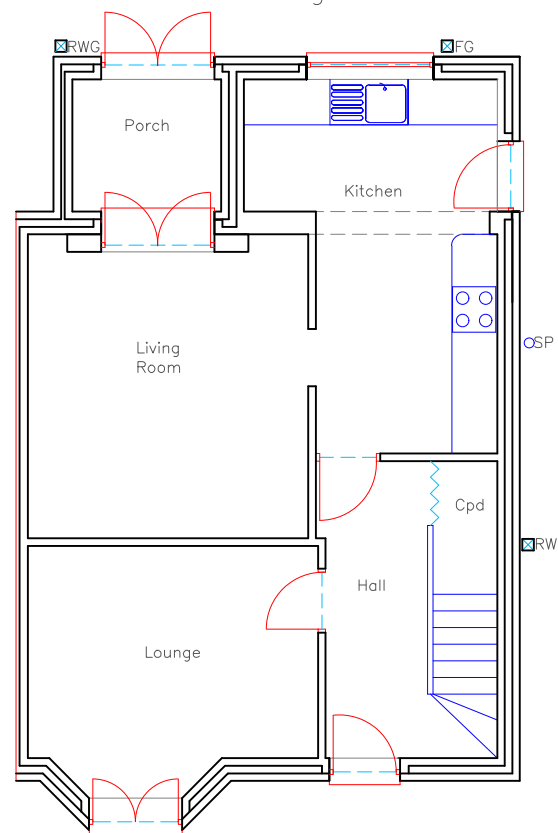


Existing Ground Floor Plan
1:100

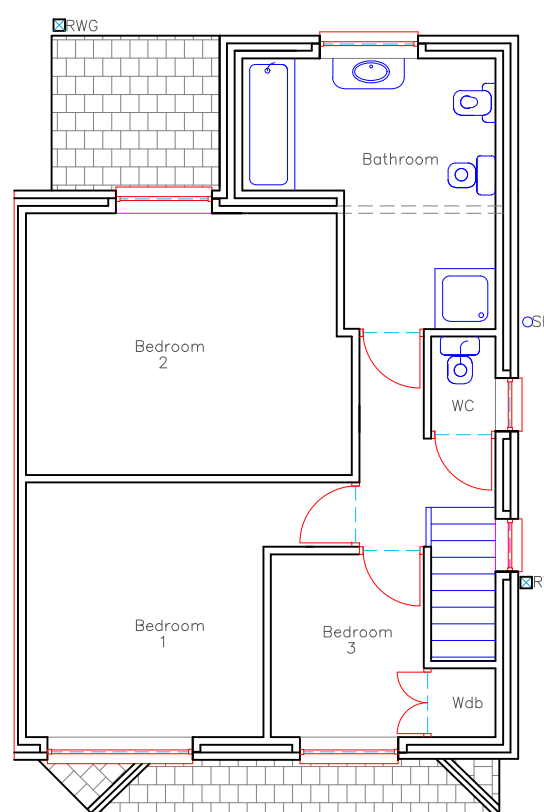


Existing First Floor Plan
1:100

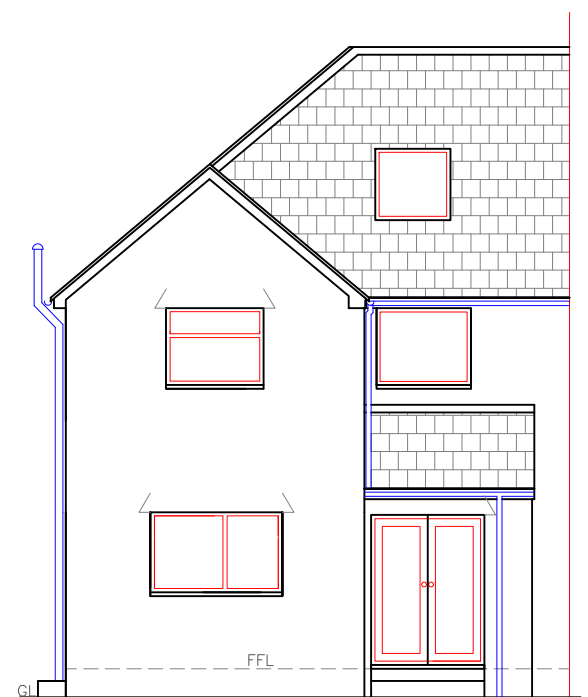

Existing Rear Elevation
1:100

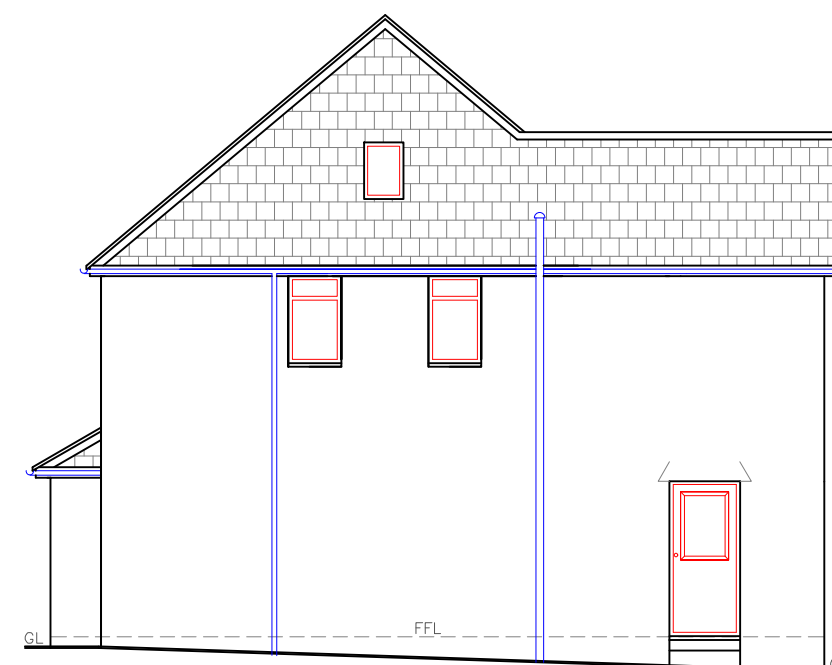

Existing Side Elevation
1:100

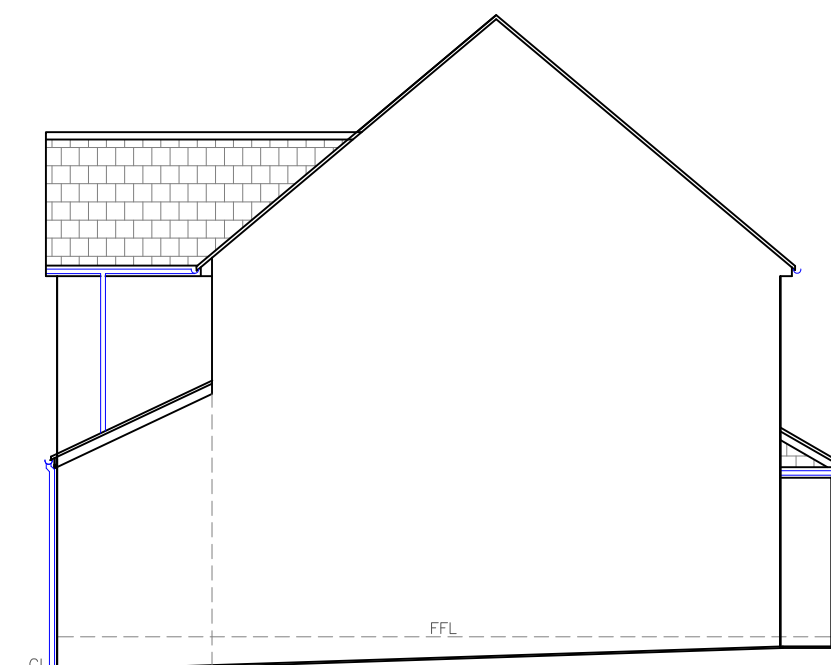

Existing Side Elevation
1:100

			
Utopia Design Architectural Services			
Paul Thomas: BSc (Hons) Tel: 01685 559230, Mob: 07908 725035 Issued Only for Purpose Indicated Drawing Status: FOR PLANNING/BUILDING REGS PURPOSES ONLY			
Client		46, Garden City Penydarren Merthyr Tydfil CF47 9YT	
Project Proposed First Floor Rear Extension			
Drawn by PT	Date APR 23	Paper A2	Scale 1:50, 1:100 1:500
Title Existing & Proposed Plans Elevations & Sections		Drwg No GARDEN CITY 48 01	