



1 Existing Ground Floor  
1 : 200

2 Existing Site  
1 : 200



3 Existing Front Elevation  
1 : 100

|   |
|---|
| PROJECT   |
| Outline Planning   |
| INDIGO DESIGN (Part of 3dcadwales Ltd) 5 Ashlea Drive,<br>Merthyr Tydfil, CF47 0NY Tele 01685 385746 Mob -<br>07940913216 Email: philip@3dcadwales.co.uk |

|                                                          |
|----------------------------------------------------------|
| SHEET                                                    |
| Existing Plan and Elevation                              |
| Address                                                  |
| land to the north of Fairview, Merthyr<br>Vale. CF48 4TD |


This Drawing is Copyright,  
Dimensions to be checked  
on site and not scaled from  
this drawing

PURPOSE OF ISSUE  
Planning Approval




DRWAING NUMBER  
MV-01

|                  |                      |                              |
|------------------|----------------------|------------------------------|
| Checked by<br>JH | Drawn by<br>PH       | Scale (@ A3)<br>As indicated |
| Rev No<br>A      | Description<br>Issue | Date<br>11/11/2021           |
|                  |                      |                              |
|                  |                      |                              |
|                  |                      |                              |

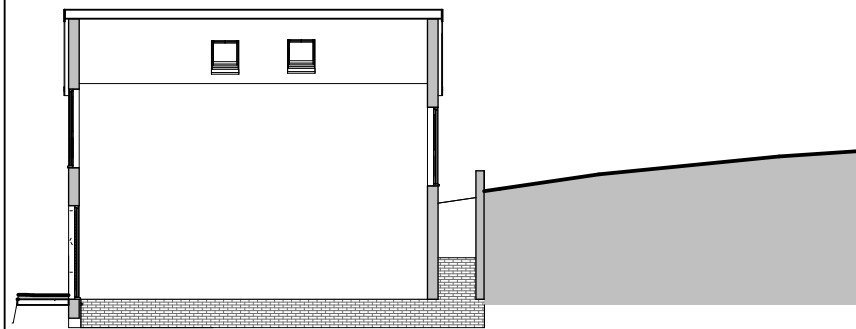


(A) Existing Section A  
1 : 200

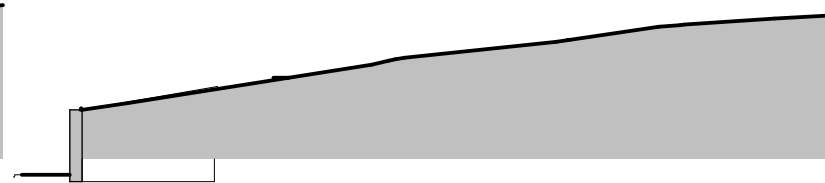

(B) Existing Section B  
1 : 200



(C) Existing Section C  
1 : 200

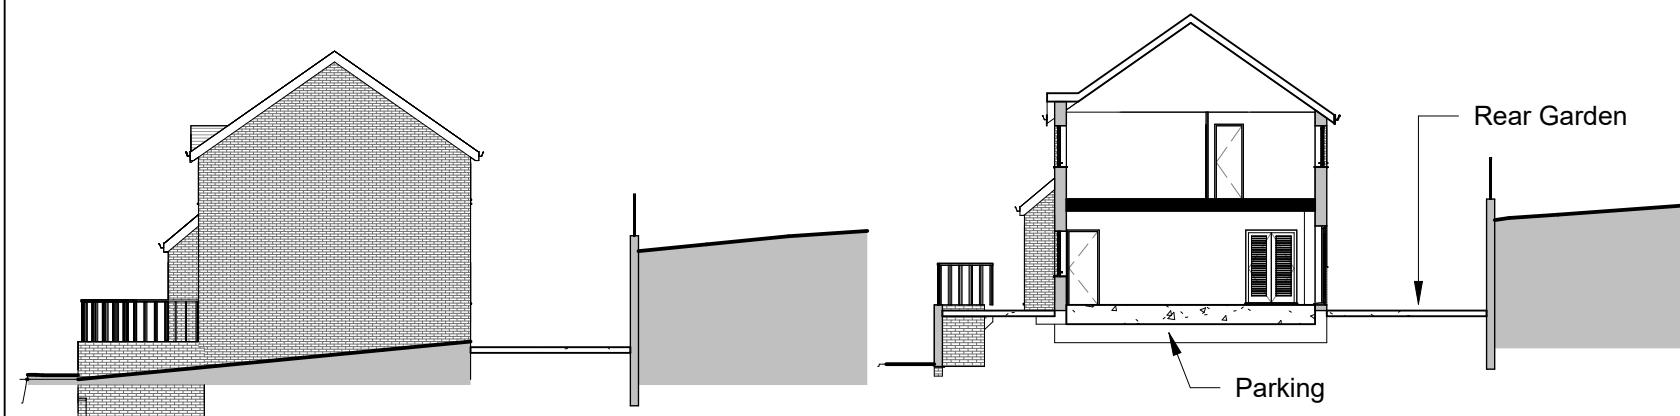

(1) Proposed Section D  
1 : 200



(2) Proposed Section E  
1 : 200



(3) Proposed Section F  
1 : 200

New dwelling set 1m above existing building

|   |                                                                                       |                                                                  |                      |                         |
|---|---------------------------------------------------------------------------------------|------------------------------------------------------------------|----------------------|-------------------------|
| PROJECT<br>Outline Planning   |                                                                                       | SHEET<br>Sections                                                |                      |                         |
| INDIGO DESIGN (Part of 3dcadwales Ltd) 5 Ashlea Drive, Merthyr Tydfil, CF47 0NY Tele 01685 385746 Mob - 07940913216 Email: philip@3dcadwales.co.uk |                                                                                       | Address<br>land to the north of Fairview, Merthyr Vale. CF48 4TD |                      |                         |
| This Drawing is Copyright, Dimensions to be checked on site and not scaled from this drawing                                                       |  | Checked by<br>JH                                                 | Drawn by<br>PH       | Scale (@ A3)<br>1 : 200 |
|   |                                                                                       | Rev No<br>A                                                      | Description<br>Issue | Date<br>11/11/2021      |
| PURPOSE OF ISSUE<br>Planning Approval   | DRWAING NUMBER<br>MV-02                                                               |                                                                  |                      |                         |

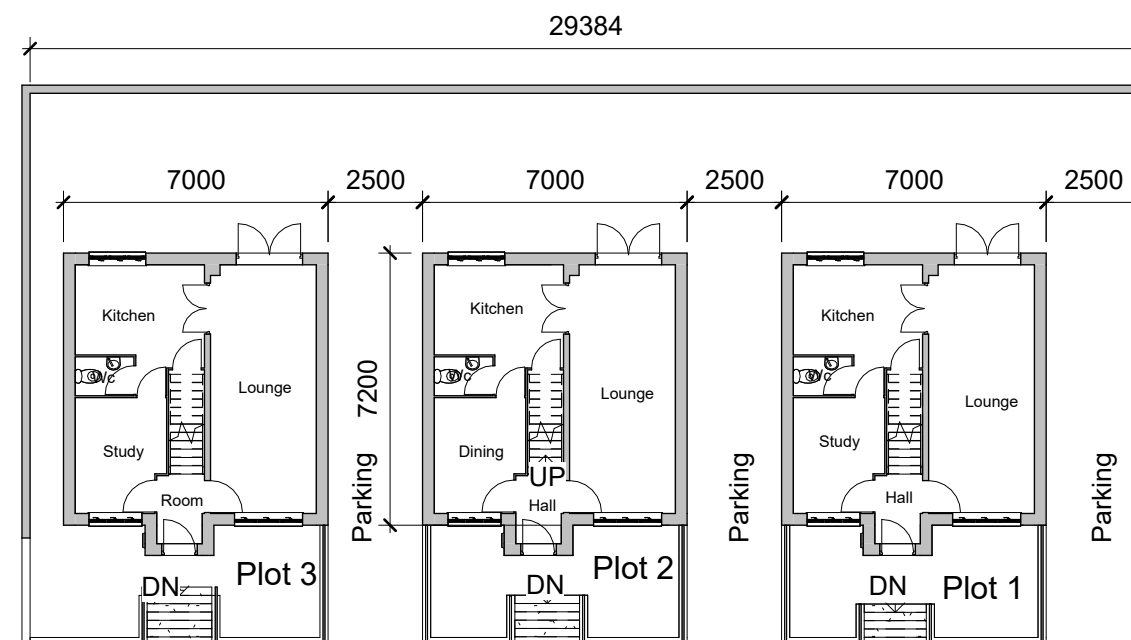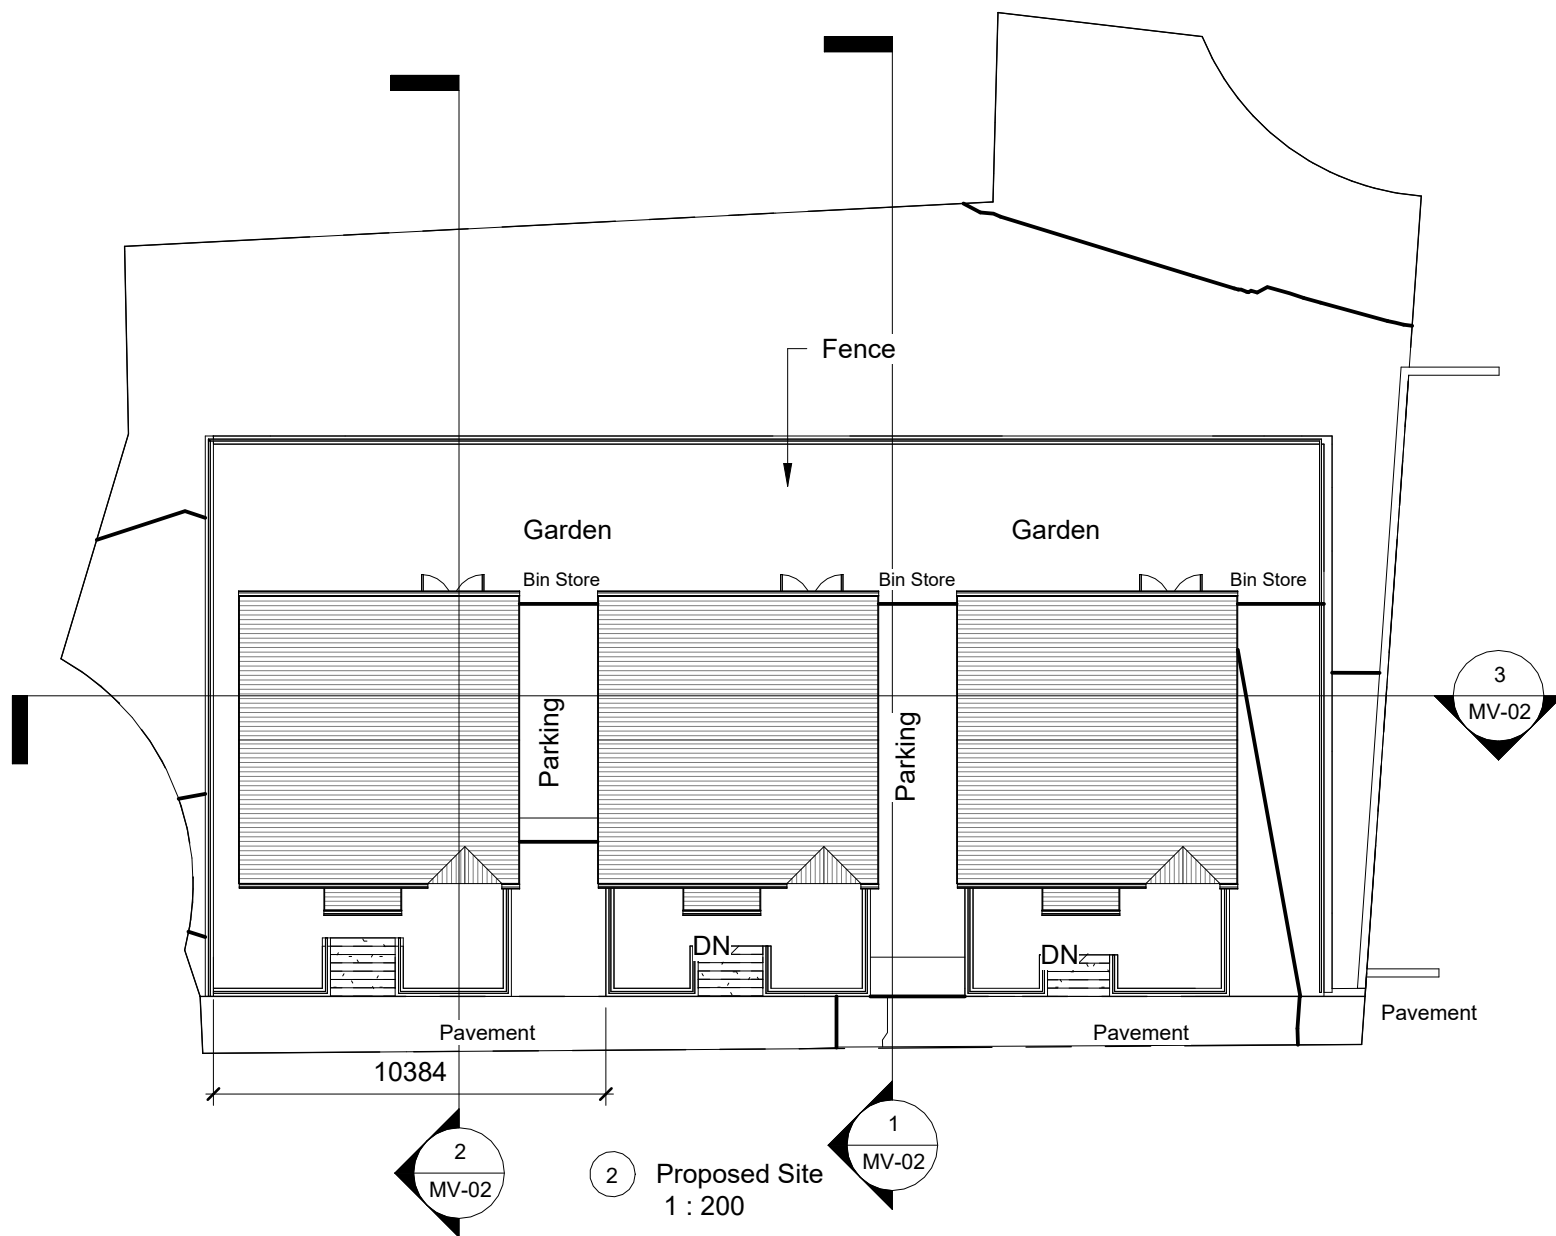

1 Proposed Ground Floor  
1 : 200




3 Proposed Street Scene  
1 : 100


|   |                |   |
|---|----------------|---|
| INDIGO DESIGN (Part of 3dcadwales Ltd) 5 Ashlea Drive,<br>Merthyr Tydfil, CF47 0NY Tele 01685 385746 Mob -<br>07940913216 Email: philip@3dcadwales.co.uk |                |   |
| This Drawing is Copyright,<br>Dimensions to be checked<br>on site and not scaled from<br>this drawing                                                    |                |  Indigo 3d Design |
| PURPOSE OF ISSUE   | DRAWING NUMBER |   |
| Planning Approval   | MV-03          |   |
| PROJECT   |                |   |
| Outline Planning   |                |   |
| SHEET   |                |   |
| Proposed Plan   |                |   |
| Address<br>land to the north of Fairview,<br>Merthyr Vale. CF48 4TD                                                                                      |                |   |
| Checked by<br>JH   | Drawn by<br>PH | Scale (@ A3)<br>As indicated                                                                           |
| Rev No   | Description    | Date                                                                                                   |
|   |                |   |
|   |                |   |
|   |                |   |



Plot 1

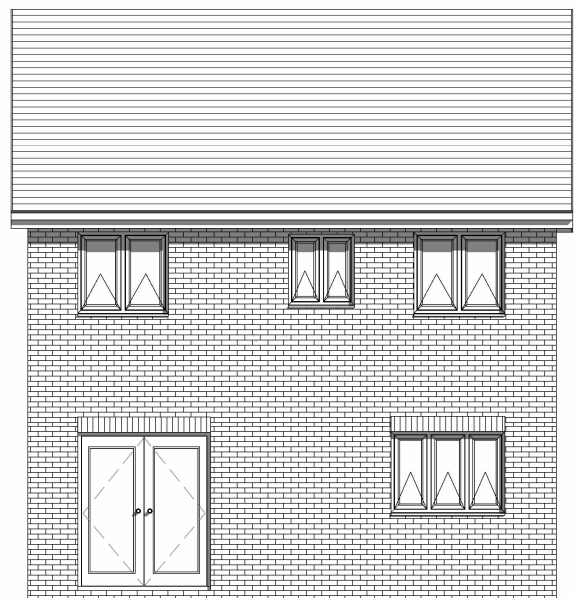


Plot 2

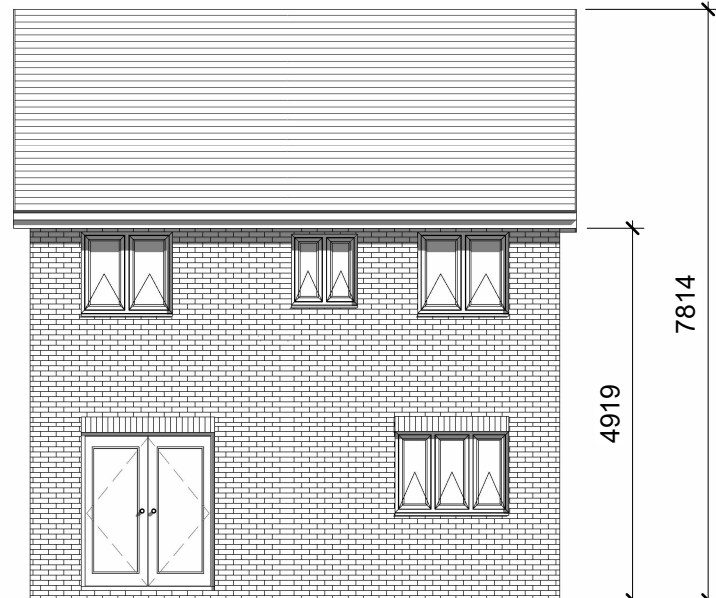

Plot 3

1 Proposed Rear Elevation  
1 : 100

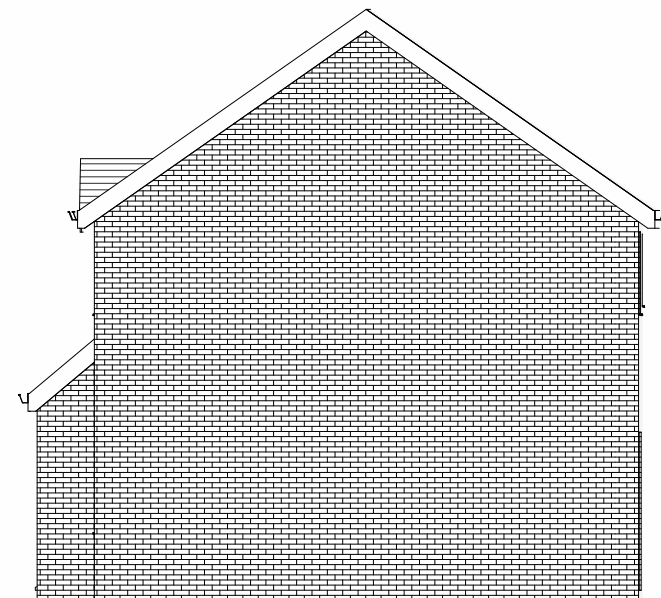

2 Proposed Side Elevation  
1 : 100



3 Proposed Front Elevation  
1 : 100

INDIGO DESIGN (Part of 3dcadwales Ltd) 5 Ashlea Drive,  
Merthyr Tydfil, CF47 0NY Tele 01685 385746 Mob -  
07940913216 Email: philip@3dcadwales.co.uk

This Drawing is Copyright,  
Dimensions to be checked  
on site and not scaled from  
this drawing



|                   |                |
|-------------------|----------------|
| PURPOSE OF ISSUE  | DRWAING NUMBER |
| Planning Approval | MV-04          |


|         |                  |
|---------|------------------|
| PROJECT | Outline Planning |
|---------|------------------|

|       |                     |
|-------|---------------------|
| SHEET | Proposed Elevations |
|-------|---------------------|

|         |                                                          |
|---------|----------------------------------------------------------|
| Address | land to the north of Fairview,<br>Merthyr Vale. CF48 4TD |
|---------|----------------------------------------------------------|

|            |          |              |
|------------|----------|--------------|
| Checked by | Drawn by | Scale (@ A3) |
| JH         | PH       | 1 : 100      |

| Rev No | Description | Date       |
|--------|-------------|------------|
| A      | Issue       | 11/11/2021 |
|        |             |            |
|        |             |            |
|        |             |            |

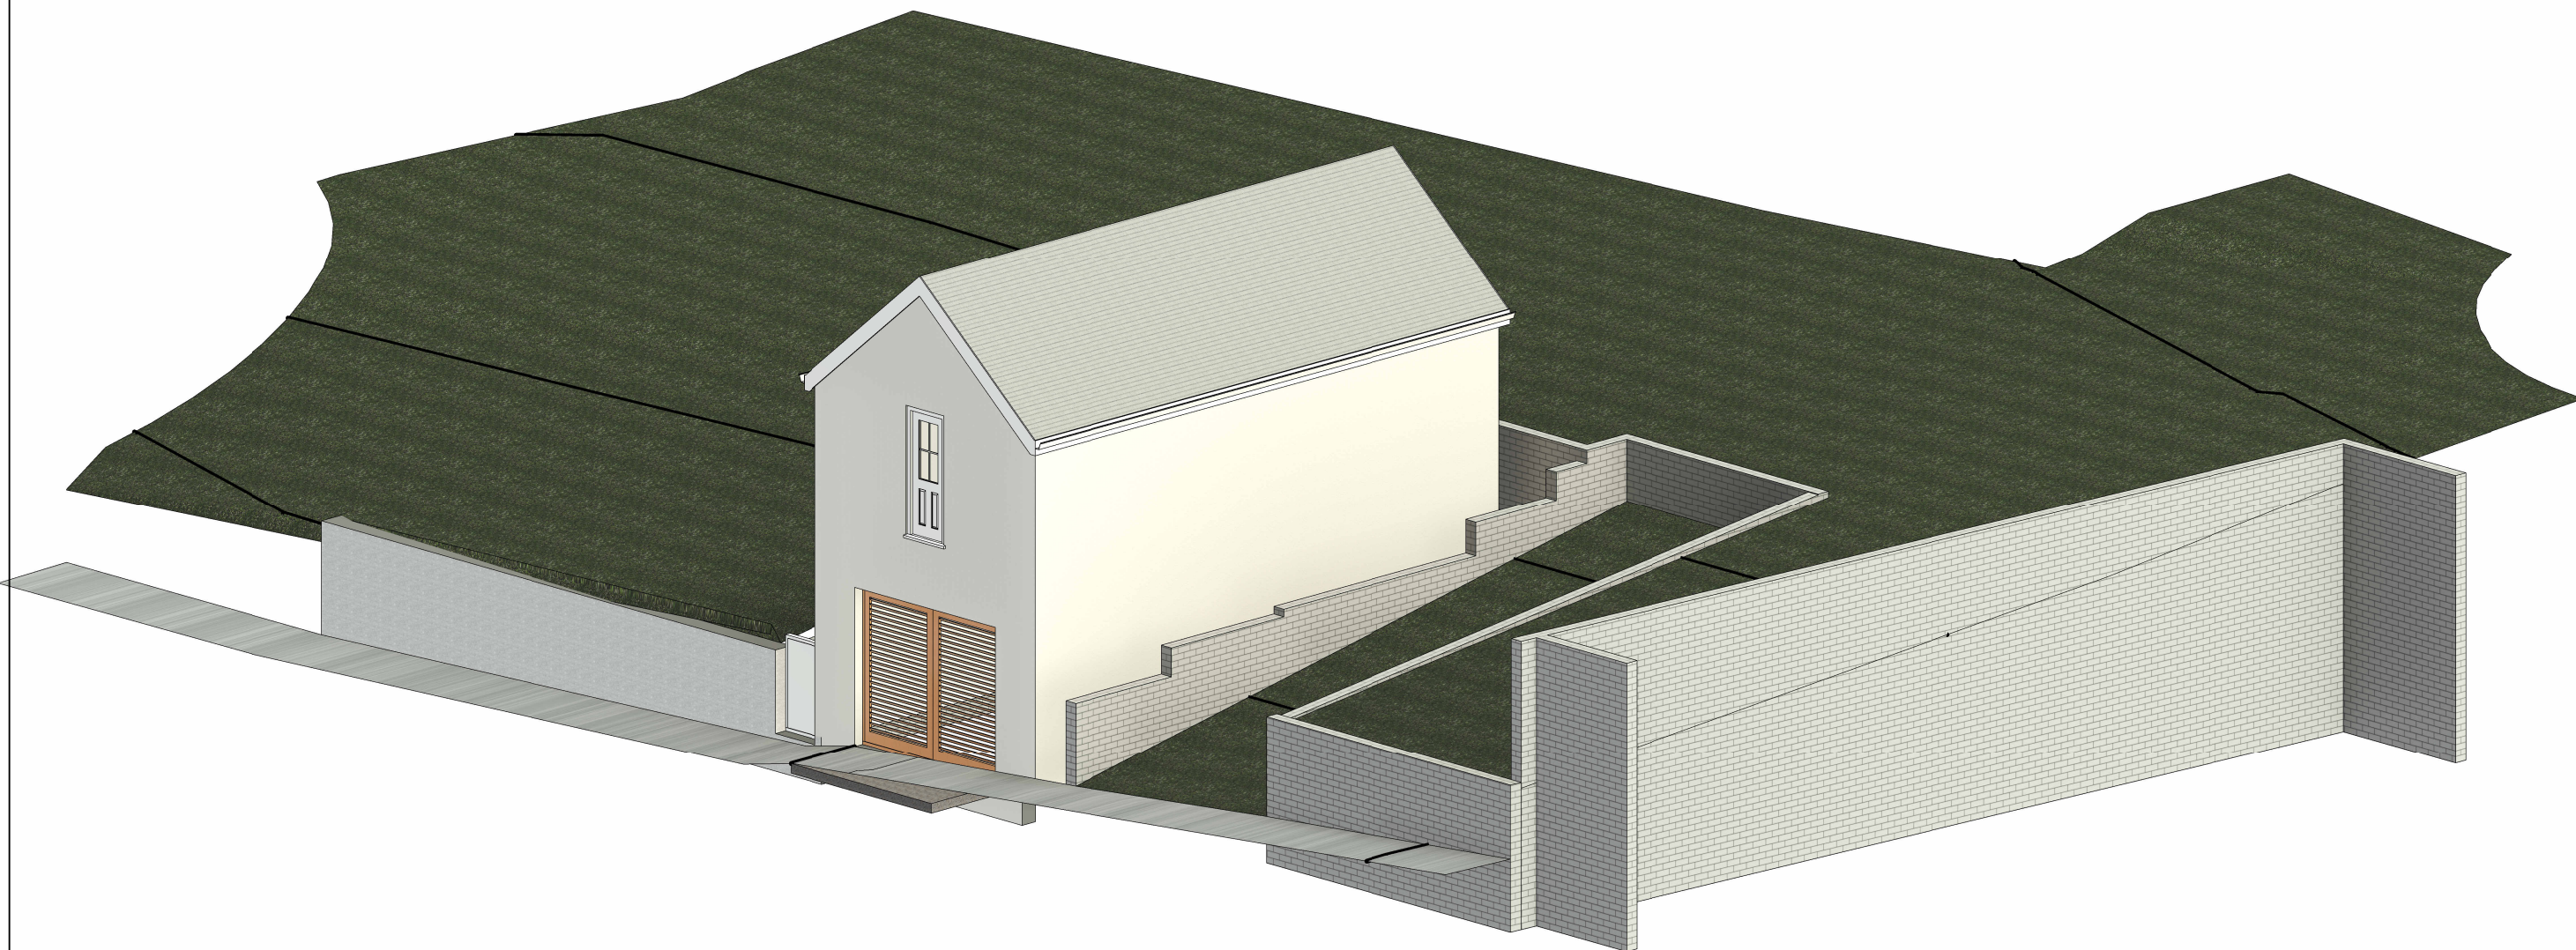

1 Existing Illustration

INDIGO DESIGN (Part of 3dcadwales Ltd) 5 Ashlea Drive,  
Merthyr Tydfil, CF47 0NY Tele 01685 385746 Mob -  
07940913216 Email: philip@3dcadwales.co.uk

This Drawing is Copyright,  
Dimensions to be checked  
on site and not scaled from  
this drawing



|                   |                |
|-------------------|----------------|
| PURPOSE OF ISSUE  | DRWAING NUMBER |
| Planning Approval | MV-05          |

|                  |
|------------------|
| PROJECT          |
| Outline Planning |

|                        |
|------------------------|
| SHEET                  |
| Existing Illustrations |

|         |                                                          |
|---------|----------------------------------------------------------|
| Address | land to the north of Fairview,<br>Merthyr Vale. CF48 4TD |
|---------|----------------------------------------------------------|

|            |          |              |
|------------|----------|--------------|
| Checked by | Drawn by | Scale (@ A3) |
| JH         | PH       |              |

| Rev No | Description | Date       |
|--------|-------------|------------|
| A      | Issue       | 11/11/2021 |
|        |             |            |
|        |             |            |
|        |             |            |



1 Proposed Illustration

INDIGO DESIGN (Part of 3dcadwales Ltd) 5 Ashlea Drive,  
Merthyr Tydfil, CF47 0NY Tele 01685 385746 Mob -  
07940913216 Email: philip@3dcadwales.co.uk

This Drawing is Copyright,  
Dimensions to be checked  
on site and not scaled from  
this drawing



|                   |                |
|-------------------|----------------|
| PURPOSE OF ISSUE  | DRWAING NUMBER |
| Planning Approval | MV-06          |

|         |                  |
|---------|------------------|
| PROJECT | Outline Planning |
|---------|------------------|

|       |                       |
|-------|-----------------------|
| SHEET | Proposed Illustration |
|-------|-----------------------|

|         |                                                          |
|---------|----------------------------------------------------------|
| Address | land to the north of Fairview,<br>Merthyr Vale. CF48 4TD |
|---------|----------------------------------------------------------|

|            |          |              |
|------------|----------|--------------|
| Checked by | Drawn by | Scale (@ A3) |
| JH         | PH       |              |

| Rev No | Description | Date |
|--------|-------------|------|
|        |             |      |
|        |             |      |
|        |             |      |