
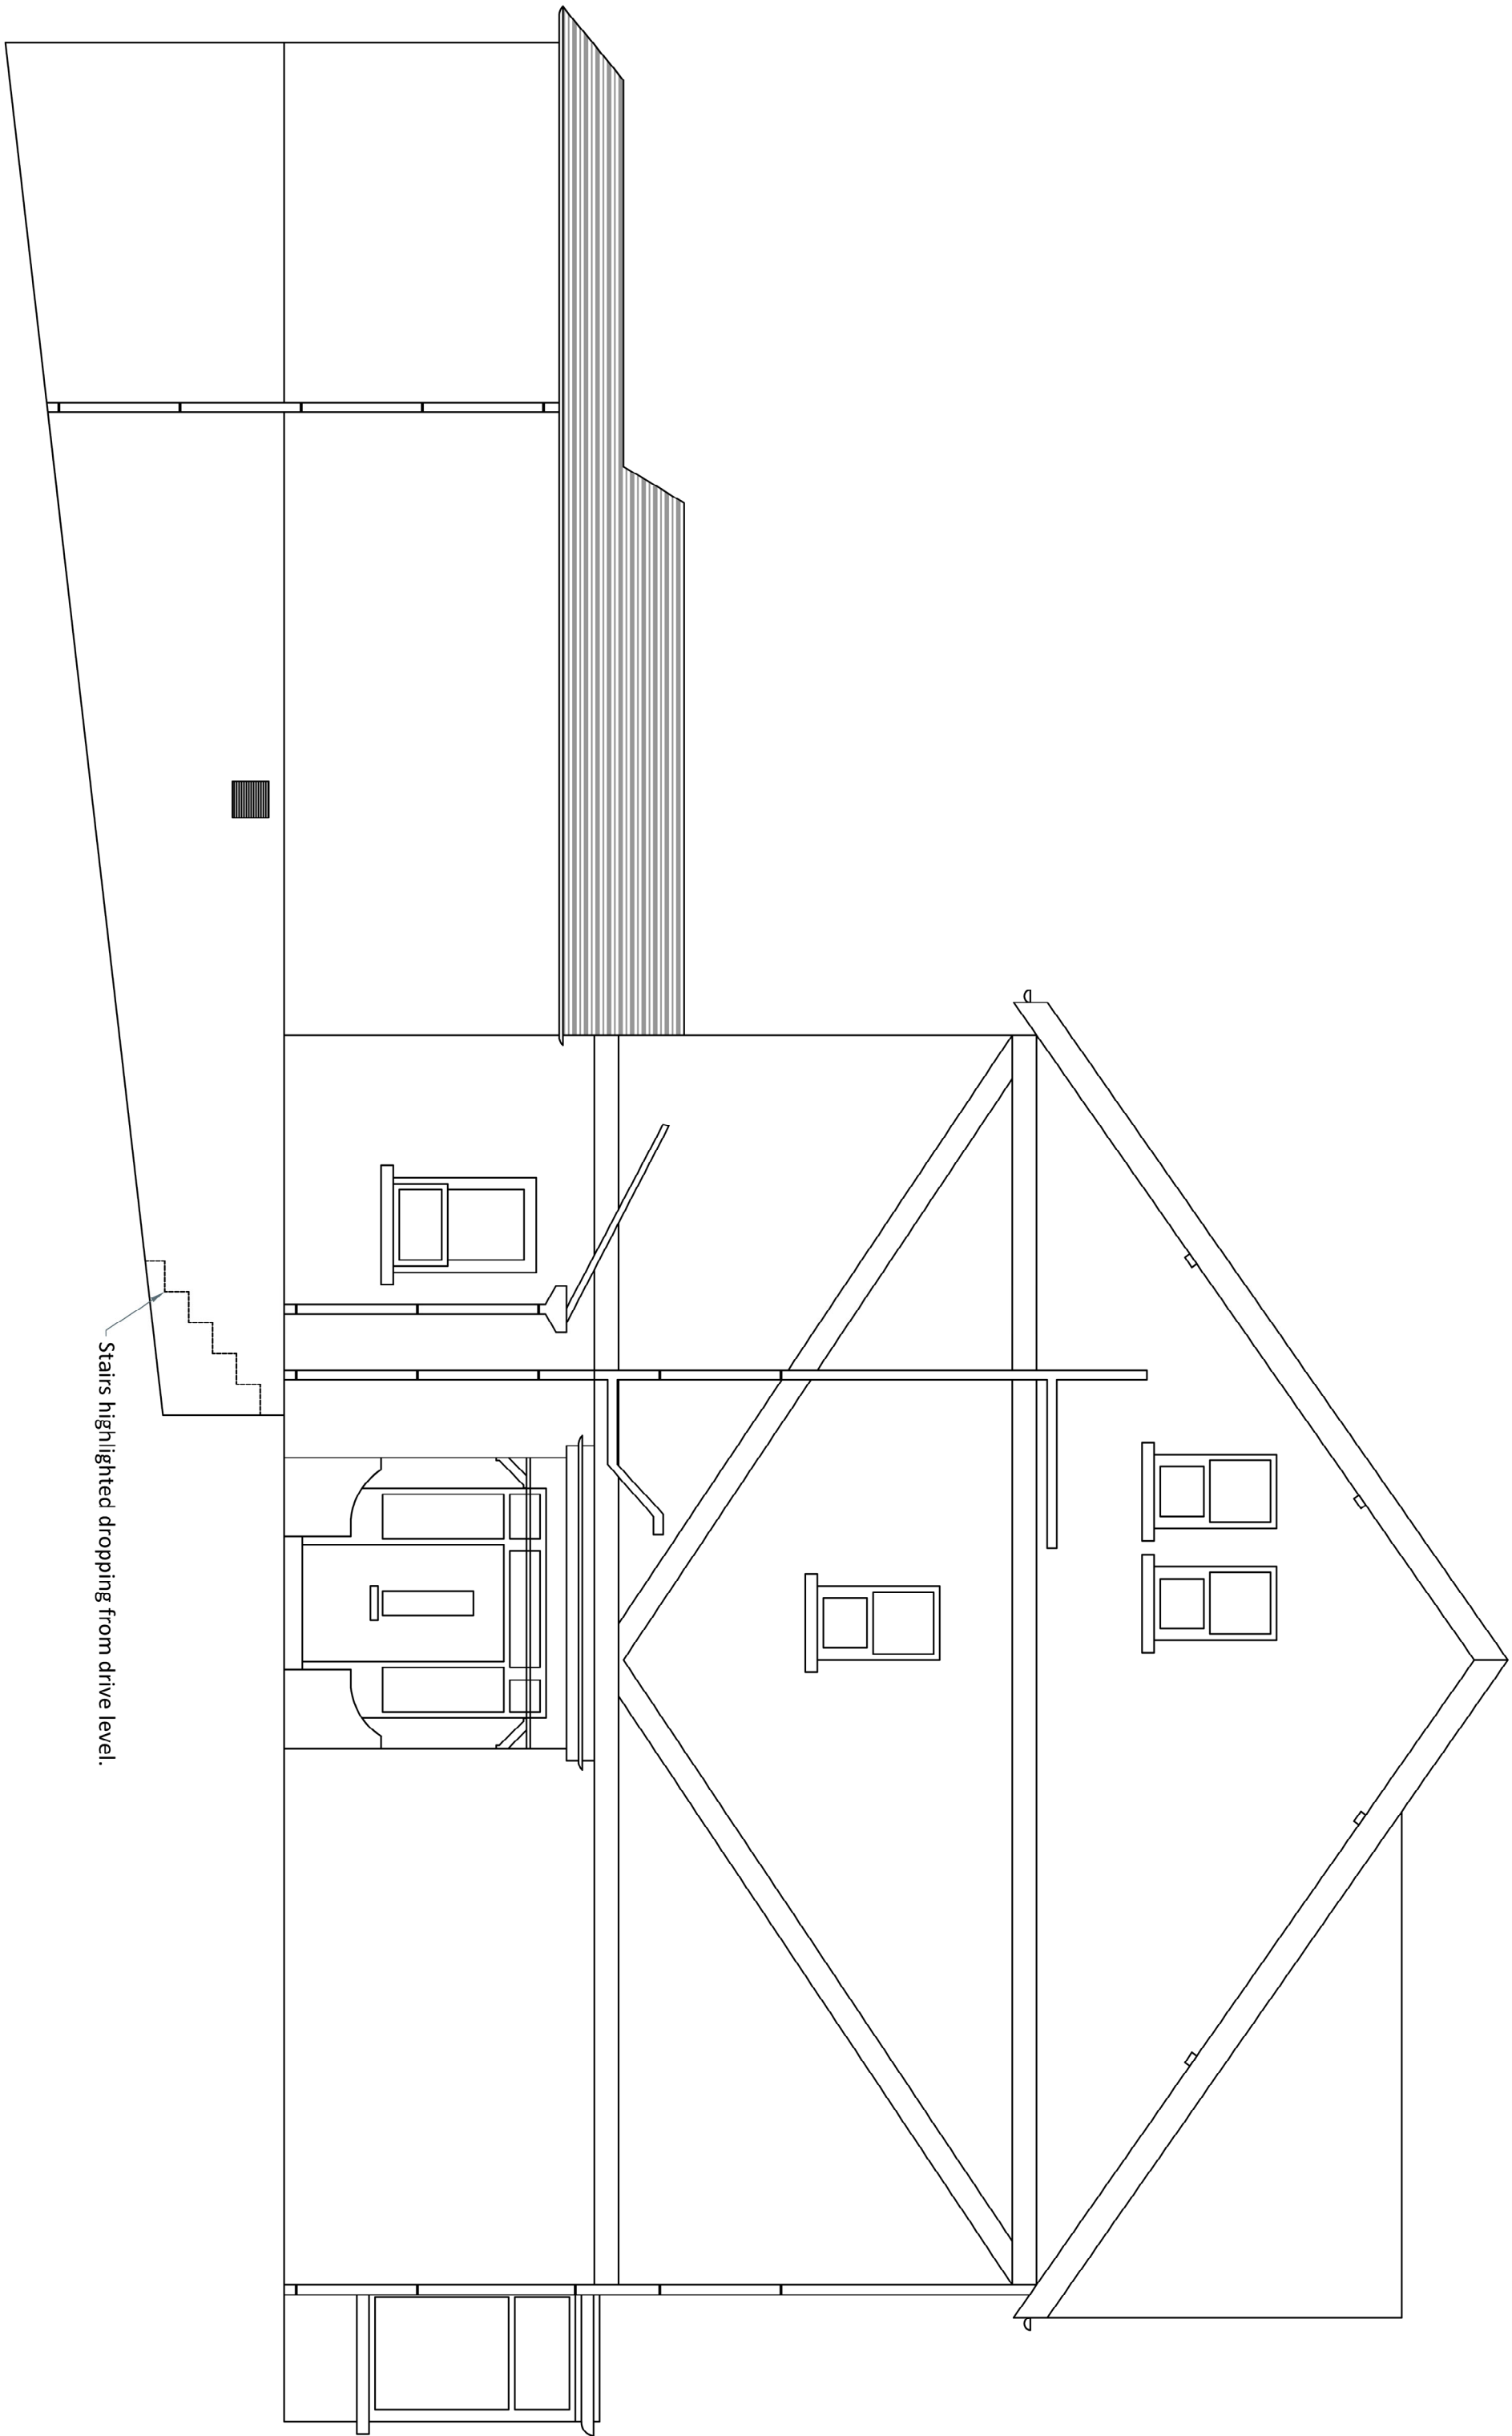


GROUND FLOOR PLAN

Scale 1:50


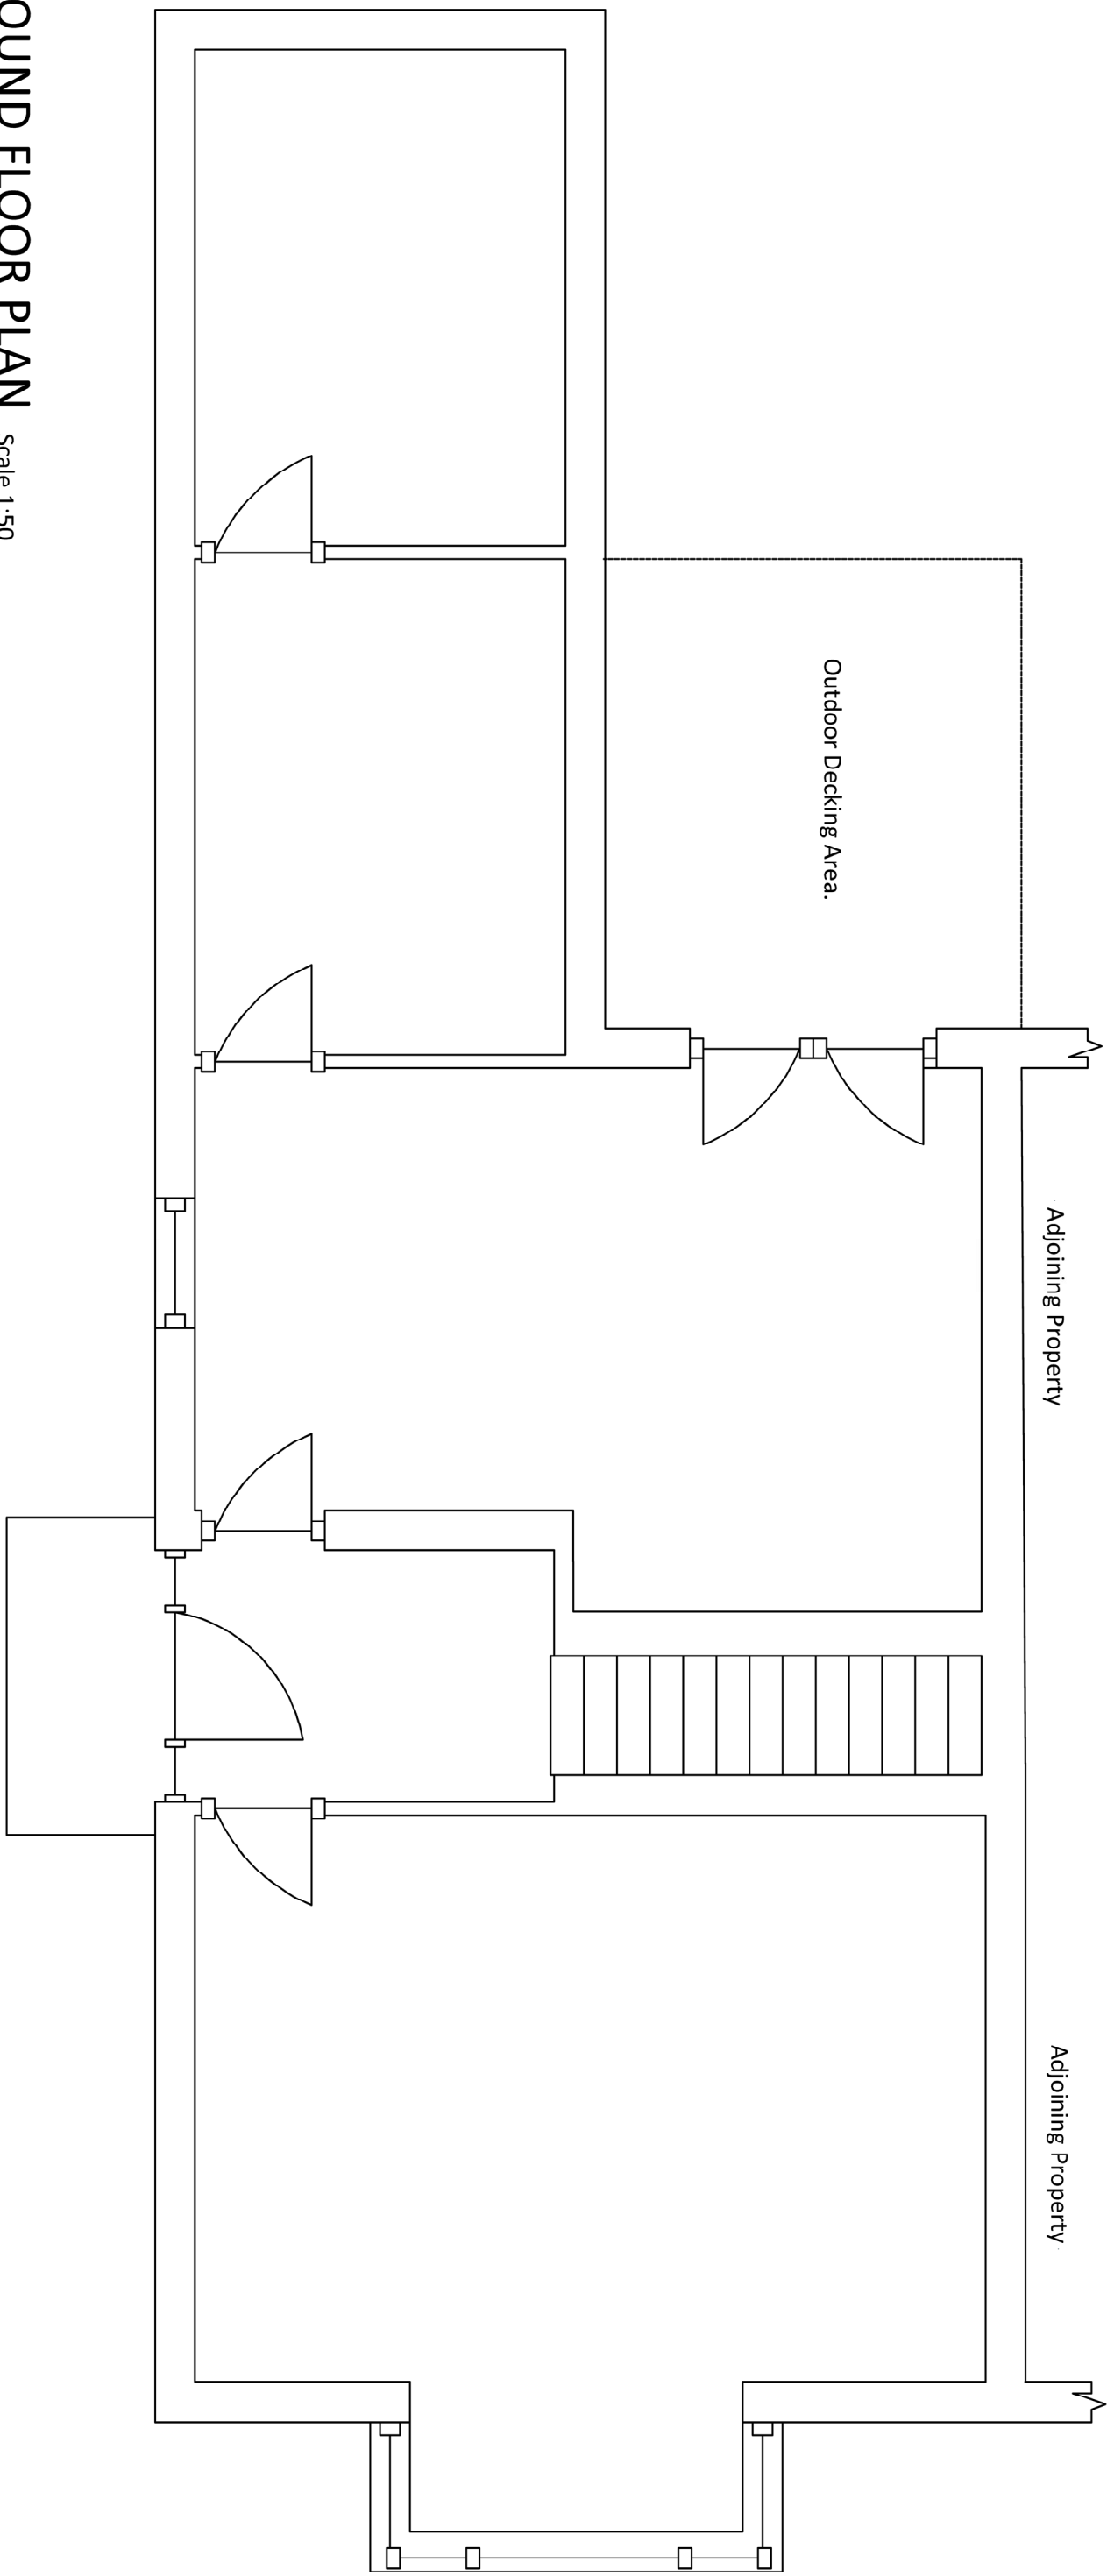


EXISTING SIDE ELEVATION

Scale 1:50

EXISTING PART REAR ELEVATION


Scale 1:50

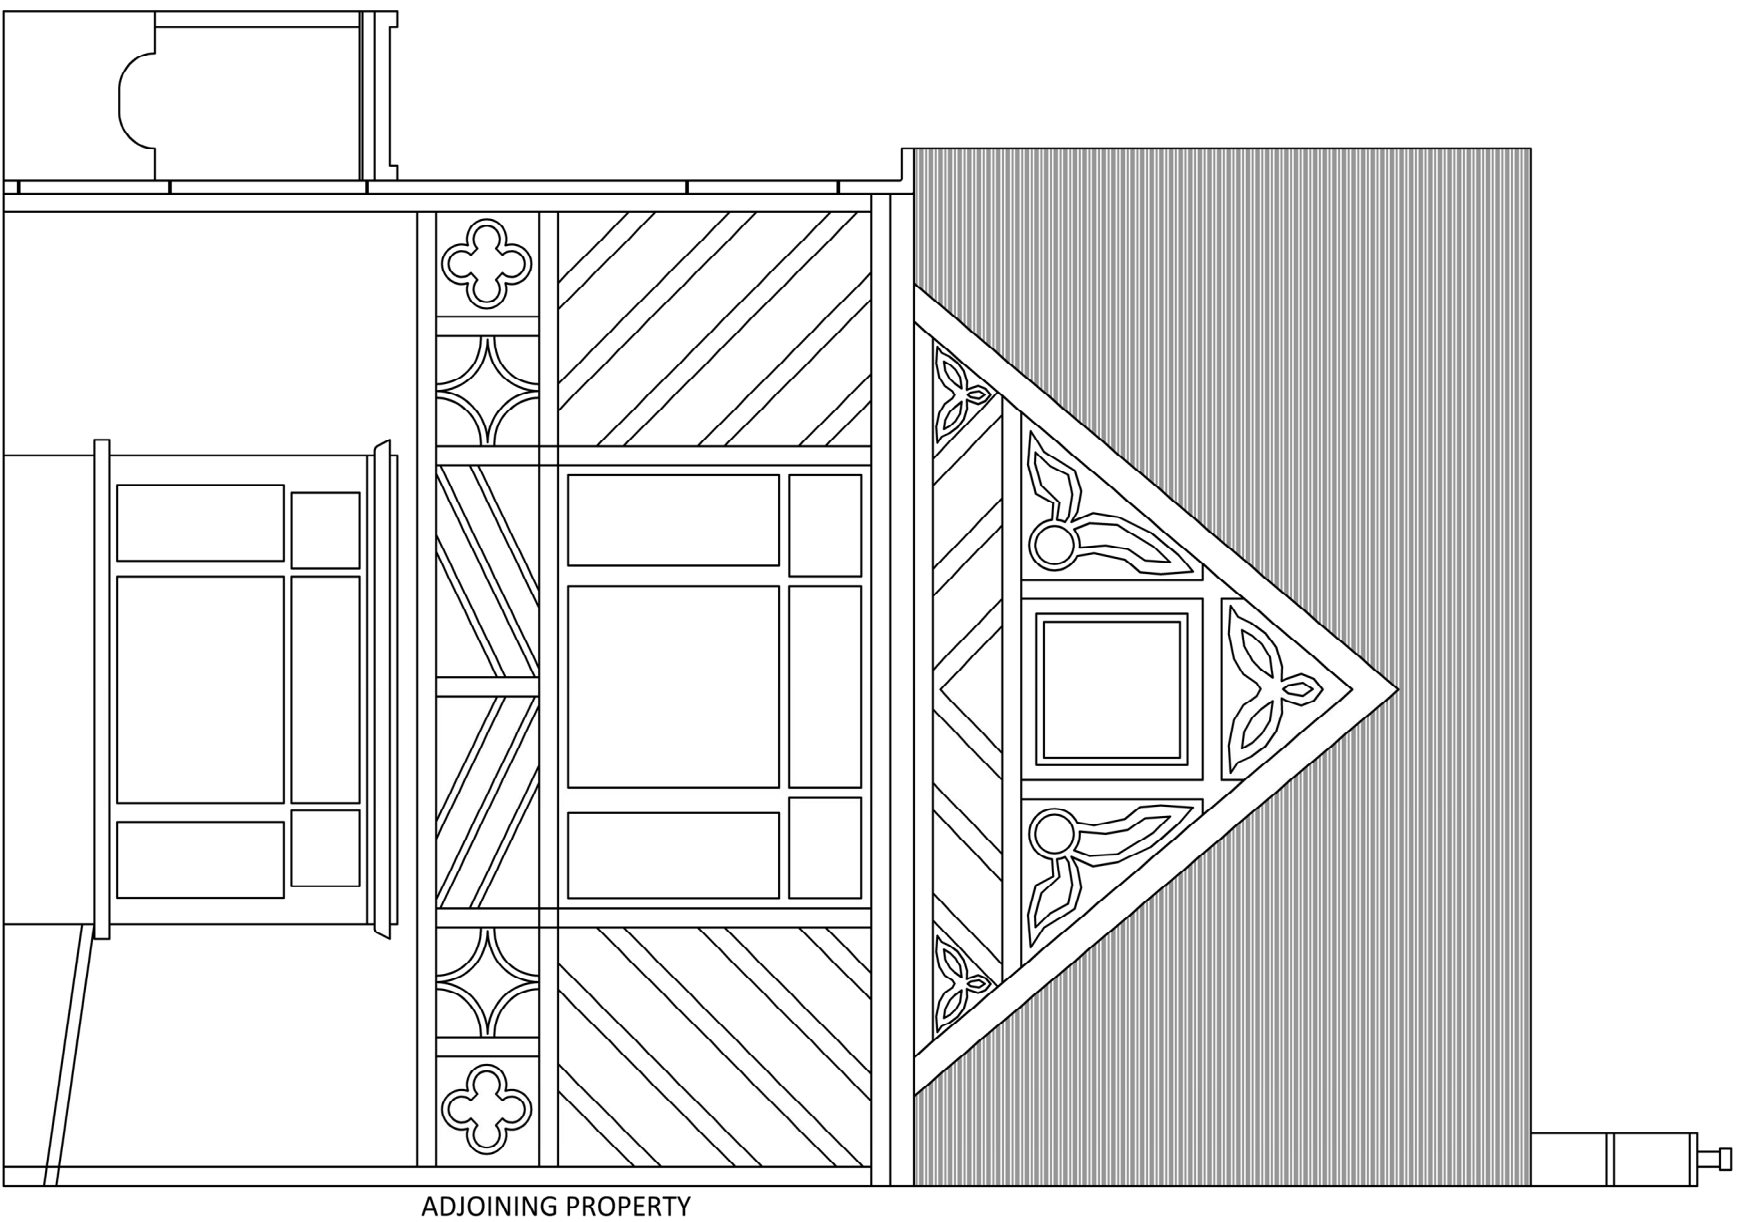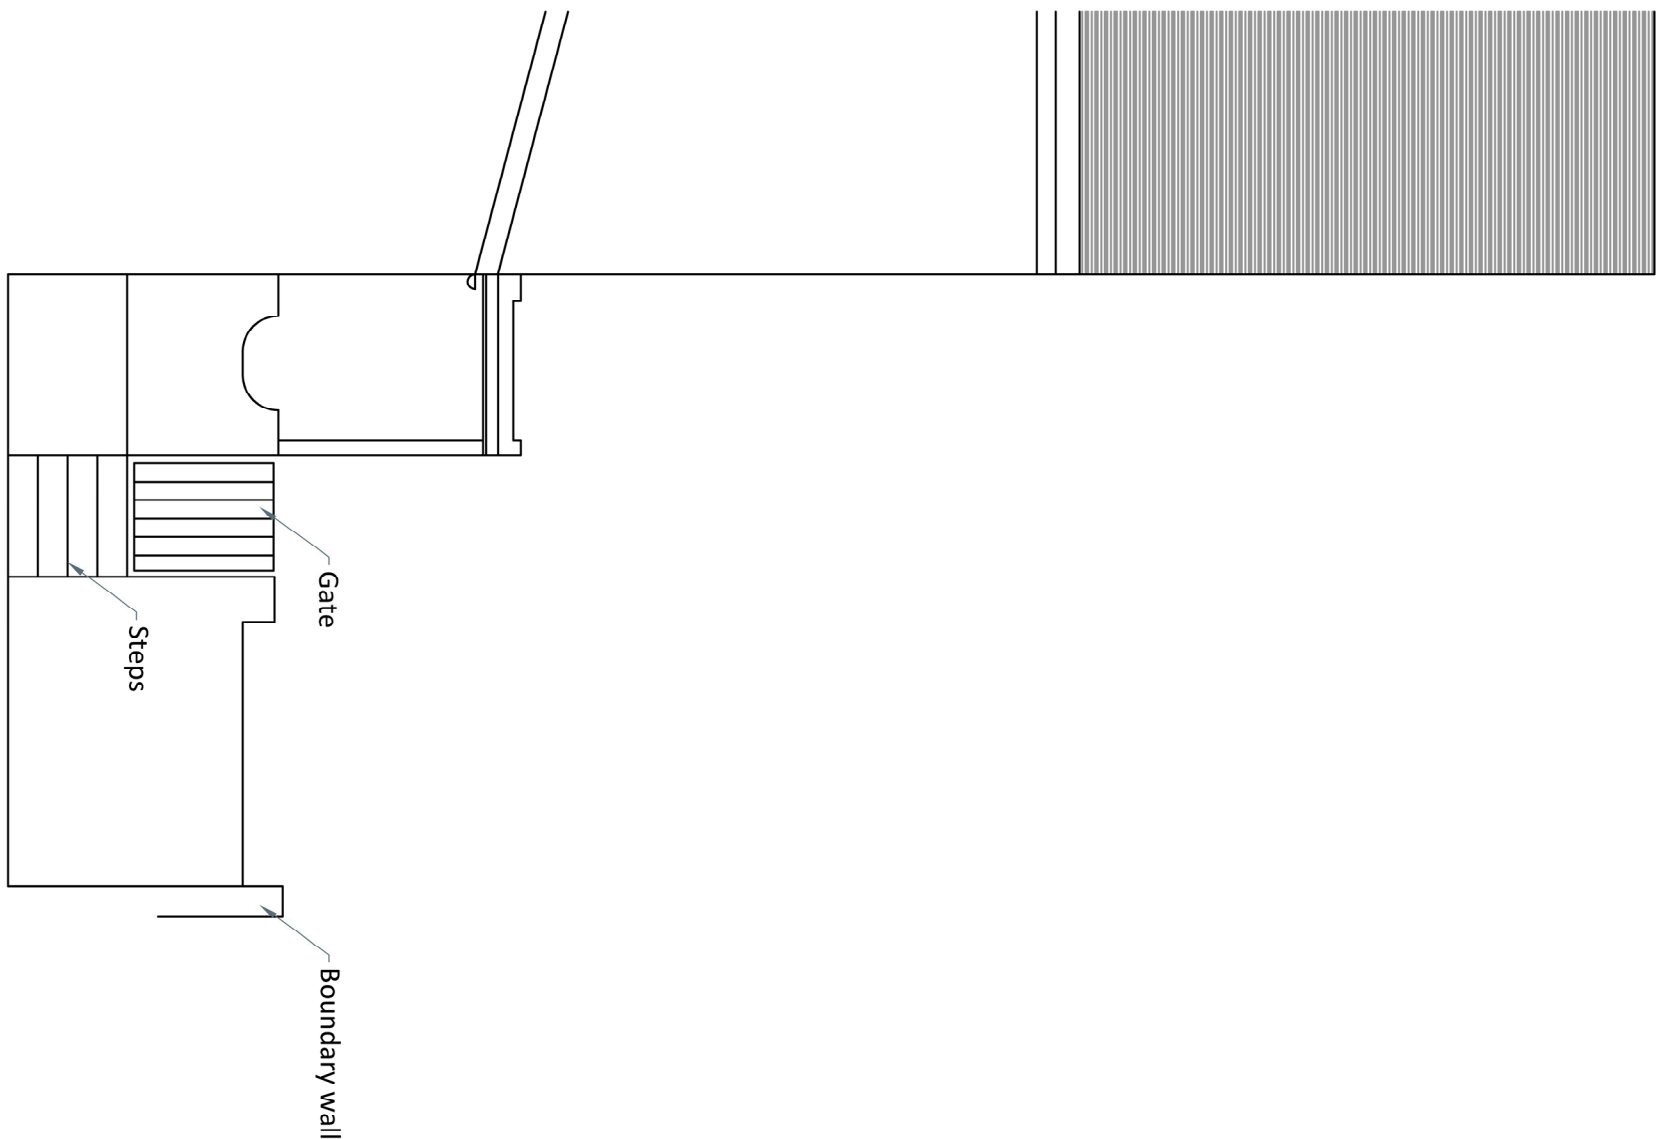

EXISTING FRONT ELEVATION

Scale 1:50

- NOTES
- Do not scale from this drawing. Use given dimensions only. If in doubt ask.
 - All dimensions in millimeters unless otherwise stated. All levels in meters.

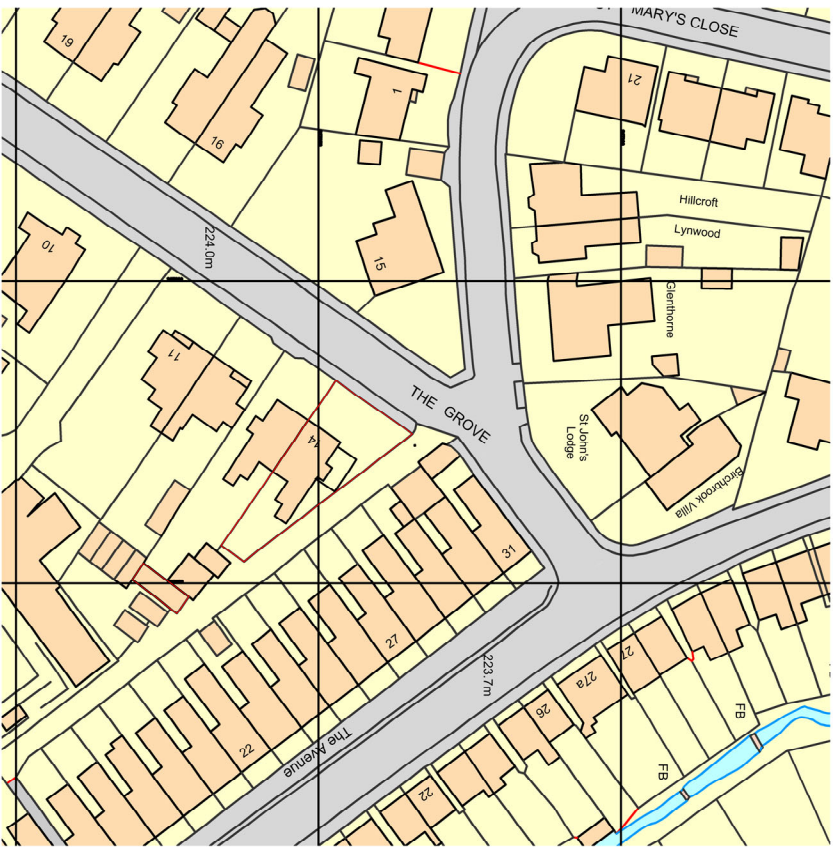

LOCATION PLAN

Scale 1:1250

Drawn By	J H D	Sig.	J H D	Date	11/11/2022
Scale	As shown (A1)	Sheet	1 of 1		
Drawing Number	MR K Mullin 01				Revision A

A	16/07/21	Planning
Rev	Date	Description
Status	Planning	
Project Title		
MR K MULLIN		
Drawing Title		

BRYNAWEL, 14 THE GROVE
PROPOSED SIDE EXTENSION
EXISTING PLAN & ELEVATIONS