


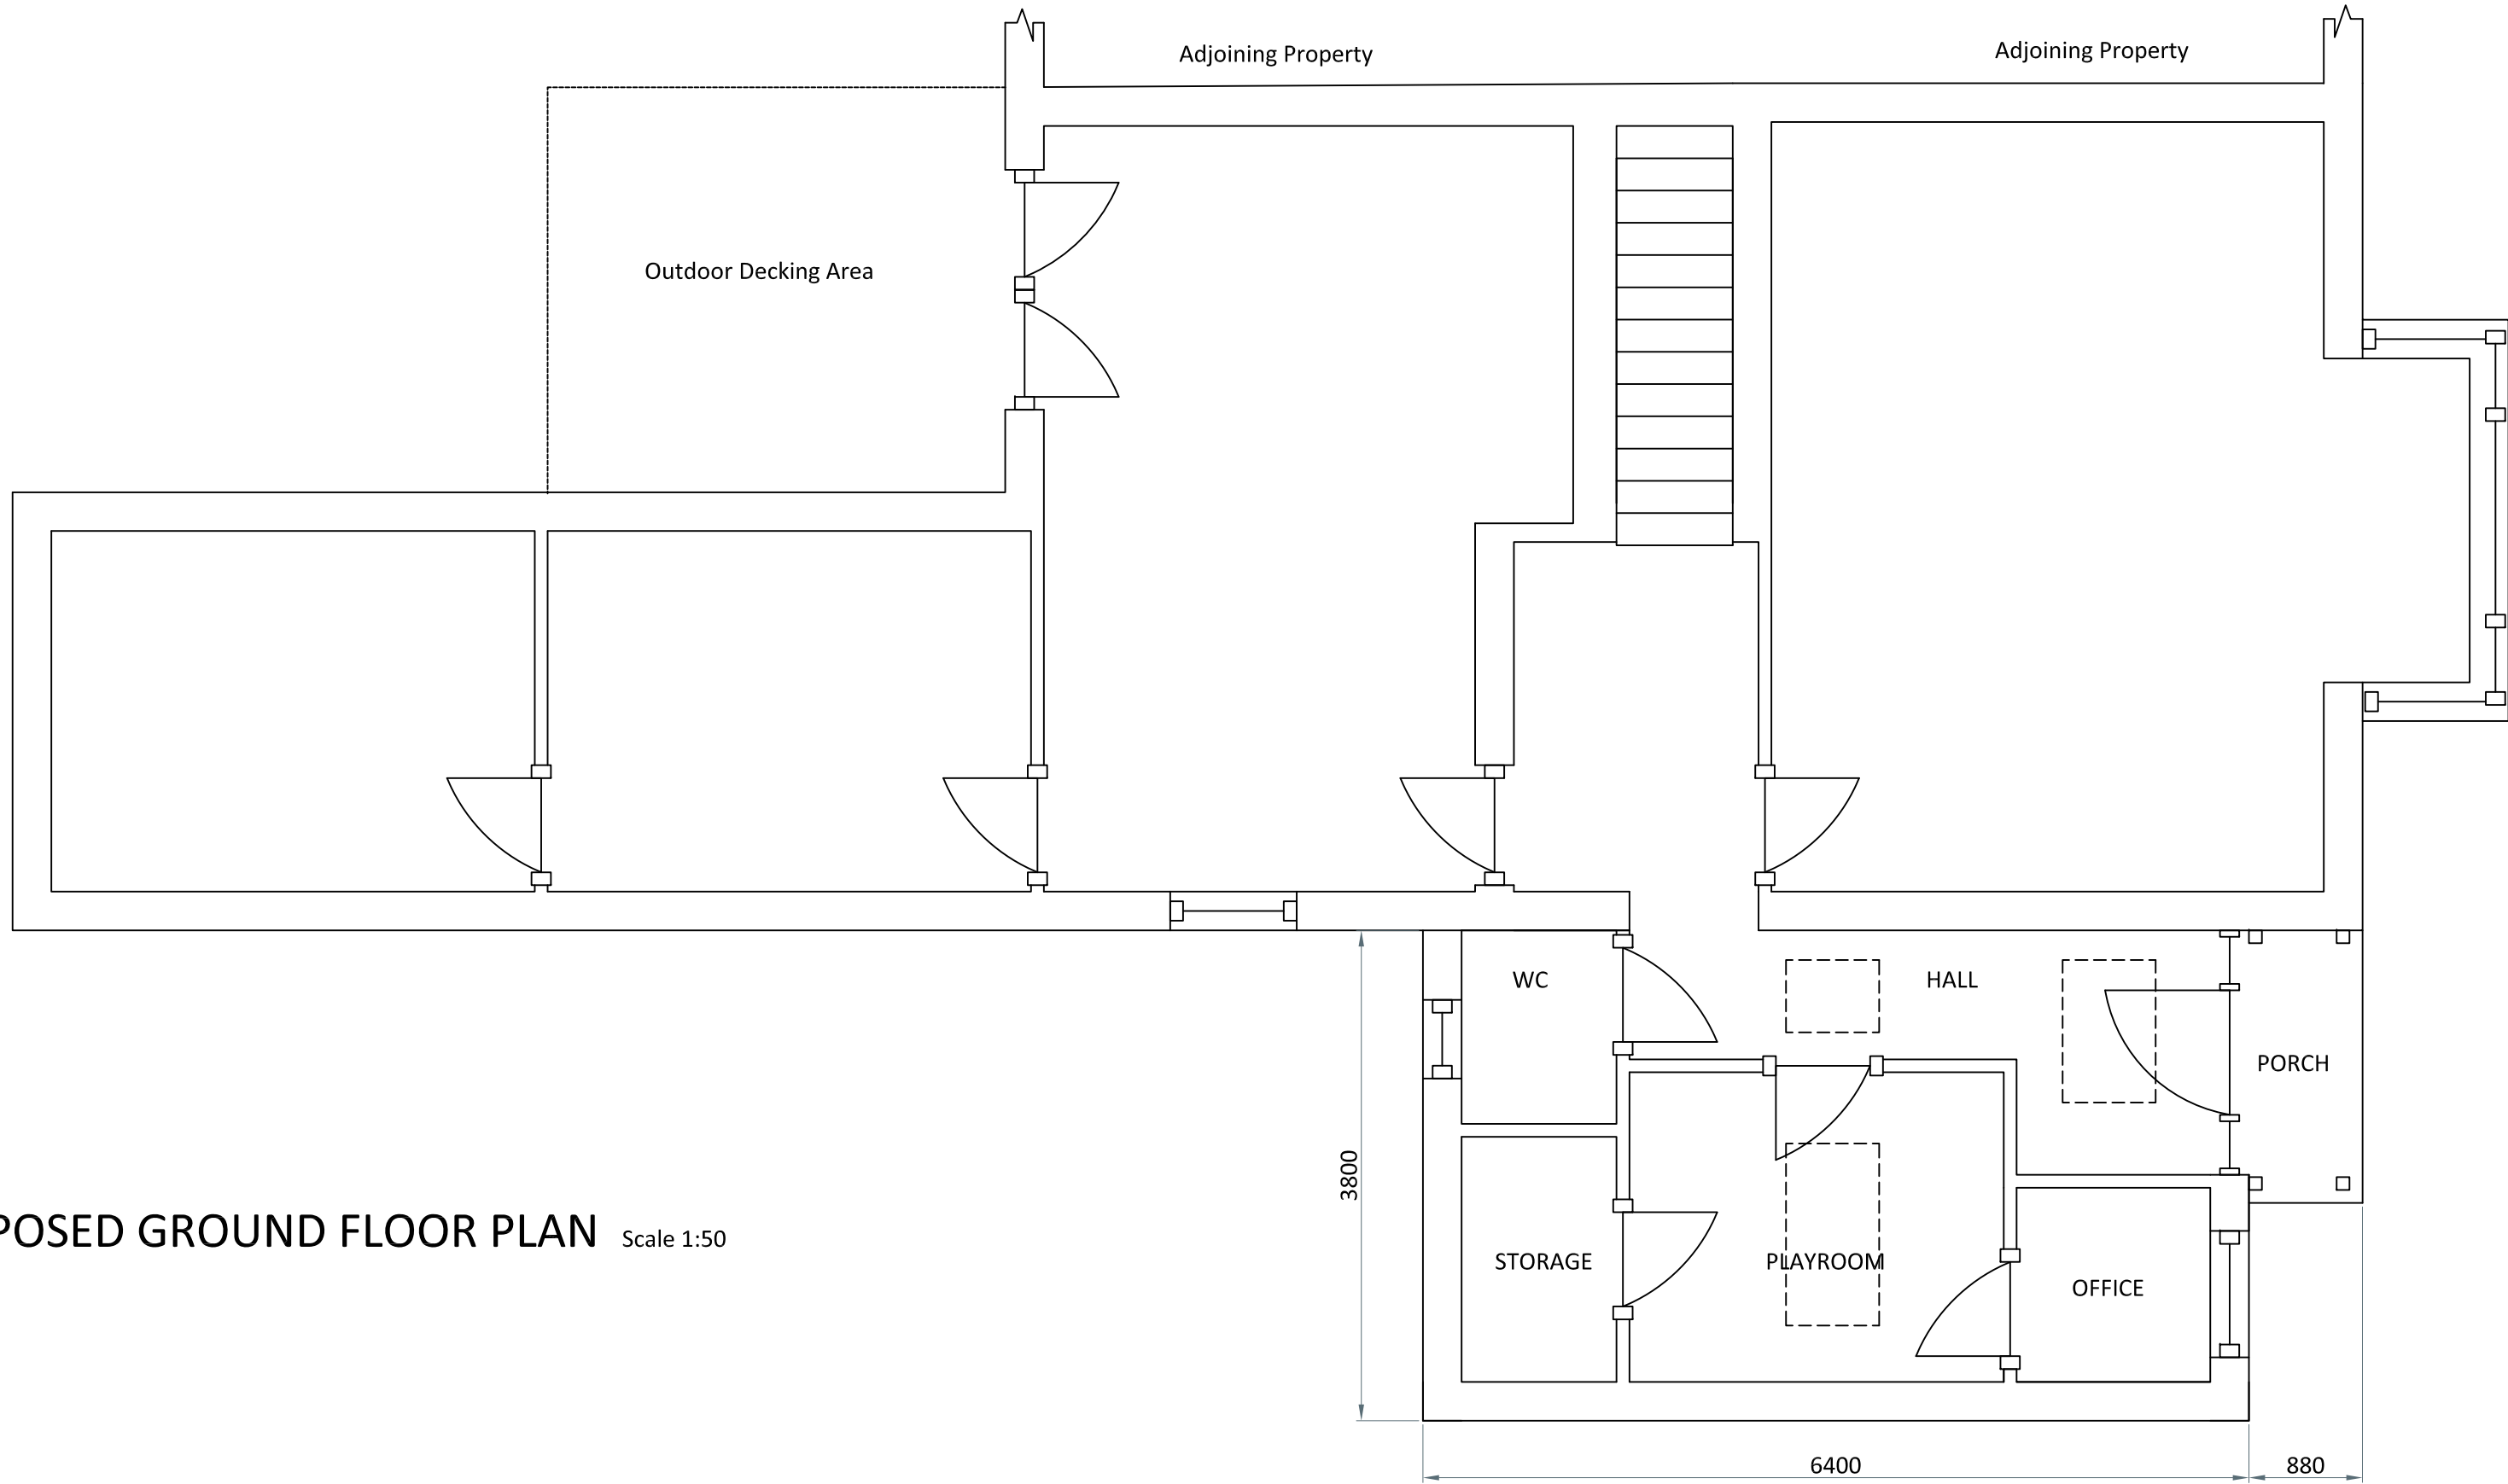


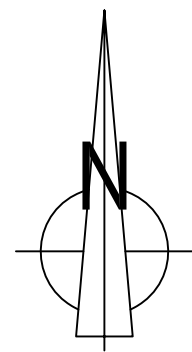

PROPOSED GROUND FLOOR PLAN Scale 1:50

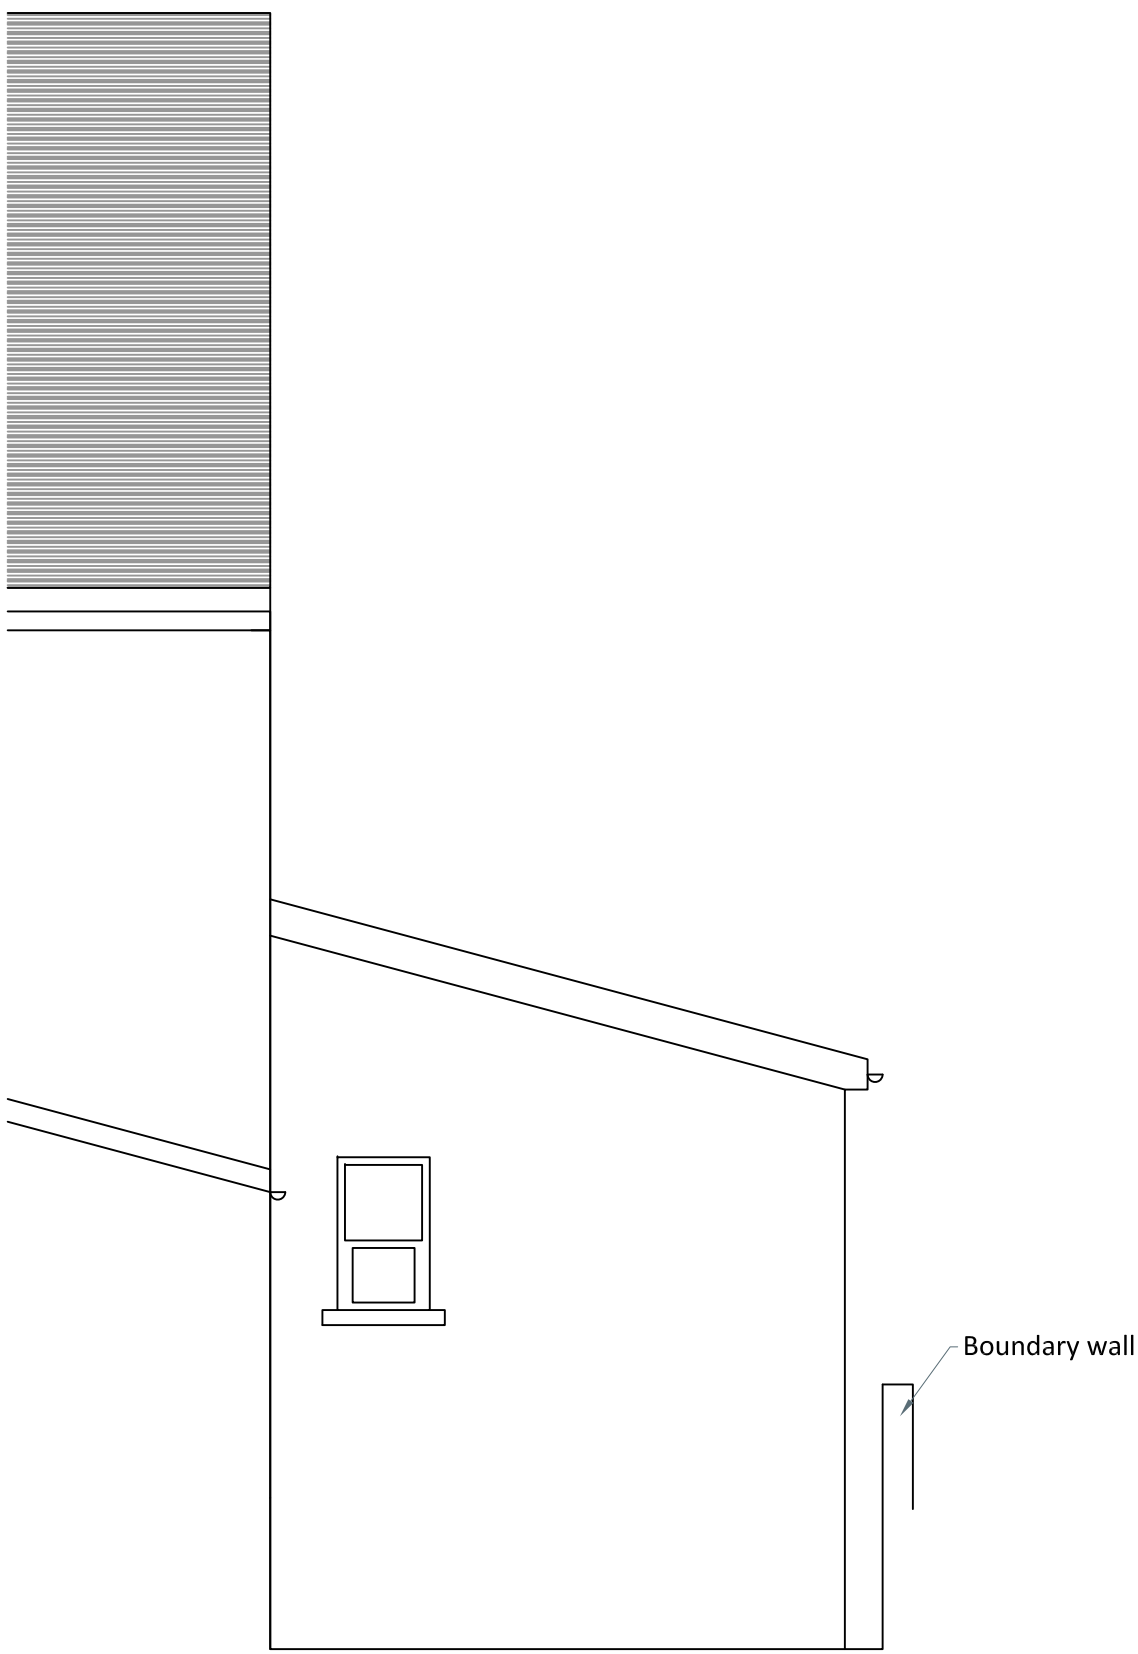

PROPOSED PART REAR ELEVATION Scale 1:50

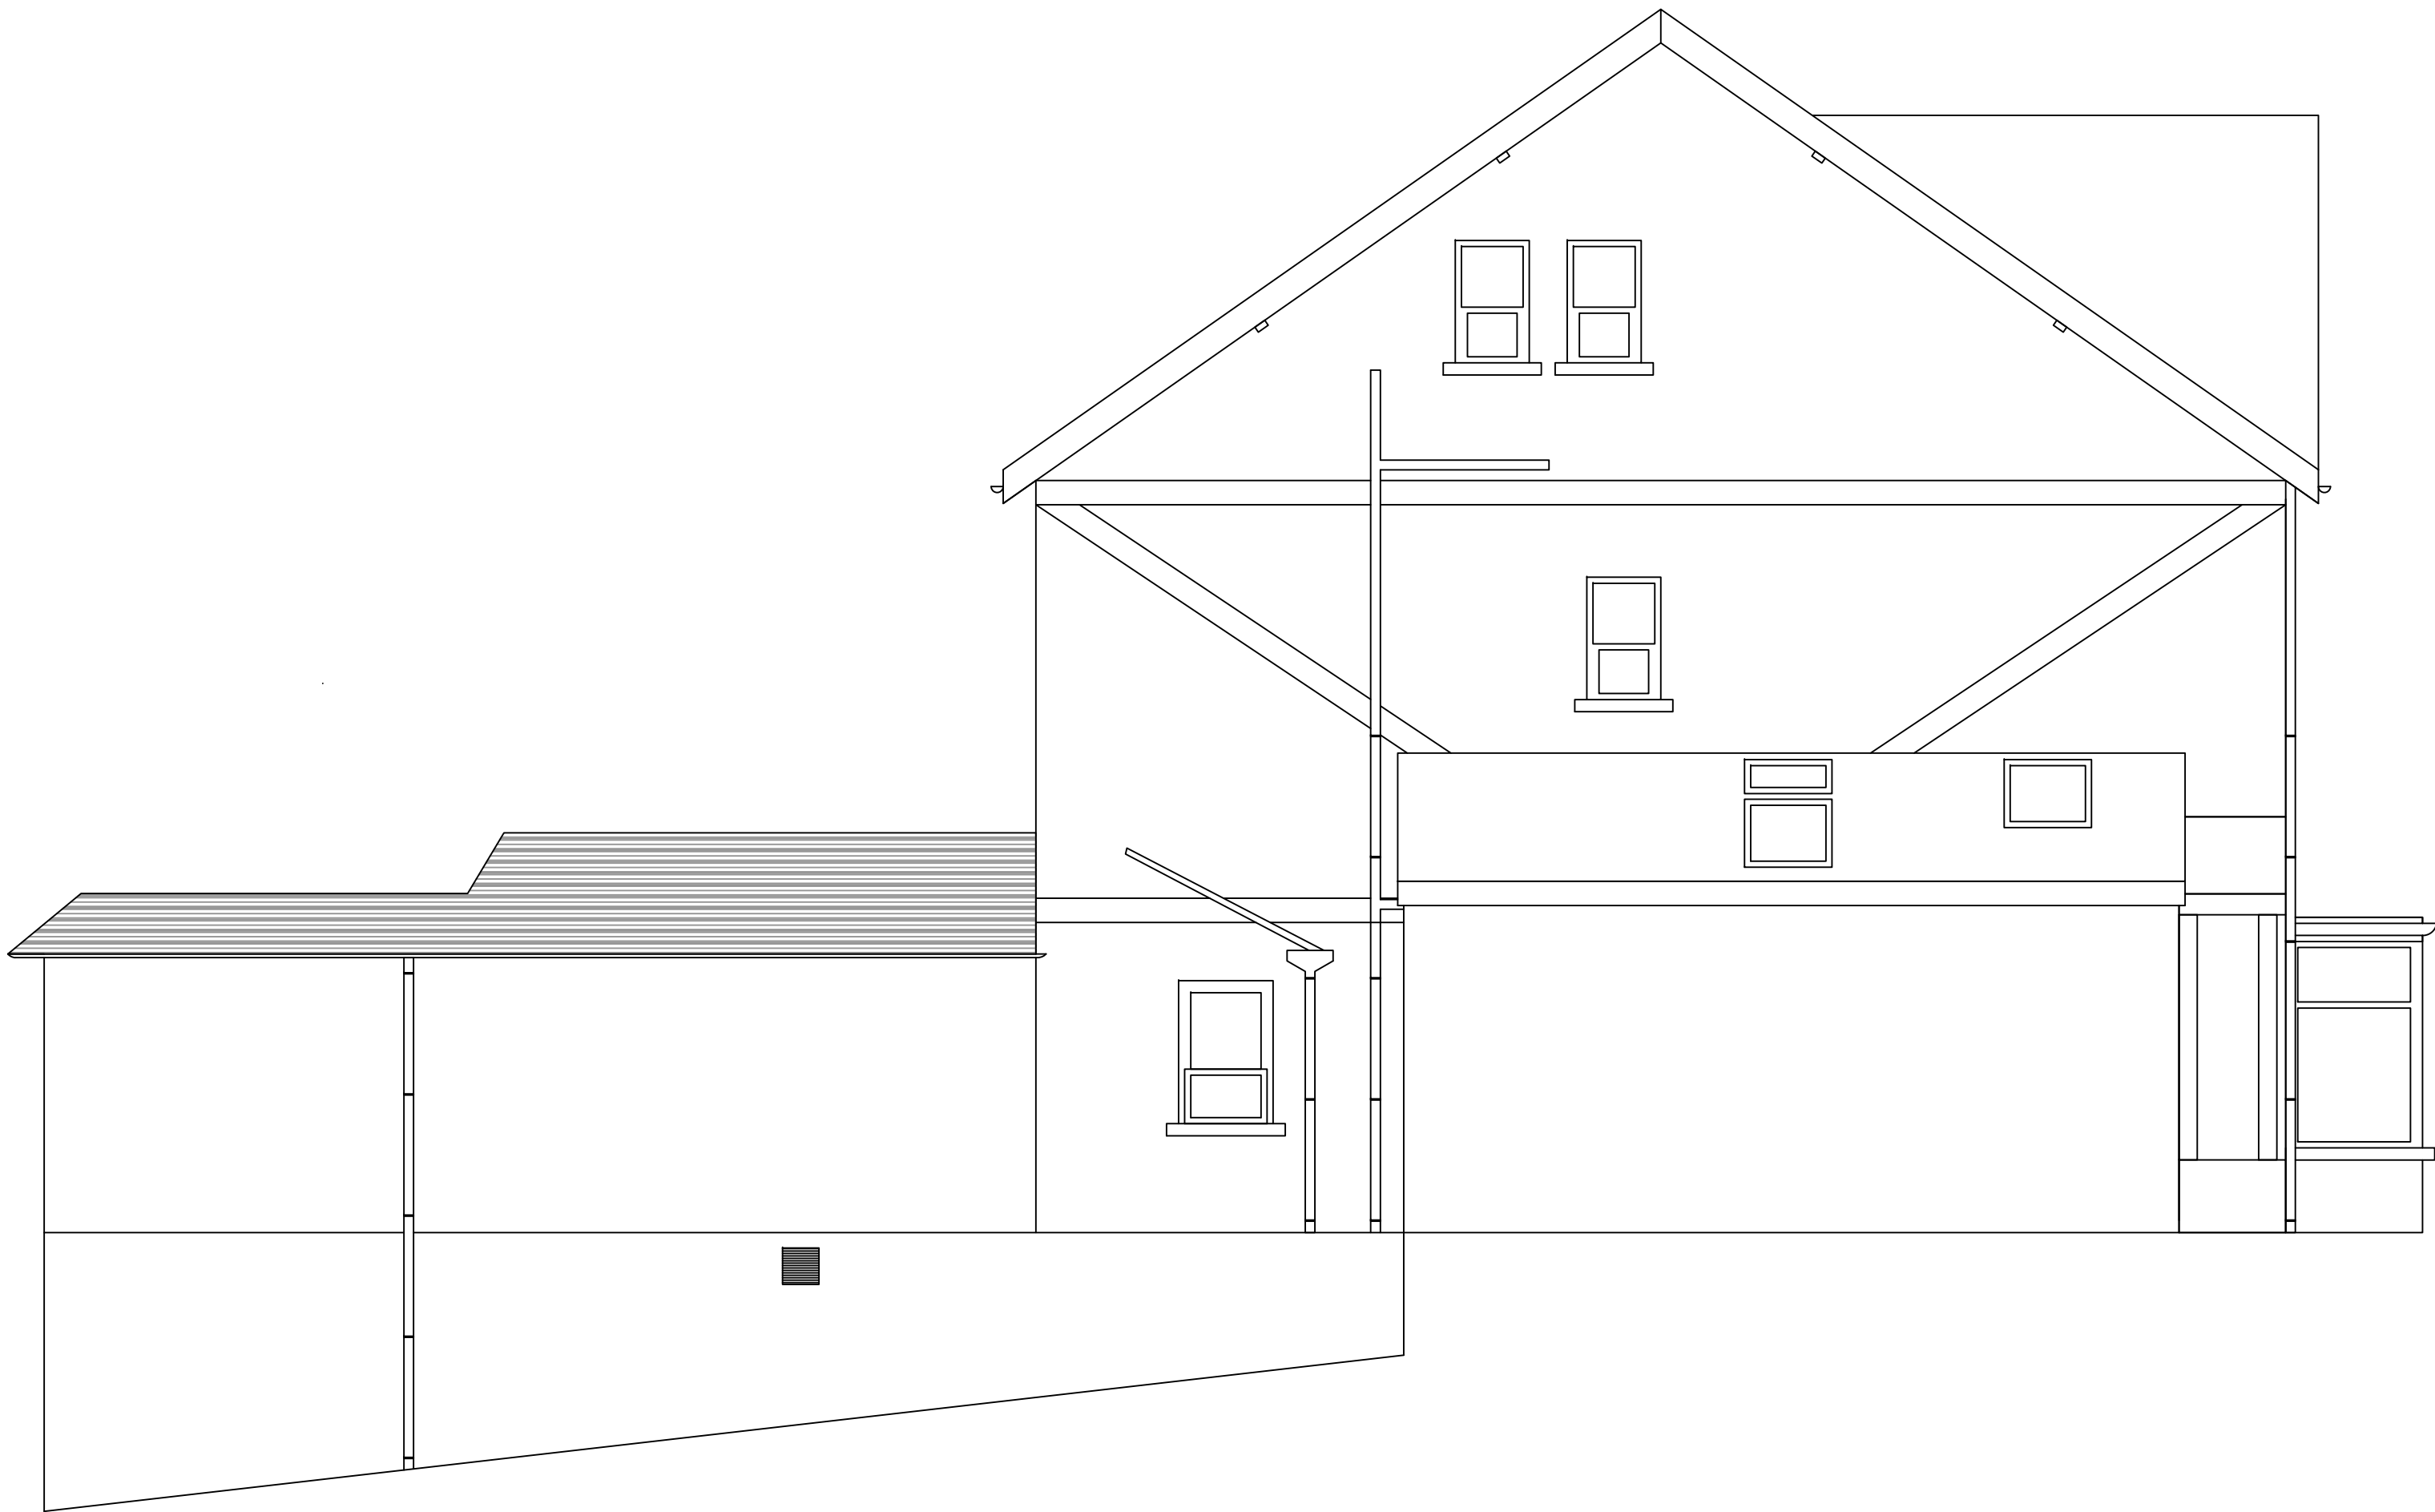


PROPOSED SIDE ELEVATION Scale 1:50



PROPOSED FRONT ELEVATION Scale 1:50

- NOTES
- Do not scale from this drawing. Use given dimensions only. If in doubt ask.
 - All dimensions in millimeters unless otherwise stated. All levels in meters.
- FINISHES
- Roof - Tiled roof to match existing rear extensions with skylights
- Walls - Rendered blockwork painted to match existing
- Fascias - Black
- Windows - White frames to match existing
- Door - Existing front door re-used
- Porch - Tiled roof to match extension, black timber supports, low height rendered blockwork painted to match existing

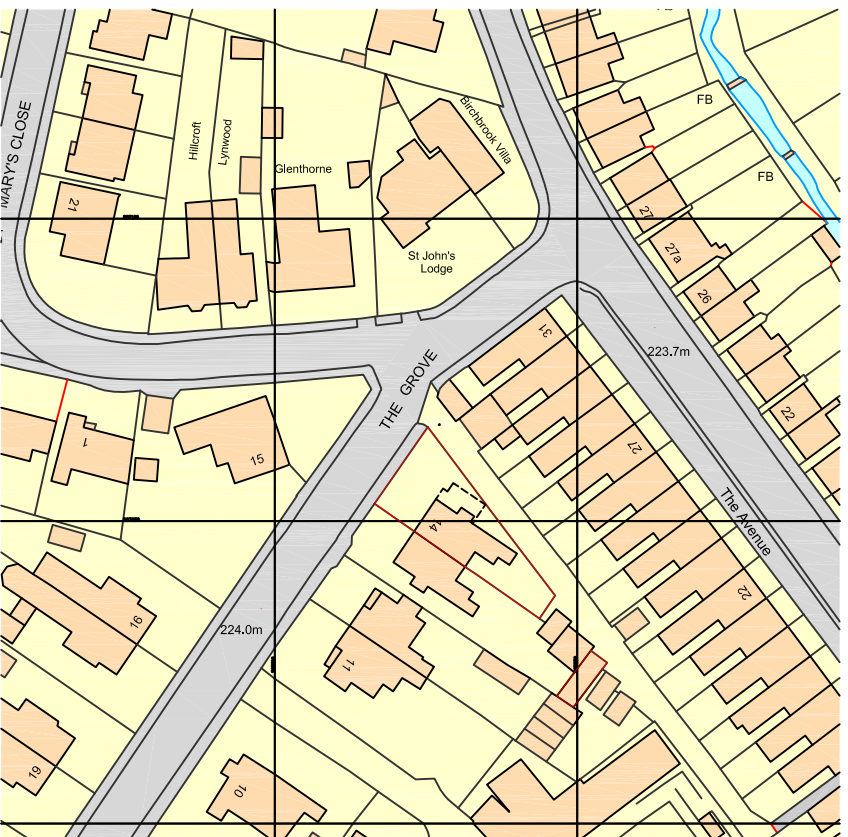

LOCATION PLAN Scale 1:1250

A	21/12/21	Planning
Rev	Date	Description
Status	Planning	
Project Title		
MR K MULLIN		
Drawing Title		
14 THE GROVE, MERTHYR TUDFUL, CF478YR PROPOSED SIDE EXTENSION PROPOSED PLAN & ELEVATIONS		
Drawn By	J H D	Sig. J H D Date 11/11/2022
Scale As Shown (A1)	Sheet 1 of 1	
Drawing Number		Revision
Mr K Mullin 02		A