

Responsibility is not accepted for errors made by others in scaling from this drawing. All construction information should be taken from figured dimensions only.



A3 Original Sheet Size

- DRAINAGE LEGEND:**
- FOUL DRAINAGE RUN - EXISTING
 - FOUL DRAINAGE RUN - PROPOSED
 - SURFACE WATER DRAINAGE RUN

Planning Issue

date	rev	name	chk	note
------	-----	------	-----	------



Architectural Design - Feasibility - Planning - Building Control - Construction Details - Sustainable Design
Systems House 89 Heol Don Cardiff CF14 2AT
T 02920316857 M 07785582007 info@dlparchitecture.co.uk


PROJECT
The proposed rear extension & internal alterations

23a, Gethin Street Merthyr Tydfil, CF48 1PX

DRAWING TITLE
Site Plan as Proposed

SCALE	DATE	DRAWN BY	CHECKED BY
1 : 200	28/10/25	PL	ME

DRAWING NUMBER	REVISION
P845 L_003	

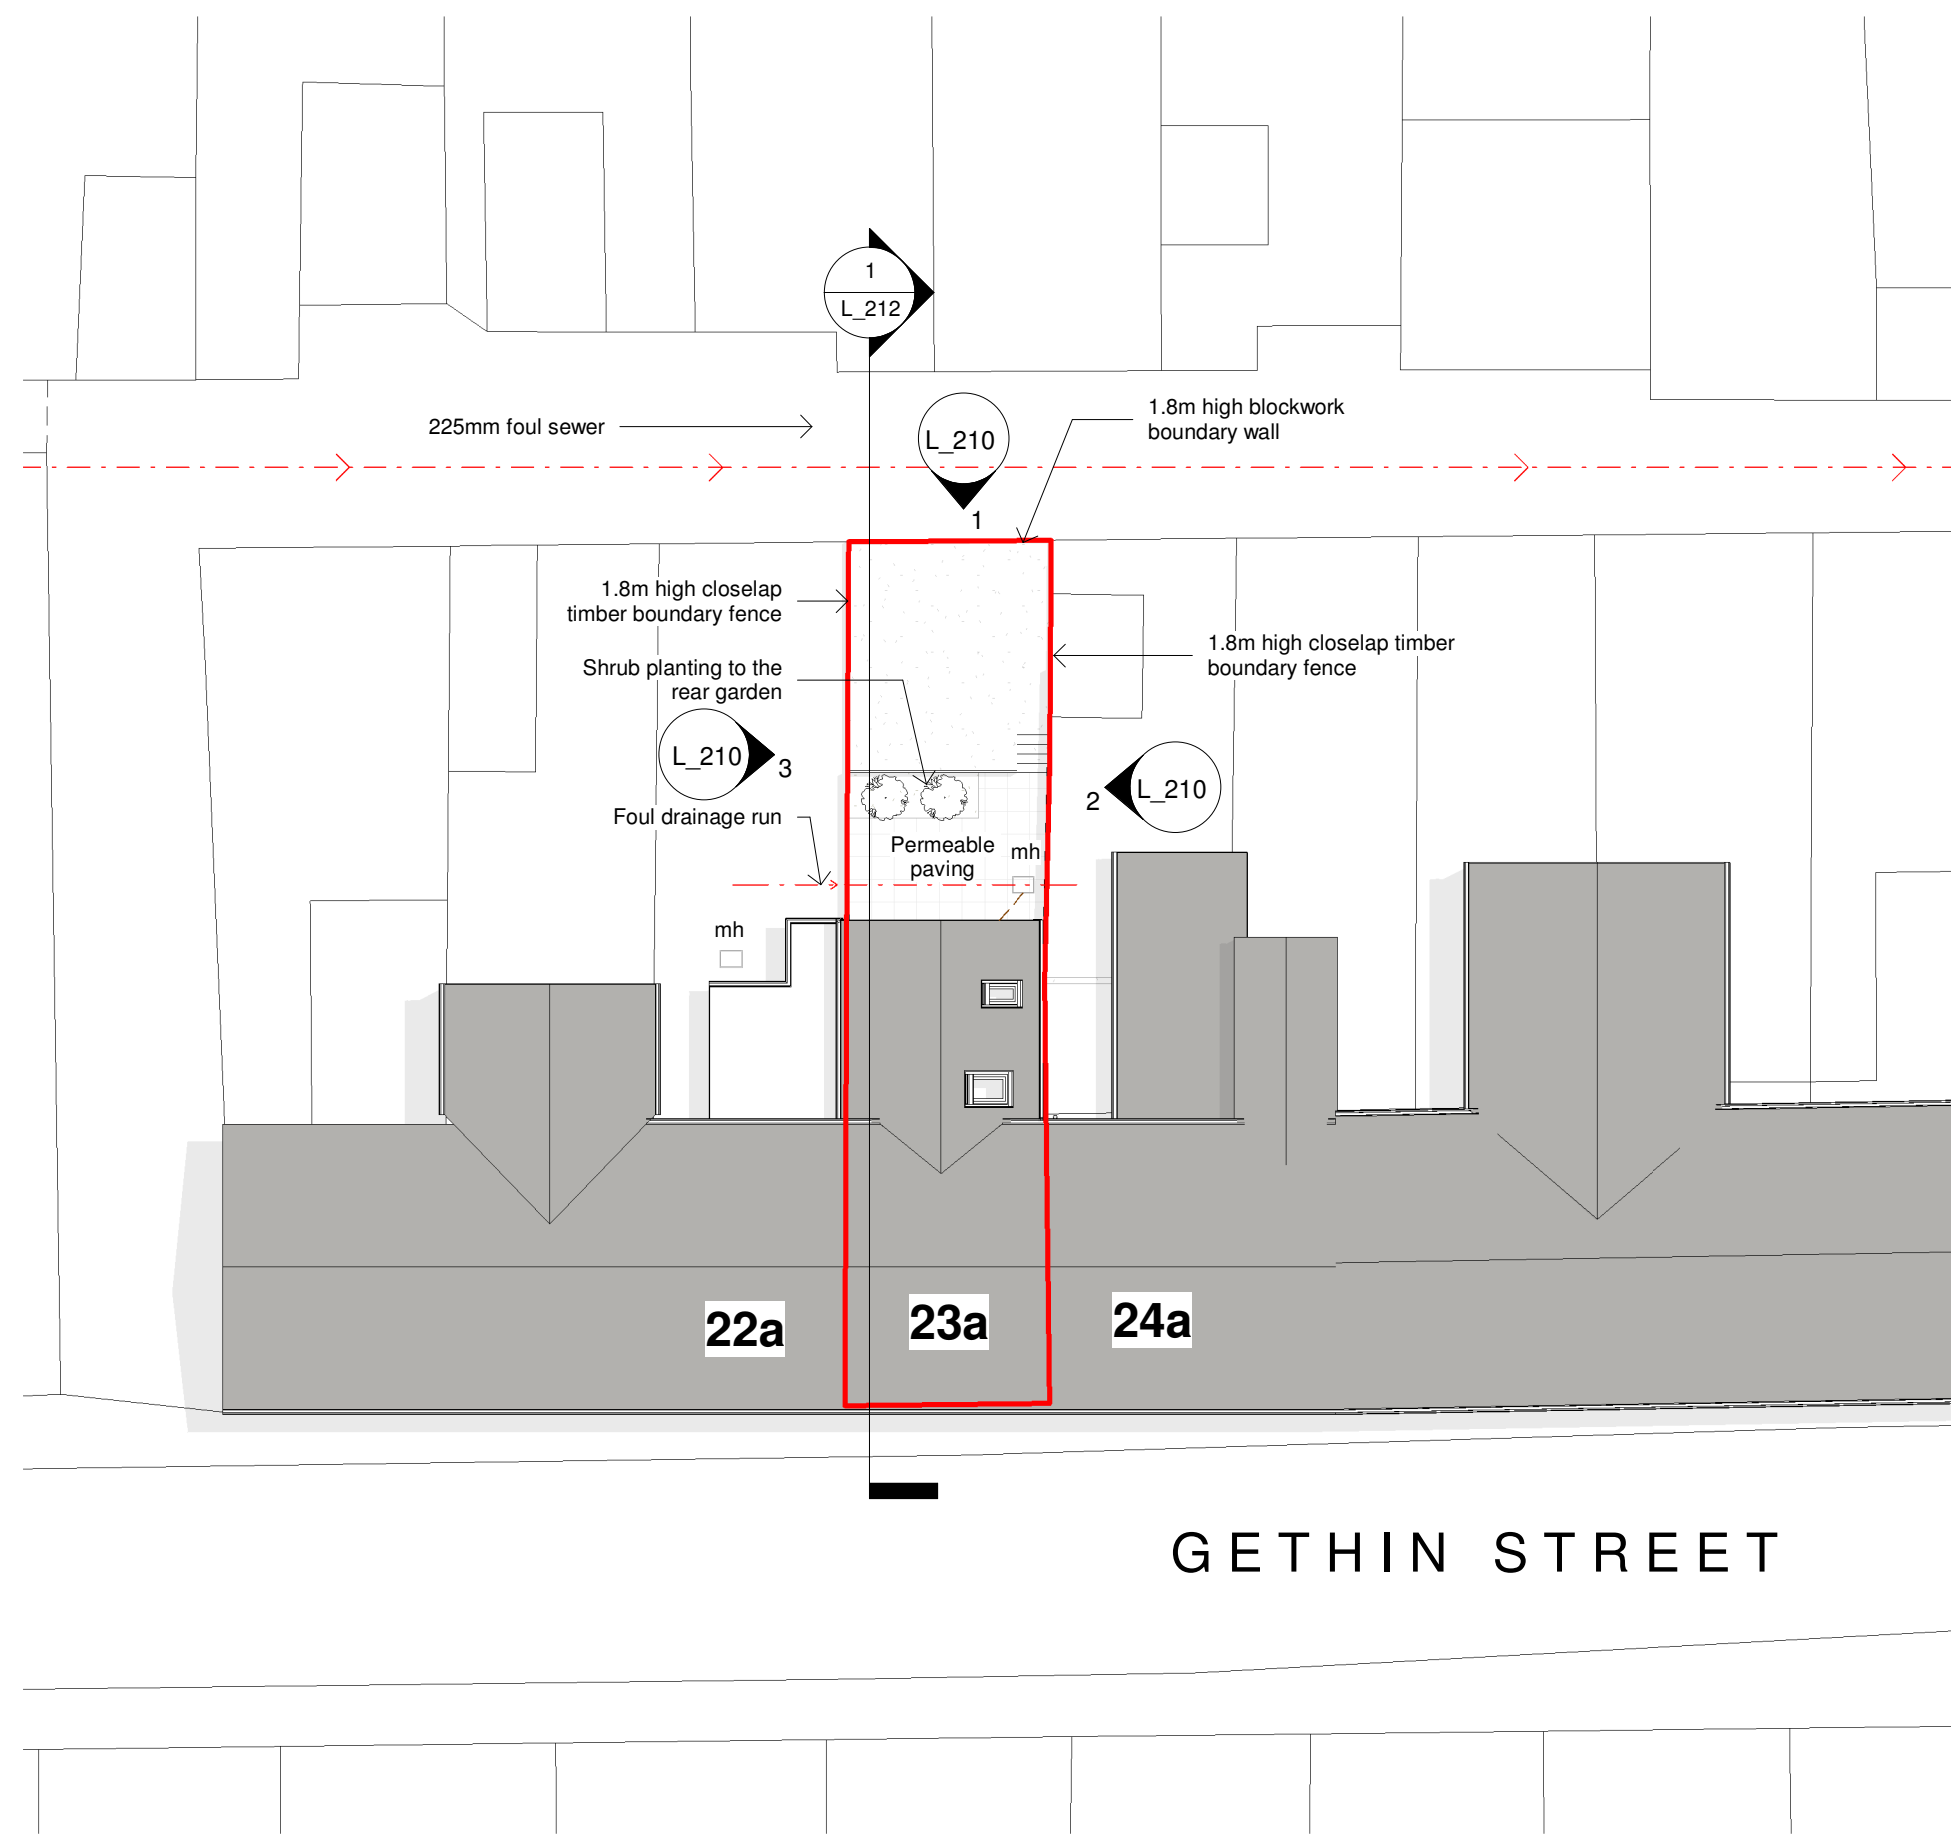

Site Plan as Proposed
1 : 200

Site Area: 122m2