


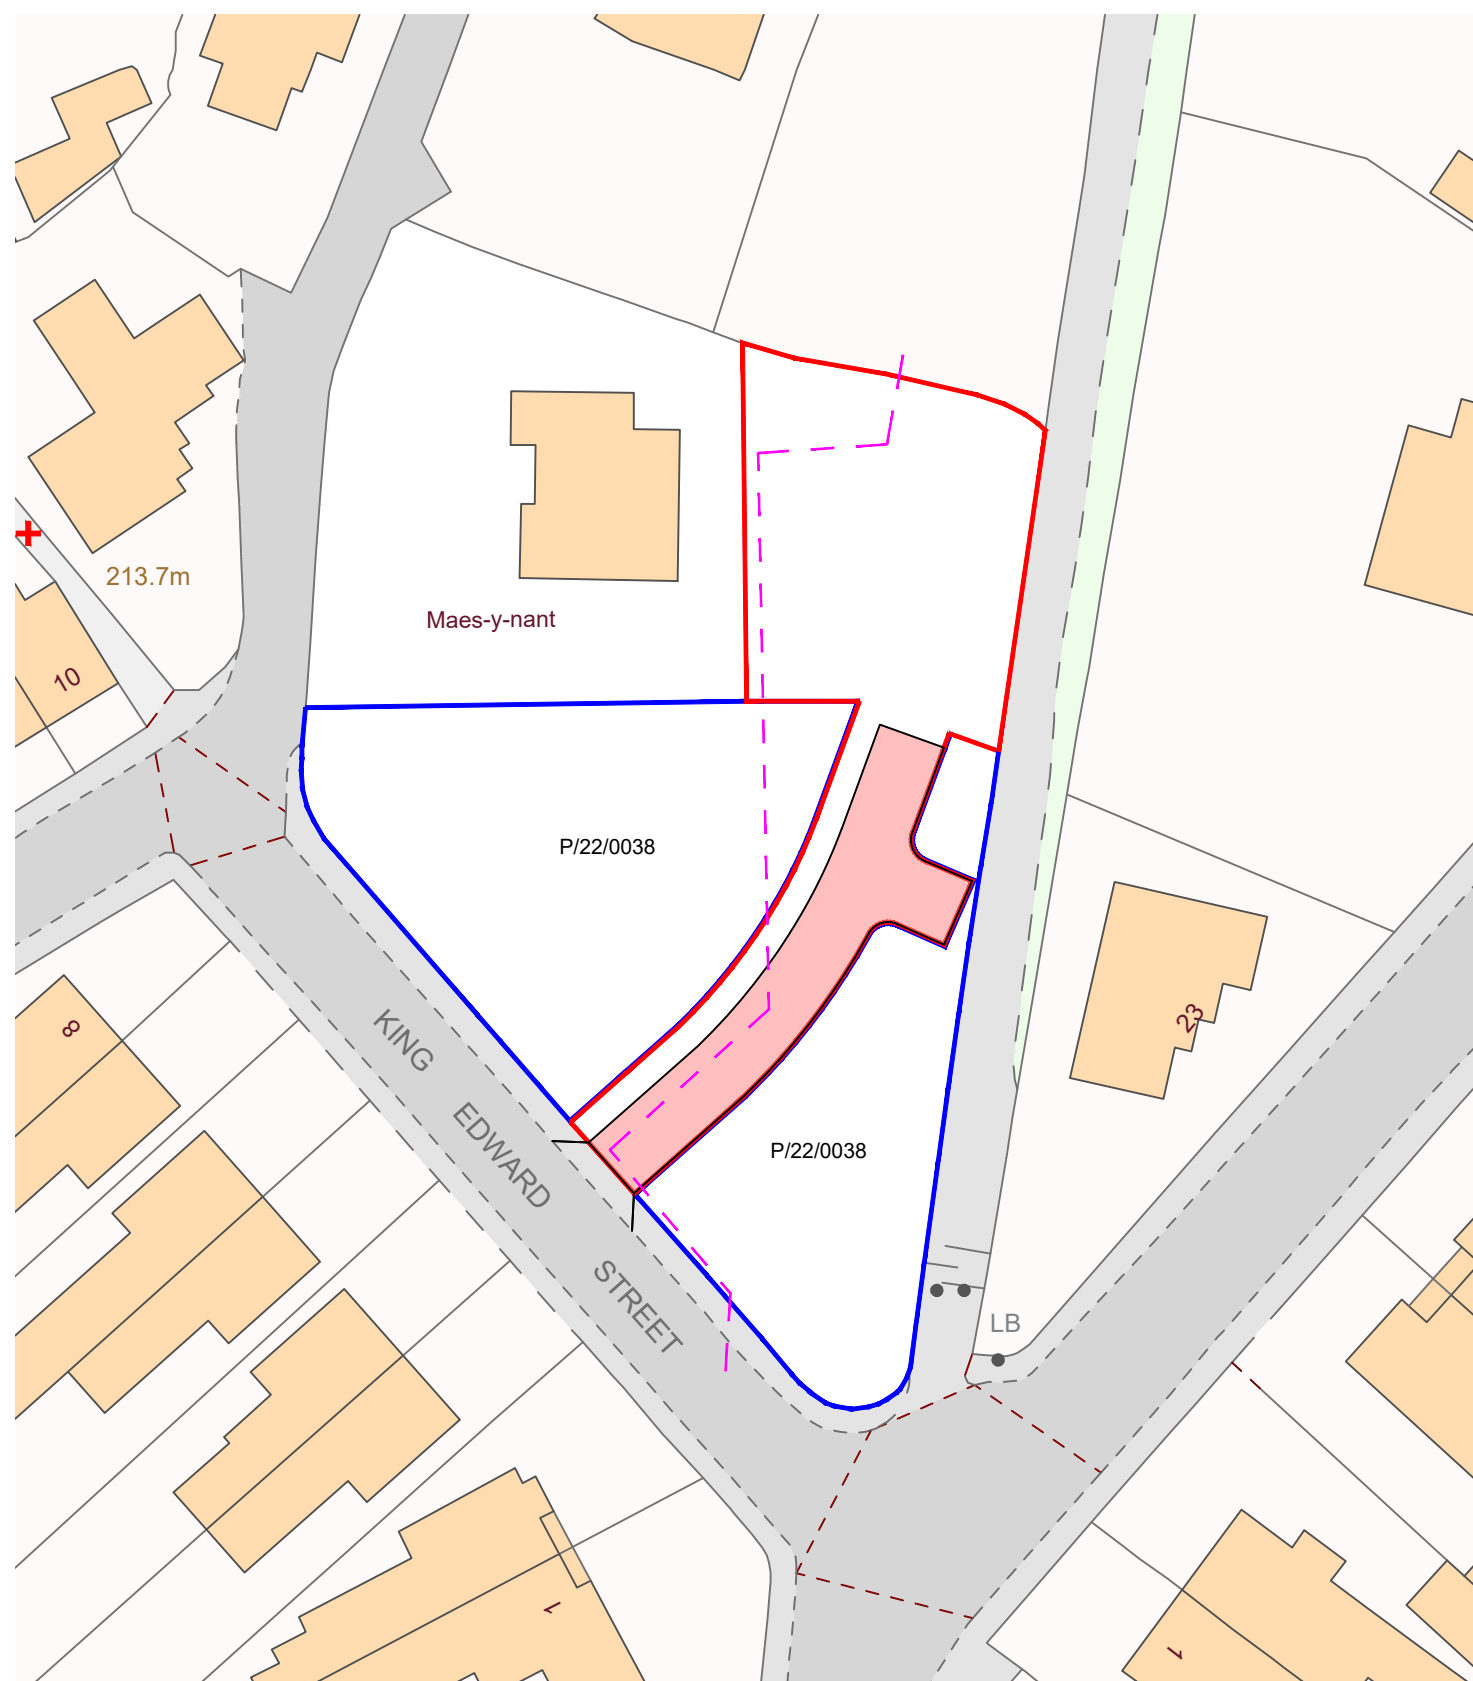

10/10

EXISTING ACCESS AS PER
PLANNING REF:P170192

Year	1990	1991	1992	1993	1994
1990	100	100	100	100	100
1991	100	100	100	100	100
1992	100	100	100	100	100
1993	100	100	100	100	100
1994	100	100	100	100	100

CULVERT DIVERSION AS PER
PLANNING REF:P170192



S U R B A N
DESIGN

PROJECT :
GROVE PARK DEVELOPMENT

CLIENT :
B&B PROPERTY

REVISIONS :

NOTES :

- Do not scale from this drawing take figured dimensions only.
- Dimensions are in millimeters unless otherwise stated.
- All dimensions to be checked on site.

STAGE :
PLANNING

DRAWING TITLE :
EXISTING SITE PLAN

JOB NUMBER :
22-089

DRAWING NUMBER (REV) :
012

SCALE :
1:500

A3

DRAWN BY (DATE) : CD (11.22)
CHECKED BY (DATE) : MM (11.22)
APPROVED BY (DATE) : MM (11.22)

EMAIL :
hello@surbandesign.com