




Front Elevation

Windows formed in Hardwood

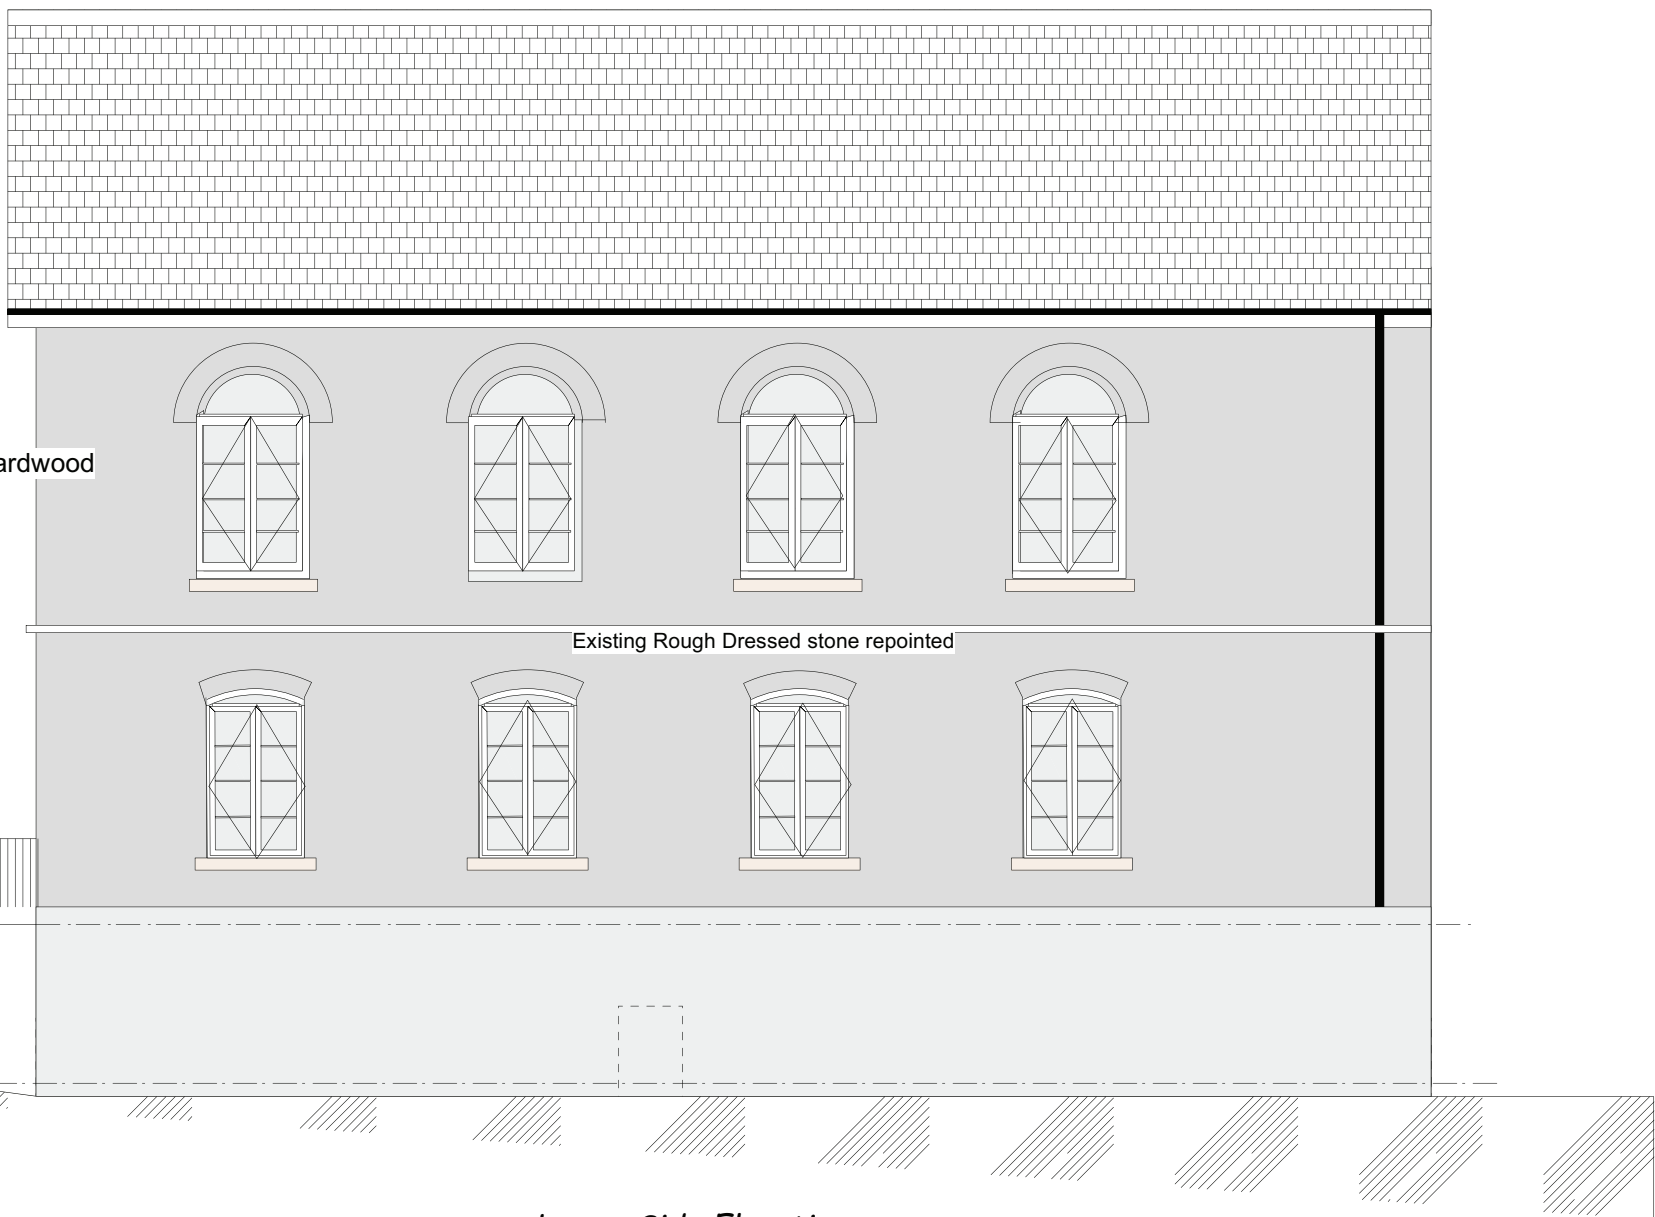


Lower Side Elevation

Works to External Envelope
Repairs to Slate roof covering,
Repoint external walls.
Render rear wall after removal of annex, painted to match sandstone



Upper side Elevation

Amenity Space to Rear

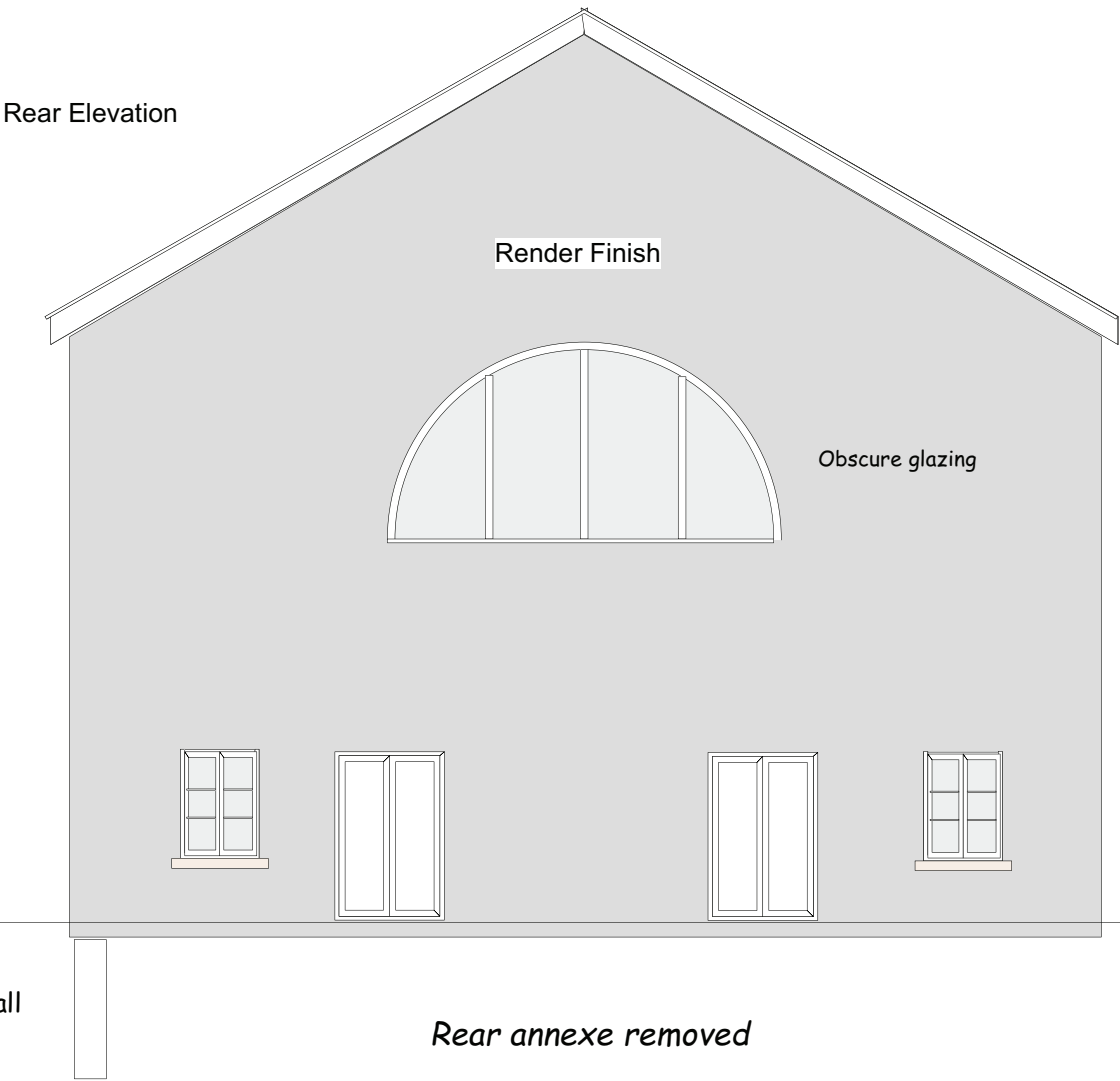

Rear Elevation

Existing wall

Rear annexe removed

	JOB TITLE <i>Brynhyfryd Chapel Thomas Street Treharris</i>	DRAWING TITLE <i>Proposed Elevations</i>	DRAWING No. <i>SD481 06</i>
			SCALE <i>1/100</i>
			DATE <i>Nov 22</i>