



A1 ORIGINAL
SHEET SIZE

KEY PLAN

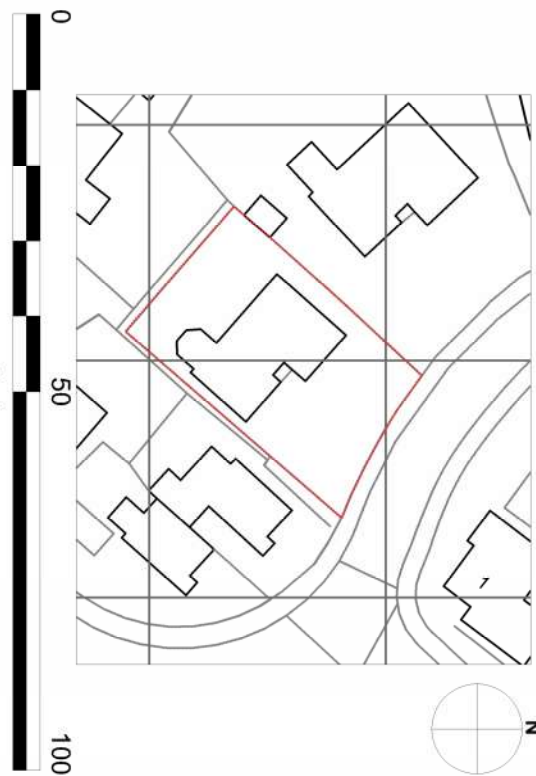


- NOTES - GENERAL**
- DIMENSIONS ARE NOT TO BE SCALED FROM THIS DRAWING.
 - ALL DIMENSIONS ARE IN MILLIMETERS AND LEVELS IN METERS UNLESS OTHERWISE STATED.
 - ANY DISCREPANCIES, EITHER BETWEEN WRITTEN DIMENSIONS AND SITE DIMENSIONS OR WITHIN THESE DRAWINGS SHOULD BE BROUGHT TO THE IMMEDIATE ATTENTION OF THE ARCHITECT BEFORE EXECUTING THE WORK.
 - THIS DRAWING IS TO BE READ IN CONJUNCTION WITH ALL OTHER DOCUMENTATION FORMING THE CONSTRUCTION CONTRACT.
 - ALL EXISTING DIMENSIONS/ LEVELS ETC. INDICATED ON DRAWINGS ARE TO BE VERIFIED ON SITE.

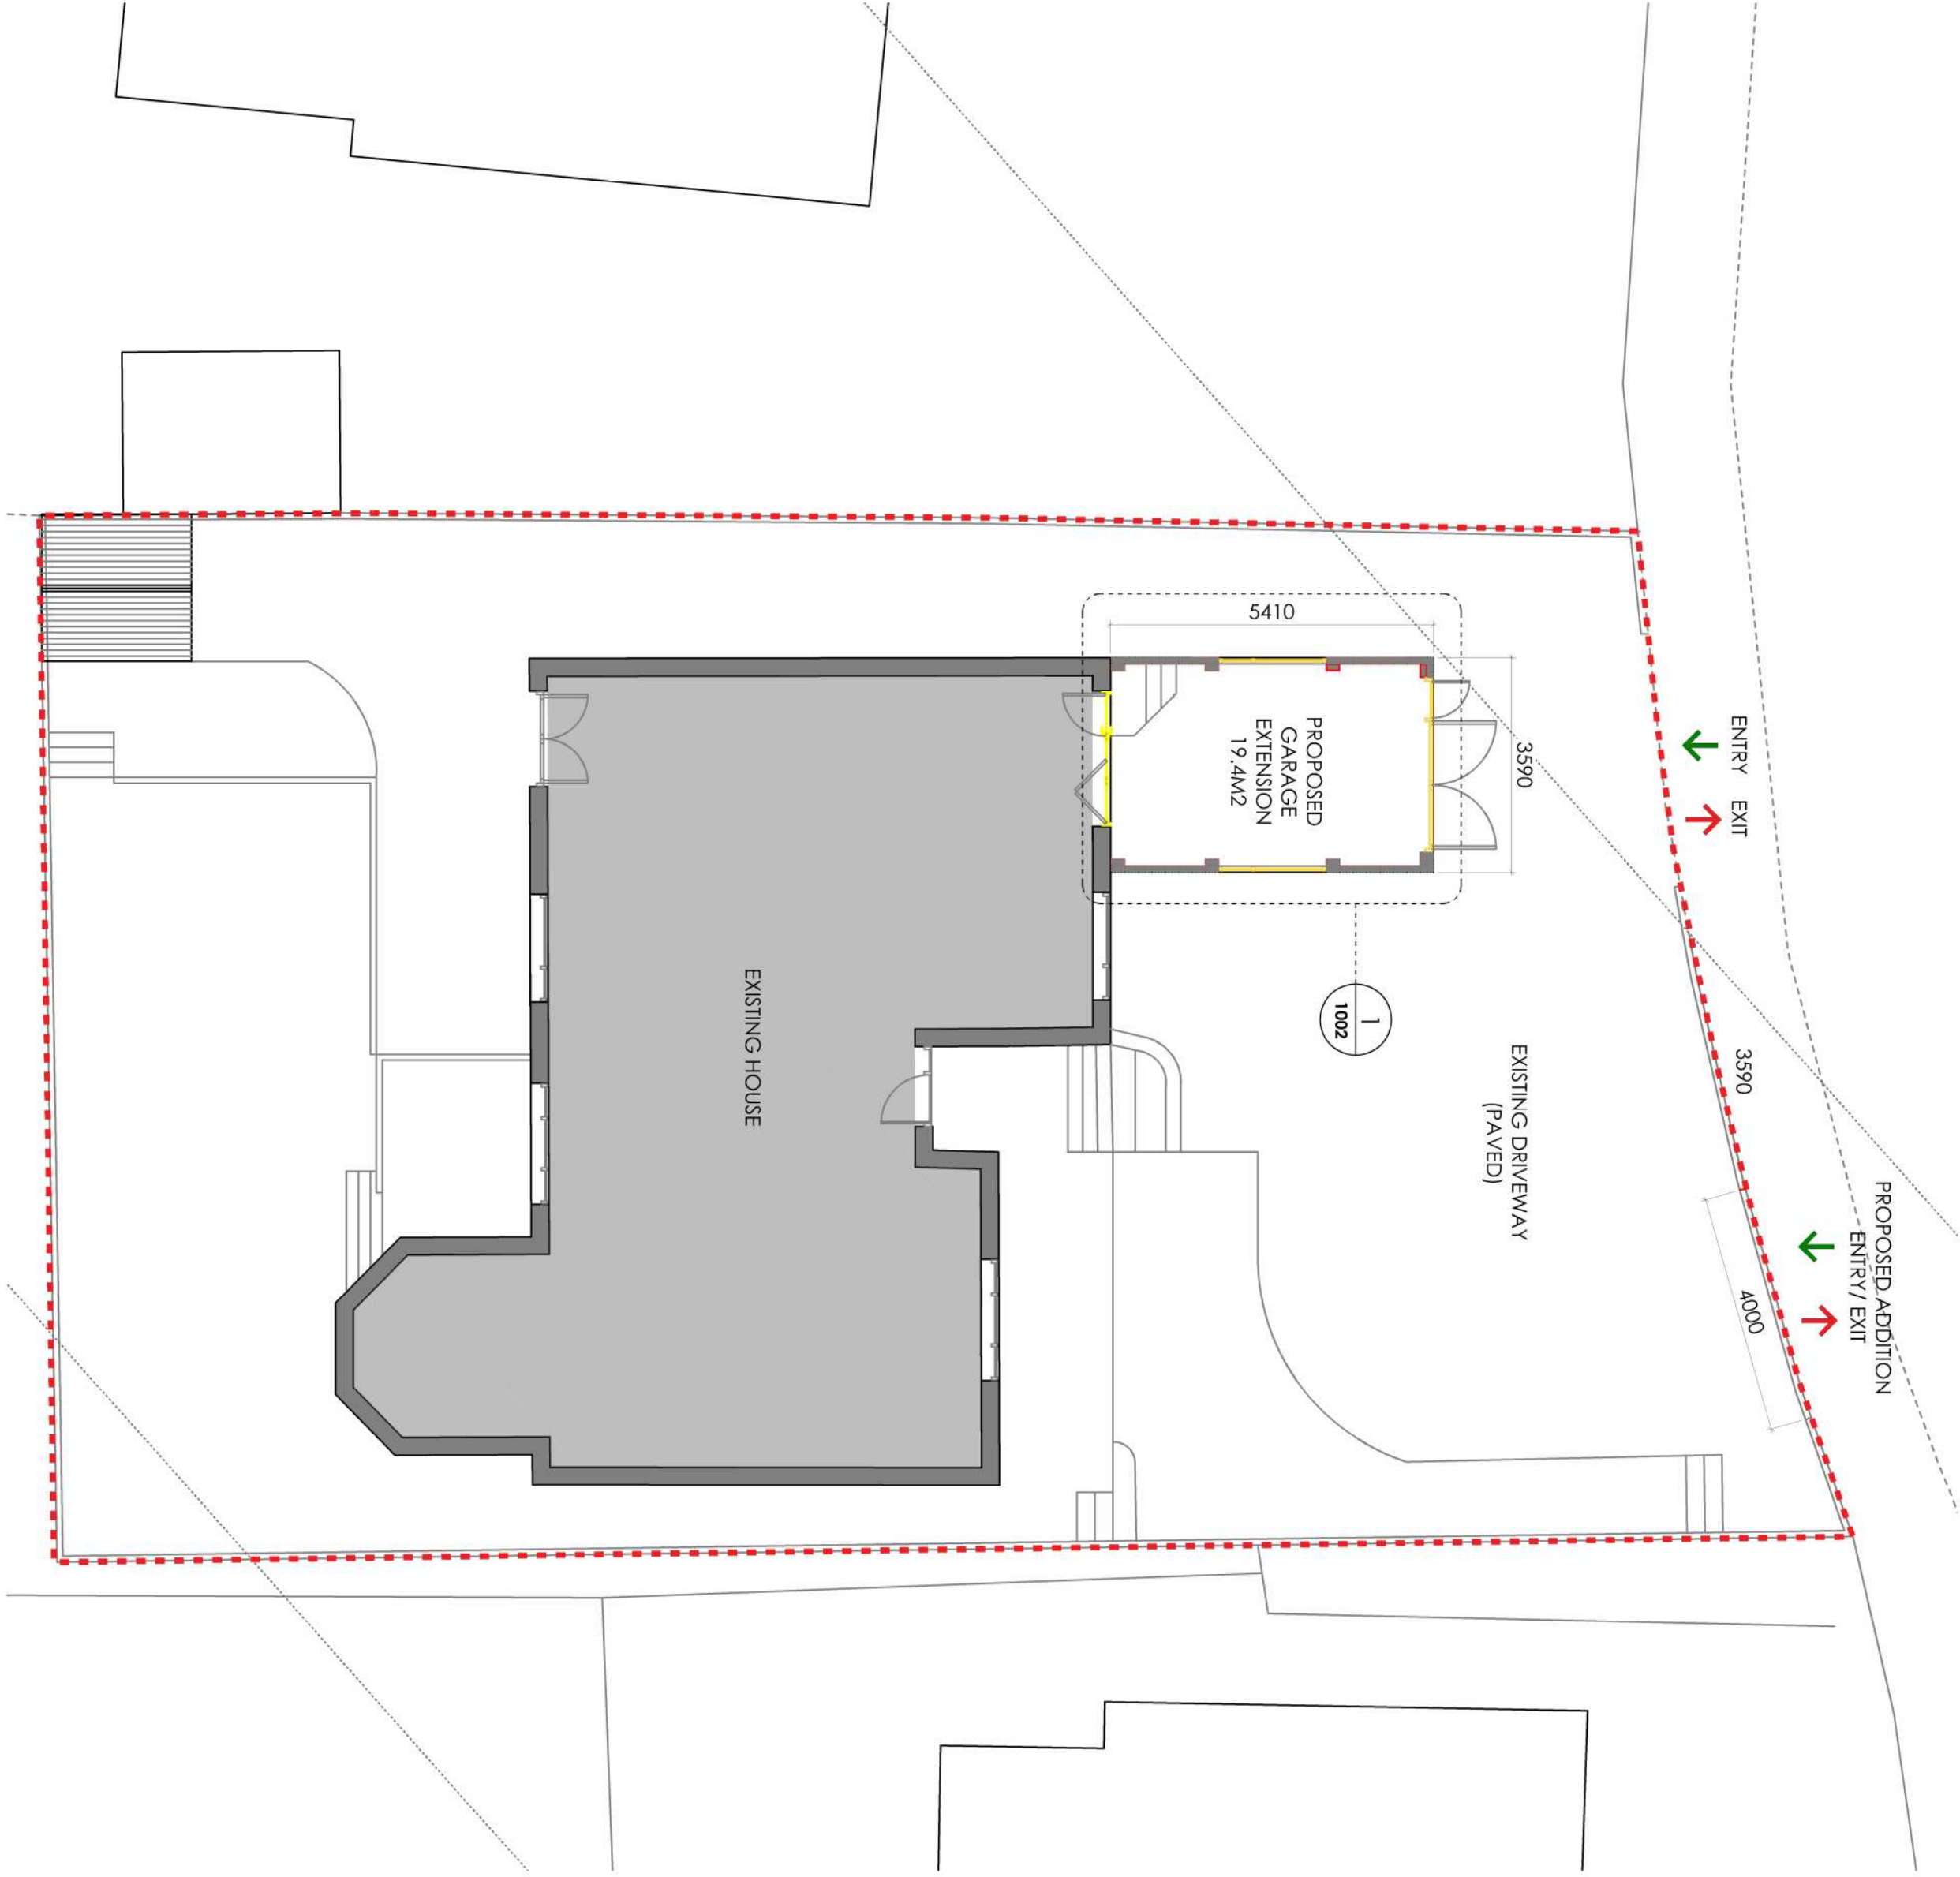


PROPOSED GROUND FLOOR PLAN

SCALE 1:100

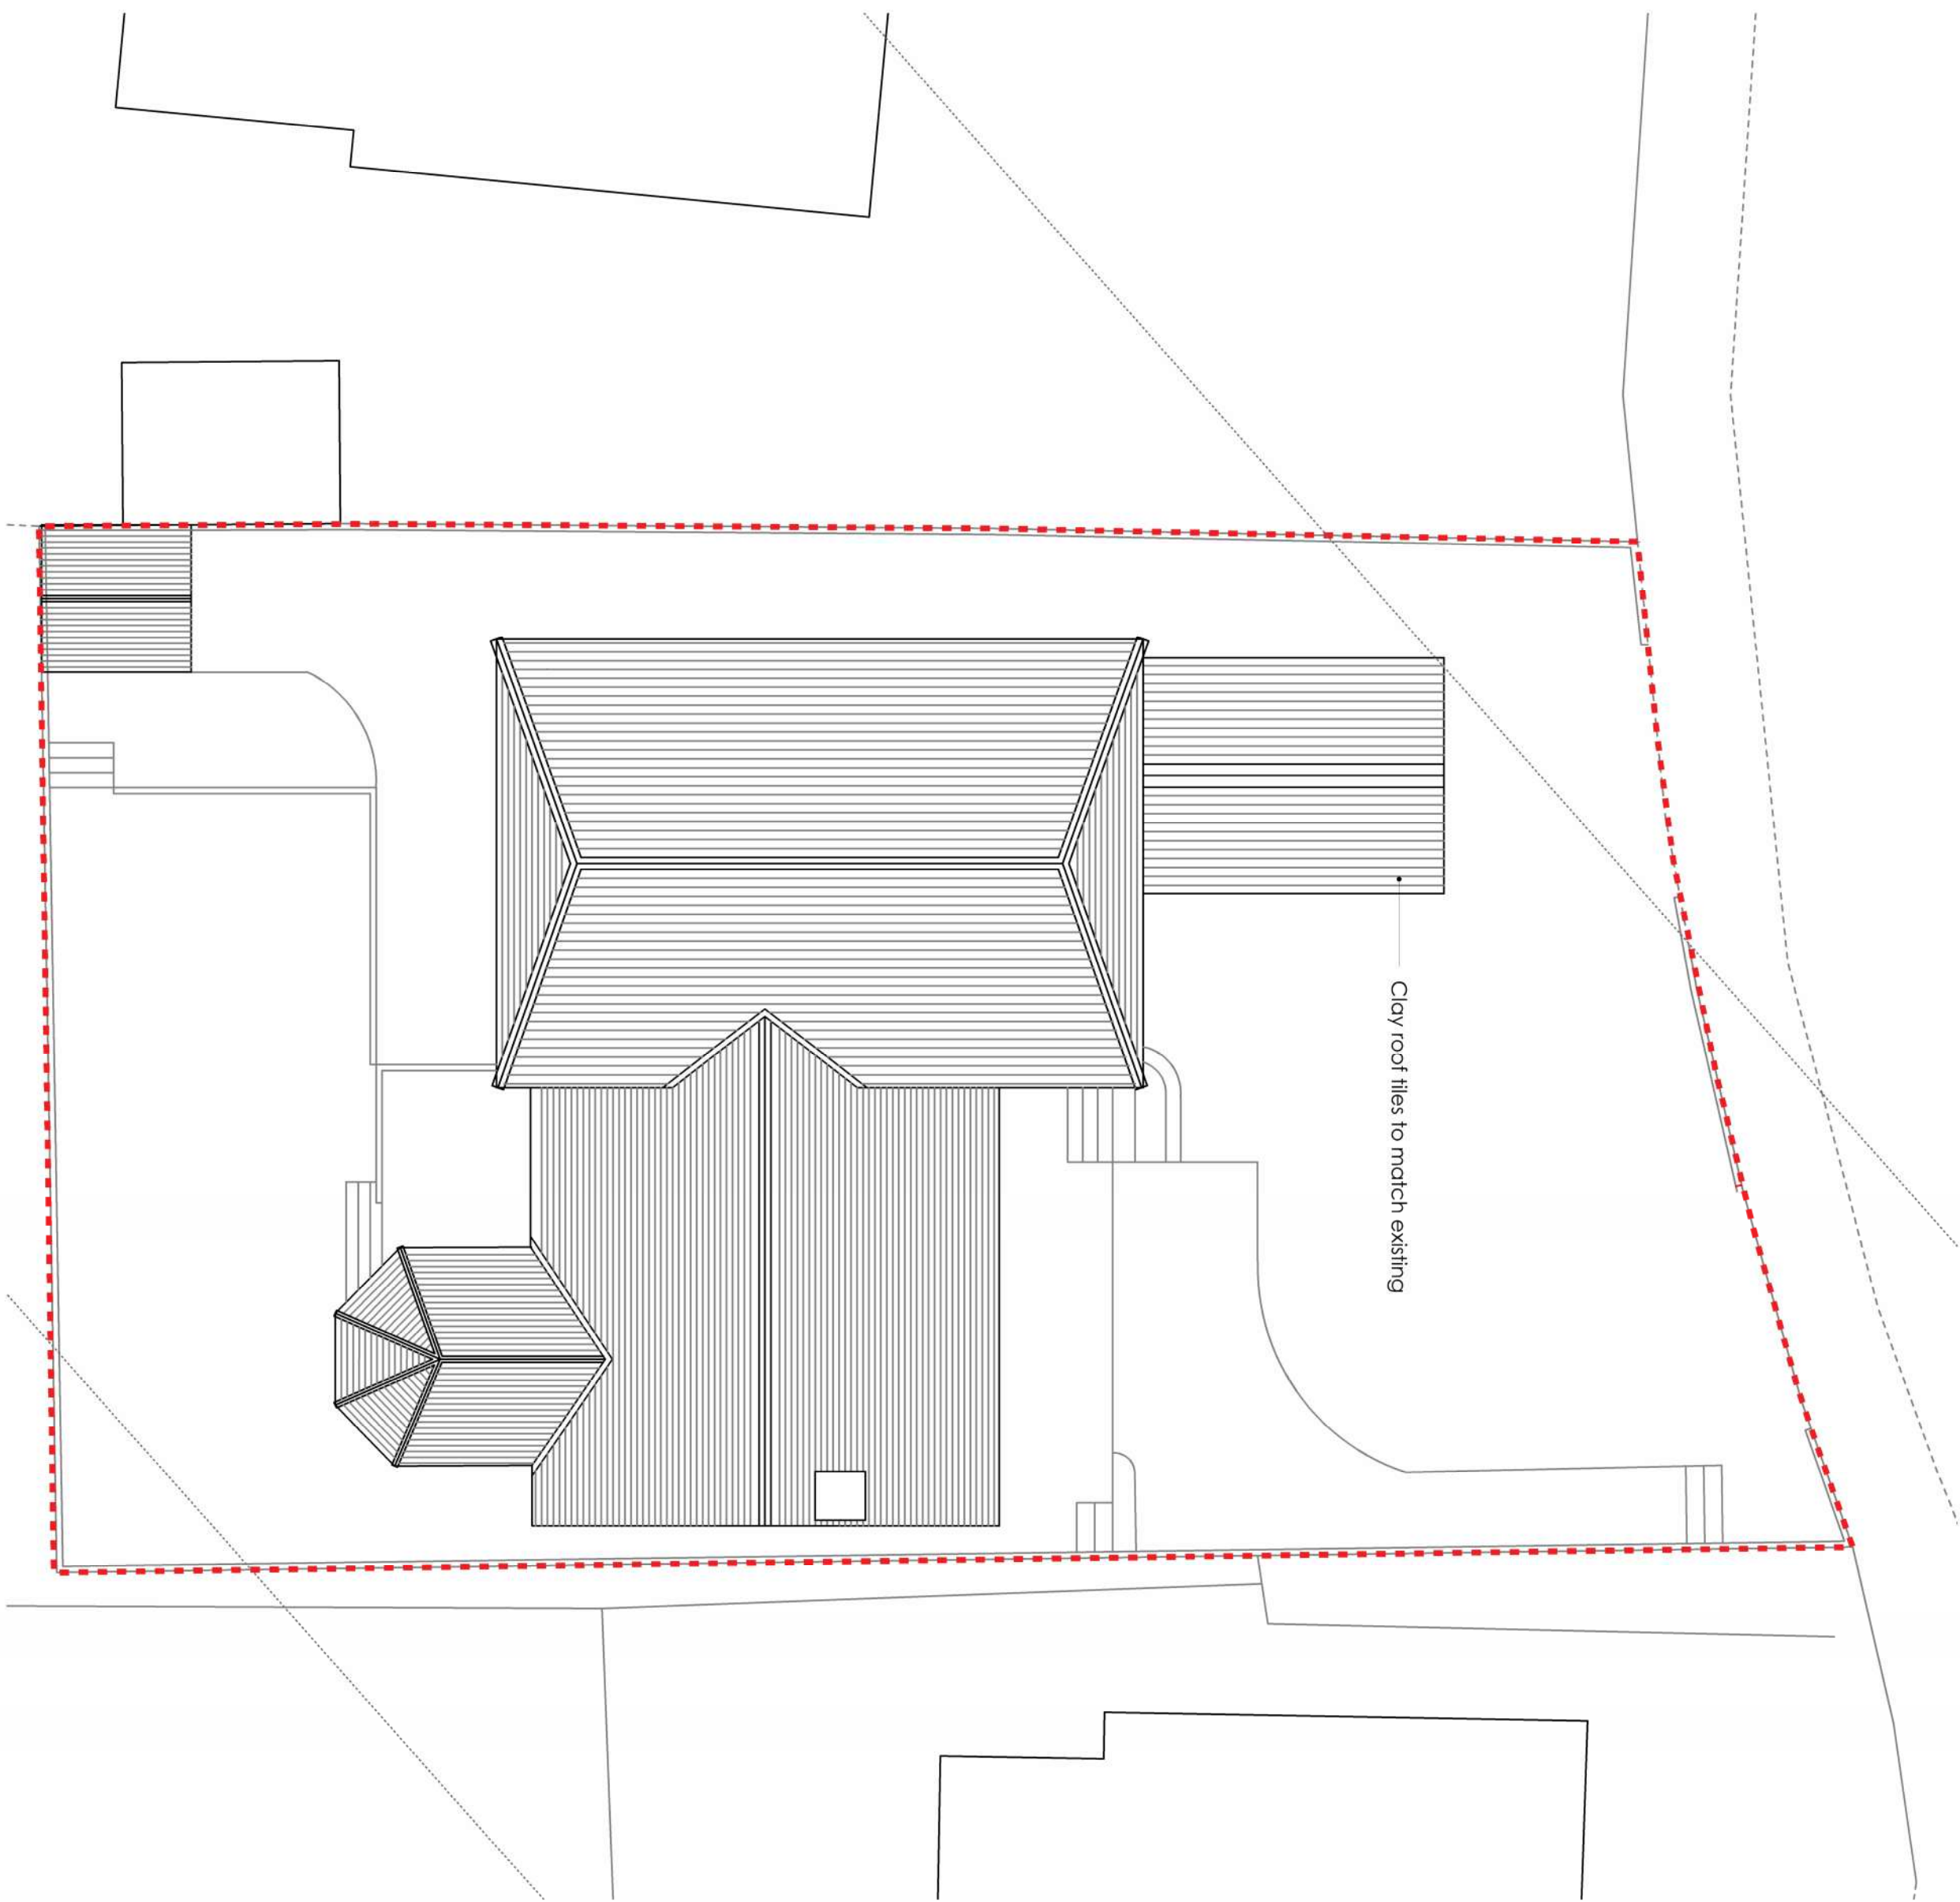

PROPOSED ROOF PLAN

SCALE 1:100

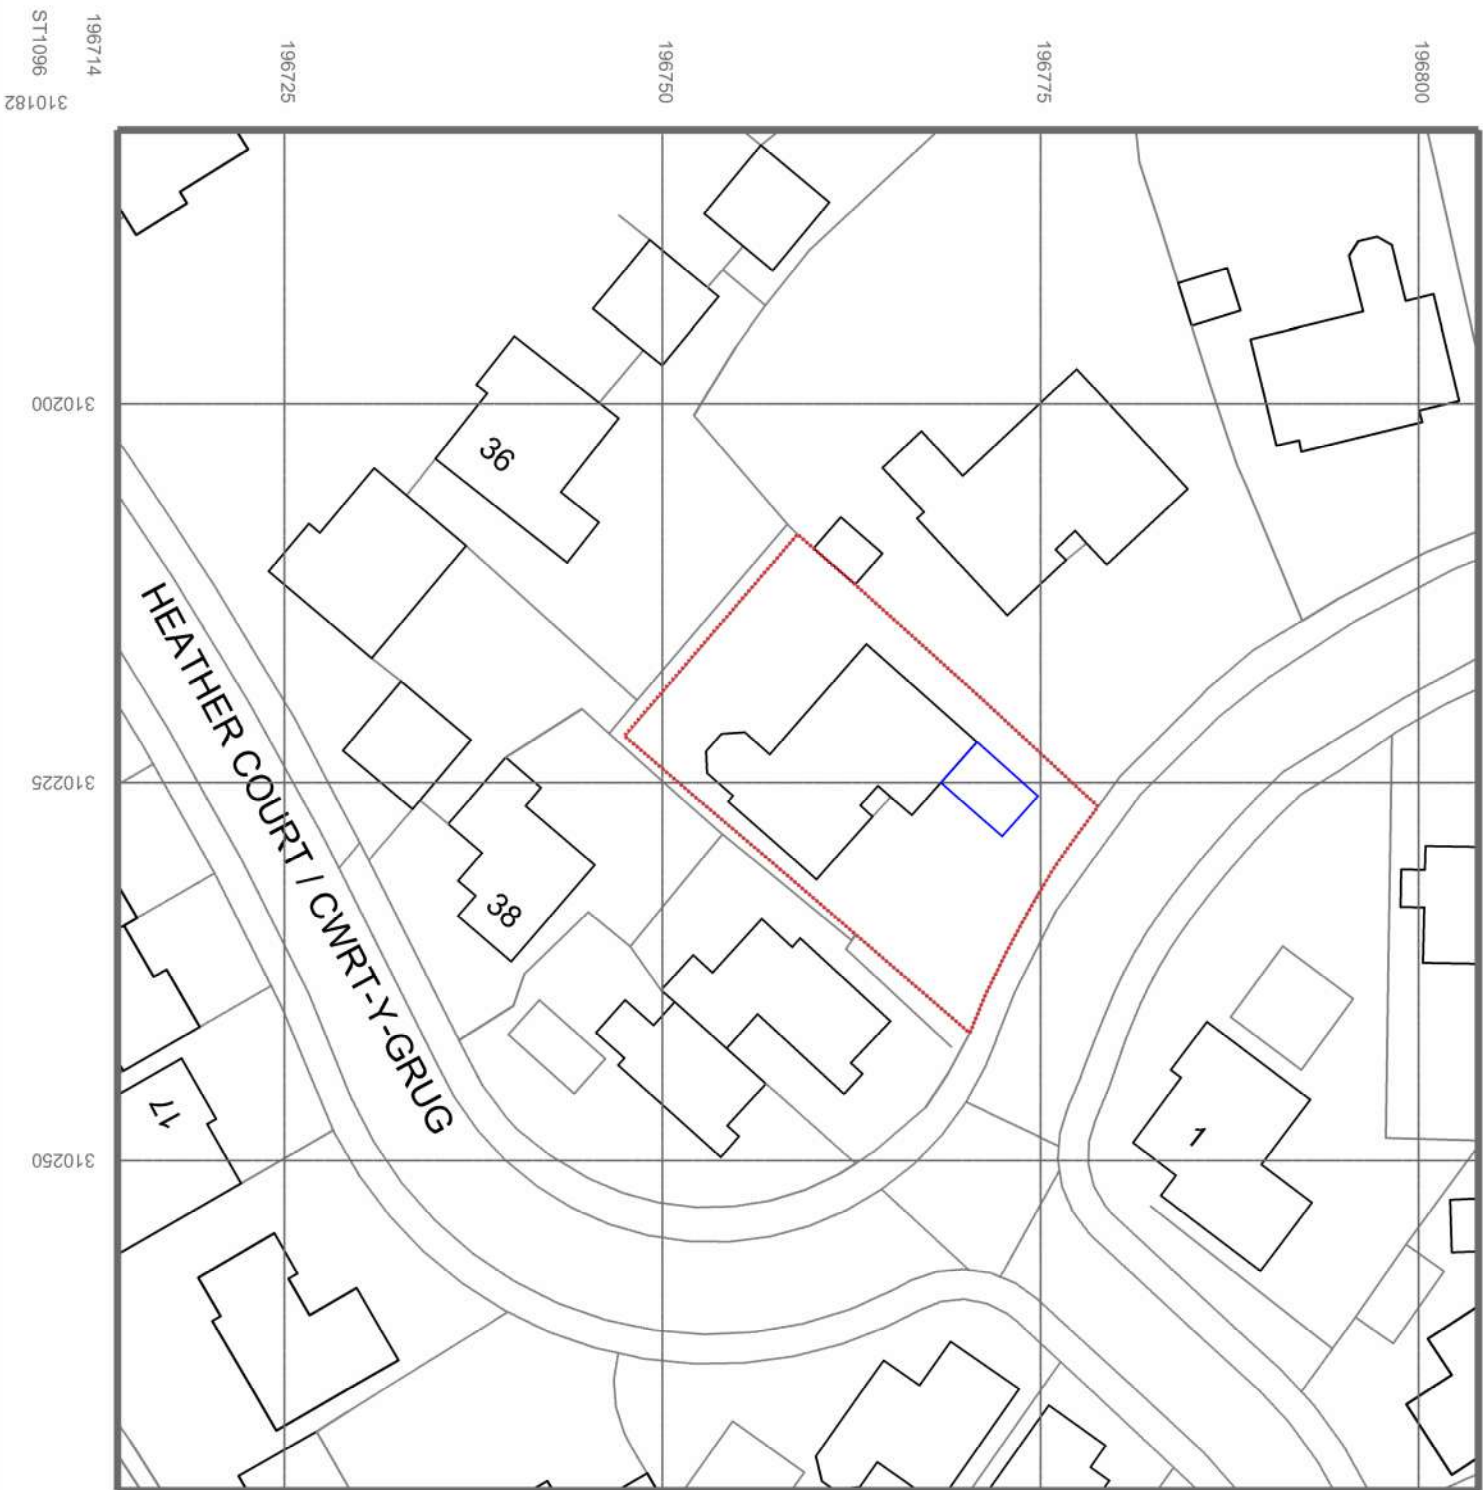

EXISTING SITE PLAN

SCALE 1:300

© Crown copyright 2025 Ordnance Survey 100053143

CLIENT		MICHAEL AND AVRIL DAY	
CONSULTANT		CHRISTOPHER DAY FCIAI	
PROJECT		GARAGE EXTENSION 35 HEOL-Y-GLYN, MILLBROOK, TREHARRIS, CF46 5RX.	
DRAWING TITLE		PROPOSED PLANS SHEET 1	
DRAWN: CHRIS DAY		DATE: 07.01.2025	
SCALE: 1:100		REVISION	
CLIENT DRAWING No.		A	
CD-35-1001			